




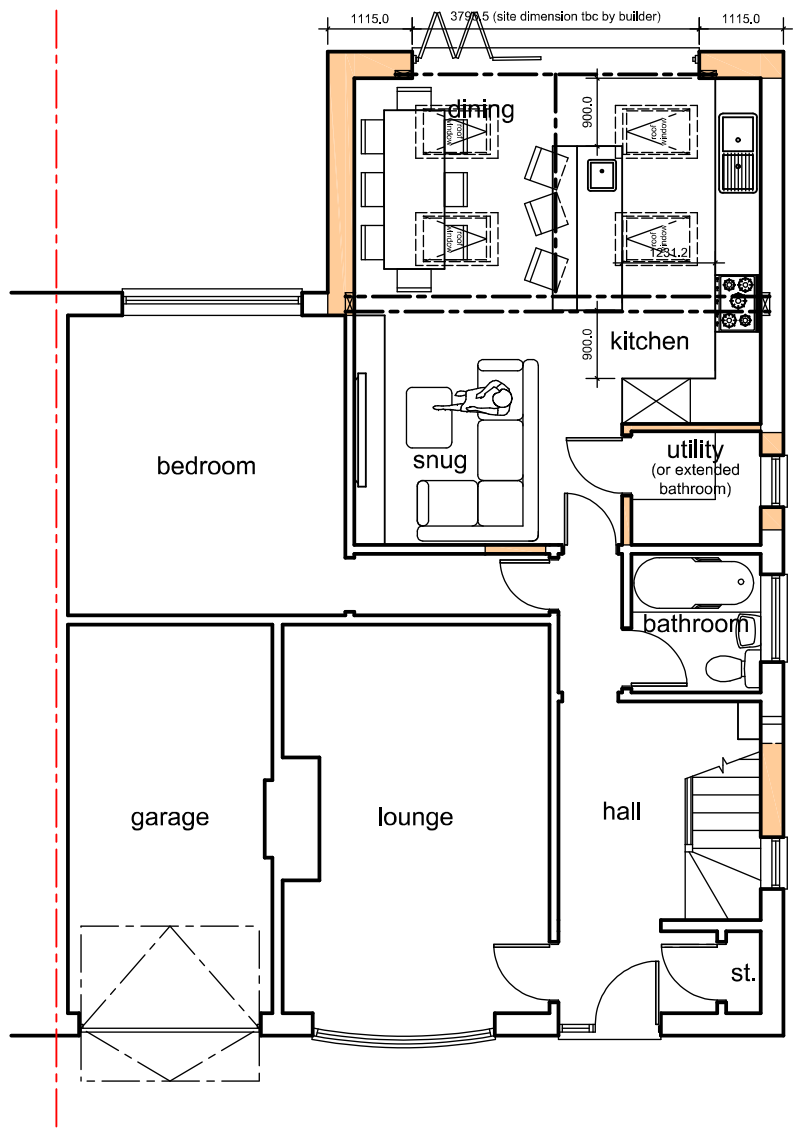

ground floor plan

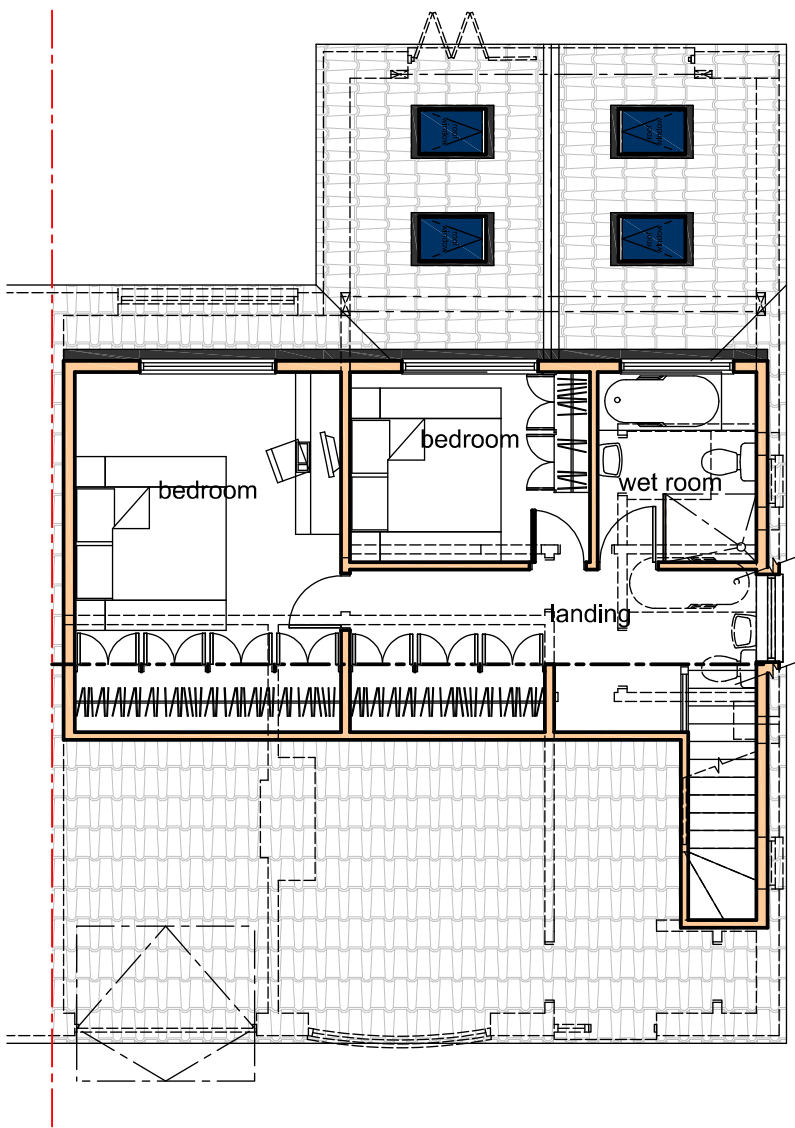

second floor plan

 

scale 1:100

Revision	Date	Details

Do not scale from this drawing. All dimensions must be checked and verified before preparing production drawings or commencing works.
This drawing and its design is copyright and may not be reproduced in any form whatsoever without prior express written consent.

clear Architectural Services

Mark Herring, Clear Architectural Services, 50 Rectory Street, Middleton, Manchester. M24 5TY.
T. 0161 653 7128 M. 07968 748606 E. mark@clear-architecture.co.uk W. www.clear-architecture.co.uk



Date March 2023.

Drawn MLH.

Client John Ashton.

Drawing title Proposed Plans.
PLANNING.

Scale 1:100 at A3.

Checked MLH.

Proposed Extension and Alts.
Job title 42 Cheltenham Road, Middleton,
Manchester. M24 1HG.

Drawing No. CM329 PL 01a.