



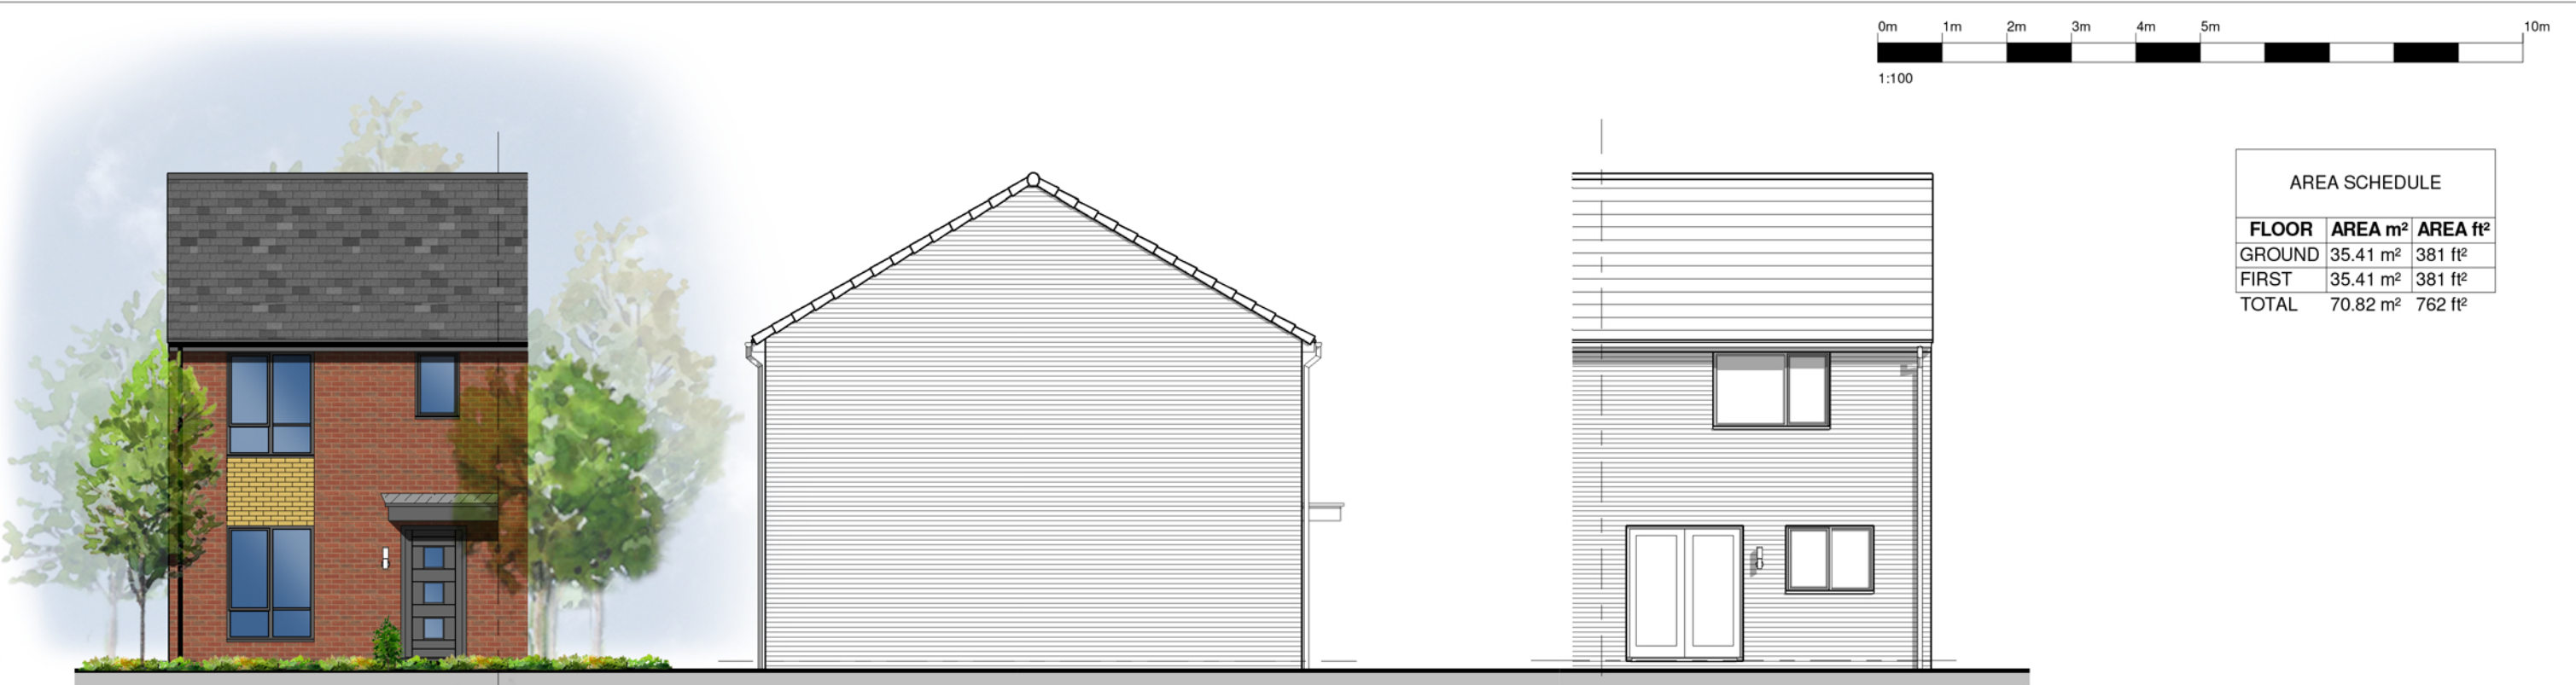


Front Elevation

Side Elevation

Rear Elevation

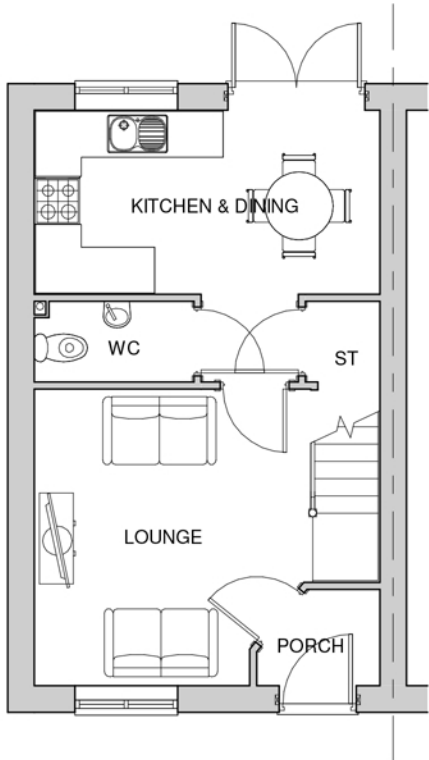

Ground Floor

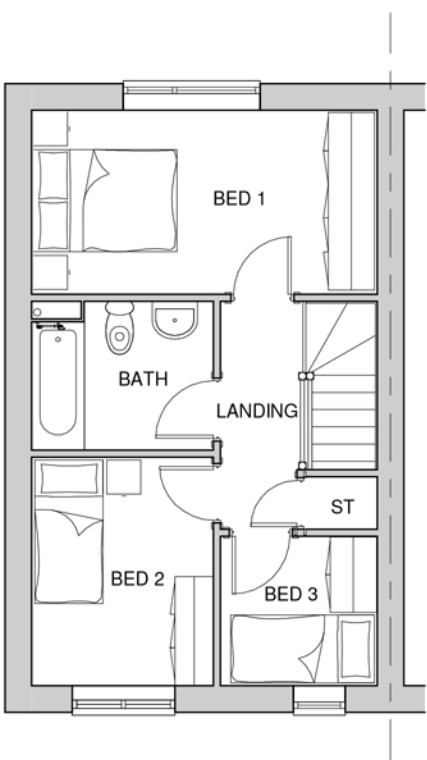

First Floor

E	28/10/20	MHR	Layout Updated
D	10/06/20	DH	External light shown
C	03/04/20	HR	Amended the position of window in Bed 3
B	05/03/20	DH/SK	Layouts amended
A	27/02/20	DH	Canopy altered
Rev.	Date	by	Description

General notes:
Do not scale the drawing. All dimensions to be checked on site prior to commencement of work and any discrepancy shall be immediately reported and resolved prior to work commencing. This drawing is to be read in conjunction with all relevant drawings and specifications relating to the job whether or not indicated on the drawing. Copyright reserved to mck associates ltd. and this drawing may not be used or reproduced without prior written consent.



Z:\Jobs\2018\18-122 Great Places - House Type Range\Drawings\modelling\proposed plans\Working\Drawings\Co (MENS)\Co-End.rvt

Client:

Project:

Core House Types

Drawing Title:

Cornbrook End
762 Sqft.
Code - Co End

Drawn:
DH

Checked:
SK

Scale (A3) :
1 : 100

Date:
13/06/19

Drawing No:
CO-END-001

Job No:
18-122

Rev:
E

PLANNING