


All Dimensions should be checked on site.
Do not scale this drawing for fabrication.
Any drawing errors should be brought to the attention of the architect.
COPYRIGHT DaC Design

REVISIONS:

REV: DETAILS OF REVISION

DATE

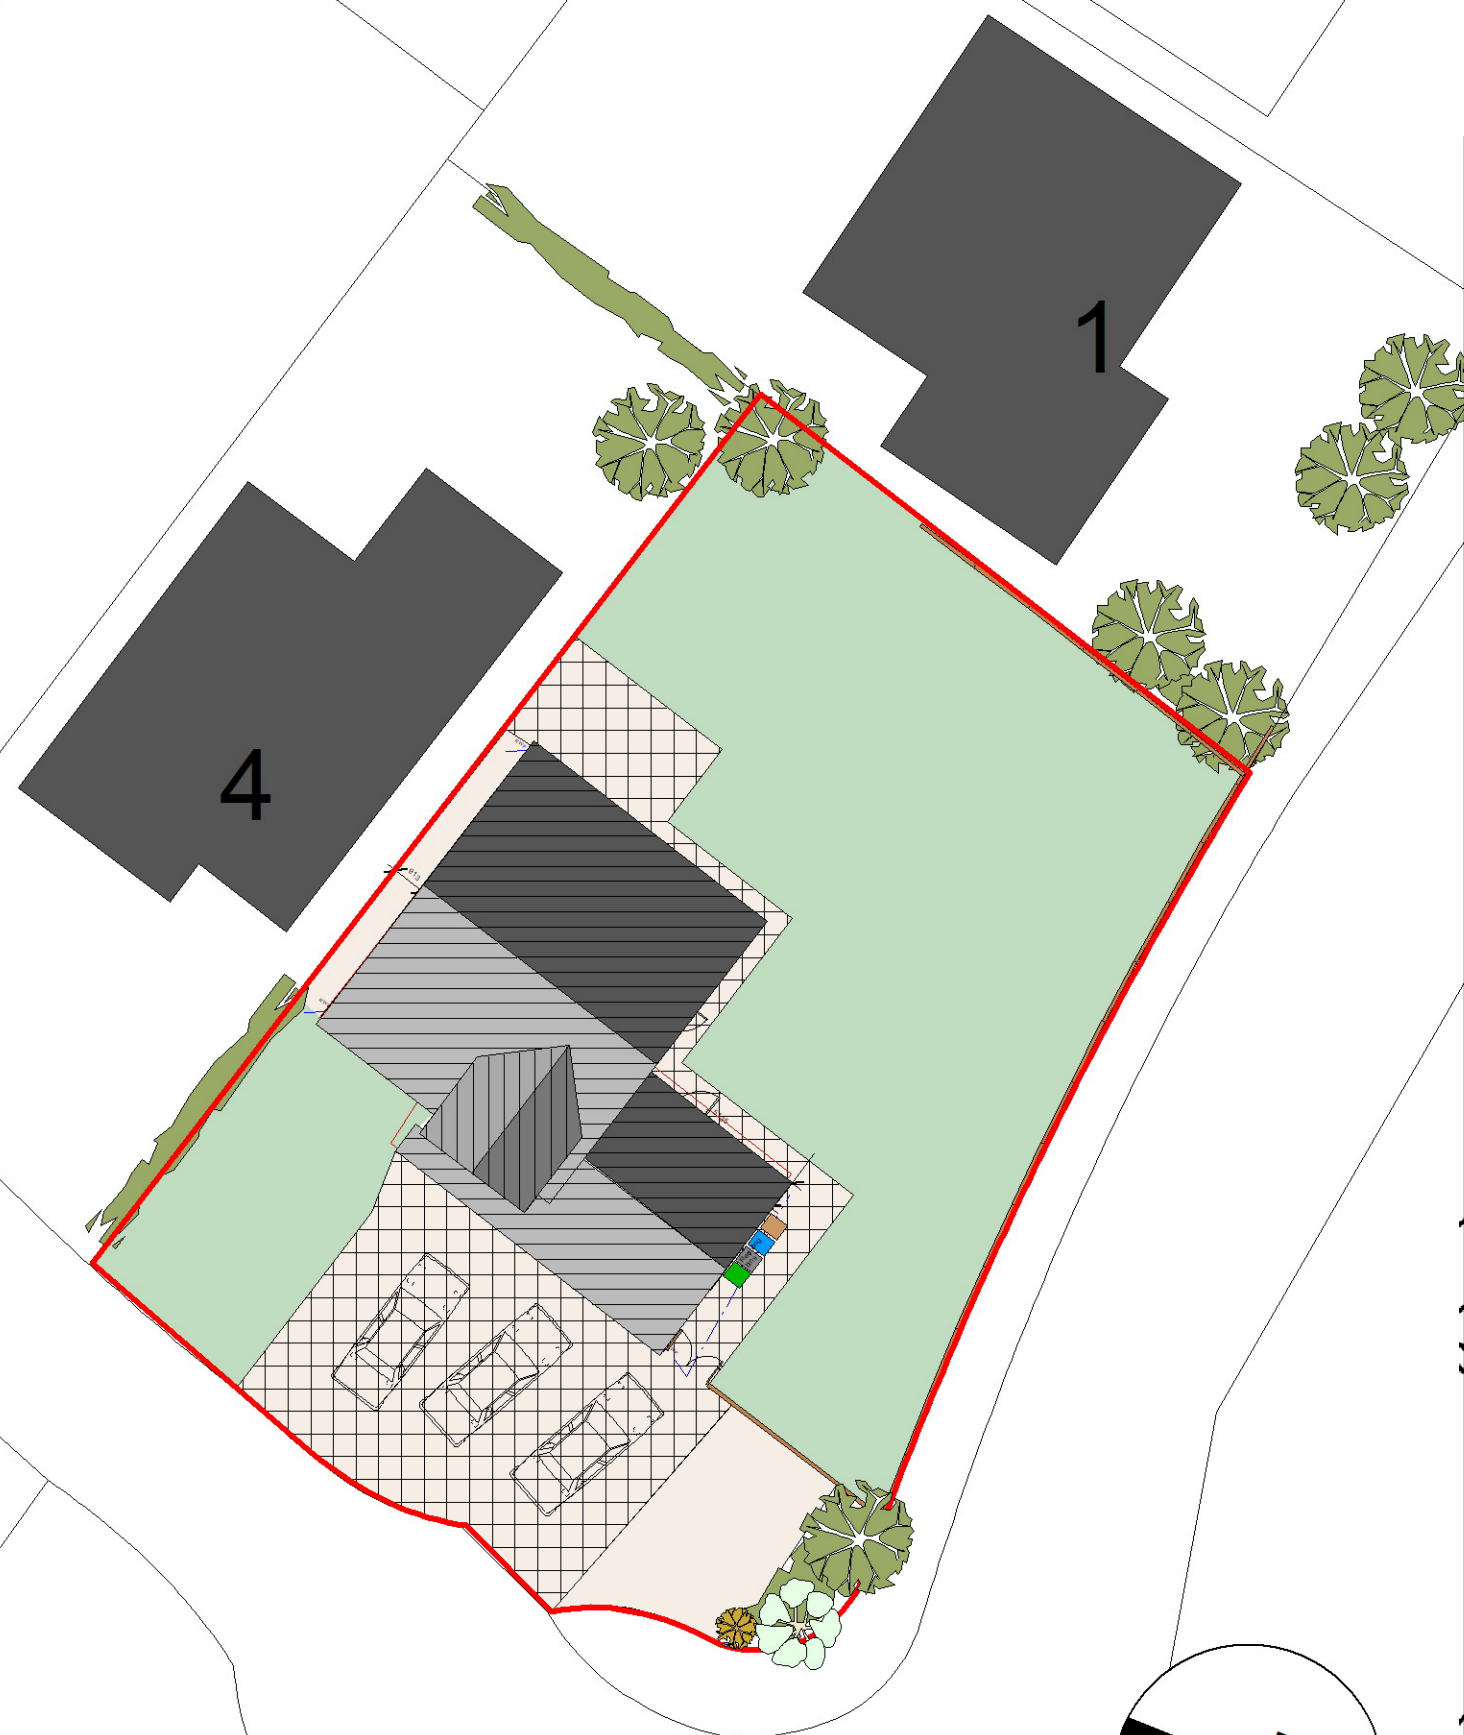

REV B : Site boundary adjusted to match site as existing

P01B

1

DRAWING: LOCATION & EXISTING SITE PLAN

JOB TITLE: REMODEL & EXTENSION _ 2 Tern Close, Bamford, Rochdale, OL11 5QU



LOCATION PLAN 1:1250

0m 2m 4m 6m 10m

SCALE

D@C DESIGN
ARCHITECTURE & PLANNING
0776 452 3545 0161 425 3934

CLIENT: Mrs A Arshid

SCALE: 1:1250 & 1:200 @ A3

DATE: Jan 2024