

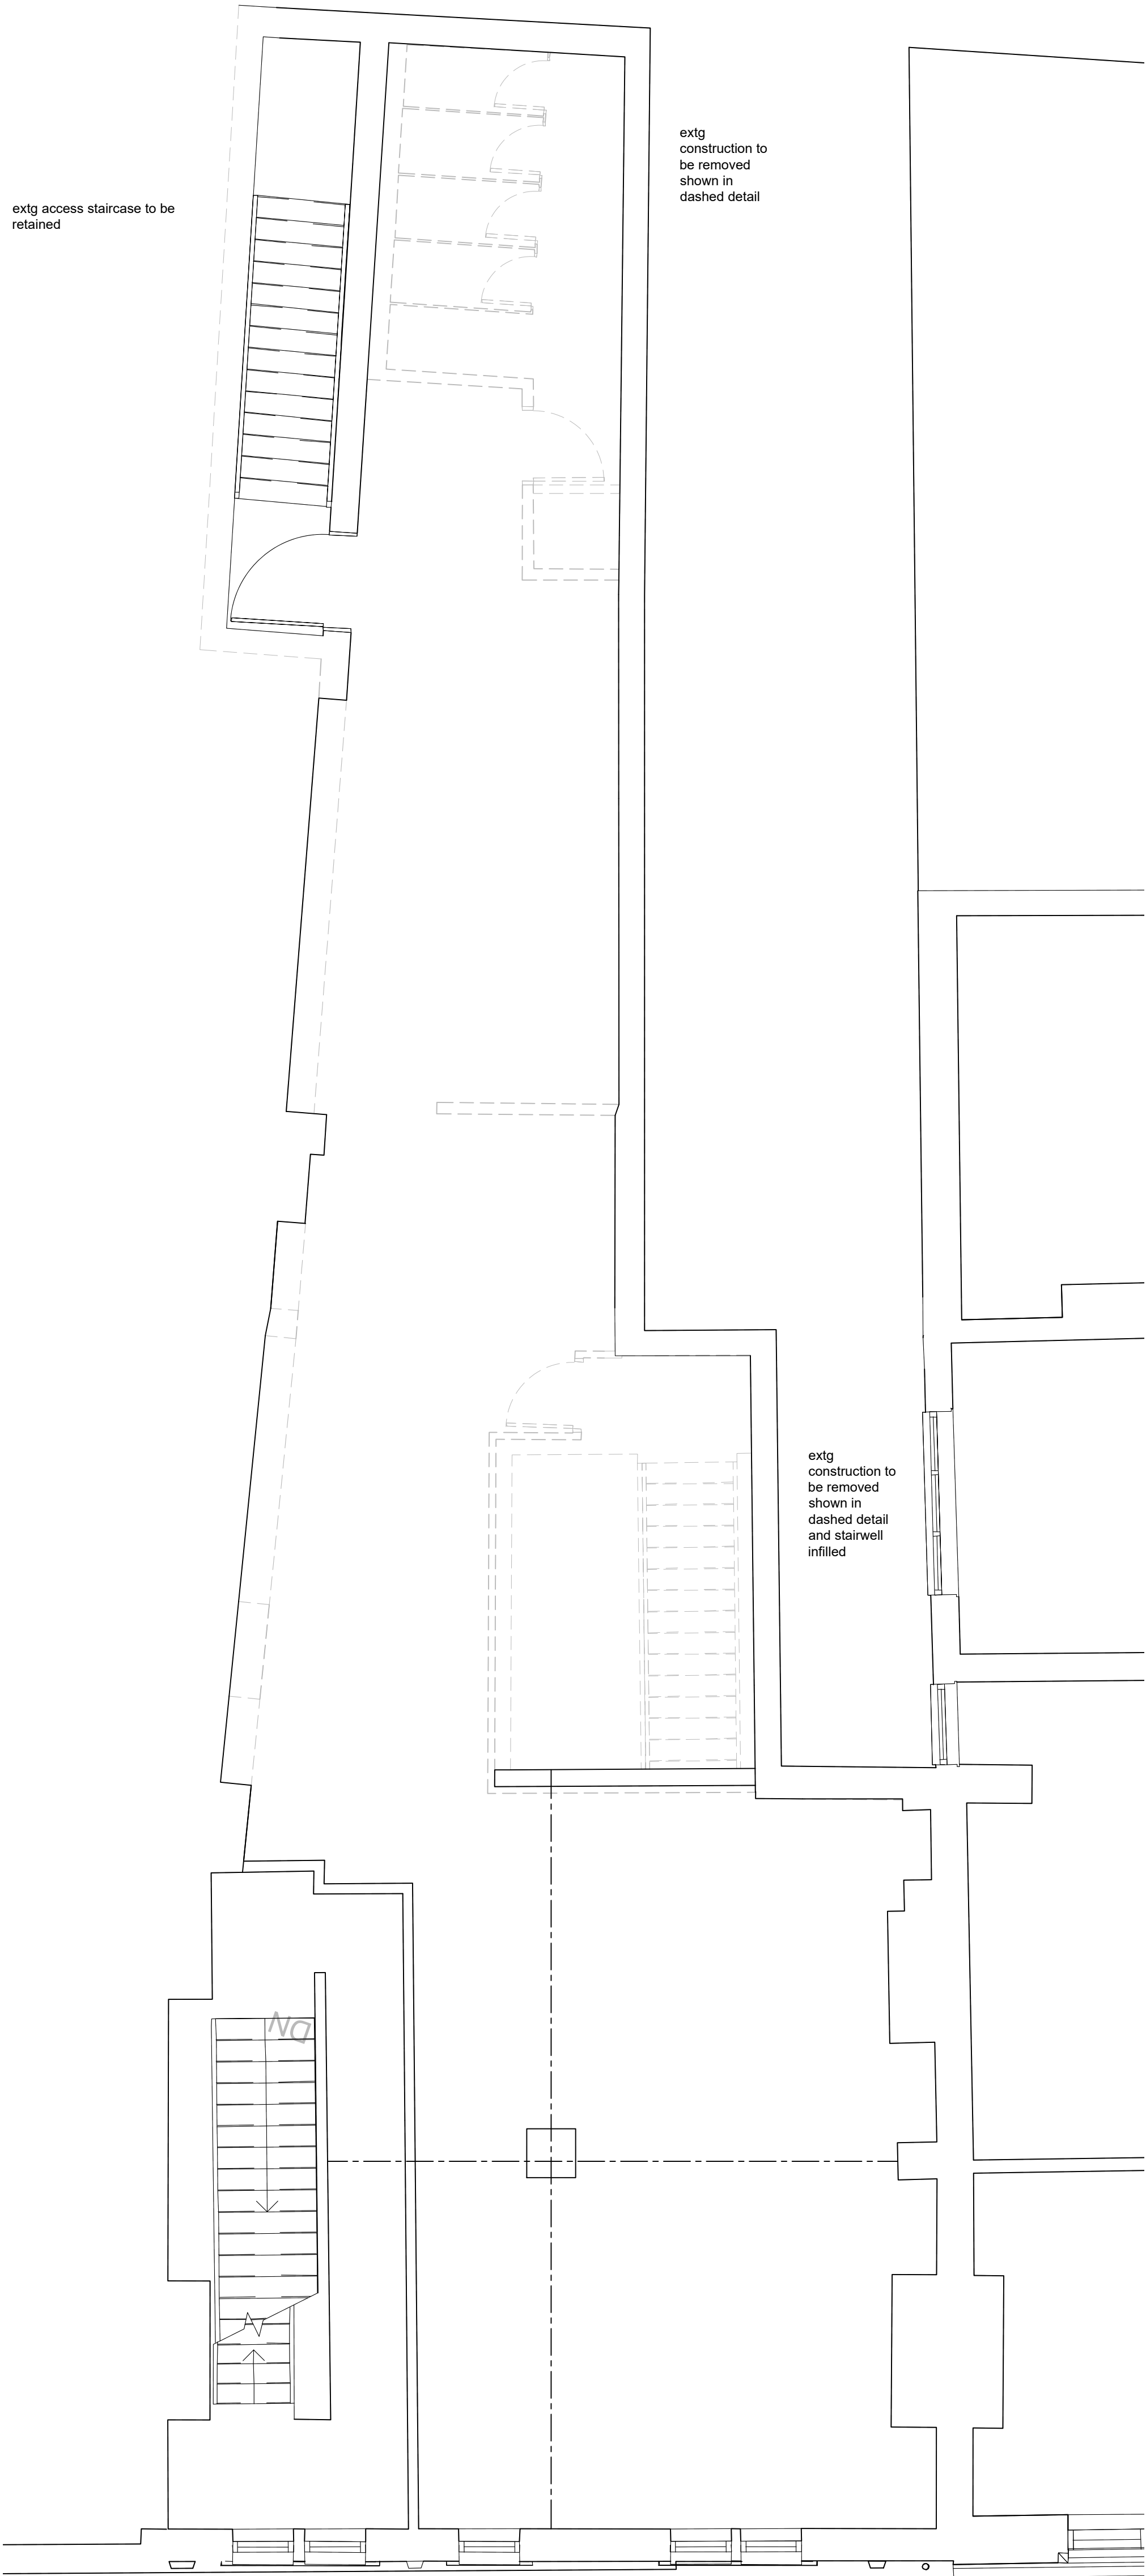
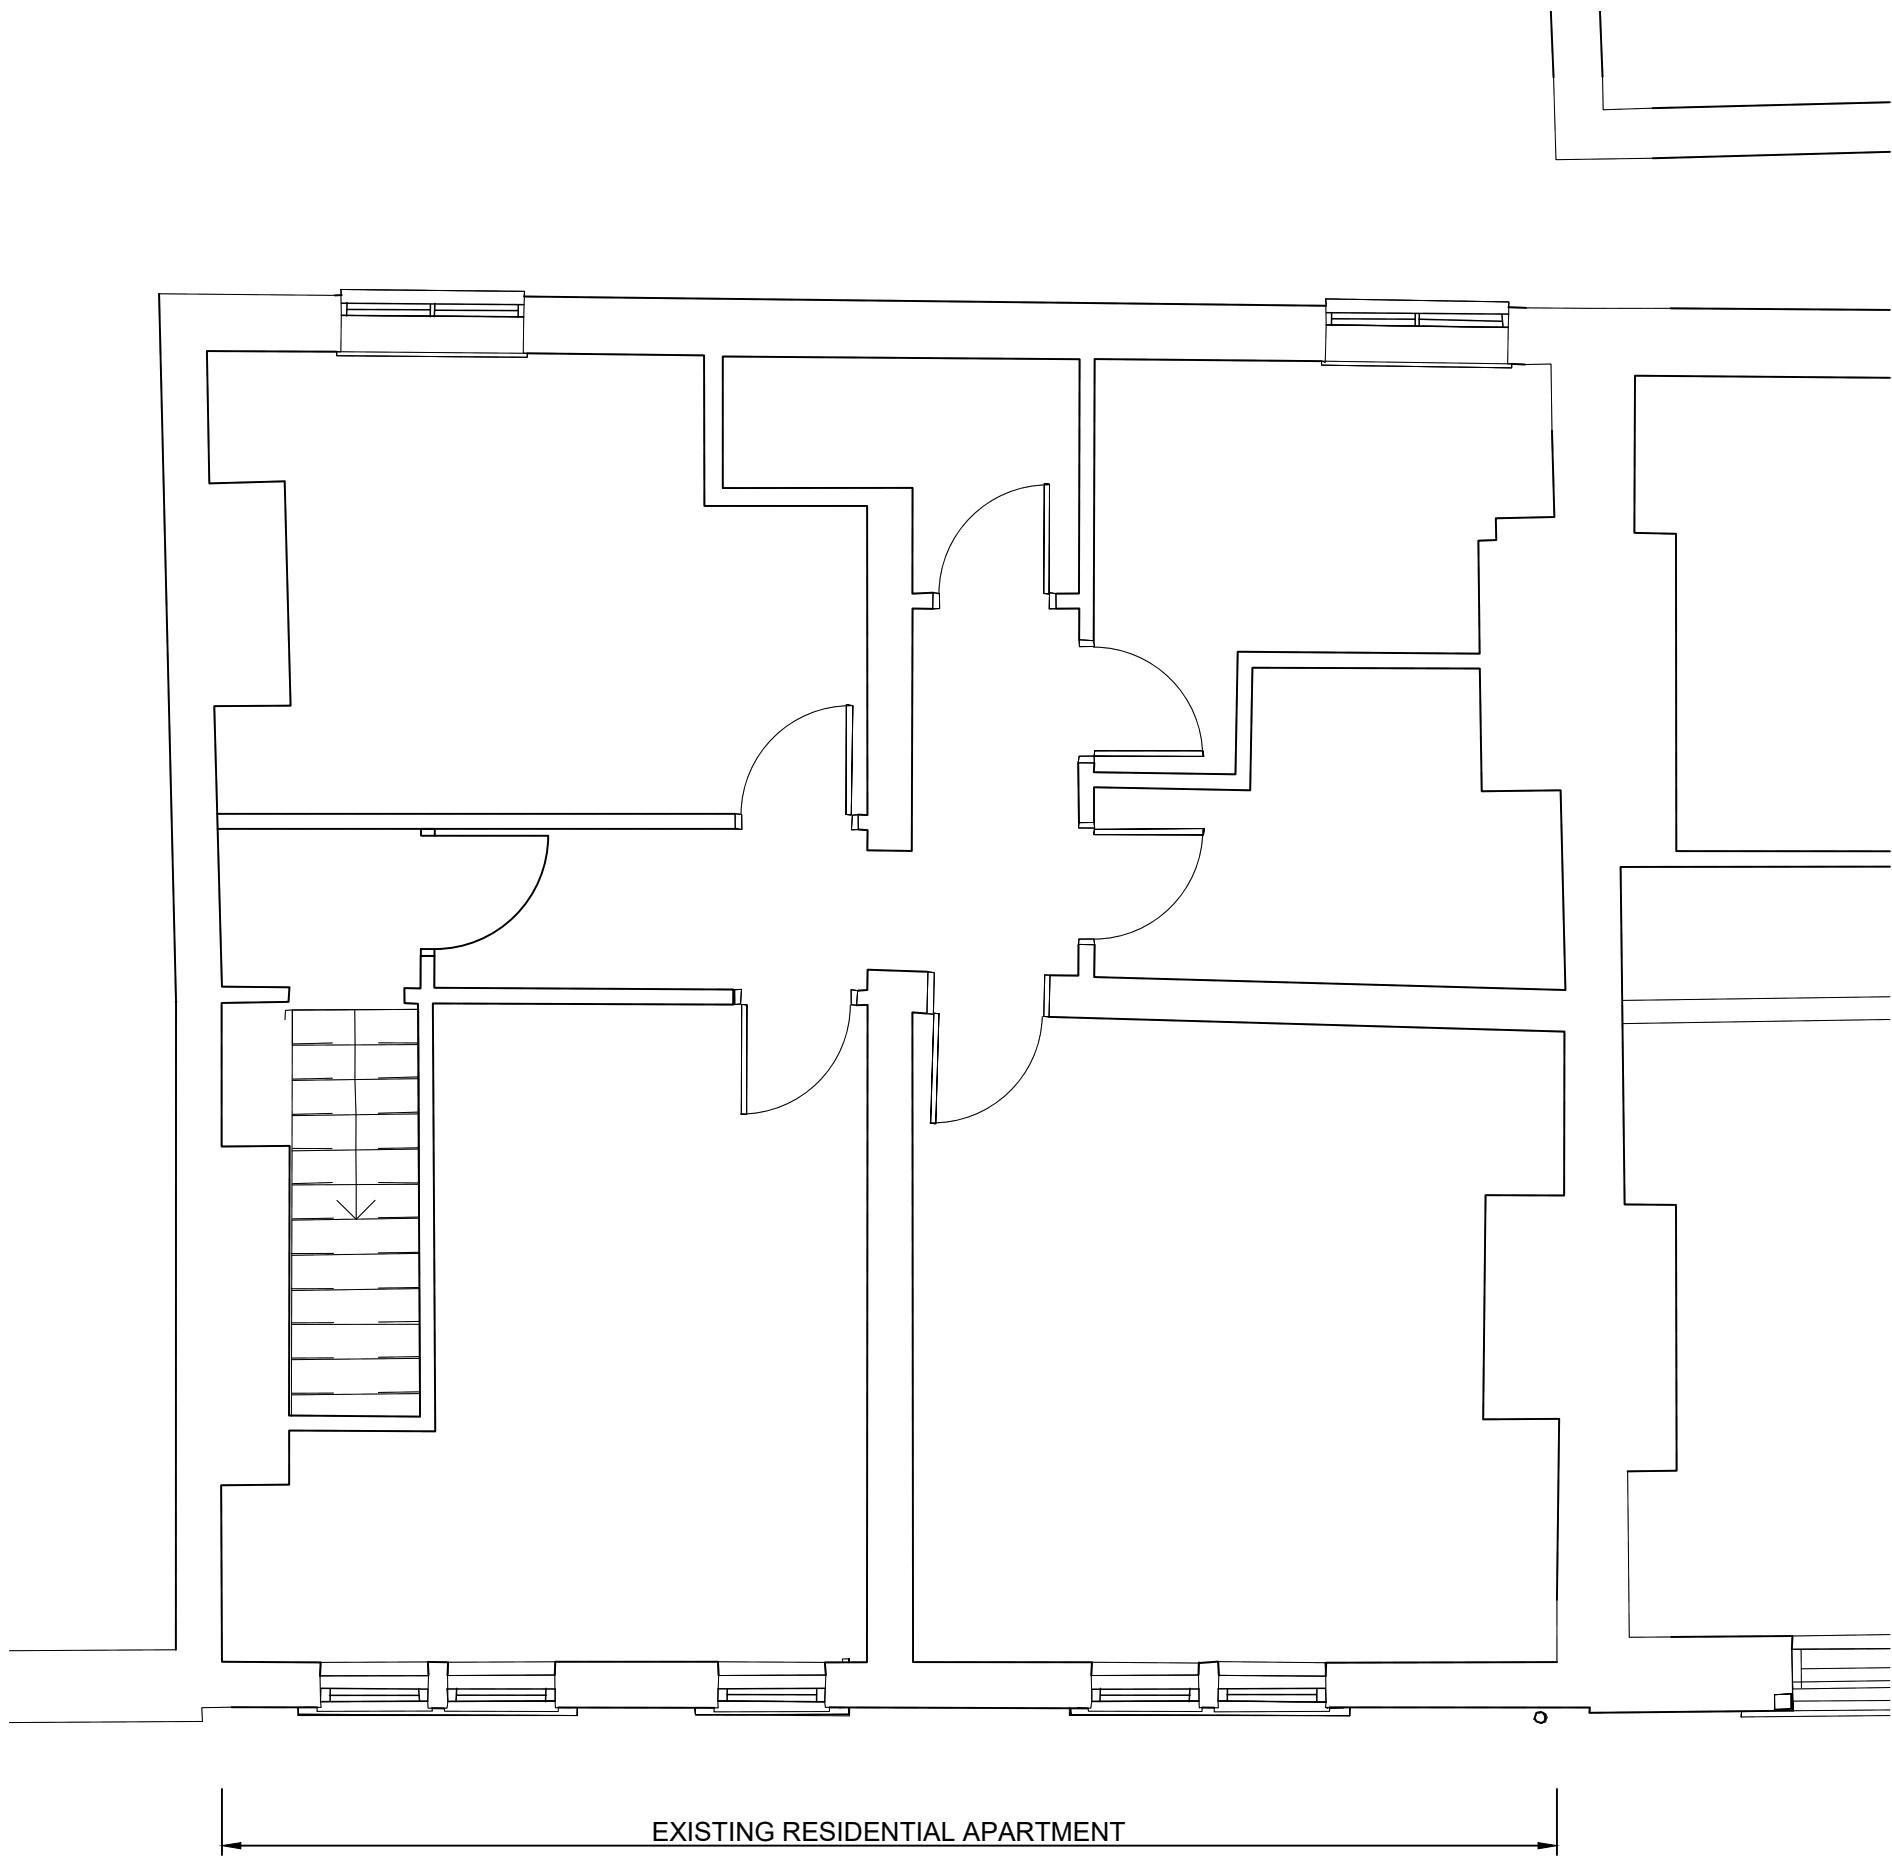
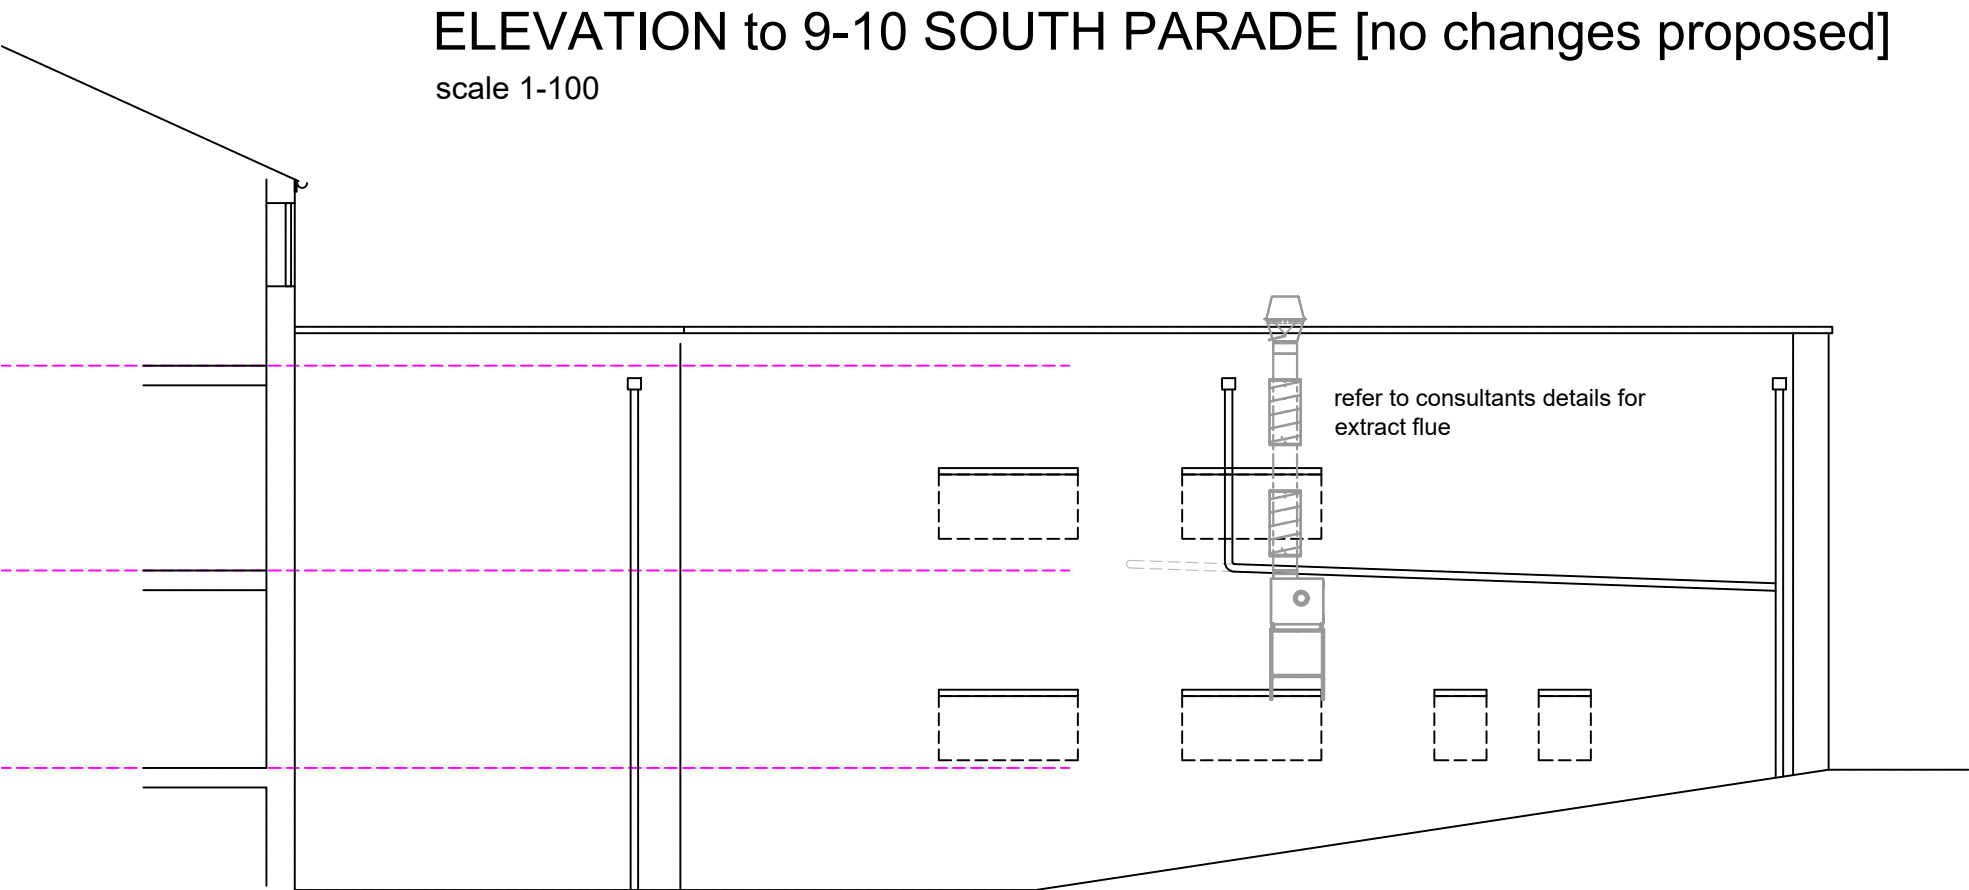


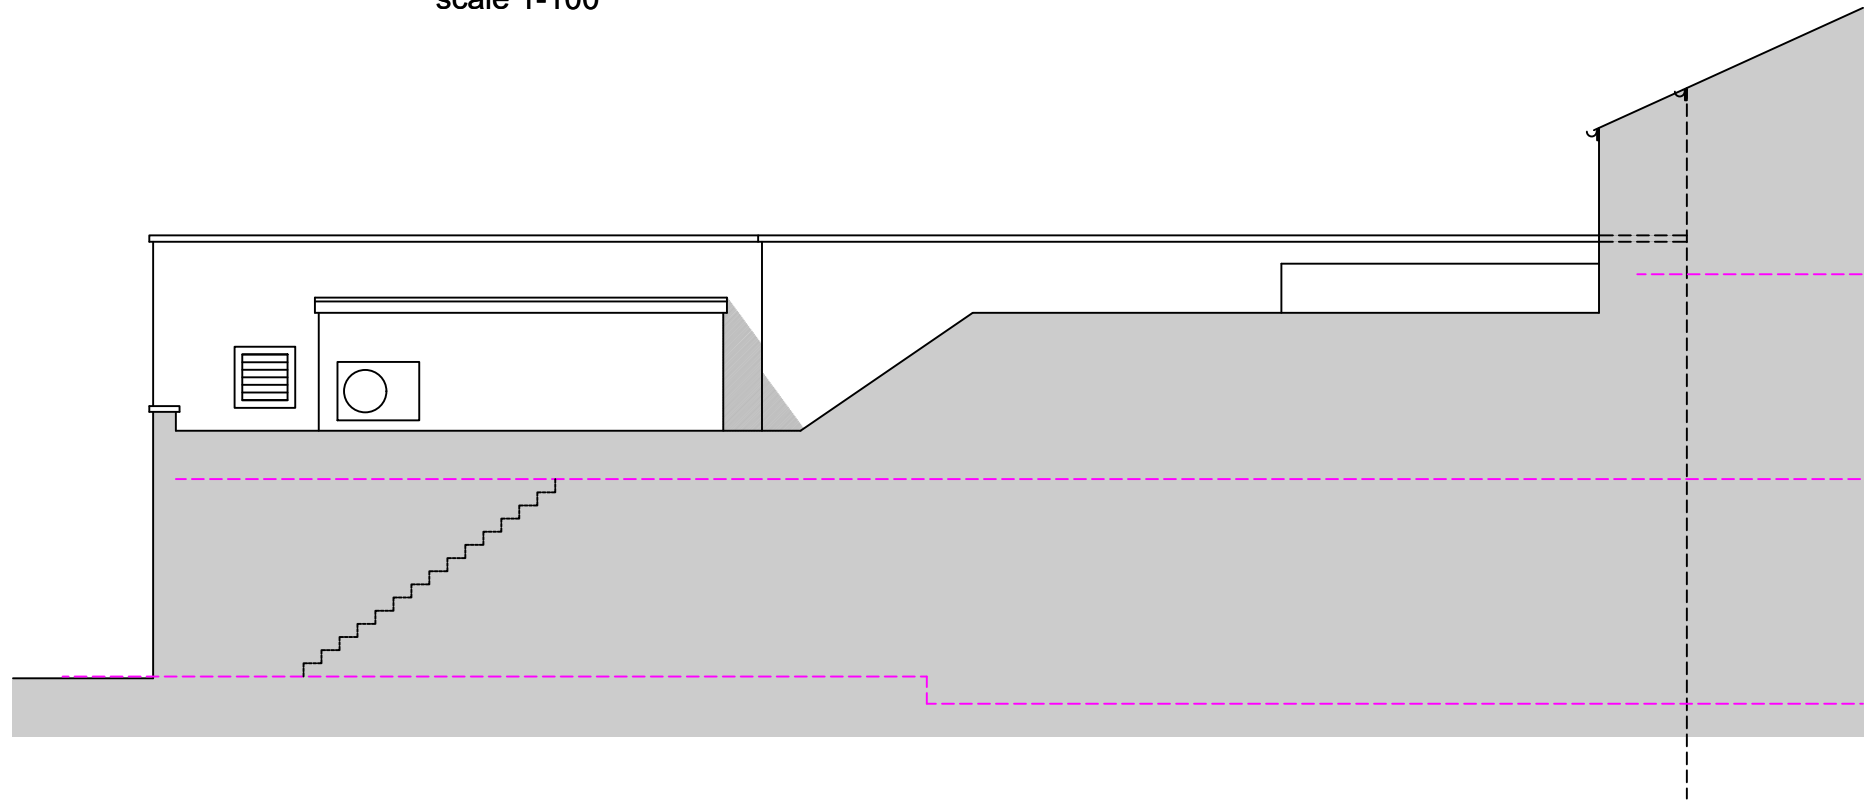

FIRST FLOOR PLAN [no changes proposed]
scale 1-50

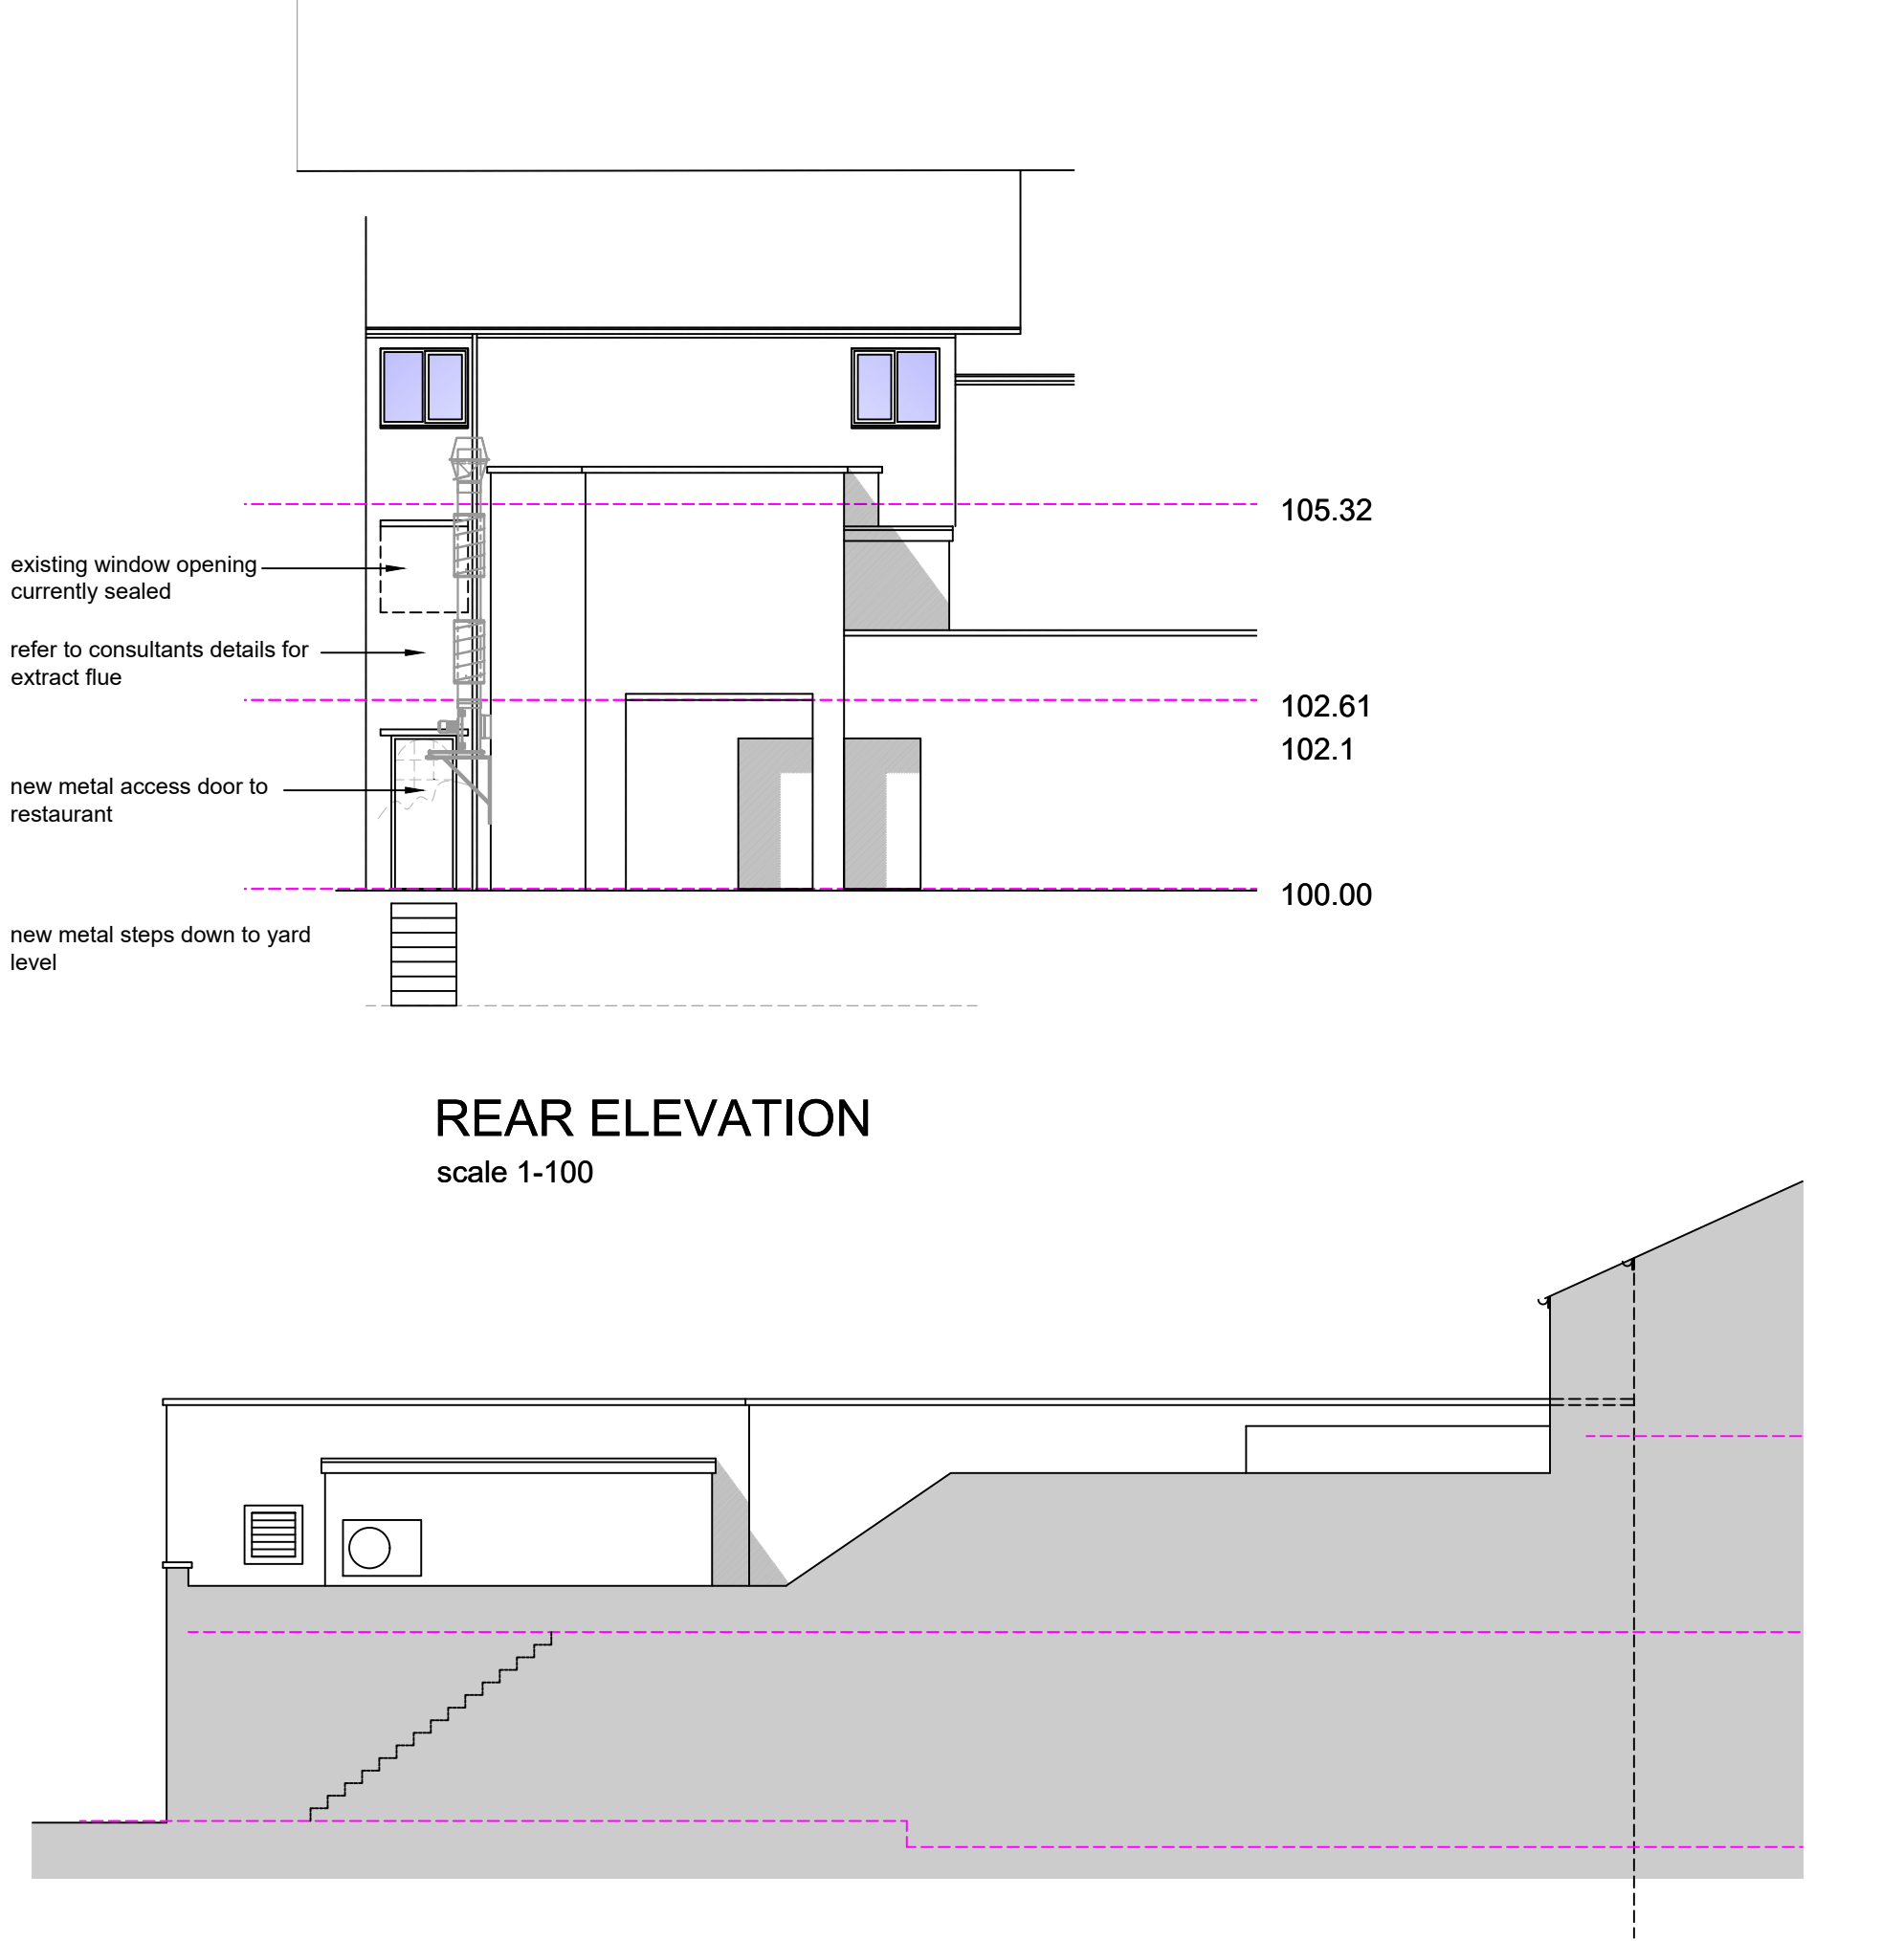

<table><tr><td>B</td><td>27/02/24</td><td>works to form flats at first and second floors omitted</td></tr><tr><td>A</td><td>16/11/23</td><td>layout to flat 2 amended, window added to bedroom; rear window reinstated to flat 1; elevation to 9 South Parade added</td></tr><tr><td>rev:</td><td>date:</td><td>description</td></tr></table>		B	27/02/24	works to form flats at first and second floors omitted	A	16/11/23	layout to flat 2 amended, window added to bedroom; rear window reinstated to flat 1; elevation to 9 South Parade added	rev:	date:	description	
B	27/02/24	works to form flats at first and second floors omitted									
A	16/11/23	layout to flat 2 amended, window added to bedroom; rear window reinstated to flat 1; elevation to 9 South Parade added									
rev:	date:	description									
 AJ COCKER ASSOCIATES CHARTERED BUILDING SURVEYORS	New Century House 176 Drake Street Rochdale OL16 1UP Tel: 01706 764880 Fax: 01706 764881 www.ajcockerassociates.co.uk mail@ajcockerassociates.co.uk	 the mark of property professionalism worldwide									
Project: 8 South Parade Rochdale PROPOSED LAYOUTS		scale: as noted @ A1 date: October 2023 drawn: IS									
Client: A ONE SECURITY & FM Ltd		Dwg. Nr. K234-04/B									