


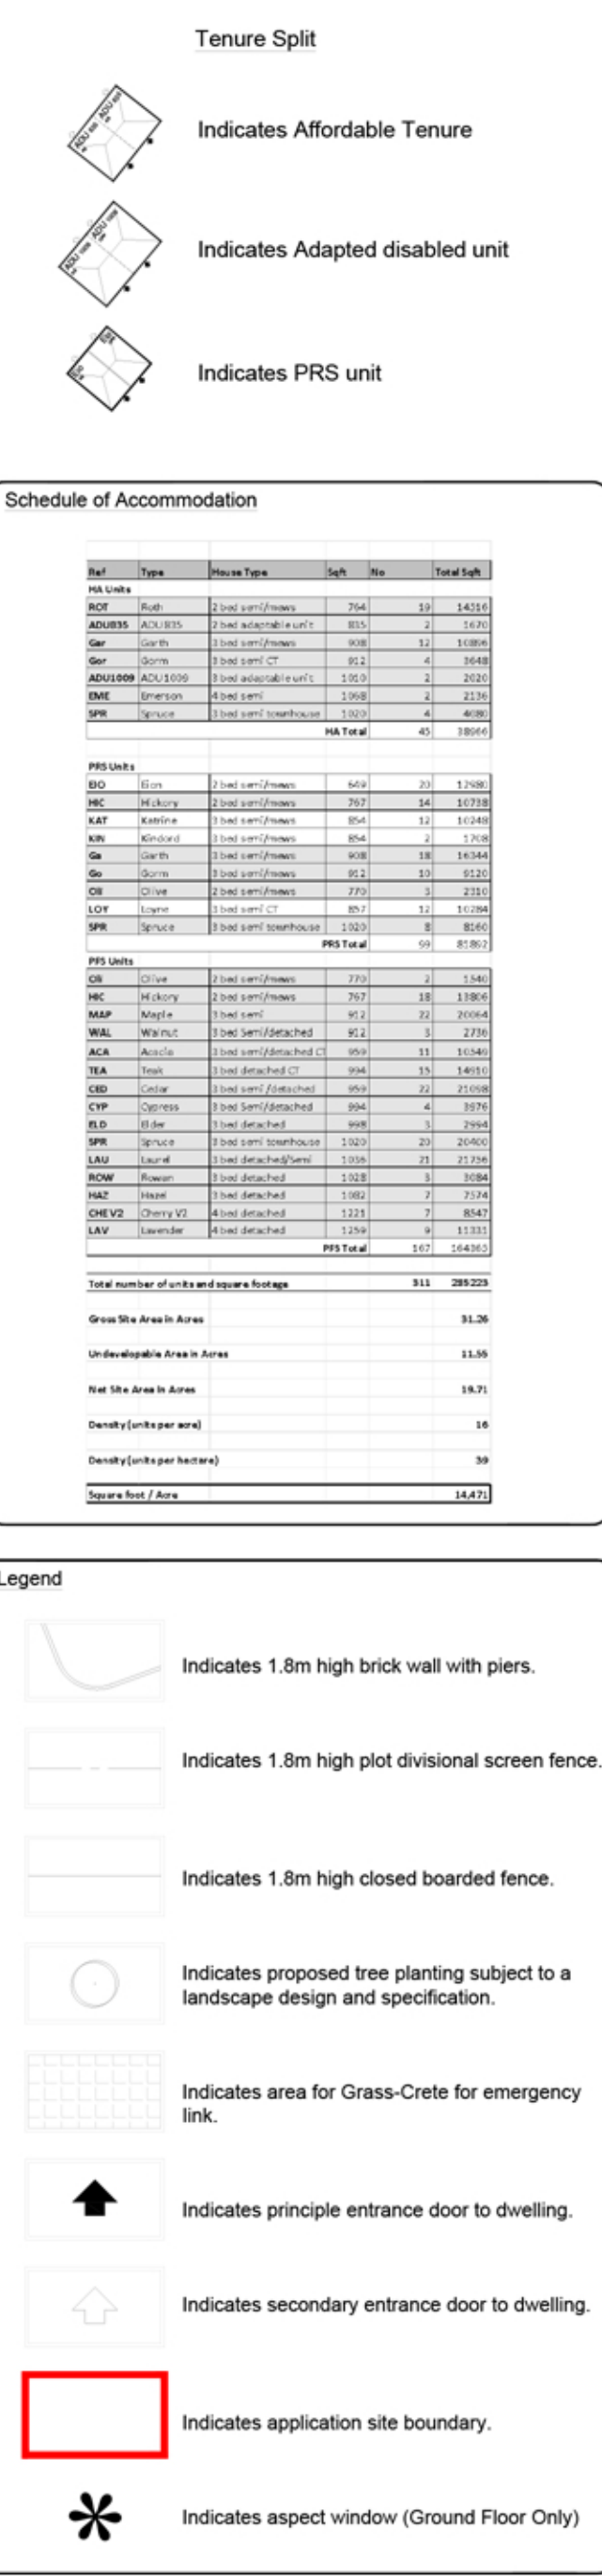

Development	
DON STREET	
Location	
MIDDLETON	
Marketing Name	
-	
Drawing Title	
SITE PLANNING LAYOUT - COMPOSITE	
Job No.	Drawing No.
KH002	DS/CSL-CL/01
Revision:	Scale @ A0
BG	1:500
Drawn by:	Date
KH	20.09.21
Checked by:	Date Checked
RC	24.09.21