



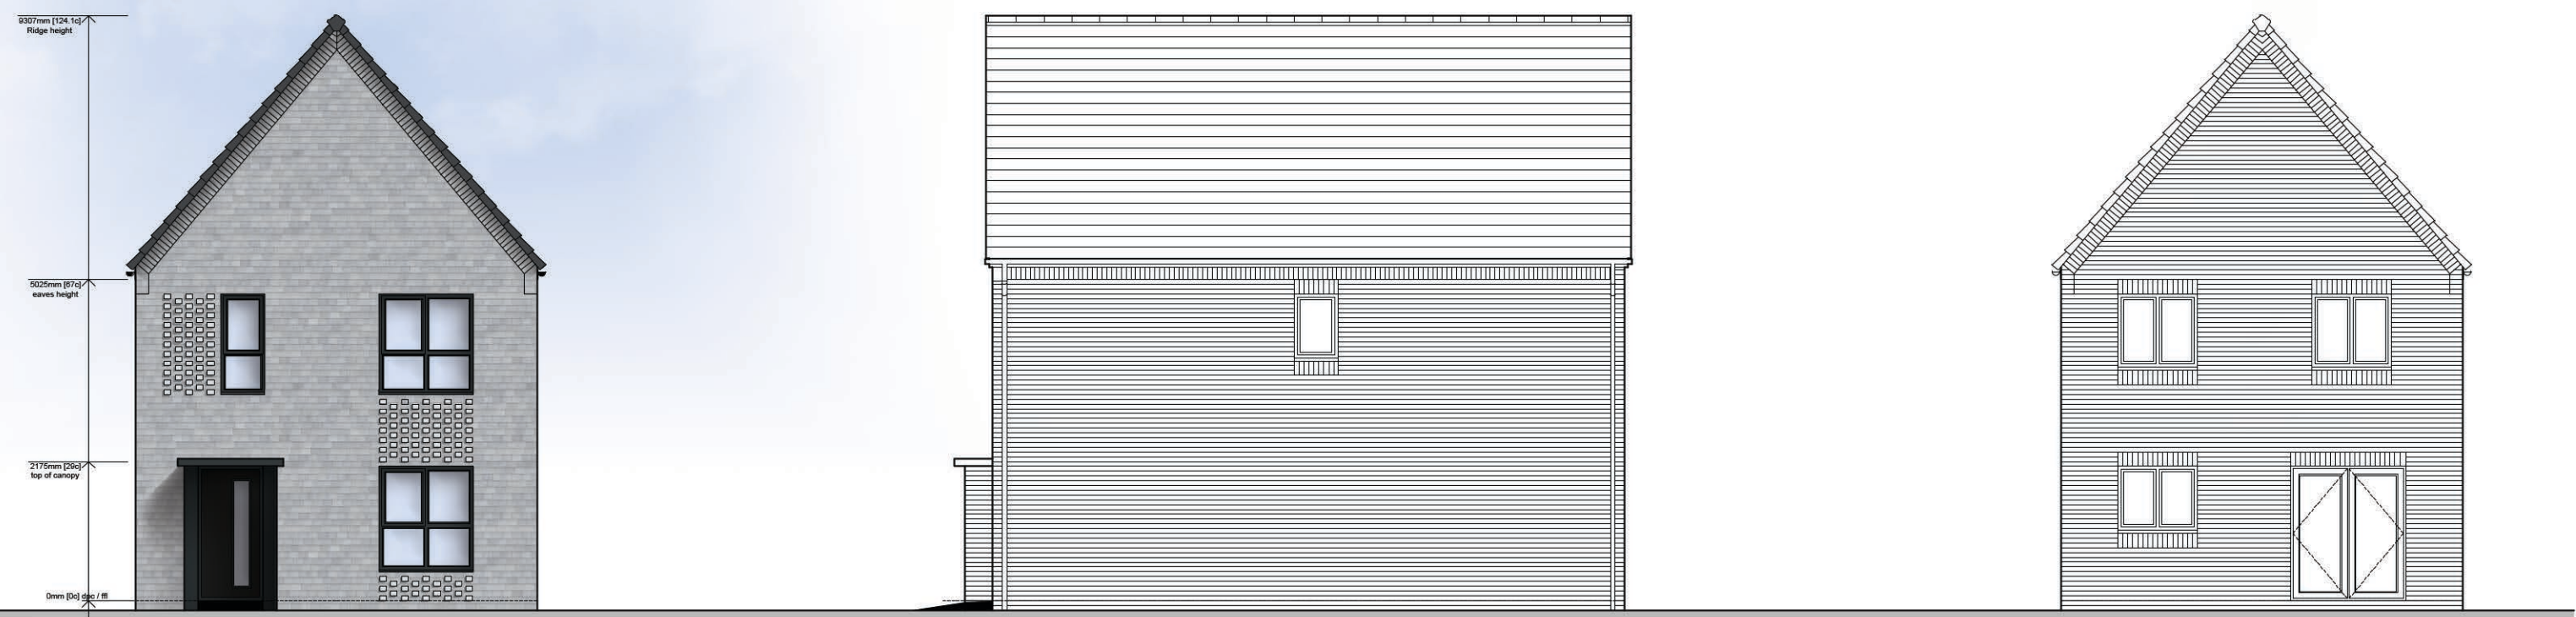


Front Elevation

Side Elevation


Rear Elevation

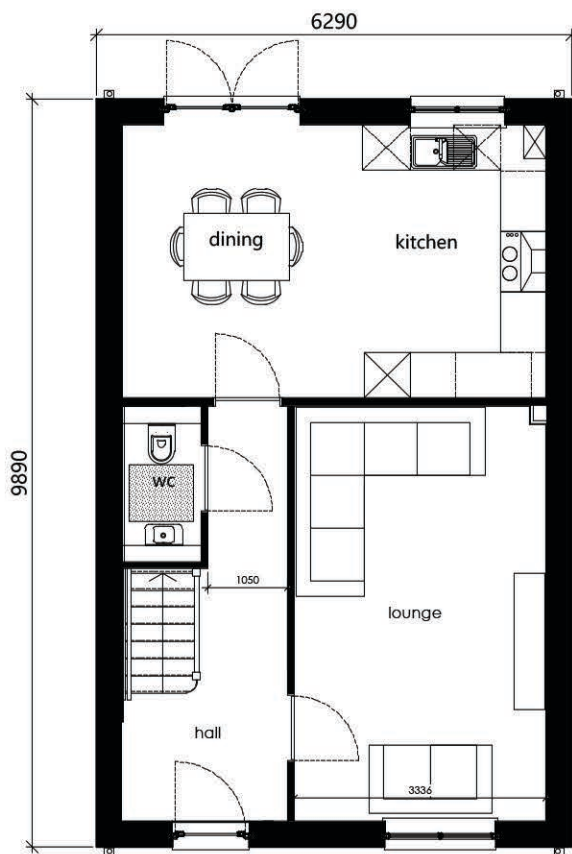

Ground Floor Plan

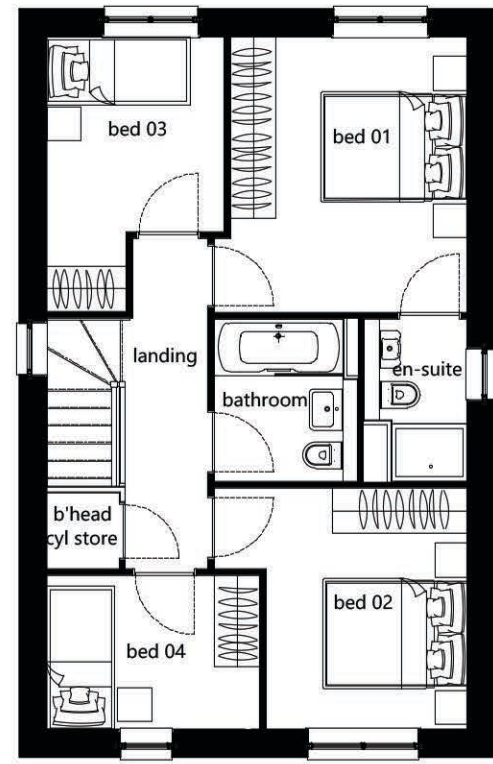

First Floor Plan

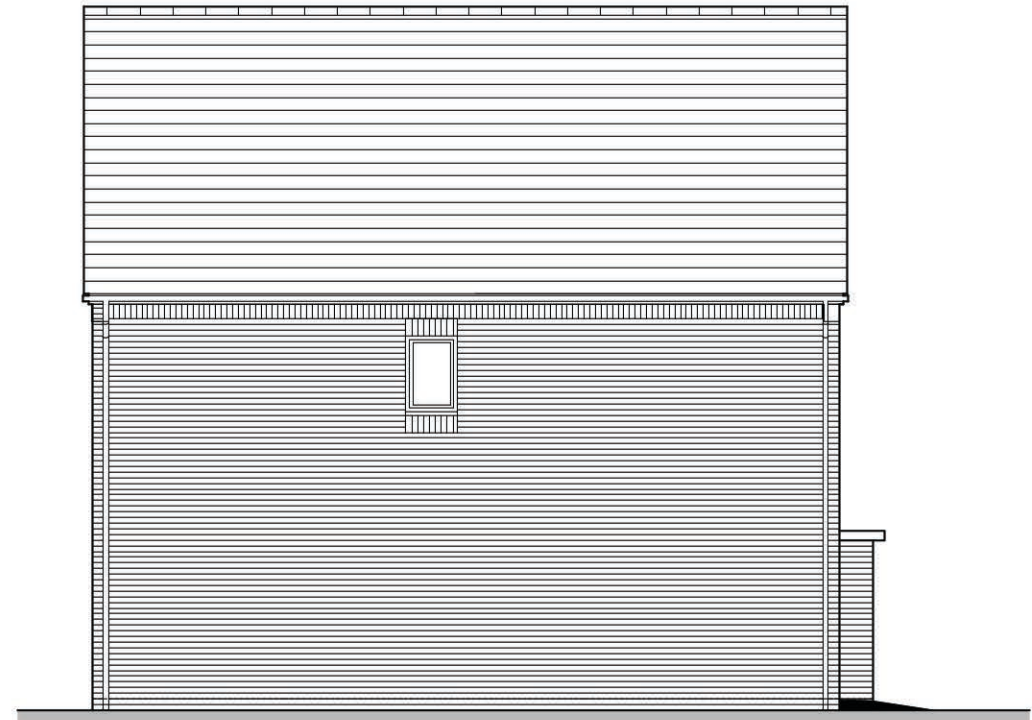

Side Elevation

Cromwell 4B6P Detached (1133 sqft)

Floor Plans & Elevations - DWG: Phase 6 option A - Scale 1:100 @ A3, Date - May 2023