



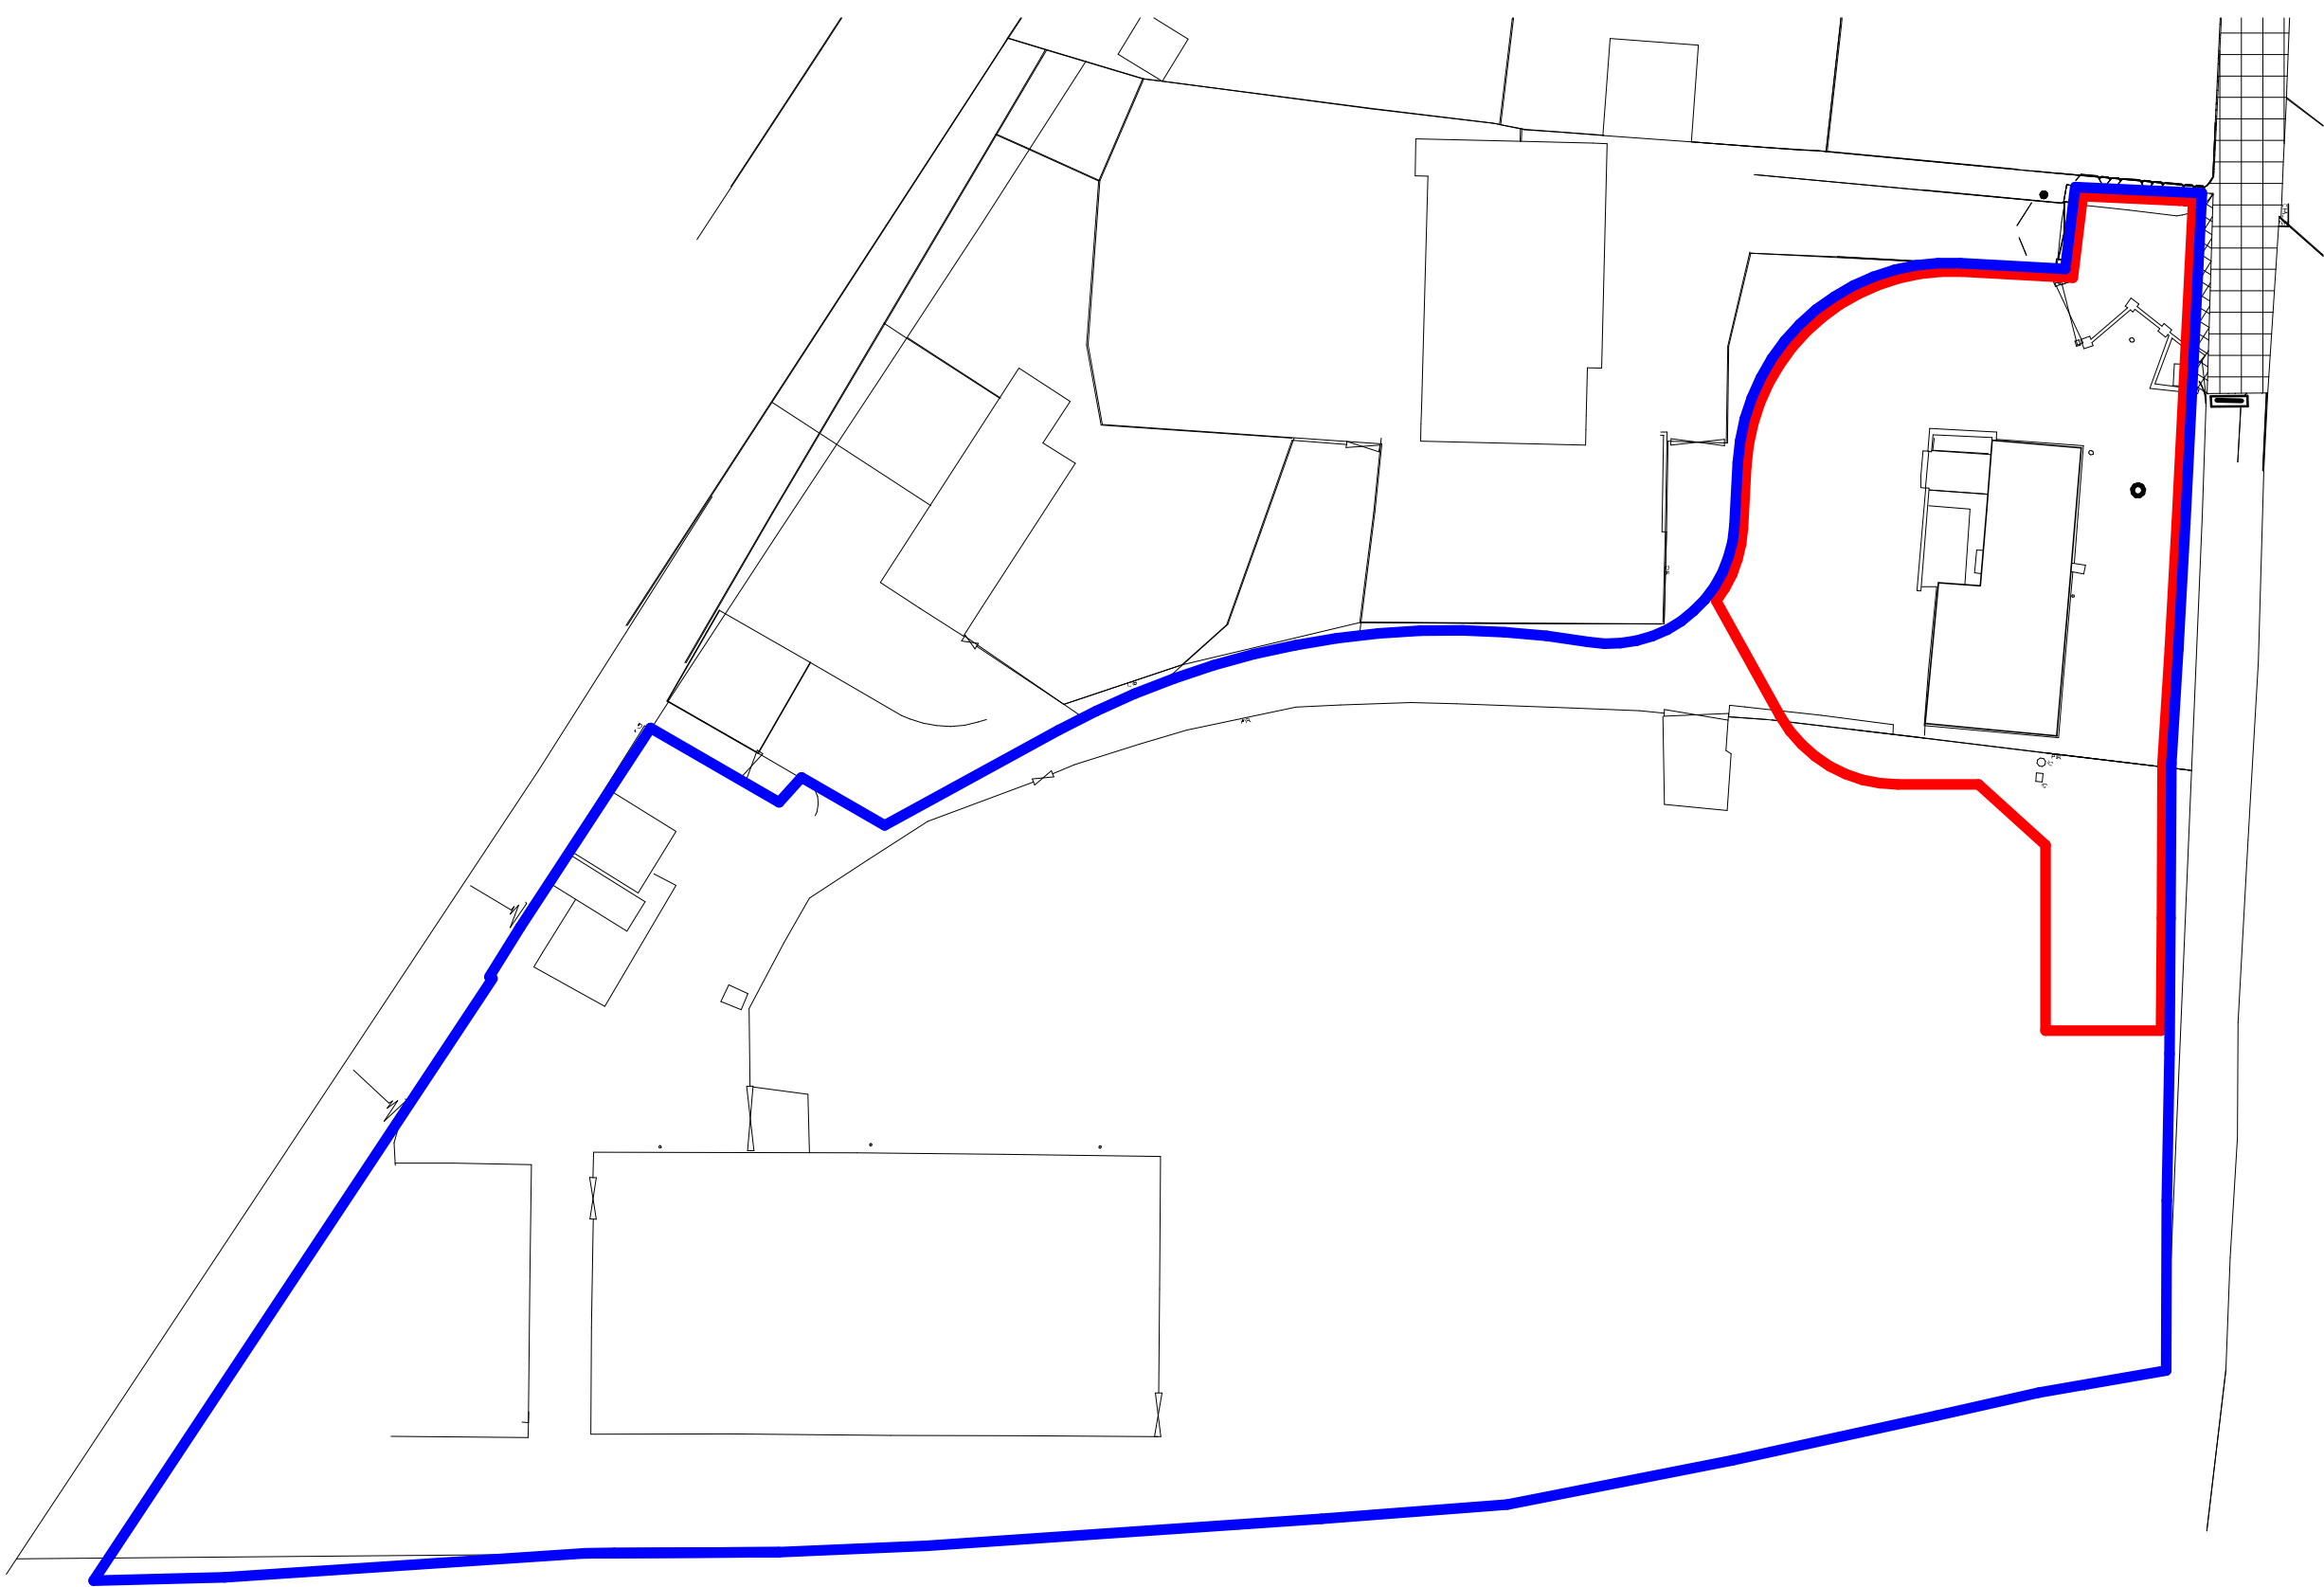

Existing Site Plan
1 : 500

Graphical
Scale 1:500

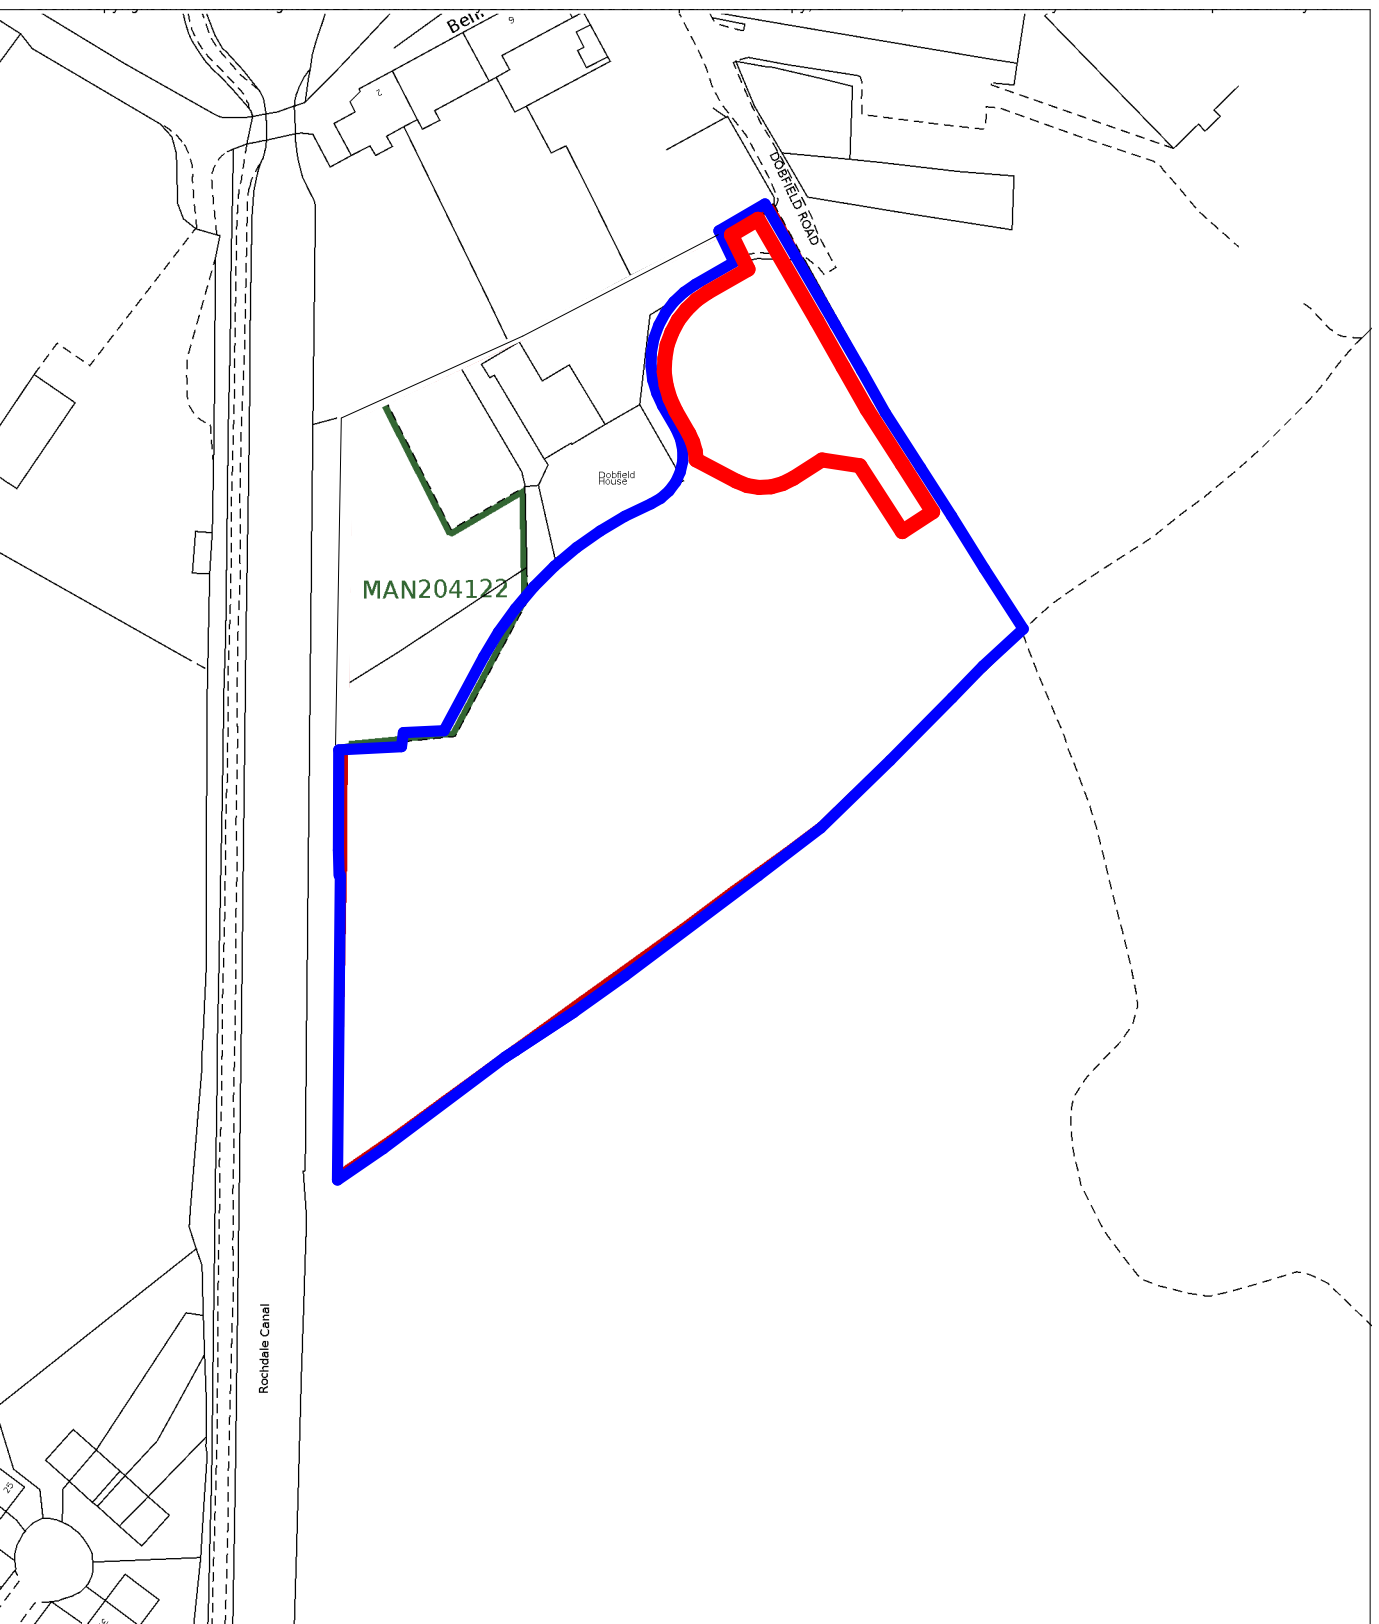

Site Location Plan
1 : 1250

Graphical
Scale 1:1250



Proposed Site Plan
1 : 200

Graphical
Scale 1:200

© The copyright in this drawing is vested in CodaStudios and no license or assignment of any kind has been, or is, granted to any third party whether by provision of copies or originals or otherwise unless agreed in writing.

DO NOT SCALE FROM THIS DRAWING
The contractor shall check and verify all dimensions on site and report any discrepancies in writing to CodaStudios before proceeding work.

FOR ELECTRONIC DATA ISSUE
Electronic Data / Drawings are issued as 'read only' and should not be interrogated for measurement. All dimensions and levels should read only from these values stated on the drawing. Coda Studios Ltd is not responsible for discrepancies caused by the overlay of other parties BIM/BFC models. These are overlaid purely as reference.

Revision Date Drawn Checked

KEY

- APPLICATION SITE
- LAND IN APPLICANTS OWNERSHIP
PLANNING REF: 20/01093/FUL

CODA
Bespoke

CODA Studios Ltd, 18 Lloyd House, 18 Lloyd Street, M2 5WA.
T: 0114 279 4931 E: information@codastudios.co.uk

Client

PIC Homes

Project

Dobfield Road

Drawn

EF

Checked

JH

Date

06/14/23

Scale @ A0

As indicated

Title

Site Location Plan, Proposed & Existing Site Plans

Suitability Code

Purpose for issue

PLANNING

Drawing No

3220

CD

ST

ST

DR

A

0590

Revised