



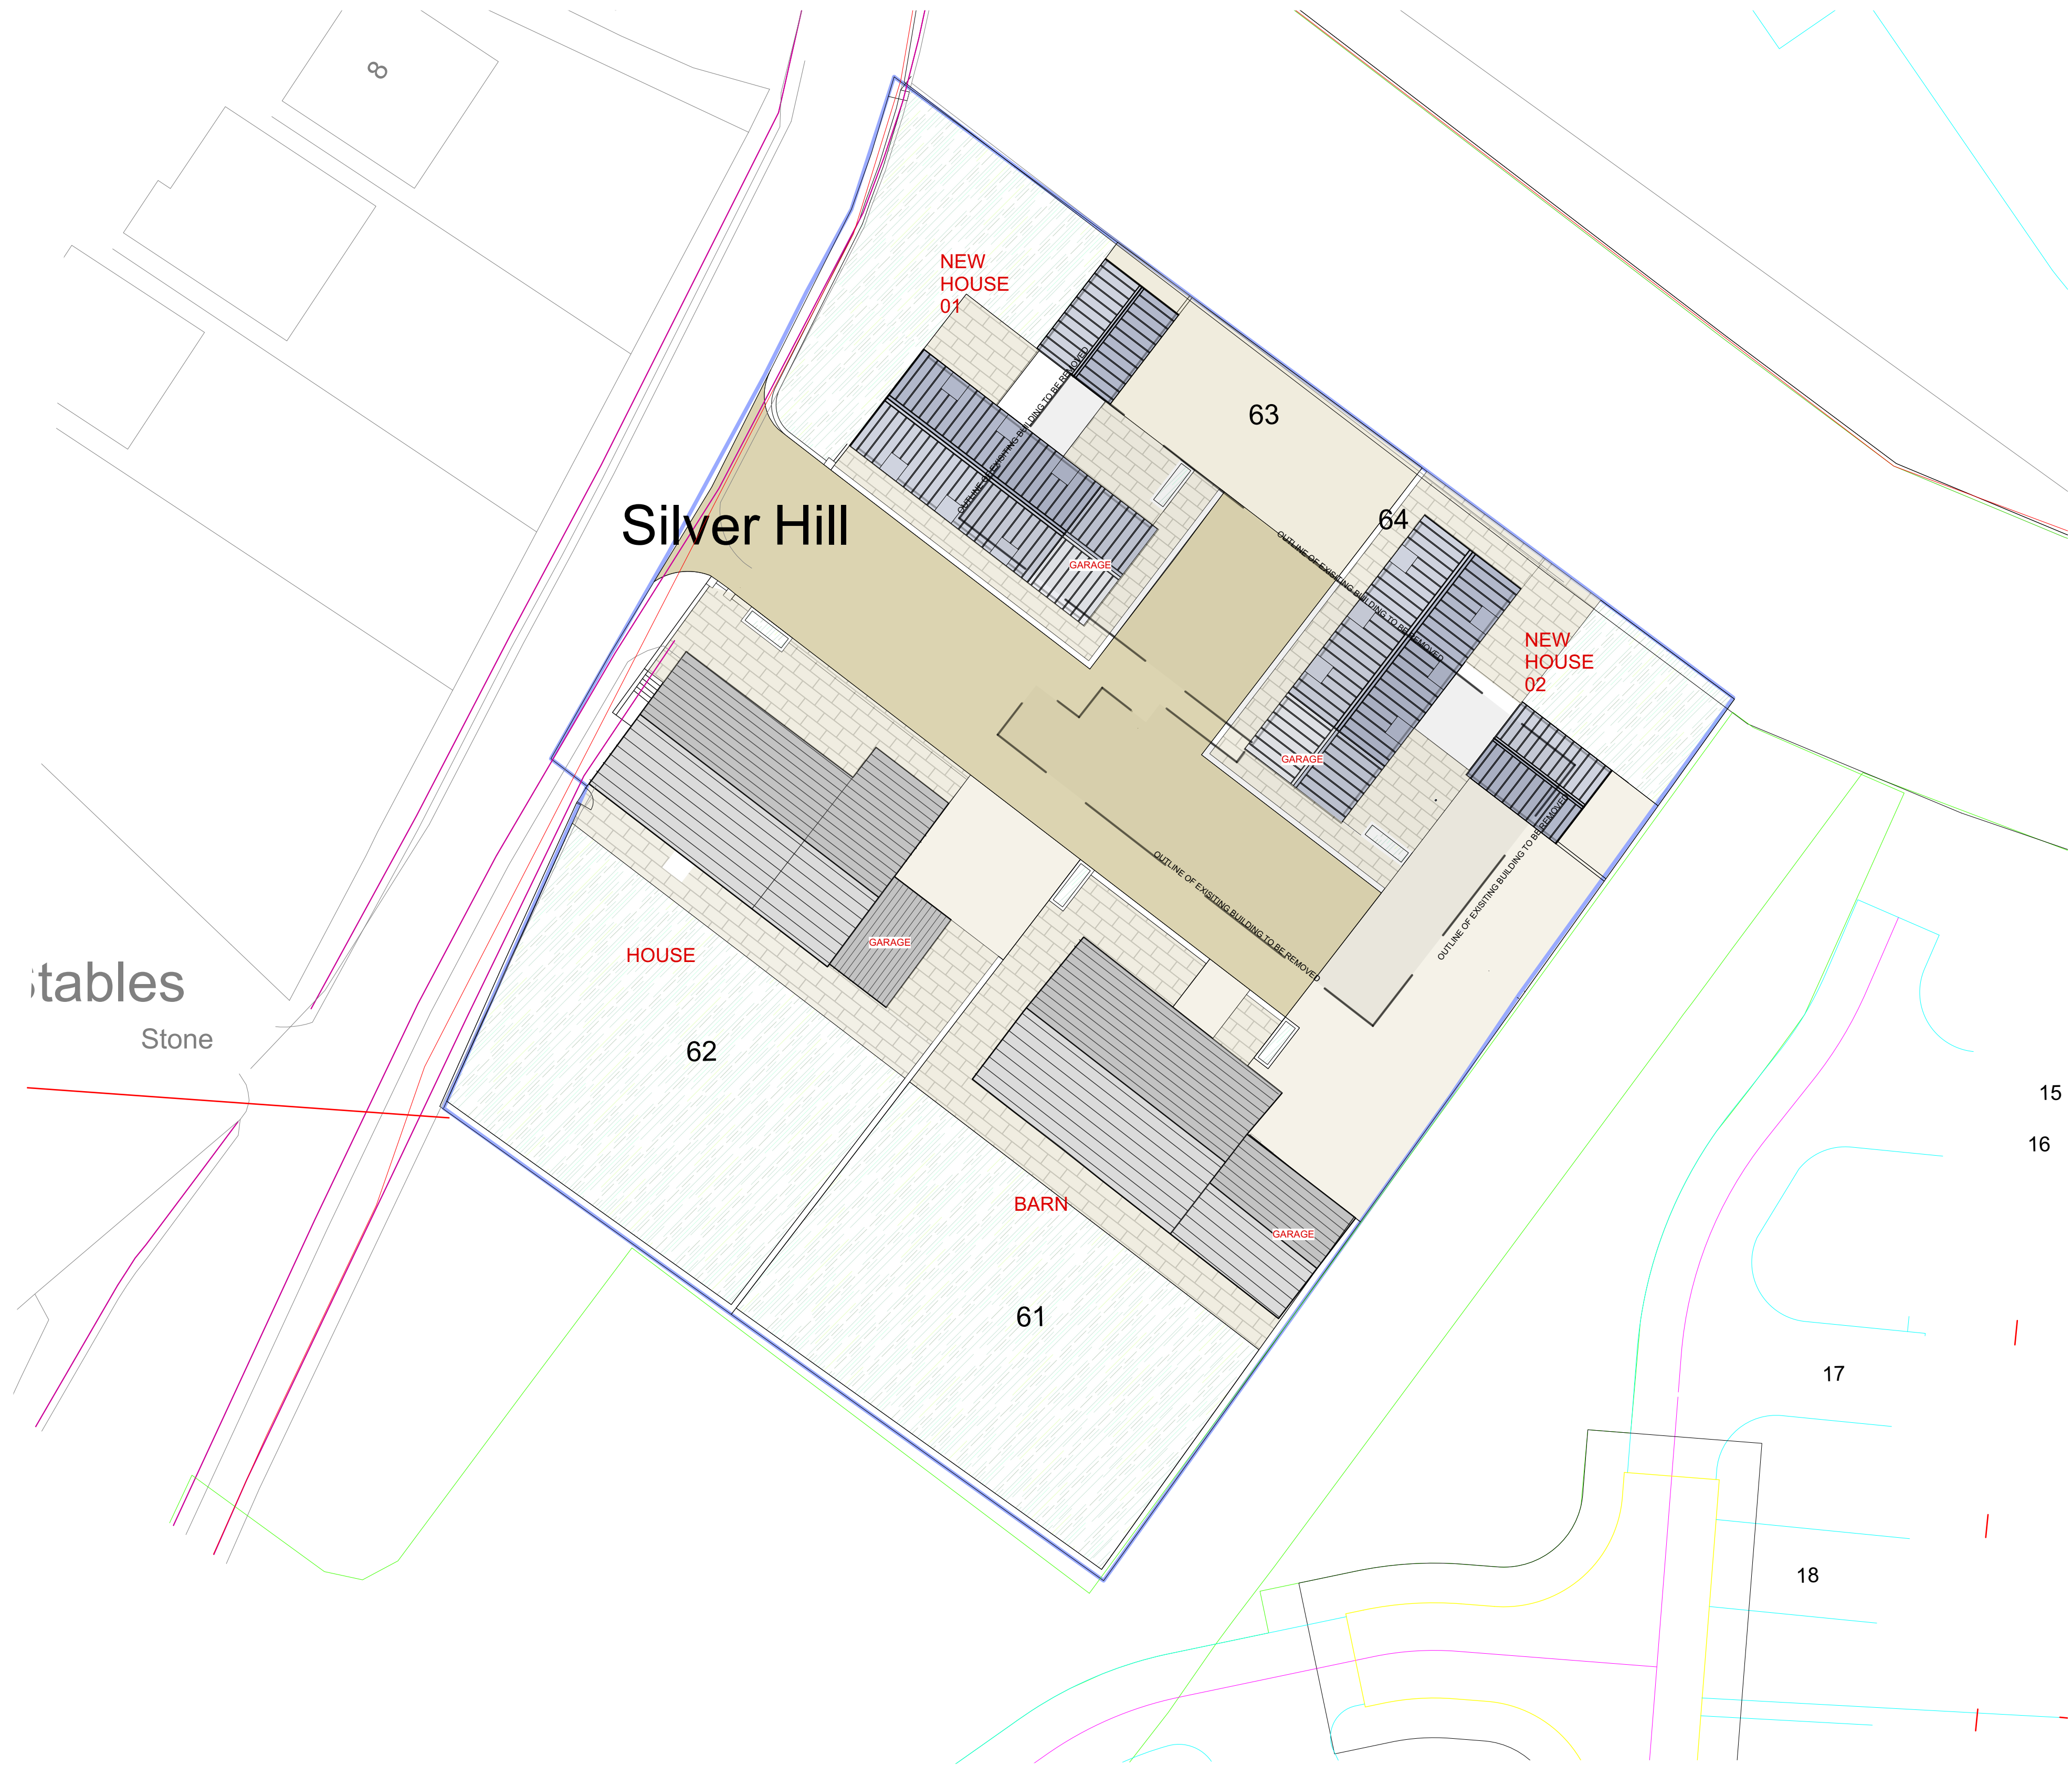

PROPOSED SITE PLAN
1:200 SCALE

 

I	13/06/2022	Landscape materials amended
H	12/05/22	Landscape and boundary plan amended
G	17/05/2022	Alternative layouts for the new dwellings
F	27/01/22	MB Site Plan updated
E	26/01/22	MB Garages Separated
D	25/01/22	MB Option to have 1x house 1x bungalow
C	17/01/22	MB Alternative site layout, 2x bungalows and house and barn retained as individual houses
B	22/12/21	MB Layout amended for new bungalow
A	30/11/21	MB Boundary treatment indicated

Proposed Redevelopment

Address
Silver Hill Farm
Rochdale

Client
Barratt & David Wilson Homes
North West

Drawing
Proposed Site Plan



Chartered Architects
RIBA Chartered Practice
www.storah.com mail@storah.com 01706 813214
Scale Sheet Size Date Drawn
AS NOTED ISO A1 12/11/21 MB / RAS

Drawing Number Revision

21-088- 200 I