


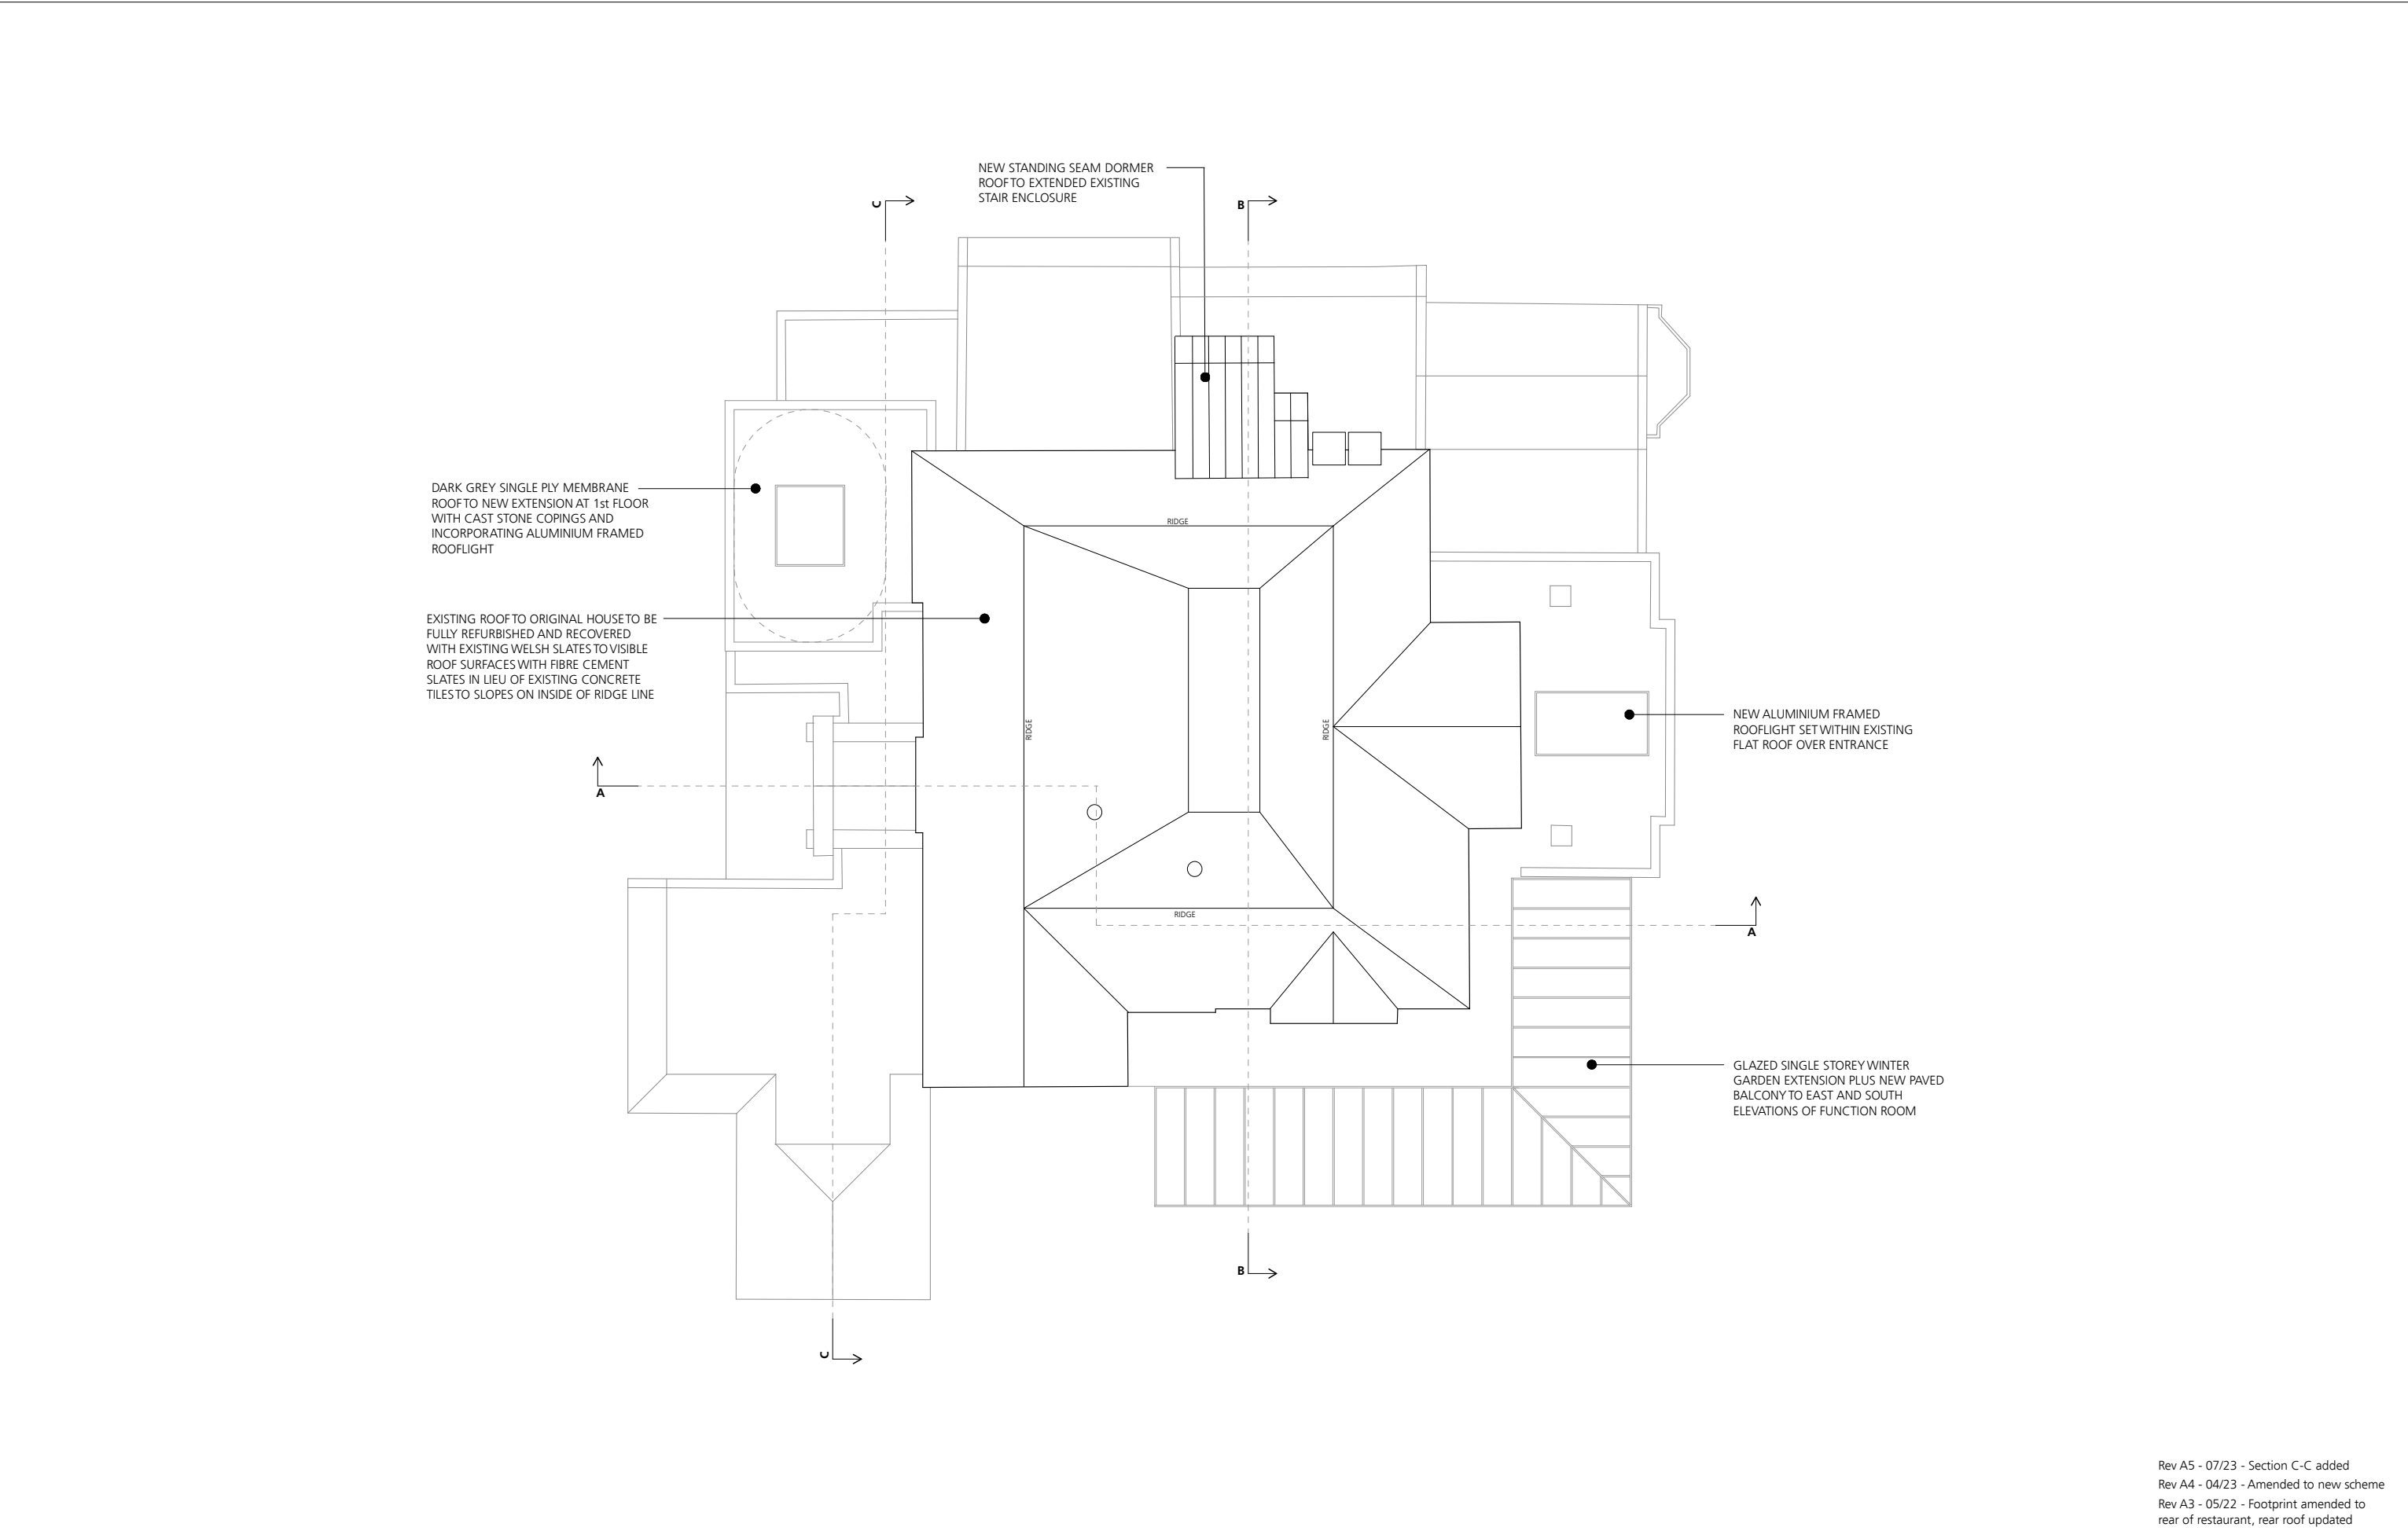

Rev A5 - 07/23 - Section C-C added
Rev A4 - 04/23 - Amended to new scheme
Rev A3 - 05/22 - Footprint amended to
rear of restaurant, rear roof updated



0 2 4 6 8 10
Metres

Jonathan Davidson Architects

Architecture & Industrial Design
47 Hilton Street
MANCHESTER
M1 2EF
t: 0161 711 0835
e: inbox@jddavidsonarchitects.com
w: www.jddavidsonarchitects.com

Client Elle R Leisure
Project **Proposed Albert's Restaurant
Edenfield Rd, Norden**
Scale 1:100 @ A1 / 1:200 @ A3
Date Feb 2022

Document **Planning Drawing
Proposed Roof Plan**
Status For information

Doc Ref	366	PD	2007	A5
---------	-----	----	------	----