




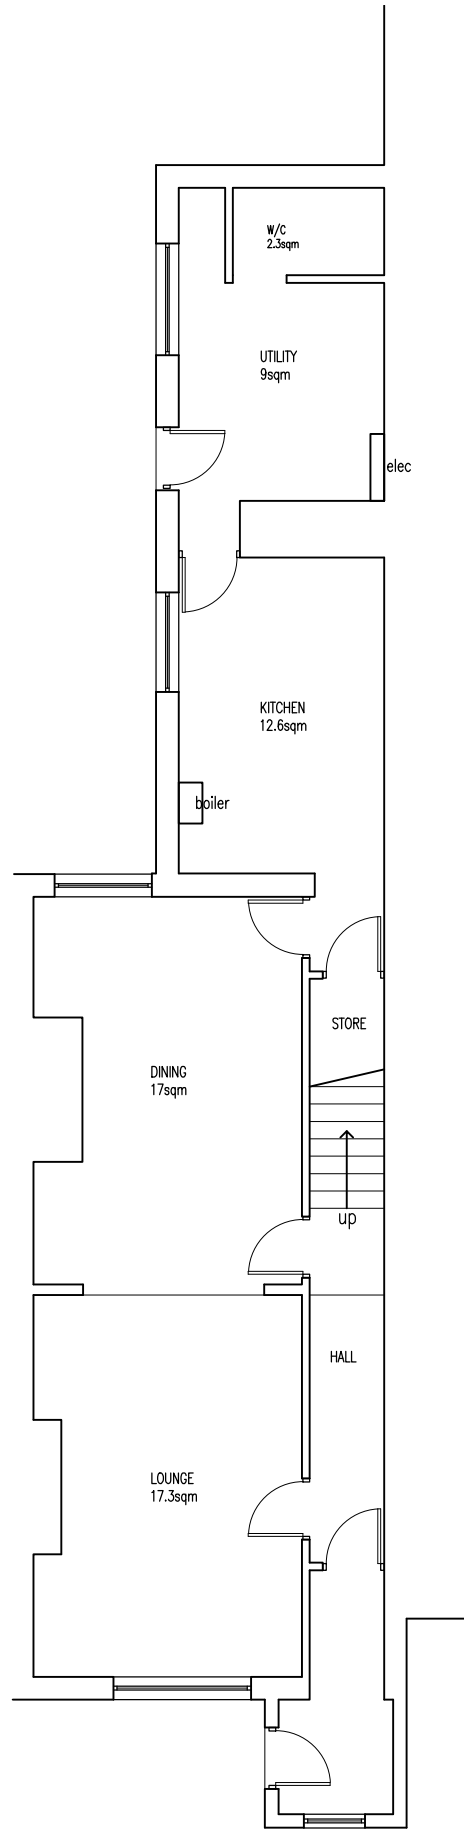


EXISTING GROUND FLOOR PLAN
1:100 @ A3

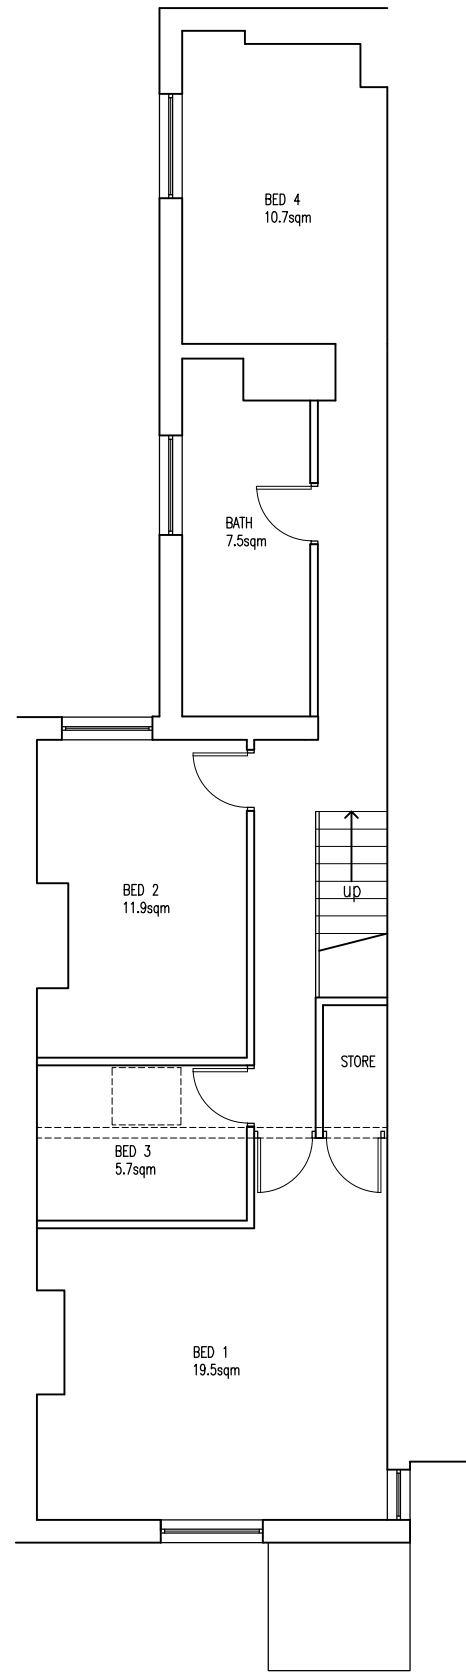


EXISTING FIRST FLOOR PLAN
1:100 @ A3

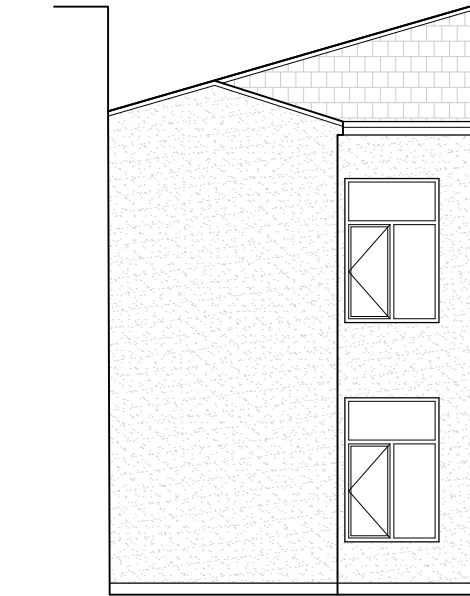


EXISTING REAR ELEVATION
1:100 @ A3

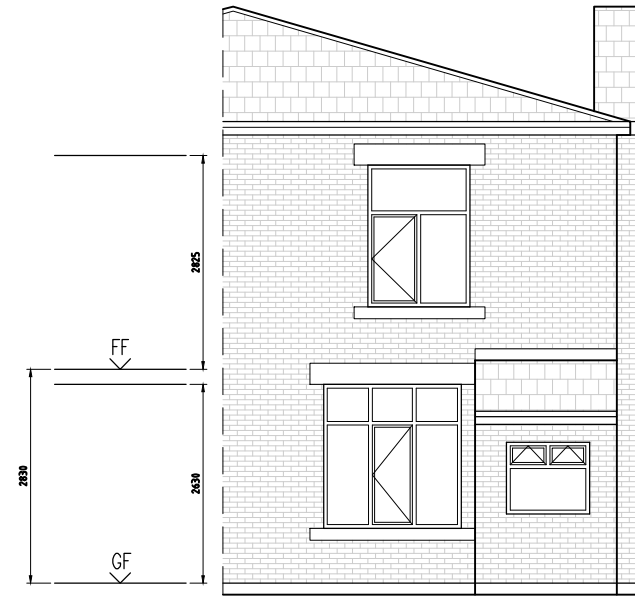


EXISTING FRONT ELEVATION
1:100 @ A3

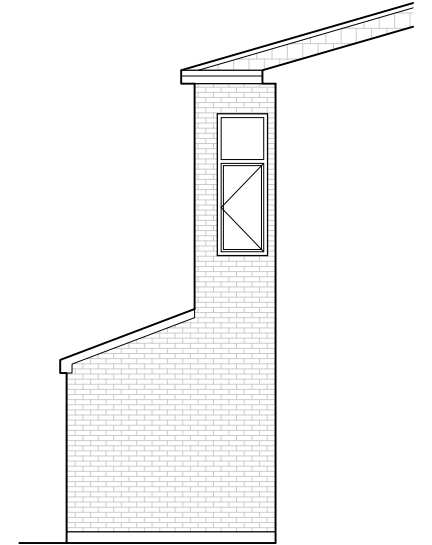

EXISTING SIDE FRONT ELEVATION
1:100 @ A3

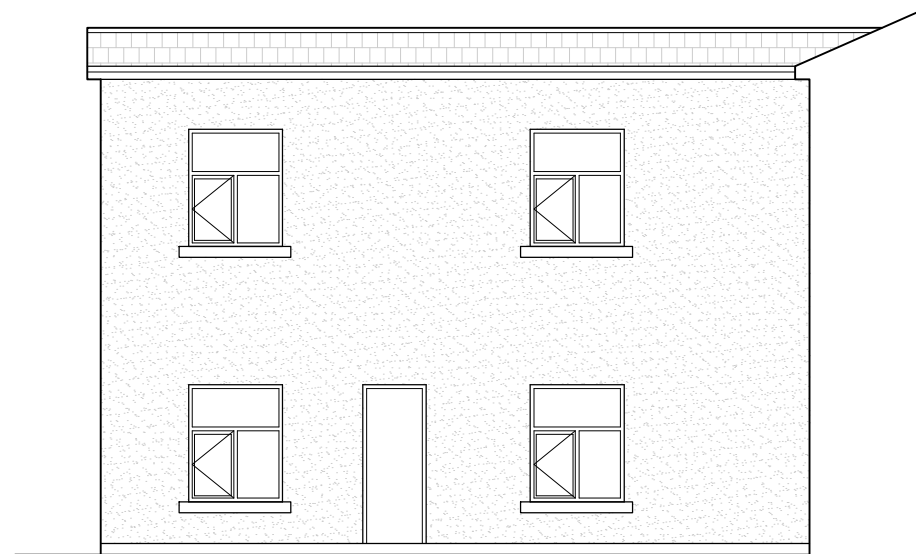

EXISTING REAR/SIDE ELEVATION
1:100 @ A3

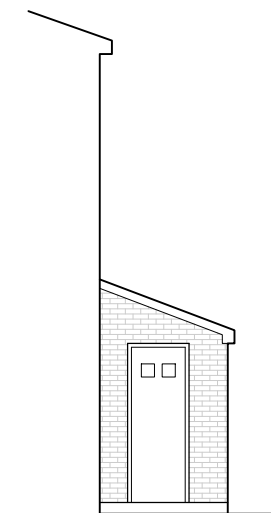

EXISTING SIDE FRONT ELEVATION
1:100 @ A3



C1	Amendments for validation	12.10.23	MG
Rev	Amendments	Date	Ints
Mark Gordon Design + Associates			
Project			
92 FEATHERSTALL ROAD LITTLEBOROUGH. OL15 8NY			
Drawing Title			
EXISTING LAYOUTS			
Drawn	TW	Checked	—
Date	SEP 2022	Scale	A3 1 : 100
Drawing No.	92FR/201/BR	Rev.	C1