



SOUTH WEST PROPOSED


NORTH EAST PROPOSED

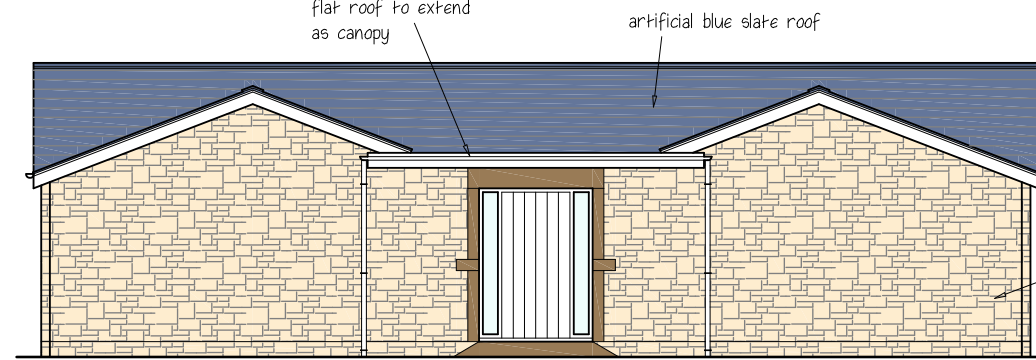


NORTH WEST PROPOSED

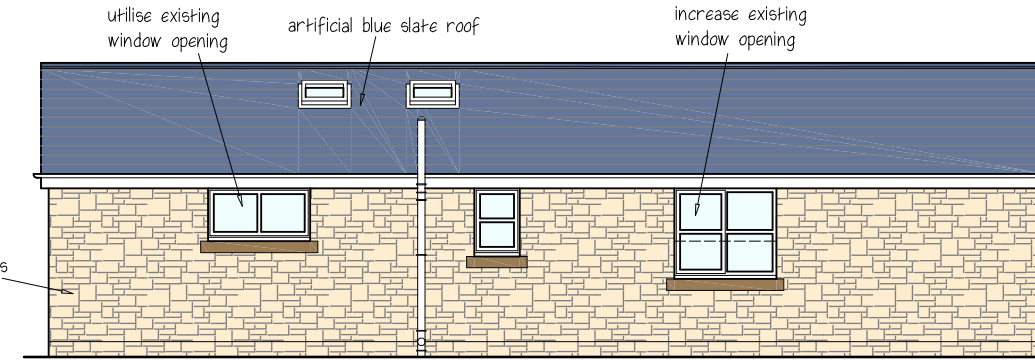


SOUTH EAST PROPOSED

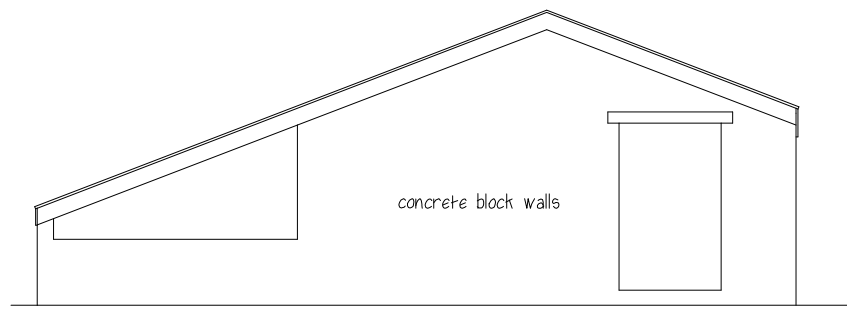


SOUTH WEST EXISTING

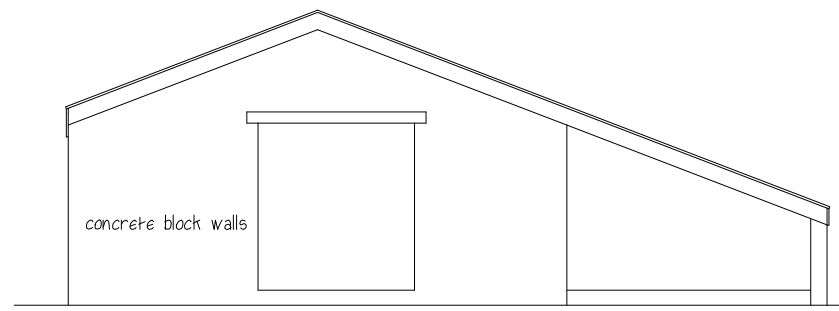


NORTH EAST EXISTING

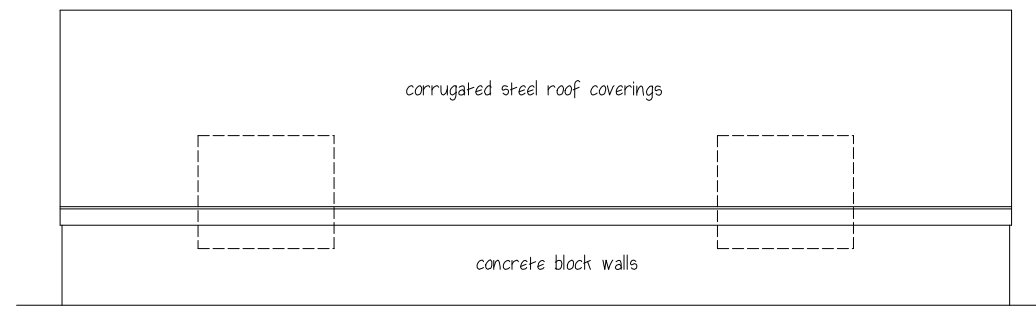


NORTH WEST EXISTING

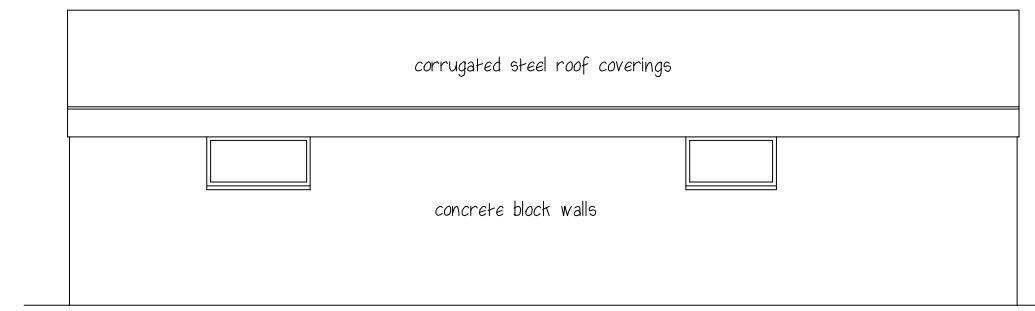


SOUTH EAST EXISTING

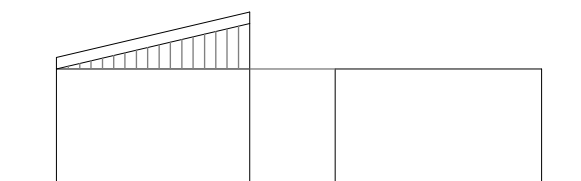

WEST
OUTBUILDING ELEVATIONS

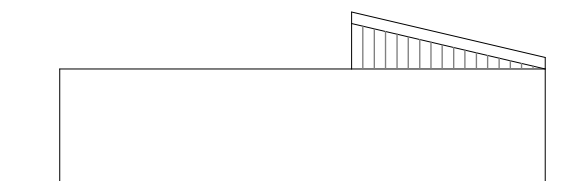


EAST

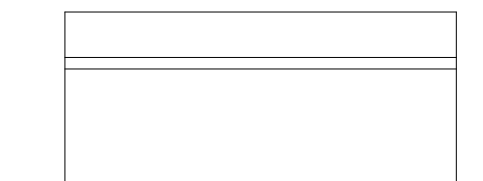


NORTH




SOUTH

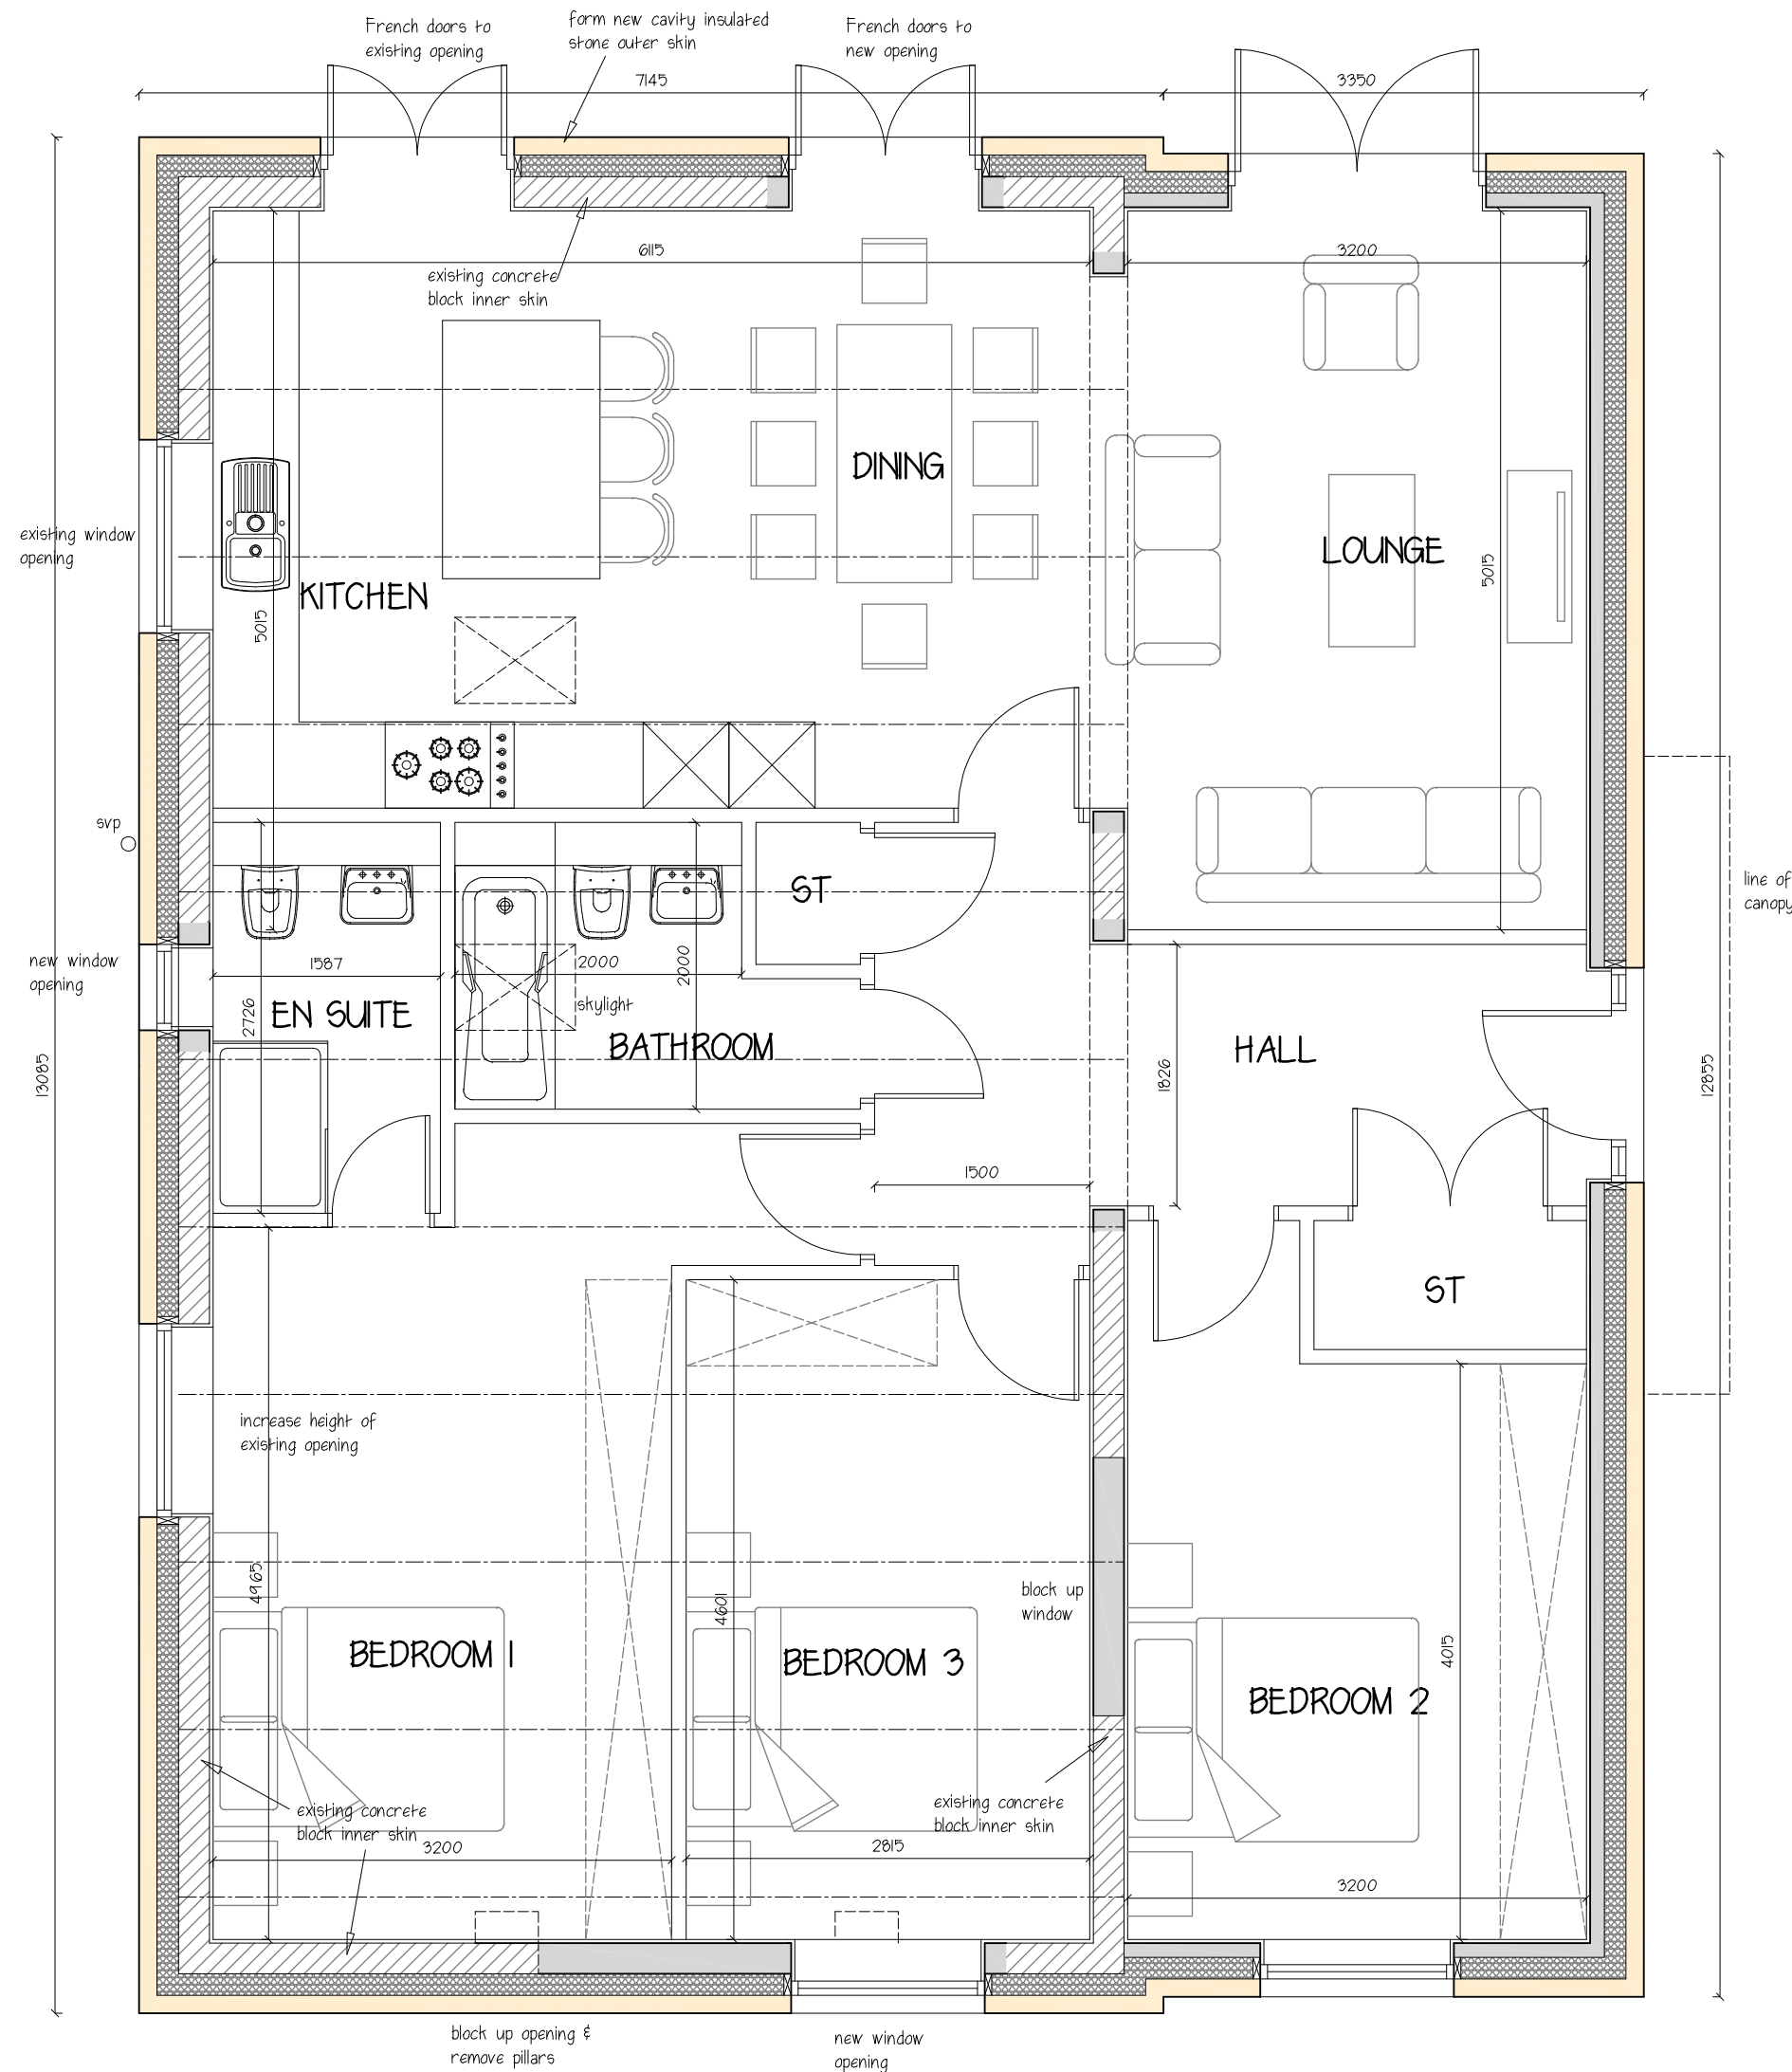

PROPOSED FLOOR PLAN

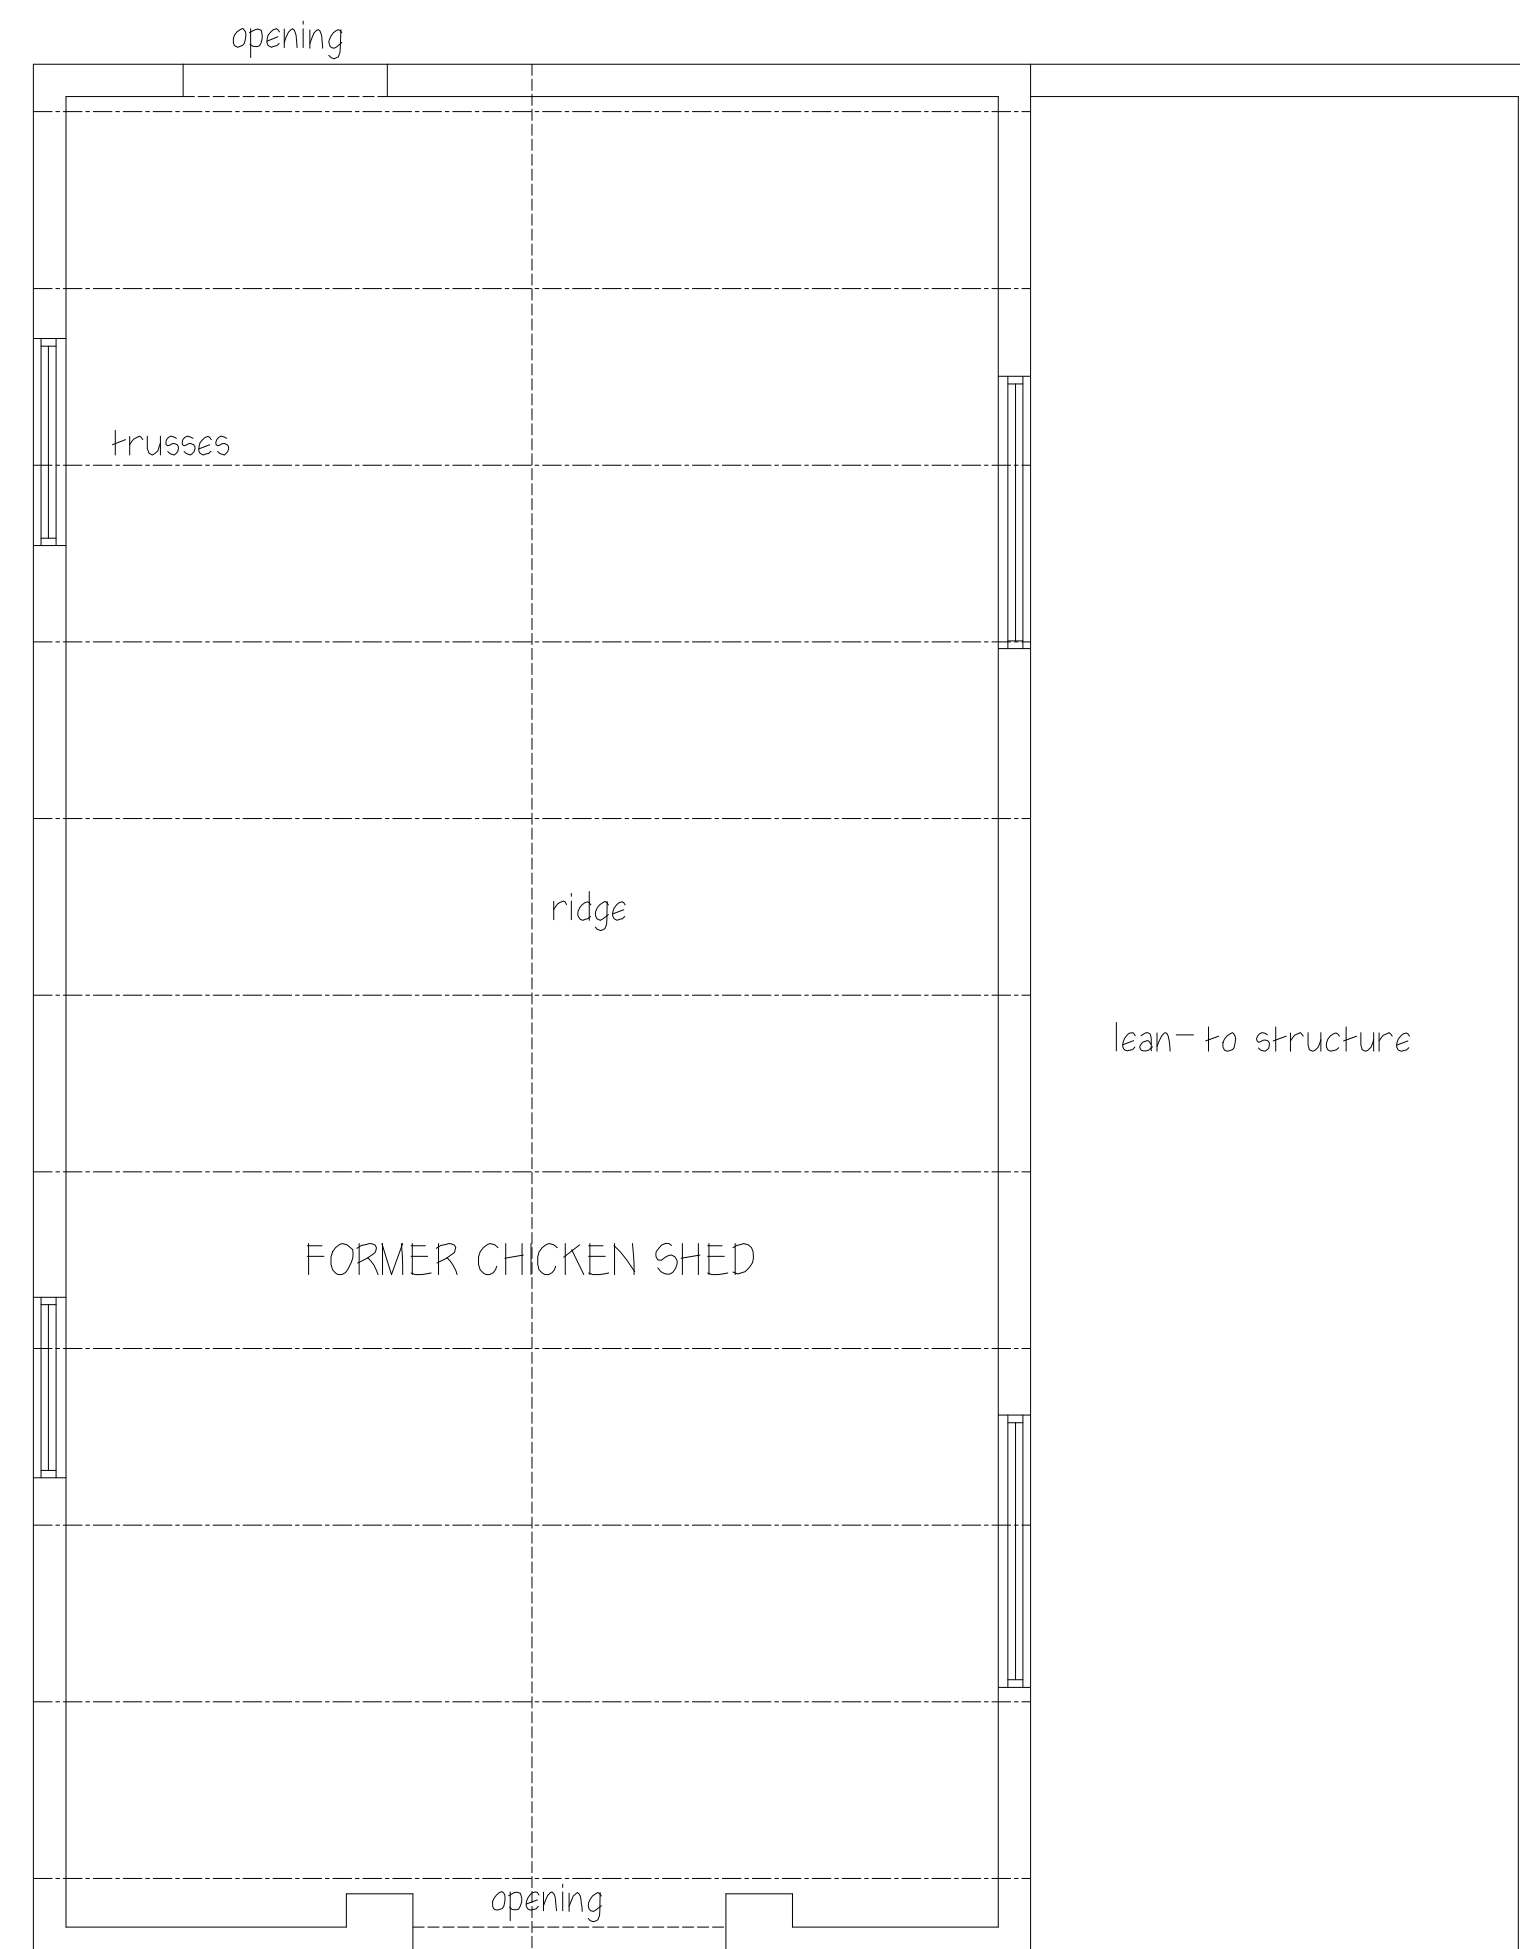

EXISTING FLOOR PLAN

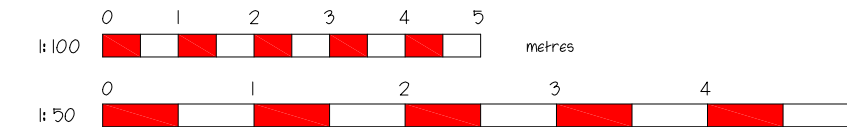

DO NOT SCALE EXCEPT FOR PLANNING APPLICATION PURPOSES. USE FIGURED DIMENSIONS. ANY DISCREPANCIES ARE TO BE REPORTED TO THIS OFFICE PRIOR TO THE CONTINUANCE OF WORKS.

THIS DRAWING IS THE COPYRIGHT OF MALCOLM B J PERCY, BUILDING DESIGN & PLANNING CONSULTANCY, & MUST NOT BE REPRODUCED IN ANY FORMAT WITHOUT THE PRIOR WRITTEN AGREEMENT OF THIS OFFICE.

Malcolm B. J. Percy, 47 Richard Gibson Road, Henhull, Nantwich, Cheshire, CW5 6XS.
E-mail : malcolmp Percy@hotmail.com
Mobile : 07802 663325

BUILDING DESIGN
AND PLANNING

Consultancy

PROJECT CONVERSION & EXTENSION OF FORMER CHICKEN SHED INTO DWELLING HOUSE, HIGHER MOORGATE COTTAGE, GRISTLEHURST LANE, HEYWOOD, OLIO 4BJ.

CLIENT MR & MRS M. TALBOT.

TITLE EXISTING & PROPOSED FLOOR PLANS & ELEVATIONS.

DATE
November 2022

SCALE
1:100 & 1:50
@ A1

DRAWN BY
mbjp

DRAWING NO.
2208.01

REVISION