


- Do not scale from this drawing.
- All dimensions are to be checked on site prior to construction, manufacture of any components and ordering of materials and equipment.
- Any discrepancies are to be reported to the architect for clarification.
- All materials and workmanship to be in accordance with the current British Standards and codes of practice.

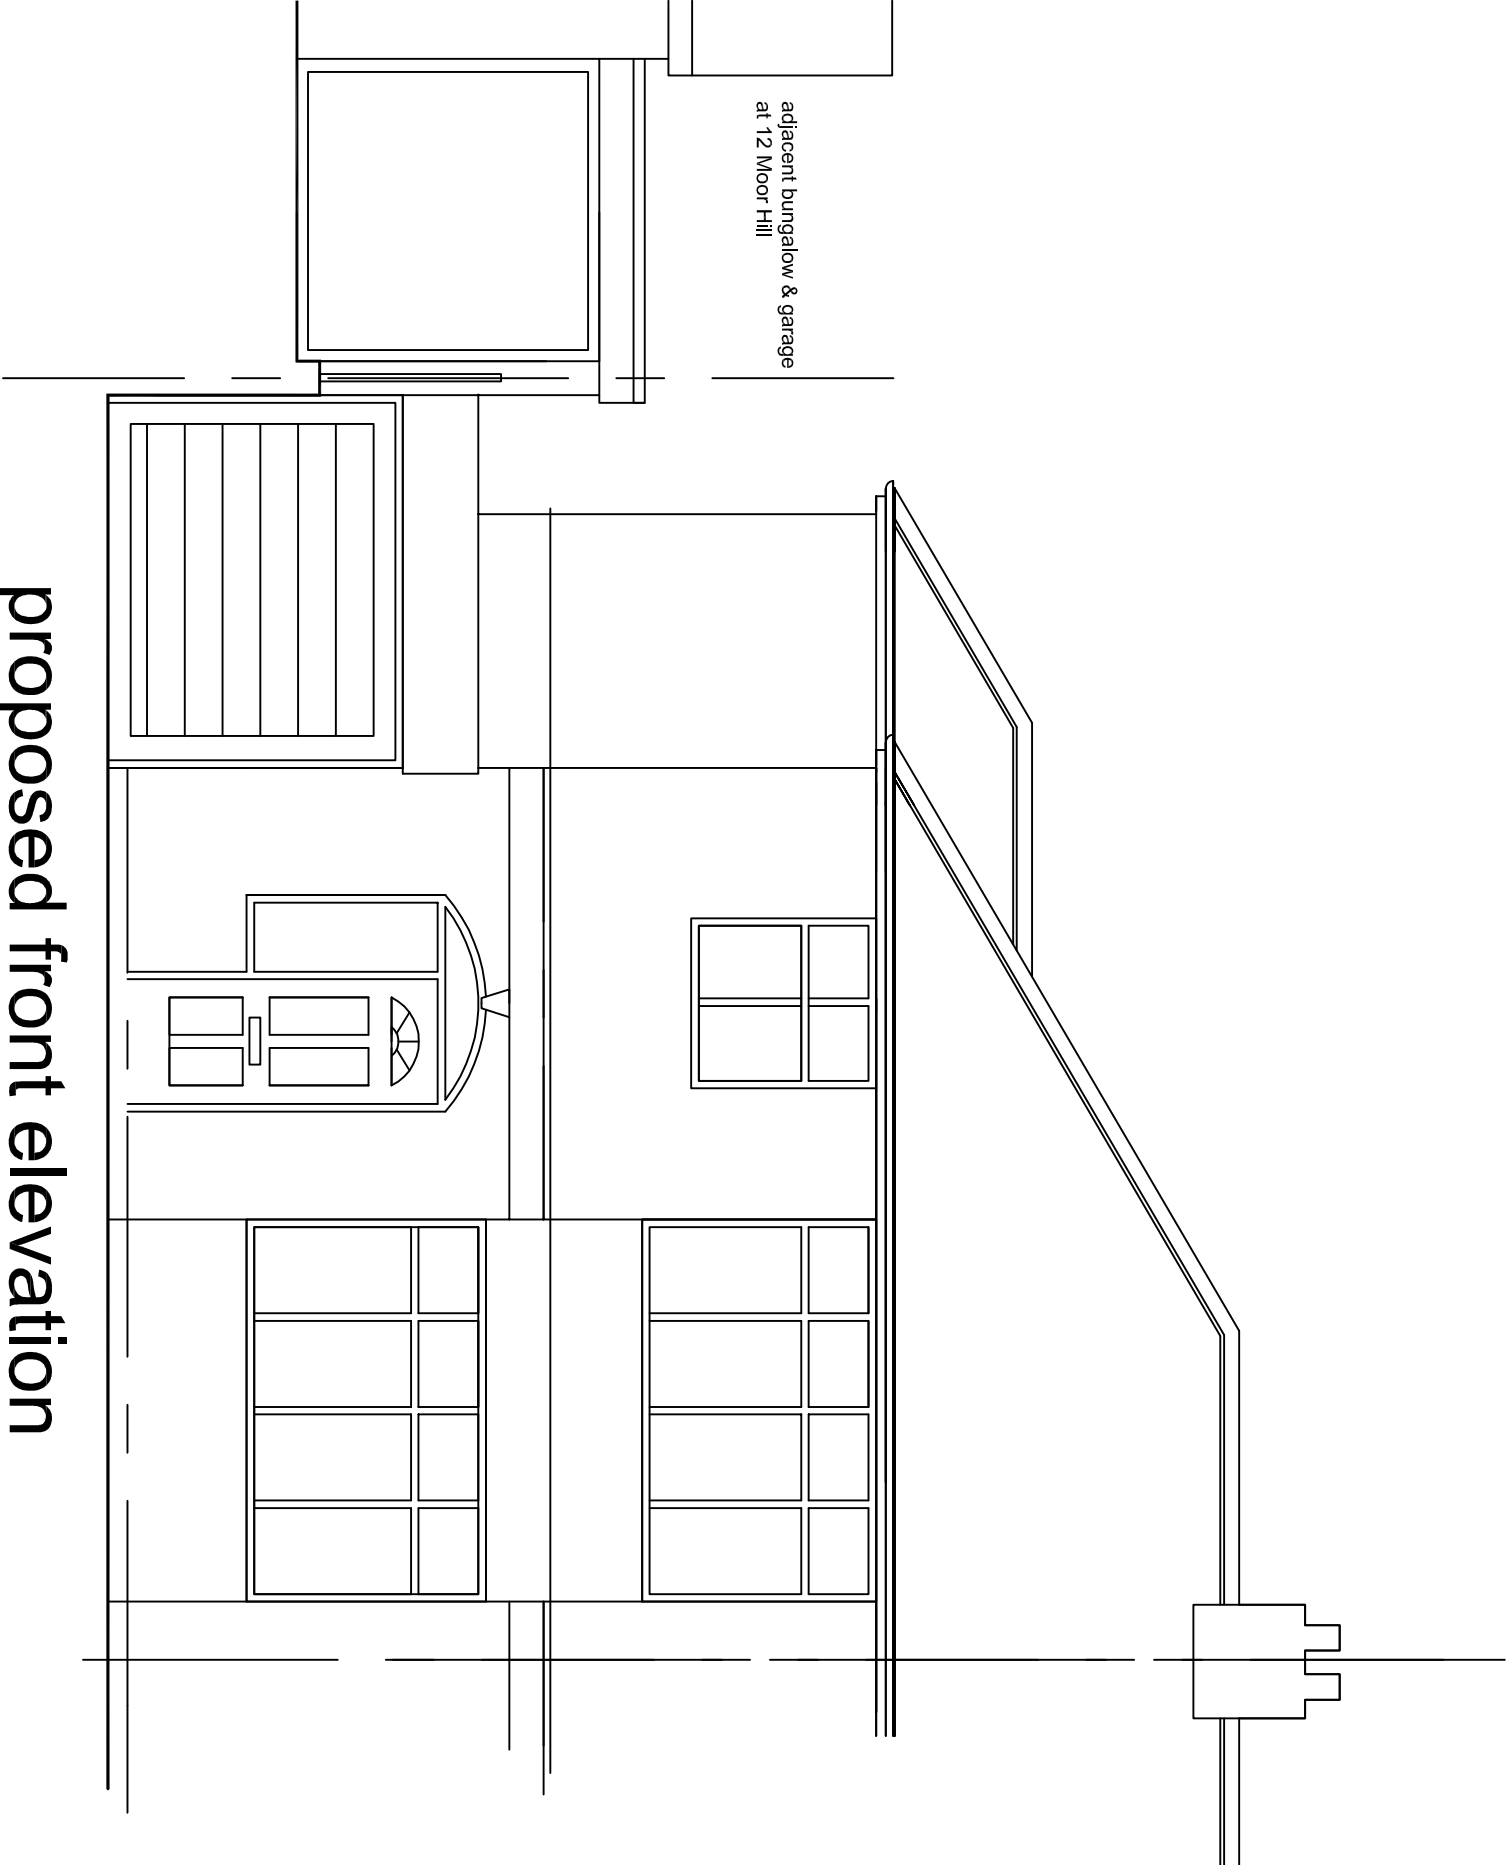

REV	DESCRIPTION	CHECK	DATE
-----	-------------	-------	------

CLIENT

Mr Shahid Shaffi
10, Moor Hill, Norden, Rochdale. OL11 5YB

PROJECT

Erect two/single storey rear extension with part
garage conversion

DRAWING

Proposed Front Elevation to Property
(no changes from exty front elevation shown on 01)

SCALE	DATE	DRAWN	CHECKED
1:50 @ A3	May 2023		
DRAWING NO.	CAD REFERENCE NO.	REVISION	
2310/SS/04			