




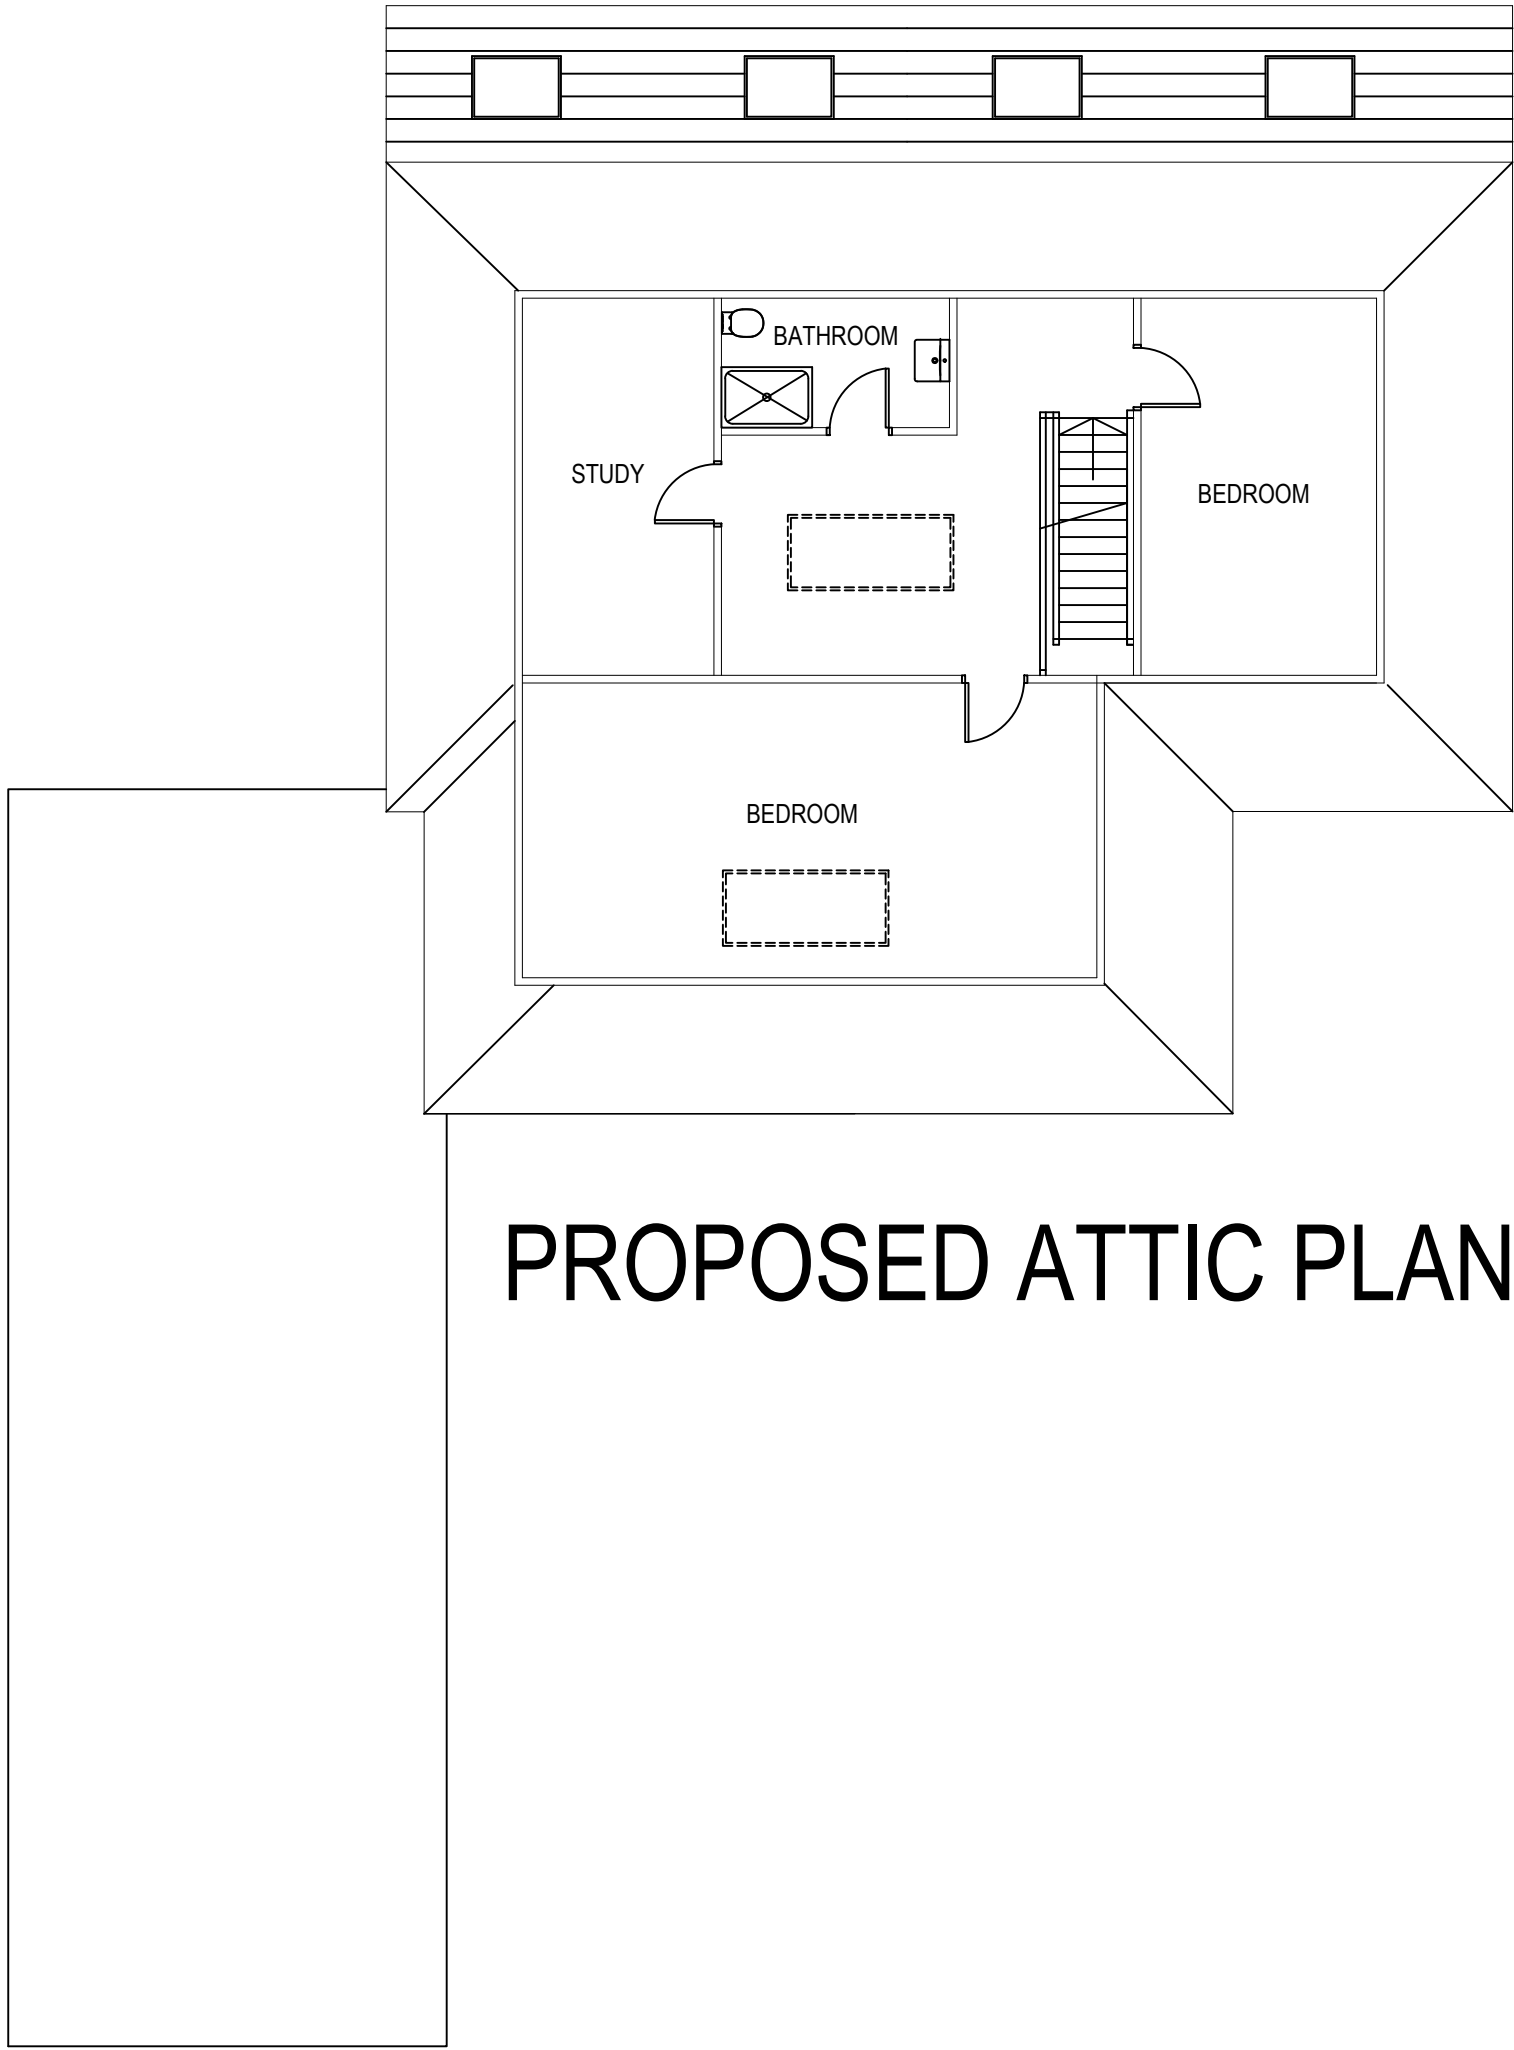

PROPOSED ATTIC PLAN

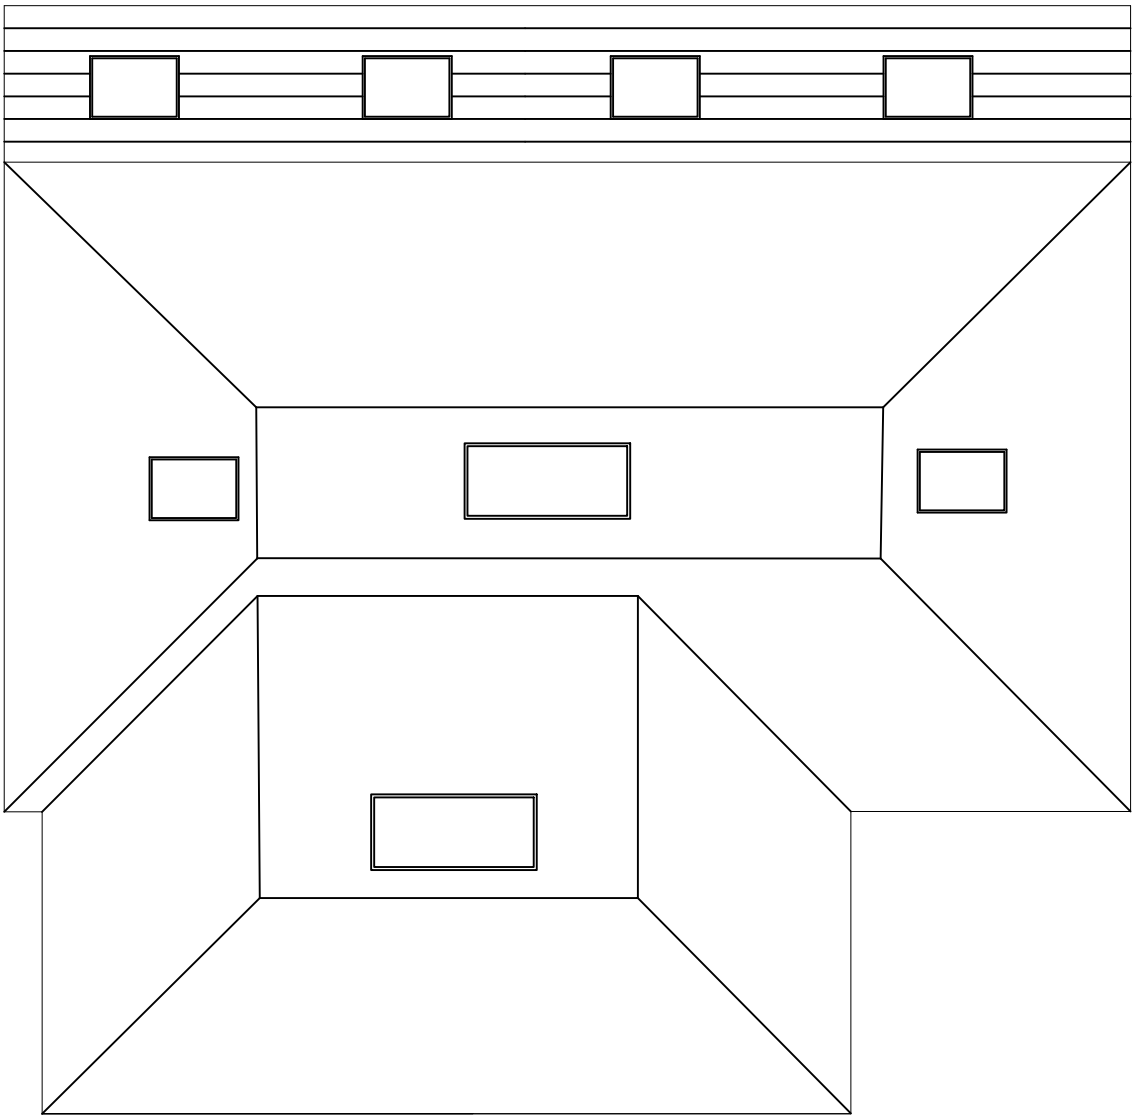

PROPOSED ROOF PLAN

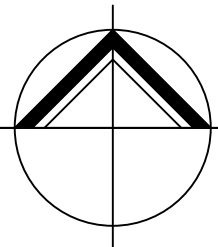

**NORTHERN
DESIGN**

(OLDHAM)
CHARTED ARCHITECTS

NORTHERN DESIGN
17 STATION LANE
GROTTON
OLDHAM
OL14 5GY
TELEPHONE : 07753 859616

CLIENT

MR & MRS F CHAUHDRY

PROJECT

PROPOSED EXTENSIONS AND
ALTERATIONS 54 NORDEN ROAD
BAMFORD

DRAWING TITLE

PROPOSED ATTIC AND ROOF PLANS

Rev.	Notes	Date	Drawn
A	PLANNING	05.23	AD

SCALE1:100 AT A106.22AD

PROJECT No.	DRAWING No.	Rev.
2239	15	A