



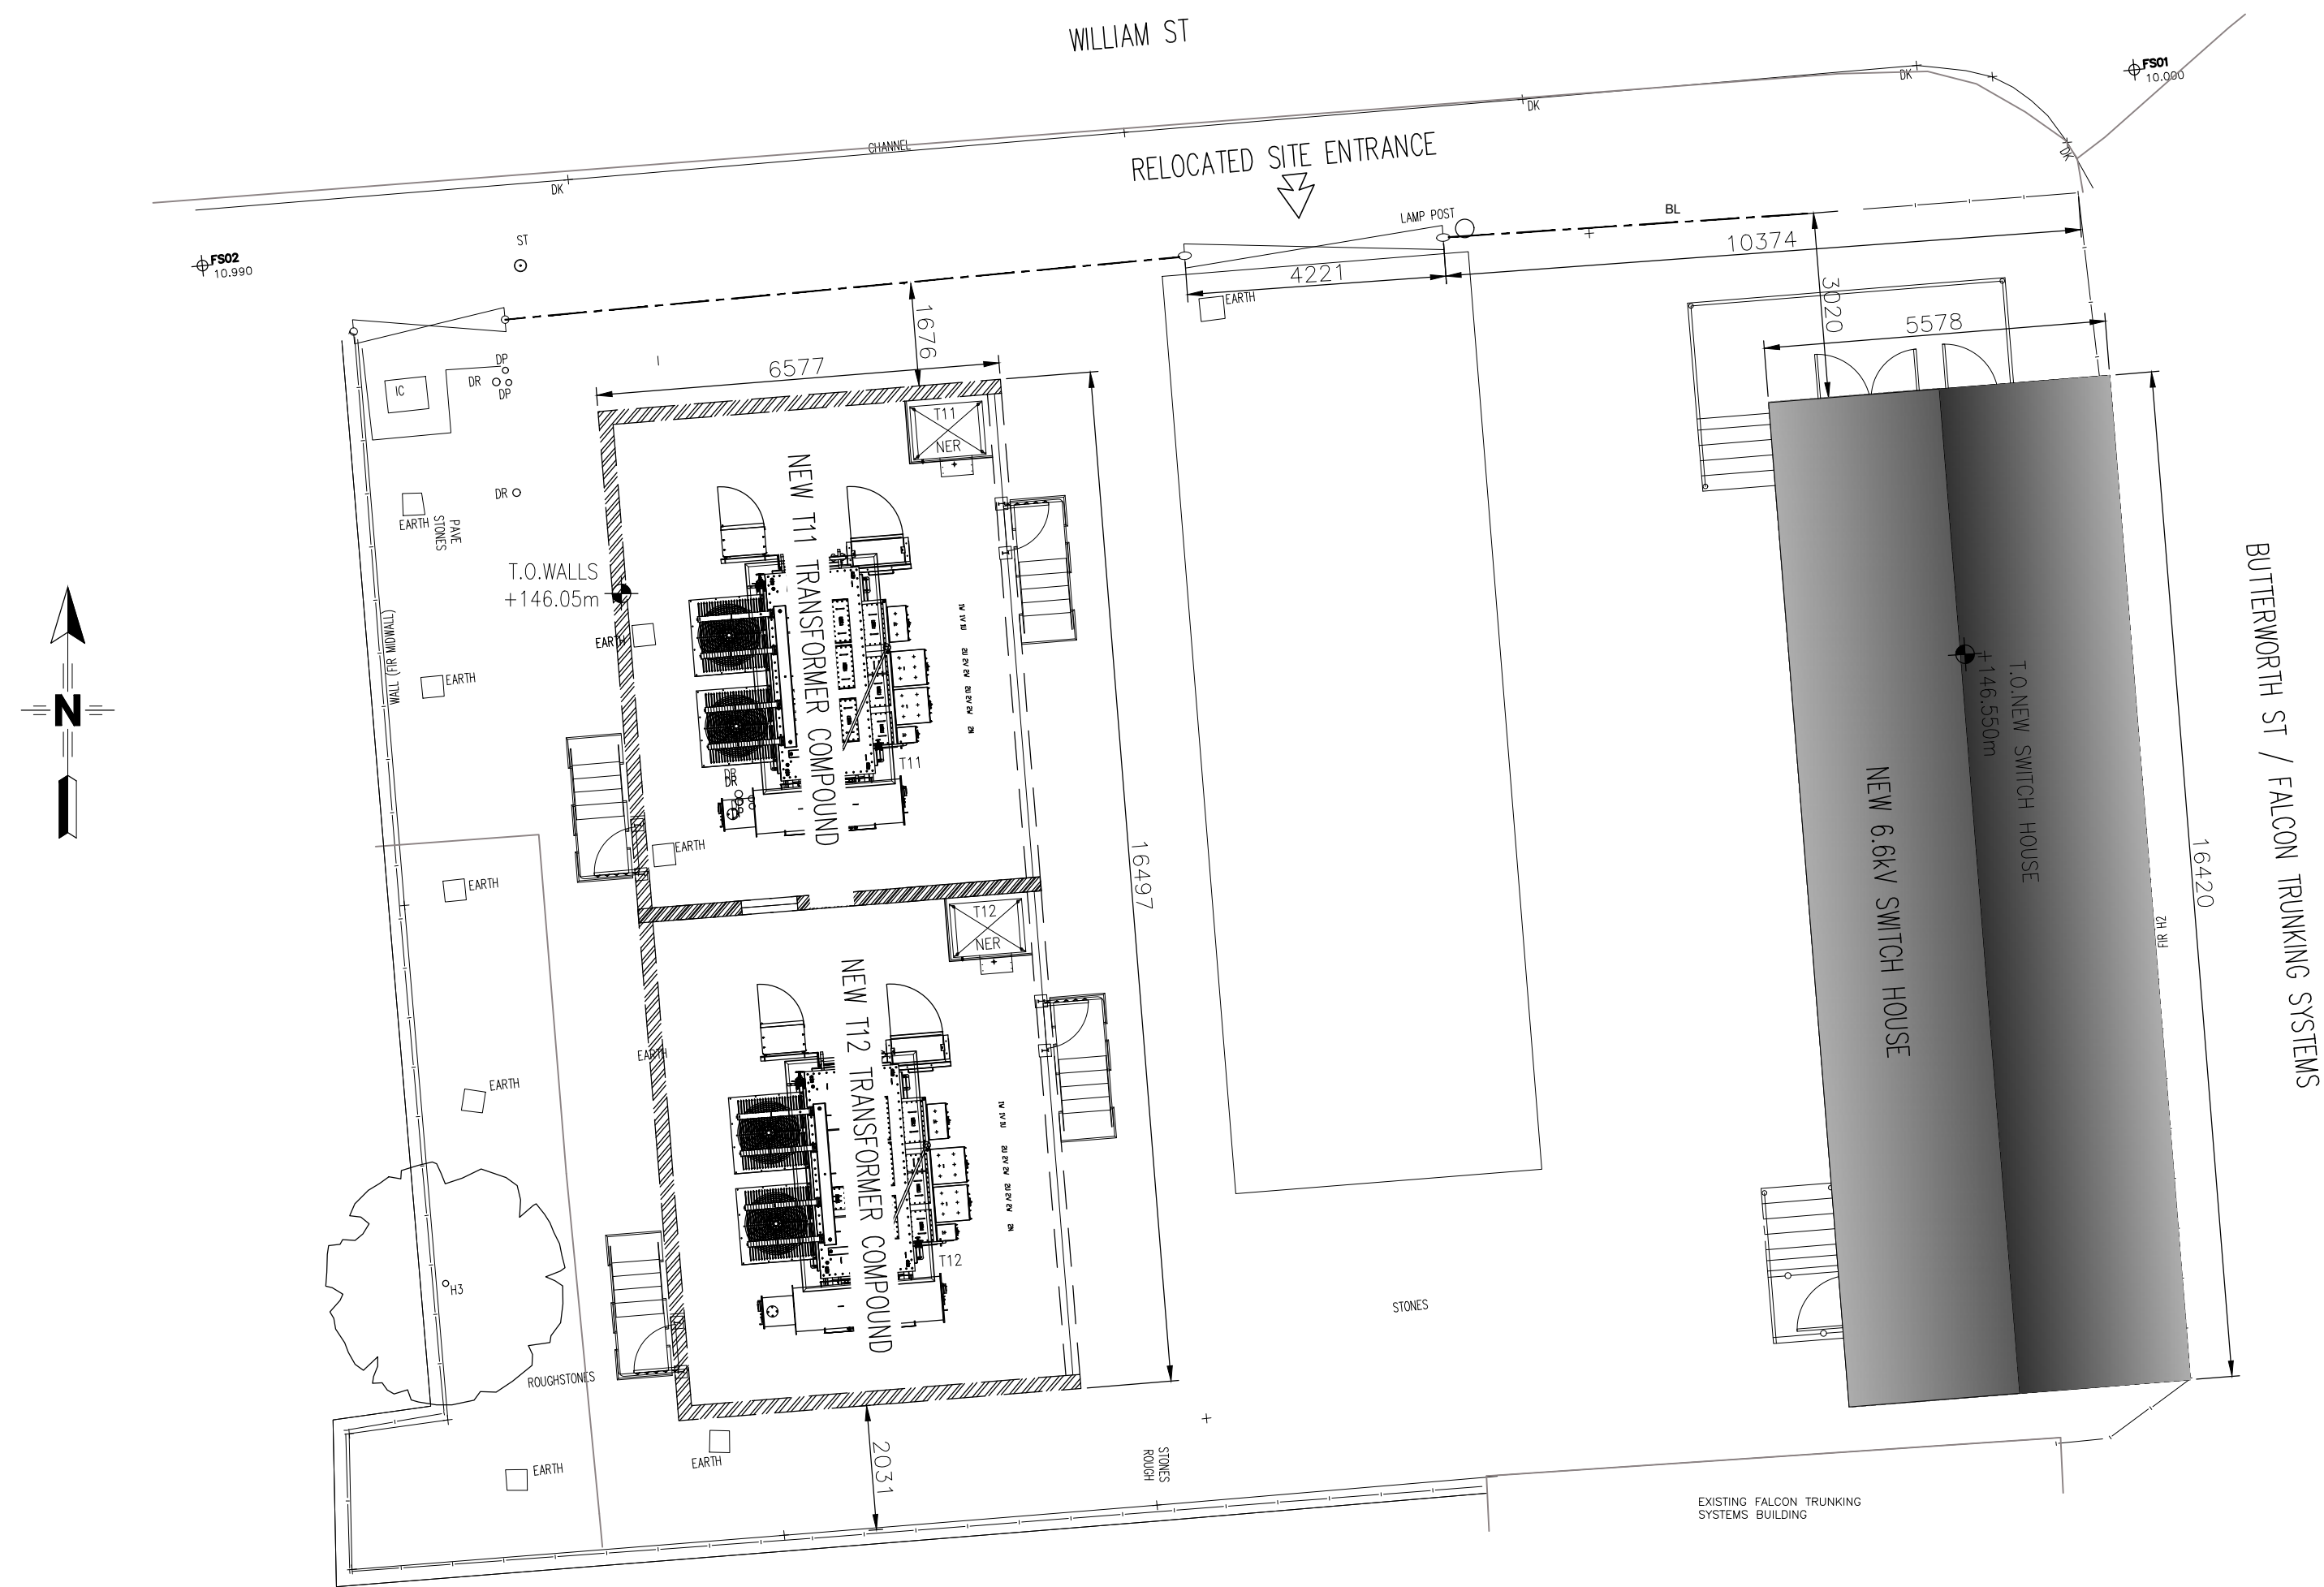

PROPOSED SITE LAYOUT

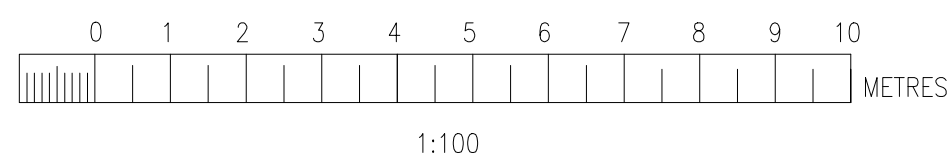

REV 002
SWITCH HOUSE
UPDATED TO SUIT
ELECTRICAL LAYOUT

THIS DRAWING AND ANY INFORMATION OR DESCRIPTIVE MATTER SET OUT HEREON ARE THE CONFIDENTIAL AND COPYRIGHT PROPERTY OF ELECTRICITY NORTH WEST LIMITED AND MUST NOT BE DISCLOSED, LOANED, COPIED OR USED FOR ANY PURPOSE WITHOUT WRITTEN PERMISSION.				
NOT TO BE SCALED. UNLESS OTHERWISE STATED DIMENSIONS ARE IN MILLIMETRES.				
REV	AMENDMENTS	DRAWN	APP.	DATE
001	ISSUED FOR PERMITTED DEVELOPMENT	DH	JAB	14/02/23
002	ISSUED FOR PERMITTED DEVELOPMENT	DH	JAB	22/06/23

		ELECTRICITY NORTH WEST FREDERICK ROAD SALFORD M6 6QH			
LITTLEBOROUGH PRIMARY SUBSTATION T11, T12 Tx & 6.6kV SWGR REPLACEMENT					
PROPOSED SITE LAYOUT					
SCALE	AS NOTED @ A1	SITE NAME	LITTLEBOROUGH PRIMARY SUBSTATION		
DRAWN	D. HADWIN	PROJECT	T11, T12 Tx & 6.6kV SWGR REPLACEMENT		
APPROVED	JAB	P.F.R. NO.	304884	DWG STATUS	RELEASED
DATE	JAN 23	DRAWING NUMBER		REVISION	
SHEET SIZE	A1	304884-00092		002	
OLD DWG NO					