

PROJECT REF  
22027

DRAWING REF  
210 A

SCALE  
1:50 @ A1


DATE  
MAR '22

CLIENT  
MR G CARTER  
18 CHESTER AVENUE  
BAMFORD  
ROCHDALE  
OL11 5LY


PROJECT  
EXTENSIONS, RENOVATIONS  
& DDA ADAPTATIONS

DRAWING TITLE  
PROPOSED ELEVATIONS


PLANNING

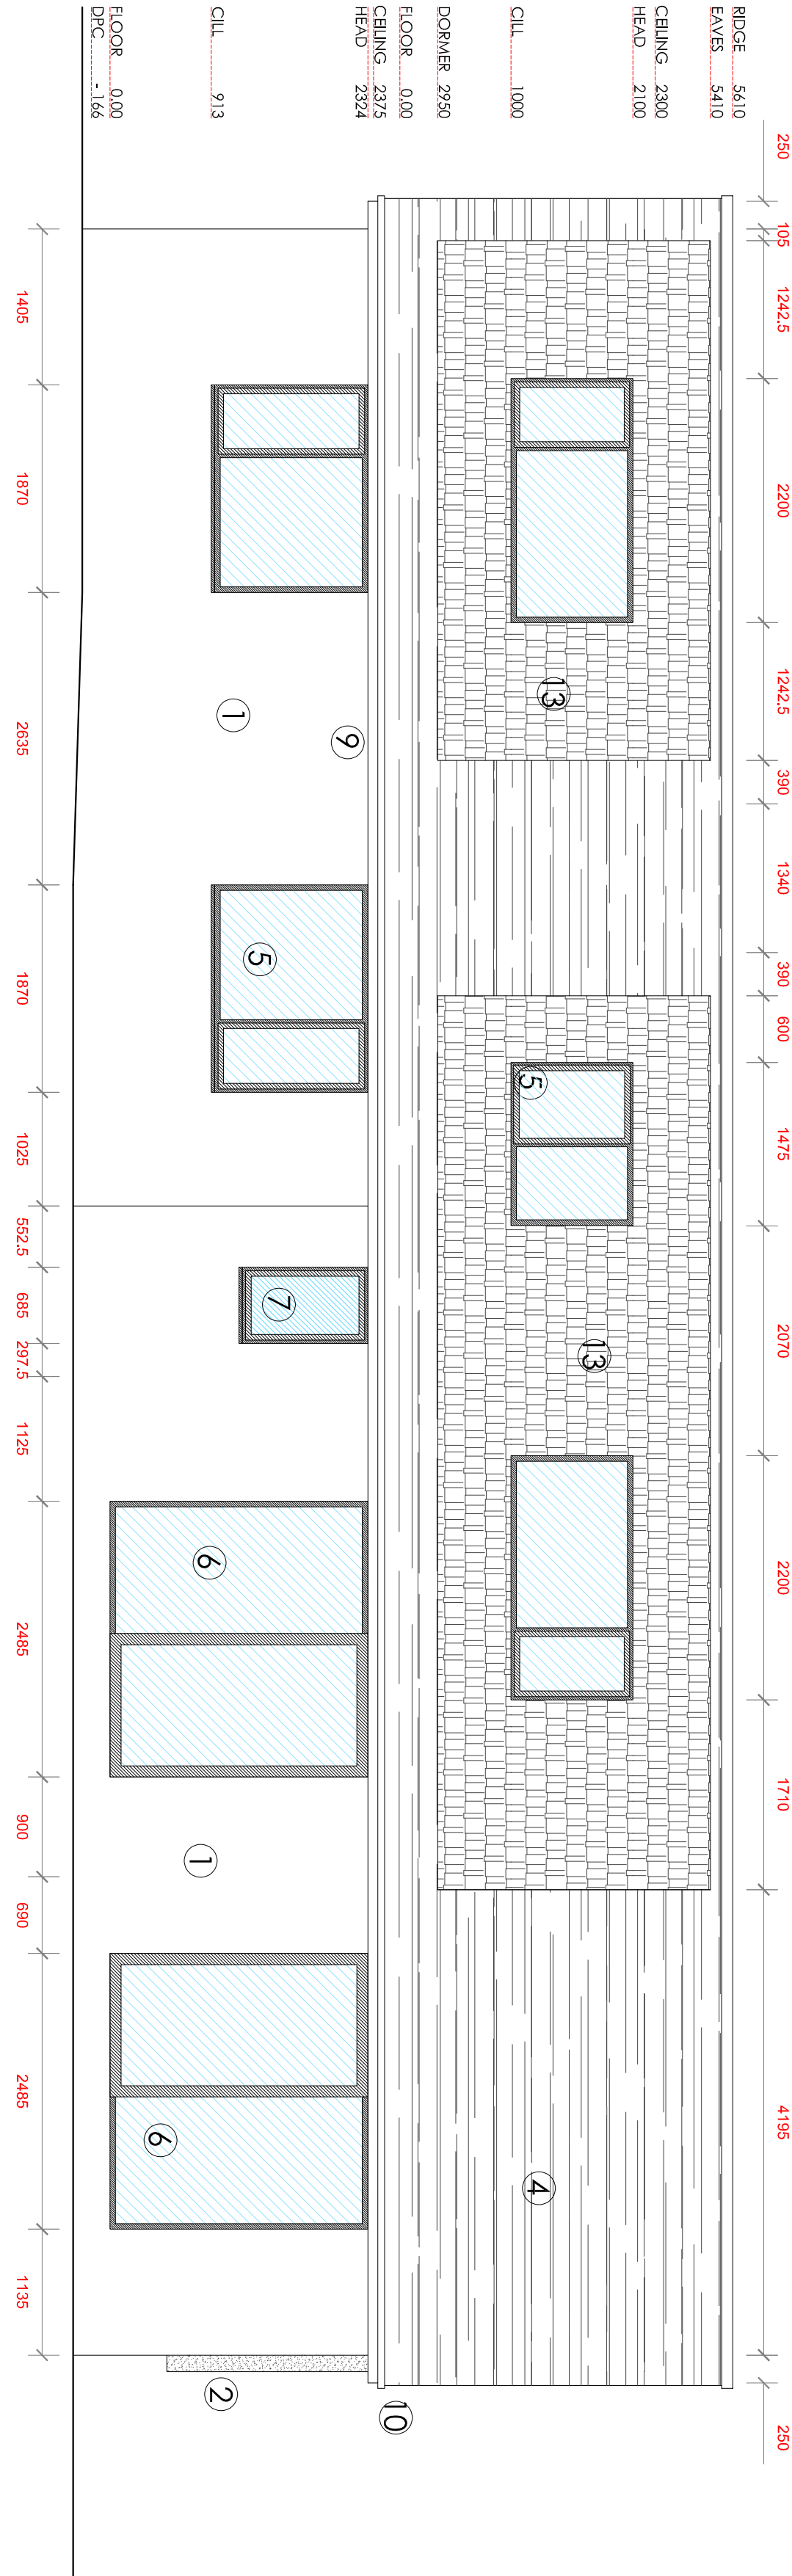


SIDE ELEVATION (WEST)

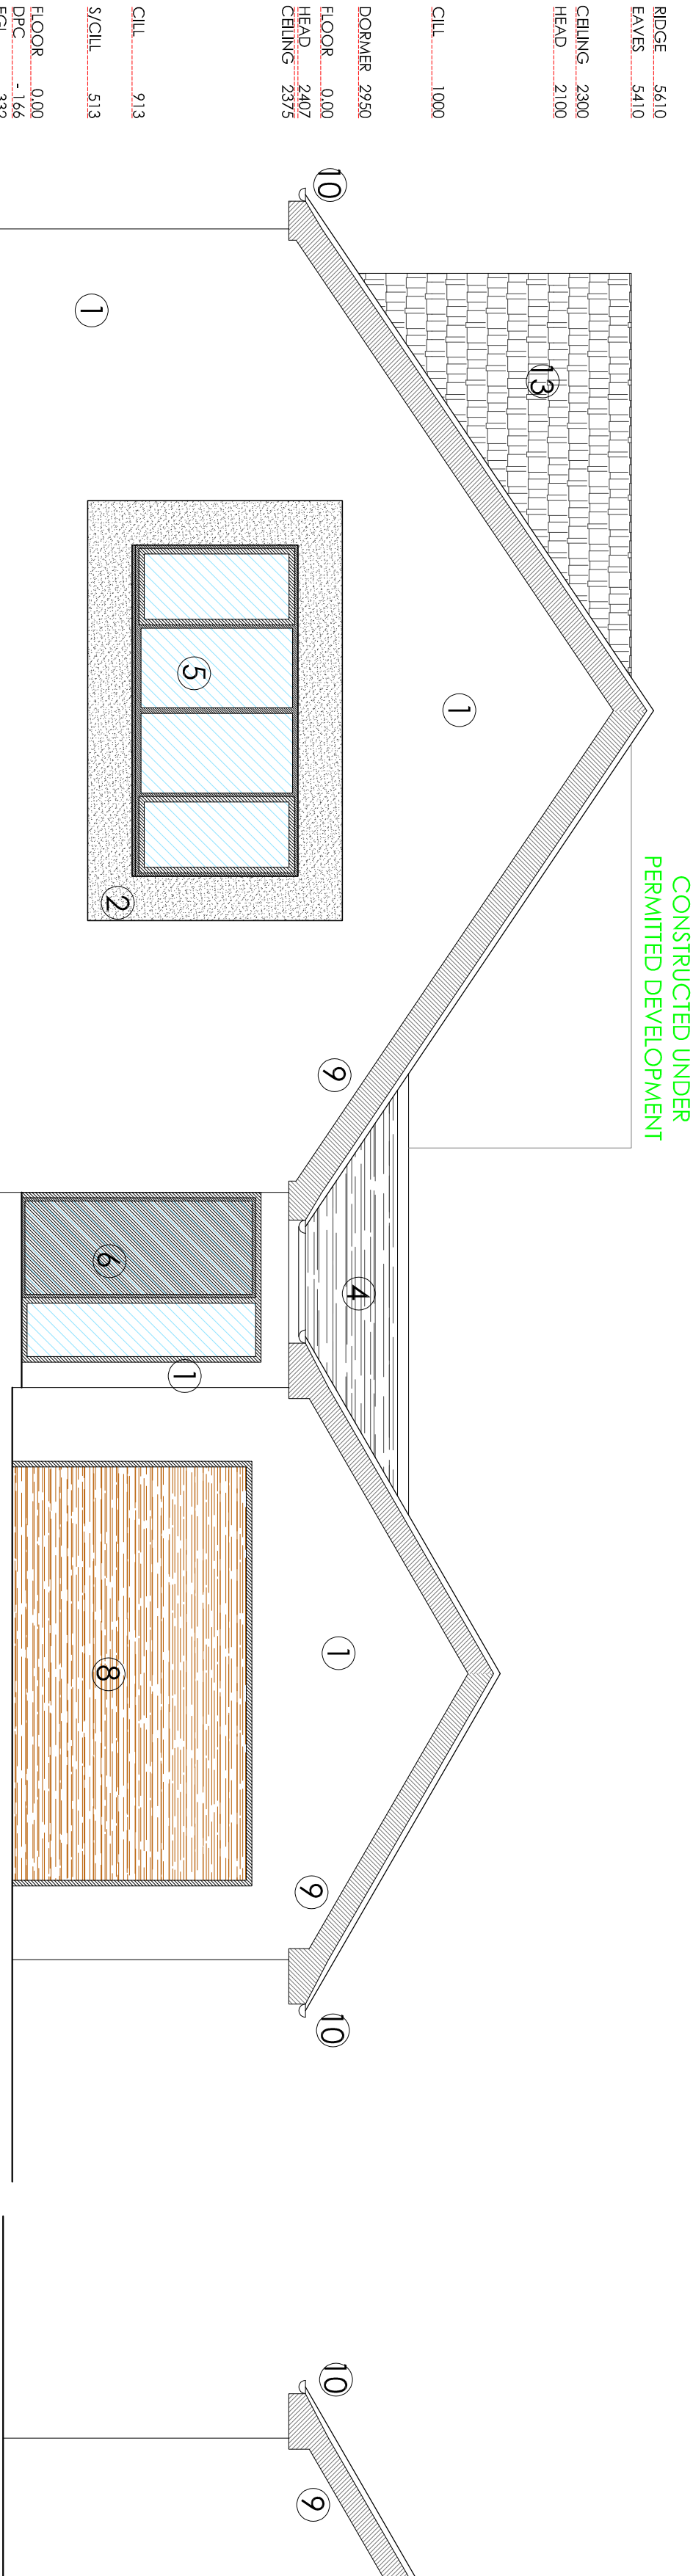

FRONT ELEVATION (SOUTH)

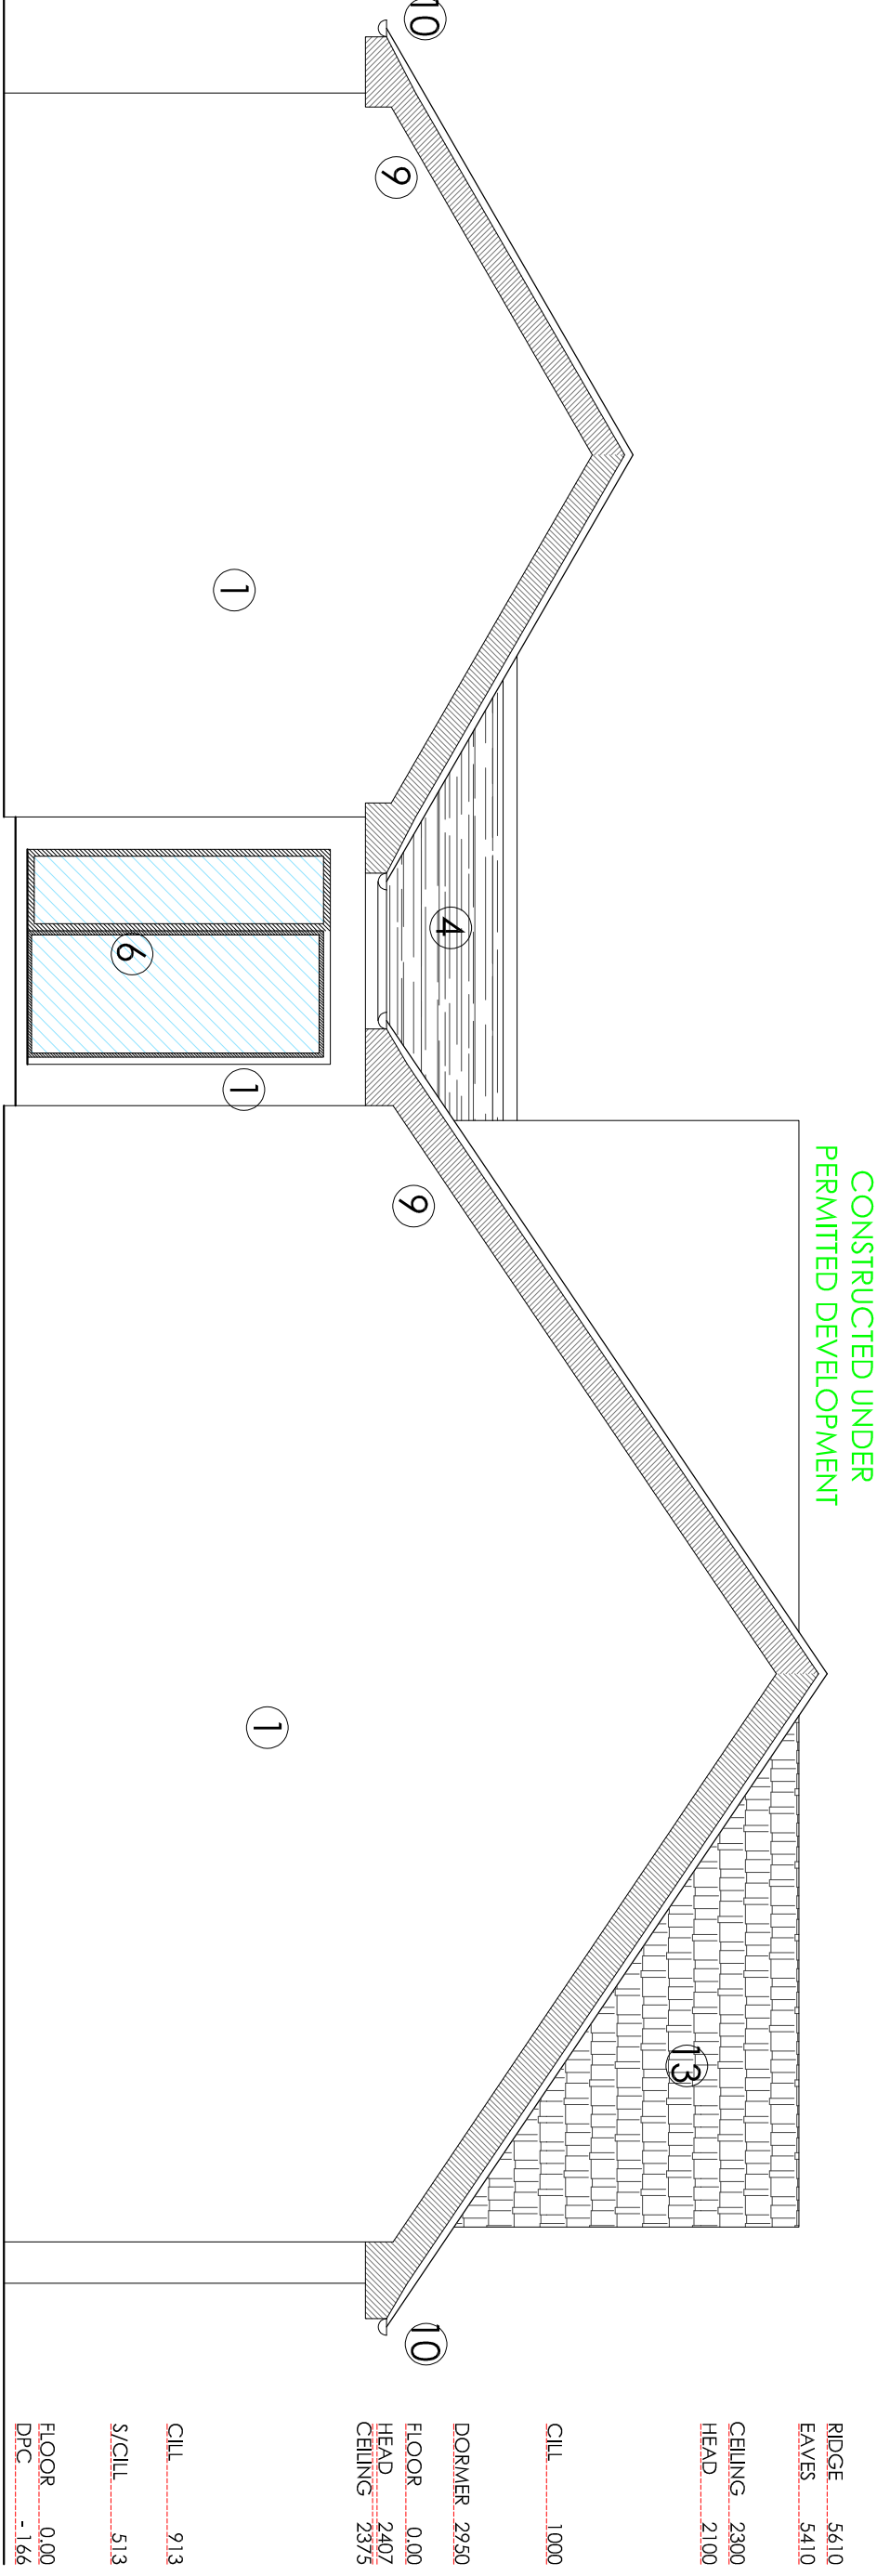

REAR ELEVATION (NORTH)

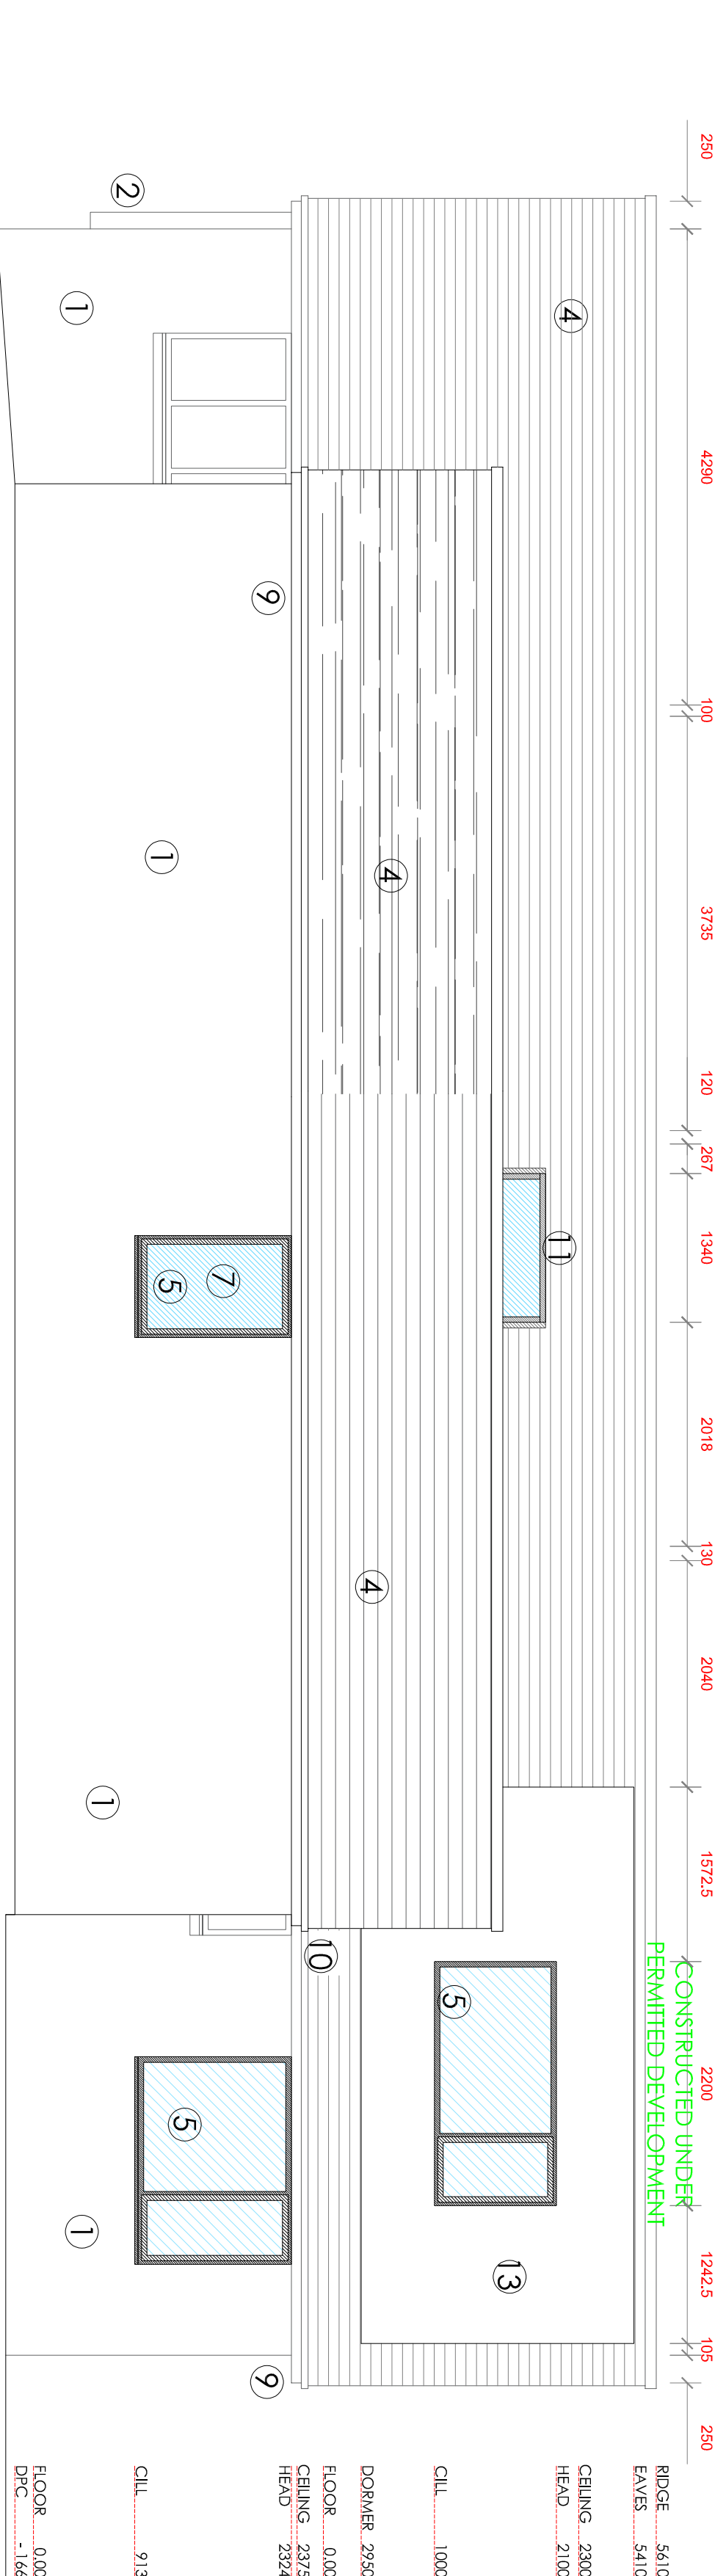

SIDE ELEVATION (EAST)

- 1 WHITE RENDER
- 2 DARK GREY RENDER
- 3 NATURAL TIMBER CLADDING
- 4 MARLEY BIRKDALE ROOF TILE
- 5 BLACK ALUMINUM WINDOWS
- 6 BLACK ALUMINUM DOORS
- 7 SATIN GLASS
- 8 COMPOSITE GARAGE DOOR
- 9 GREY FASCIA & SOFFITS
- 10 BLACK RWGS
- 11 VELUX SKYLIGHT
- 12 EXTERNAL LIGHTING
- 13 HANGING MARLEY BIRKDALE



BLUECHIP ARCHITECTURE

07999 294 675

DESIGN@BLUECHIP-ARCHITECTURE.CO.UK  
WWW.BLUECHIP-ARCHITECTURE.CO.UK

LOWRY MILL | LEB ST. | SWINTON | MANCHESTER | M27 6DB  
DO NOT SCALE FROM THE DRAWING. COPYRIGHT PROTECTED & ISSUED  
UNDER LICENCE TO THE CLIENT NAMED BELOW. ALL INFORMATION  
CONTAINED HEREIN IS NON-TRANSFERABLE WITHOUT APPROVAL FROM  
BLUECHIP ARCHITECTURE

A CHANGES MADE AS PER PO REQUEST  
ISSUED FOR PLANNING APPROVAL  
20.12.22  
01.12.22