


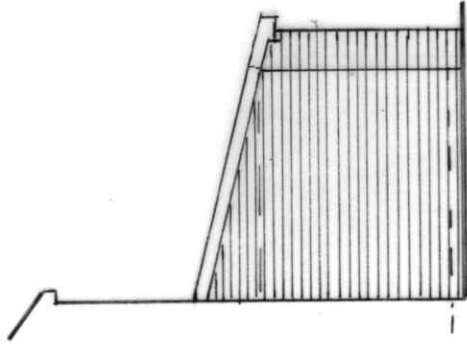


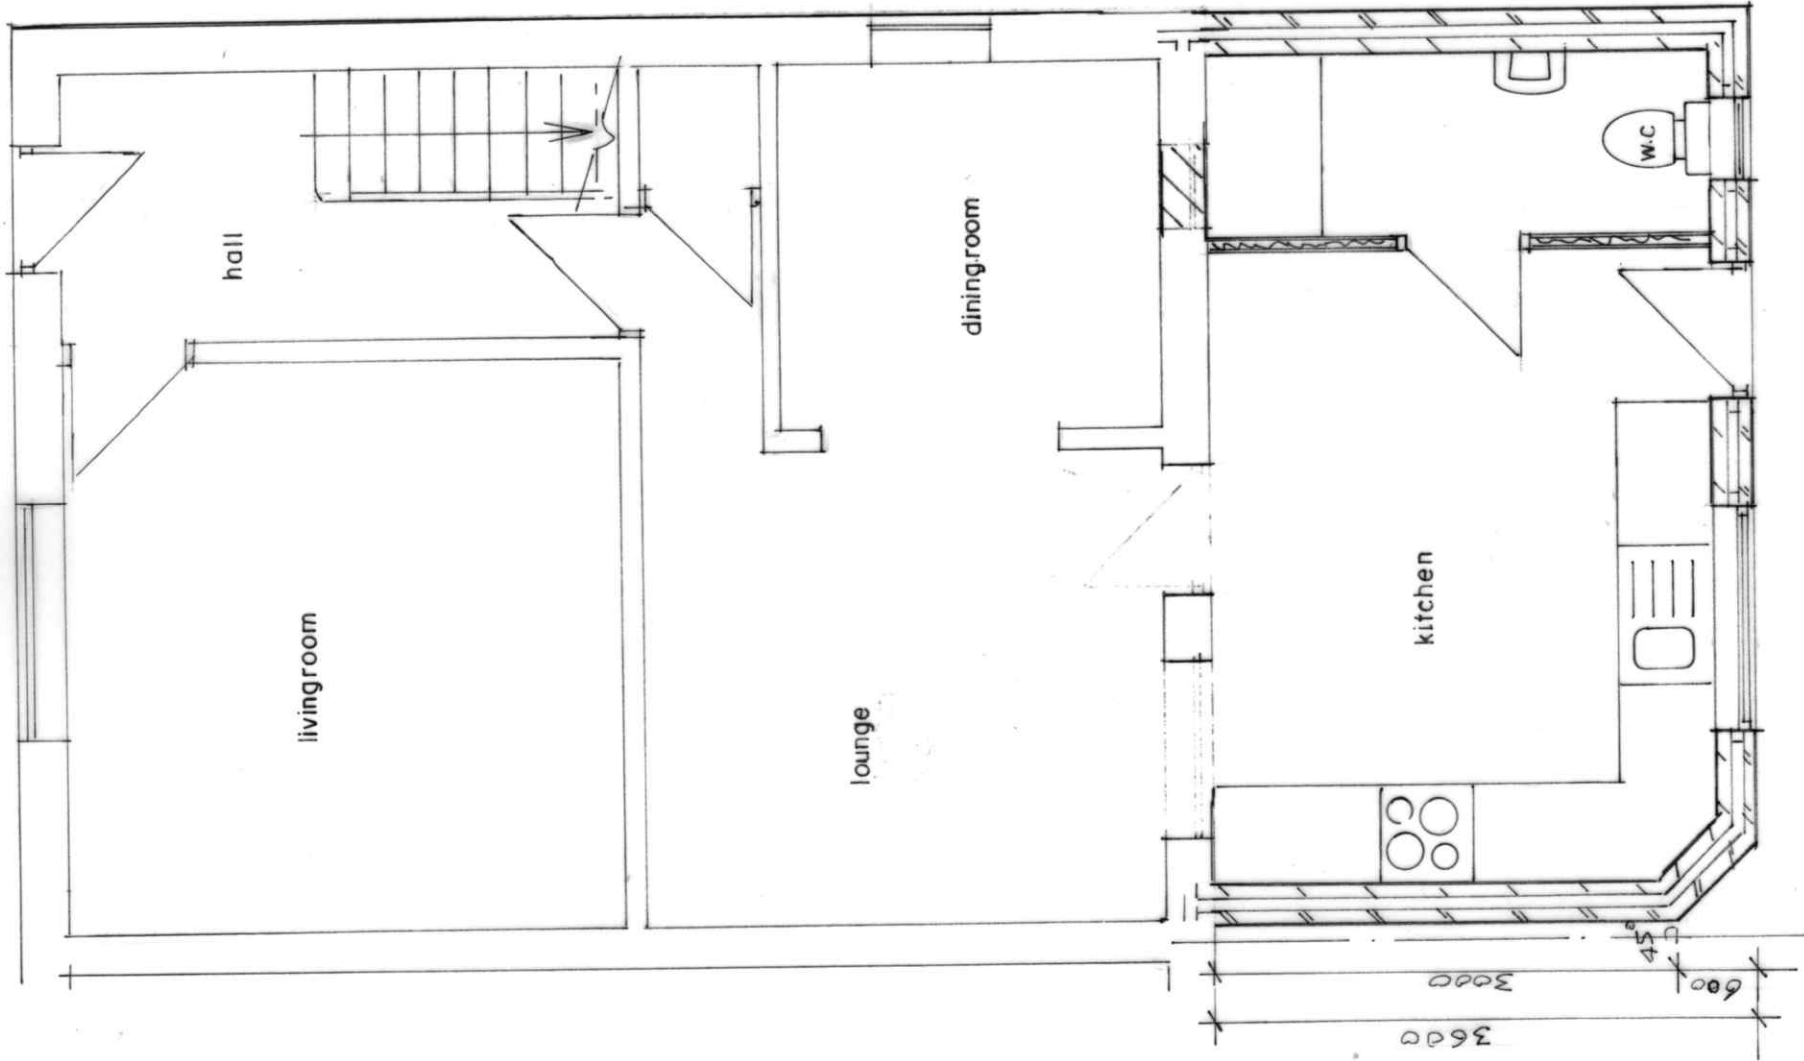


SIDE ELEVATION
(PROPOSED)

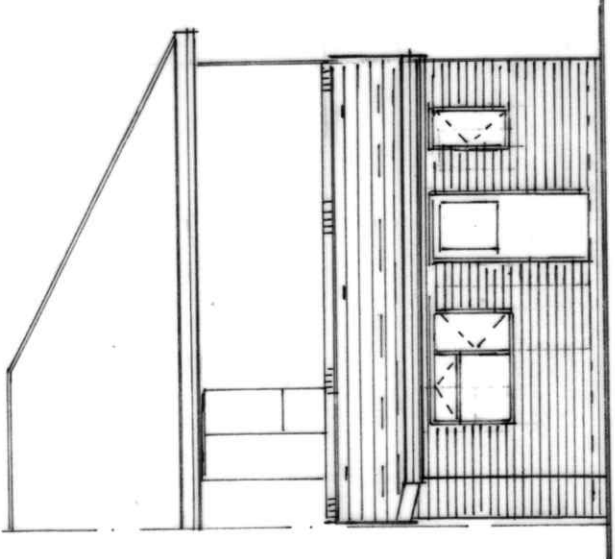

REAR ELEVATION
(PROPOSED)

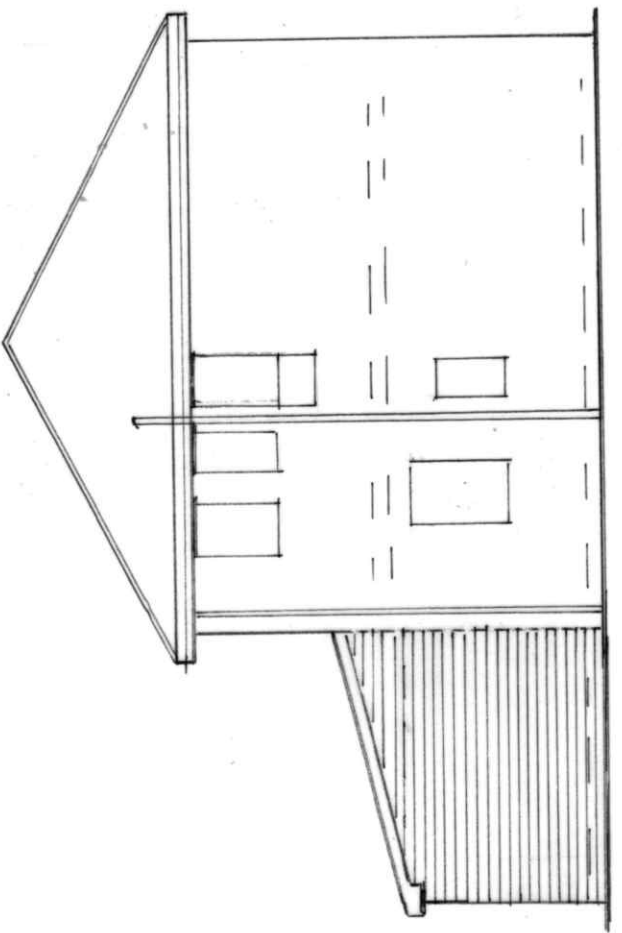

SIDE ELEVATION
(PROPOSED)

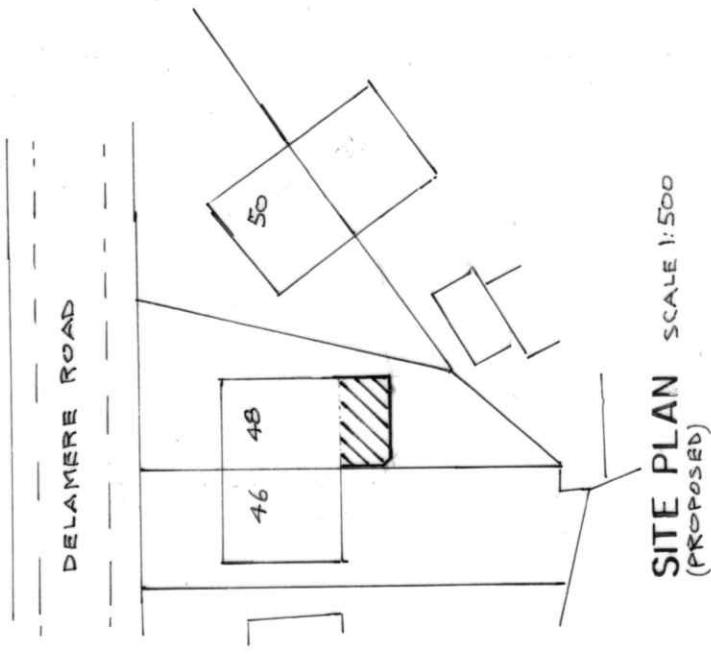

BUILDING DESIGN SERVICES

M. FAROOQ

418 Bury Road Rochdale OL11 5EU.

Tel: 01706 712231 Mob: 07967605763

PROPOSED SINGLE STOREY REAR EXTENSION AT
48 DELAMERE ROAD ROCHDALE OL16 4XX

For: Mr M MASOOD AHMED & Miss A YASIN

Plan

Scale 1:50

Elevation

Scale 1:100

2042/2