




01 First Floor
2700

00 Ground Floor
0

Front Elevation
1 : 50

- Roof Tile - Grey
- Fascia/Soffit - White UPVC
- Rainwater goods - black UPVC
- Feature Brick
- Brick Band Brick
- Main facing Brick

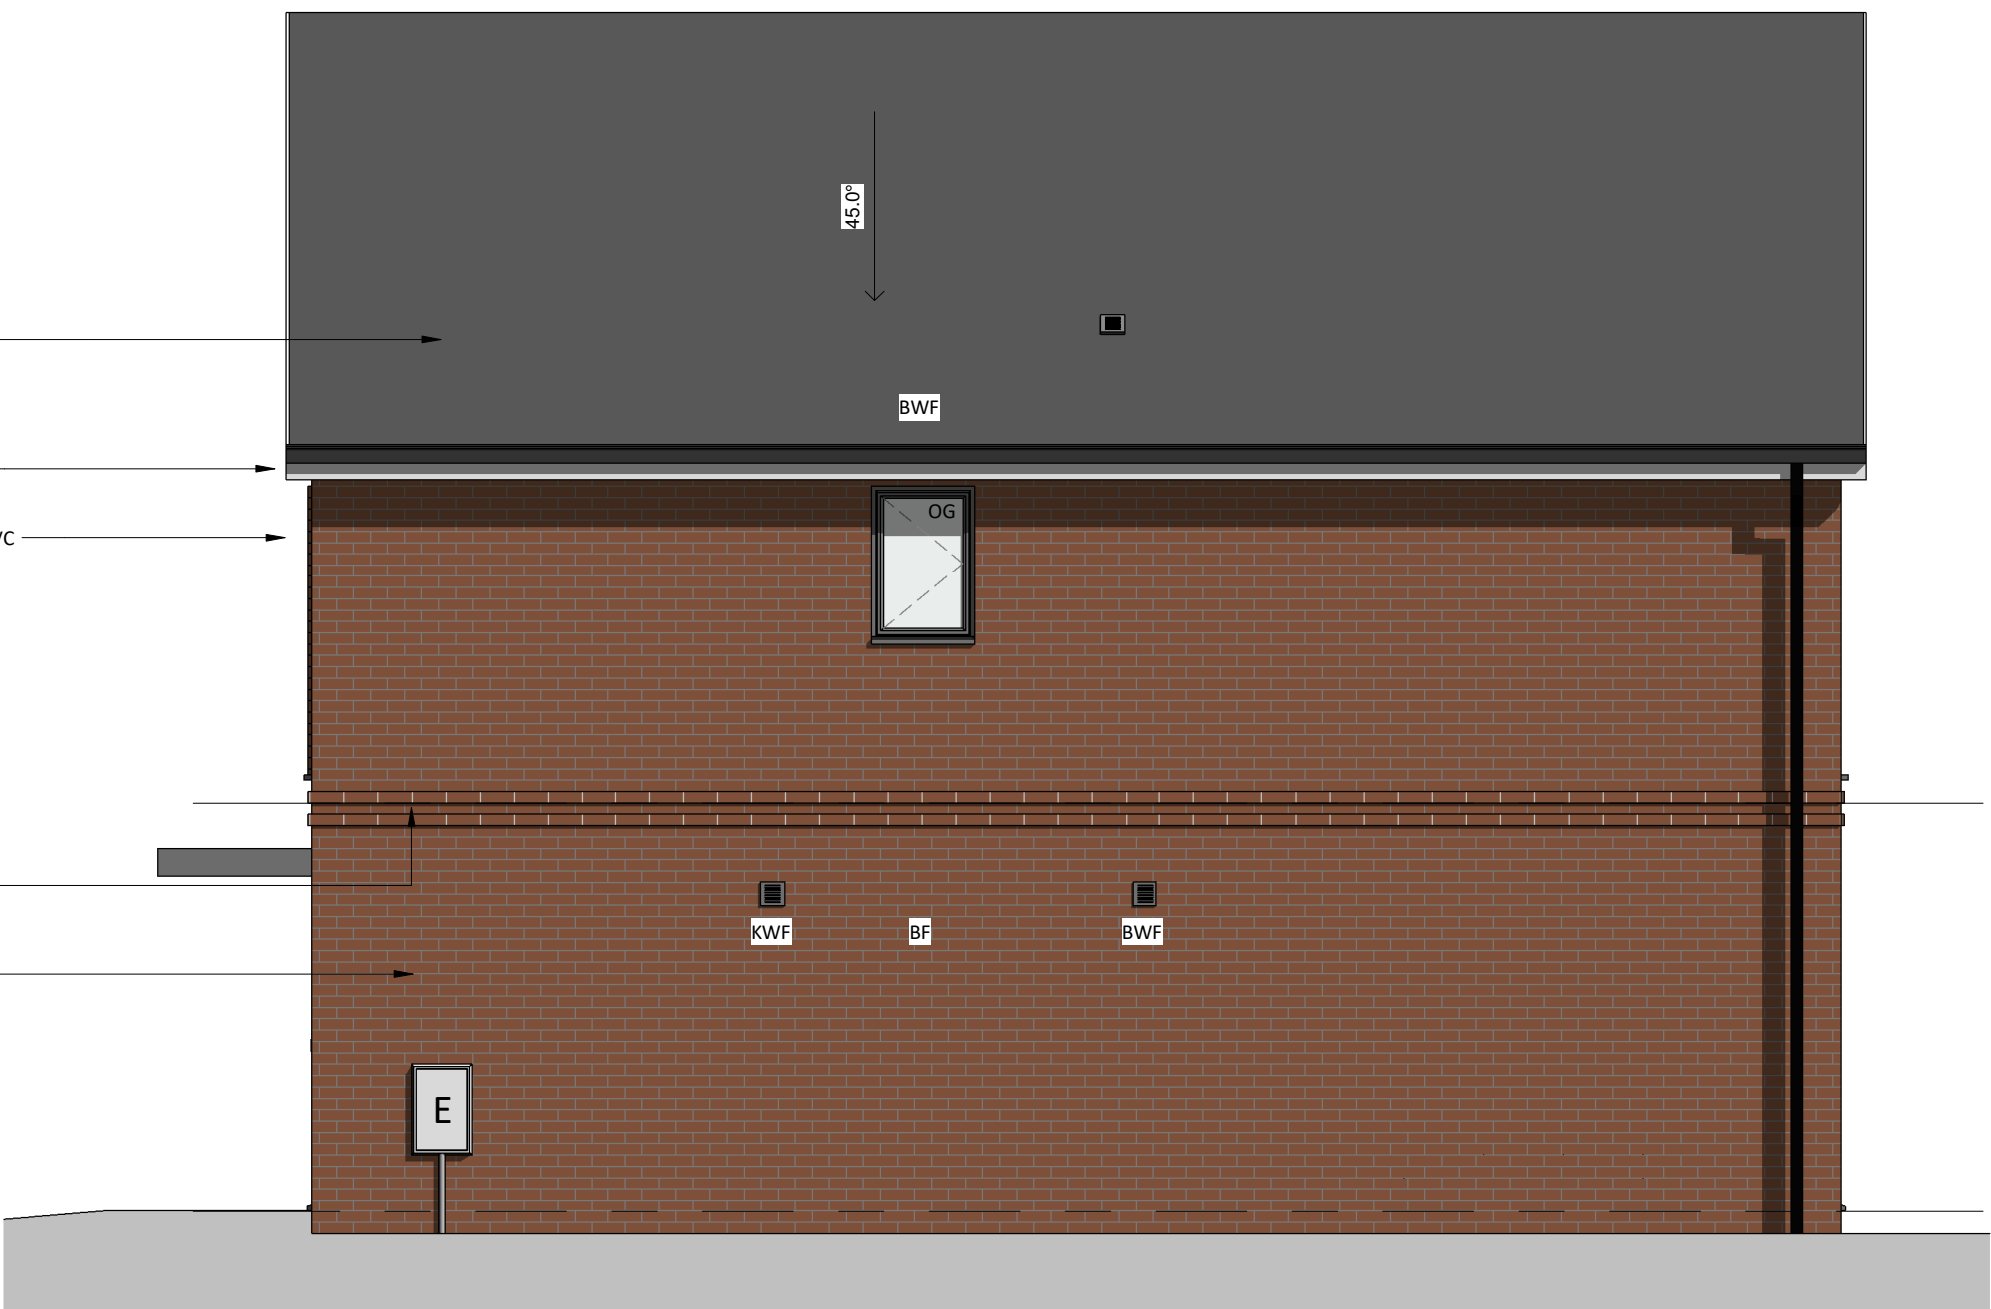

Gable Elevation
1 : 50



Rear Elevation
1 : 50



This drawing is copyright Bernard Taylor Partnership Ltd and must not be copied or disclosed by or to any unauthorised persons without the prior written consent of Bernard Taylor Partnership Ltd

Do not scale from this drawing. Do not take measurements from the CAD base. Any discrepancies are to be reported to the architect for clarification.

All dimensions are to be checked on site prior to construction, manufacture of any components and ordering of materials and equipment.

All materials and workmanship to be in accordance with the current British Standards and codes of practice.

Rev	Date	Int	Description
btp ARCHITECTS RIBA Chartered Practice			
CLIENT: Built Development			
PROJECT: Bury Old Road, Heywood			
DESCRIPTION: 3B4P House T2 Proposed Elevations			
PURPOSE OF ISSUE: Planning			
DRAWN BY: ED		CHECKED: VJS	DATE: 28.06.24
JOB NO: 4299		STATUS CODE: S2	SCALE @ A2: 1 : 50
DRAWING NO: 120		REV	
FILE IDENTIFIER: BR-BTP-04-E-DR-A-4299_120			
Elizabeth House 486 Didsbury Road Heaton Mersey Stockport SK4 3BS 0161 443 1221 info@bernardtaylor.co.uk www.btparchitects.co.uk			