



Conway Architectural Design shall have no responsibility for any use made of this document other than for that which it was prepared and issued. This drawing should not be scaled. Work to figured dimensions only.
All dimensions and levels to be checked on site. No building work is to be started until all relevant approvals are in place.
Any discrepancies should be reported to Conway Architectural Design.
This drawing should not be reproduced without written permission from Conway Architectural Design.
Standard Building Regs Notes are to be provided by Conway Architectural Design prior to a building regs application being submitted.

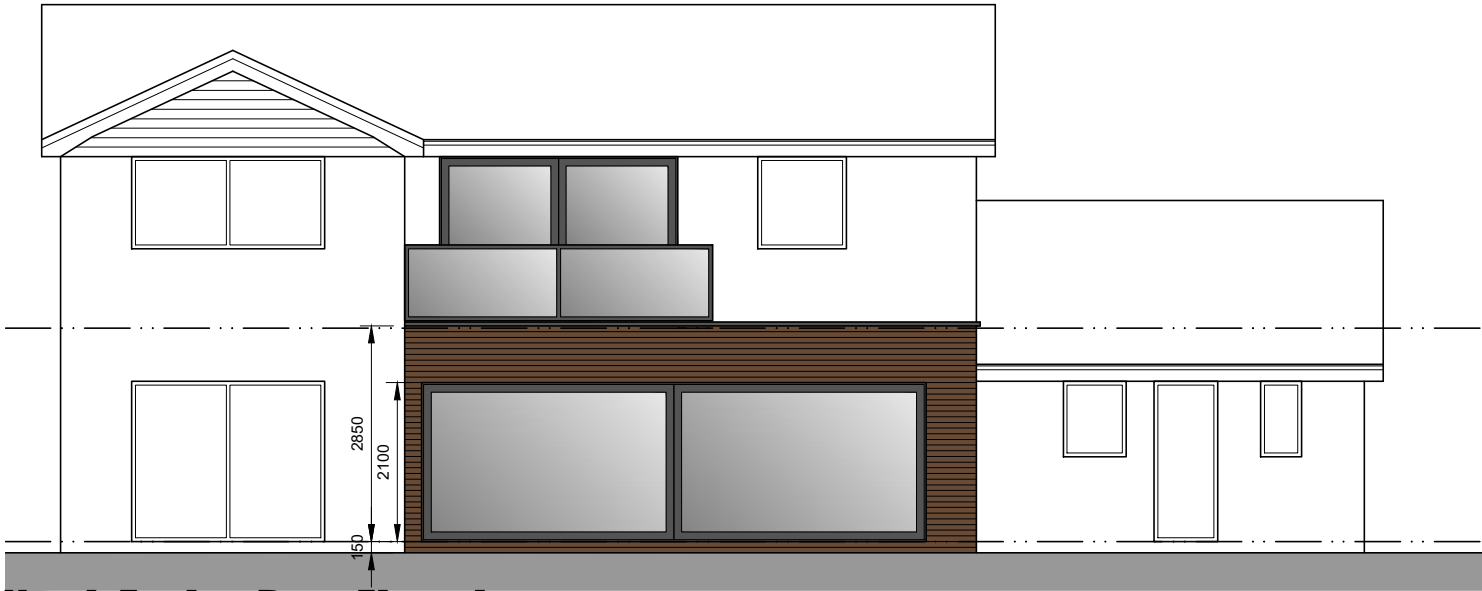

North Facing Rear Elevation

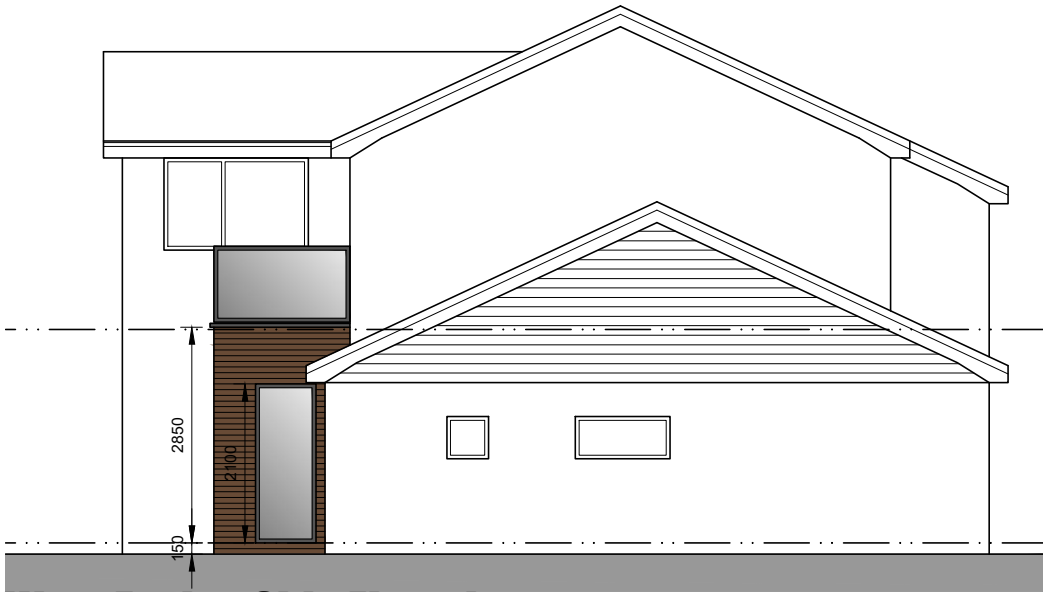

West Facing Side Elevation



3D Sketch Image

Extension Materials

- | | |
|-------------------|---|
| Brickwork | Ibstock dark bown multi to match existing |
| Flat Roof Finish | Dark grey rubber membrane |
| Doors and Windows | Grey powder coated aluminium |
| Parapet Capping | Grey powder coated aluminium |
| Rainwater Goods | Grey Upvc |

Conway Architectural Design	6 Conway Close Alkington Middleton Manchester, M24 1EW E: conway-design@outlook.com	
	JOB TITLE :	Single Storey Rear Extension
	ADDRESS :	14 Norford Way, Bamford
	DRAWING TITLE :	Proposed Elevations
	SCALE :	1:100 @ A3
DRAWN : xxx		DATE : 17.03.20
JOB NO./		664-08
DWG NO.		