


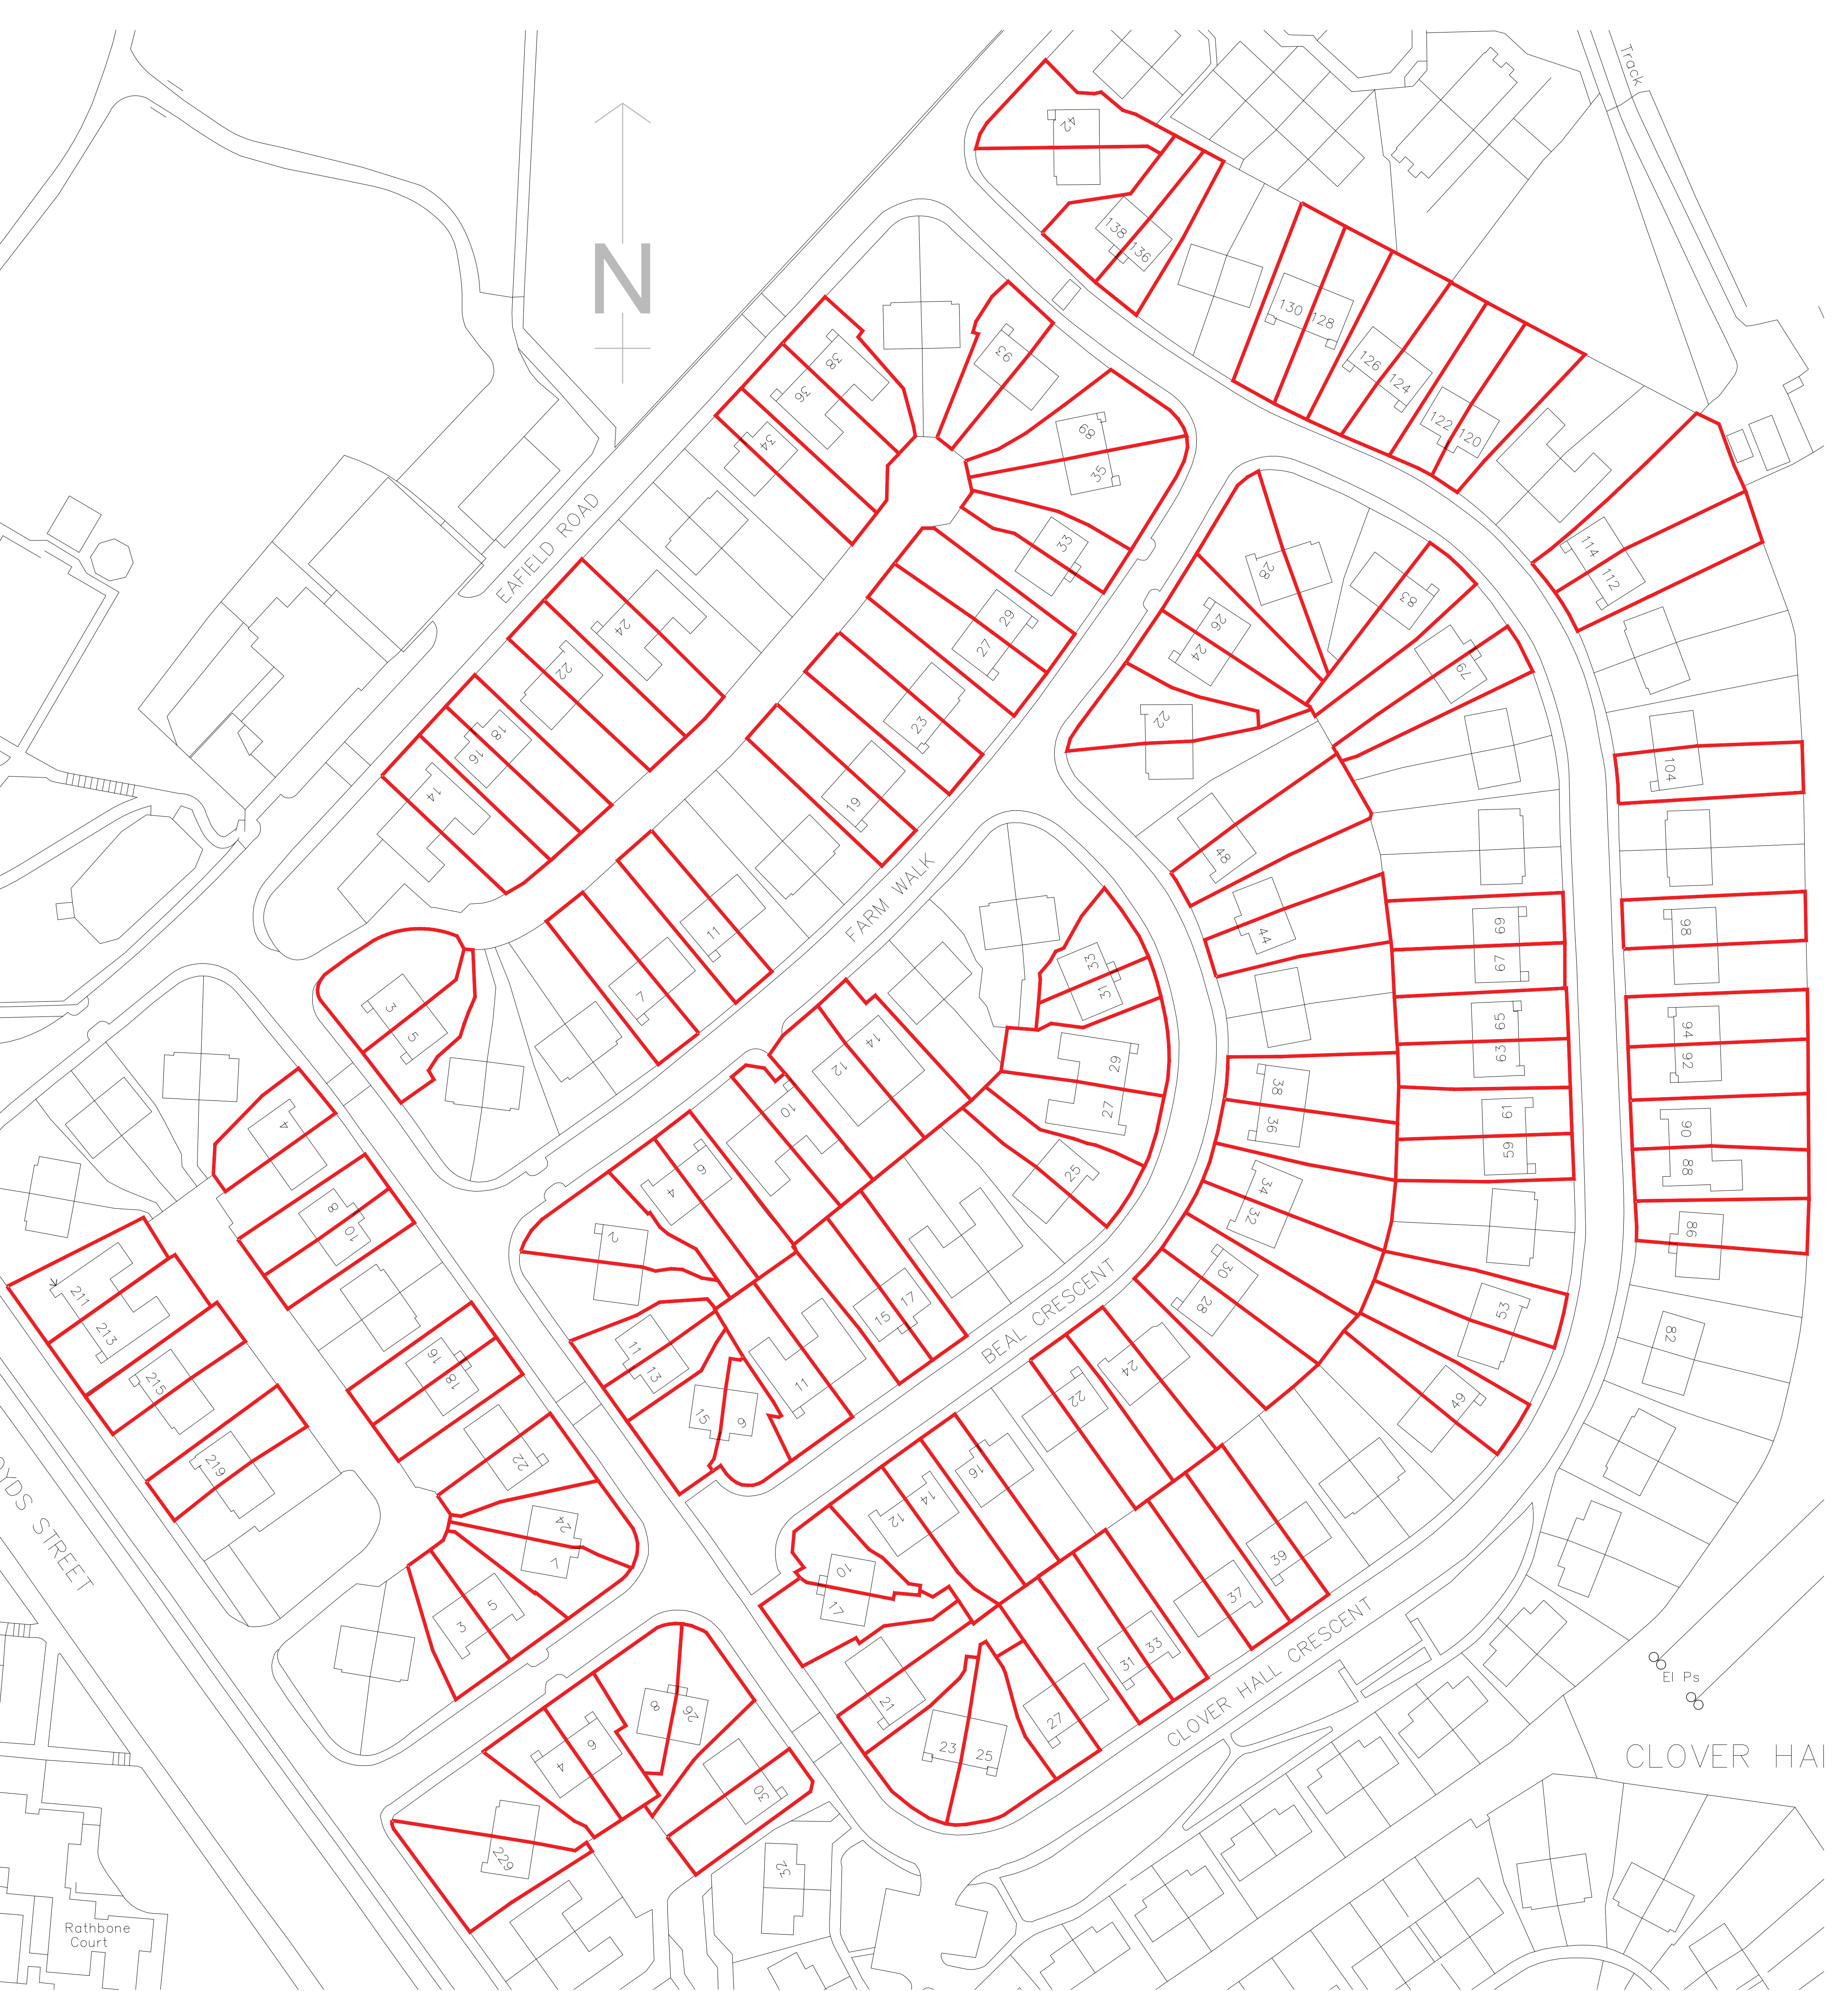

01

Existing Site Plan

21

Scale 1:500 @ A1

General Notes

01: Dimensions must not be scaled from this drawing. If in doubt, please ask.
02: All dimensions are in millimetres unless noted otherwise.
03: All dimensions should be verified on site before proceeding with the work.
04: TADW Architects shall be notified in writing of any discrepancies.
05: © TADW Limited (UK) 2015

Legend

P2	Existing porches added	13.12.23	MH	BB
P1	Drawing created	11.12.23	MH	BB
Issue	Description	Date	Drawn	Checked

Drawing Status

P - Planning | T - Tender | C - Construction | R - As Record

For Approval

tadwarchitects

Six St. Petersgate Stockport Cheshire SK1 1HD
Ph 0161 477 6158 Fx 0161 480 8342 mail@tadw.co.uk www.tadw.co.uk

Client

Rochdale Boroughwide Housing

Job

Clover Hall Crescent Estate
Porch Renewal Works

Title

Existing Site Plan

Scale

1:500 @ A1

Note - Prints from PDF files may not be to scale, check accuracy against scale

10

20

30

50m

1:500

Job Number

231336

Drawing Number

21

Issue

P2