




Front Elevation.

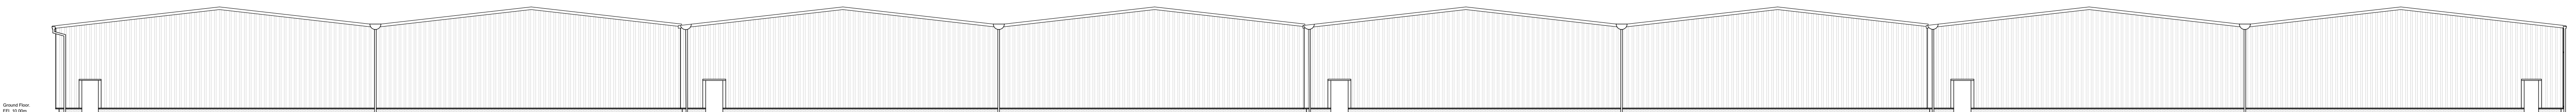


Rear Elevation.

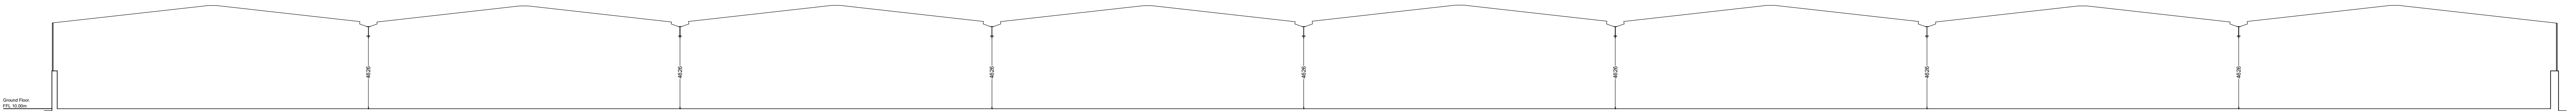


Section A.

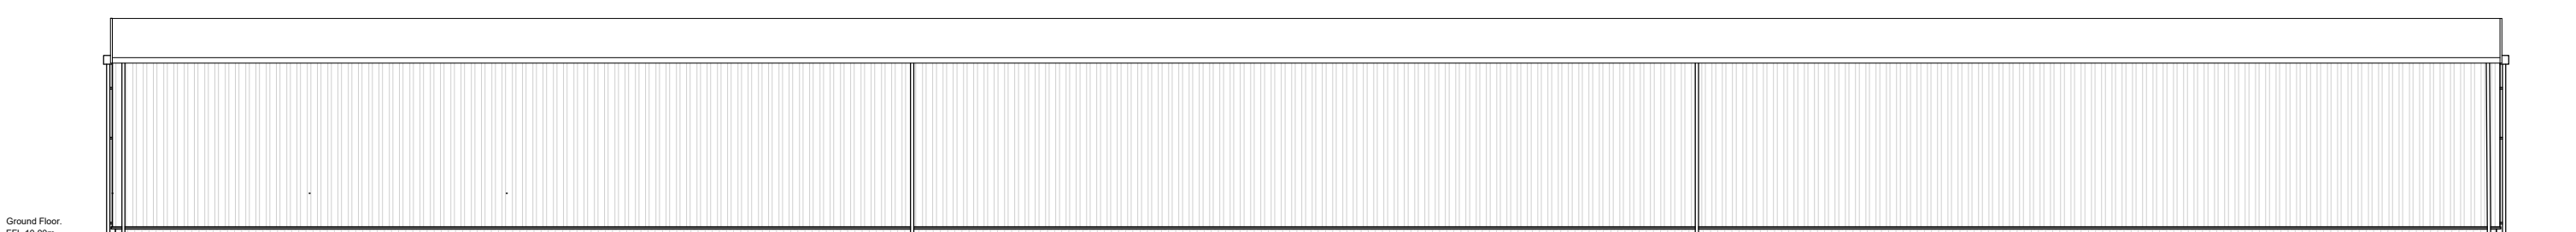


Left Side Elevation.

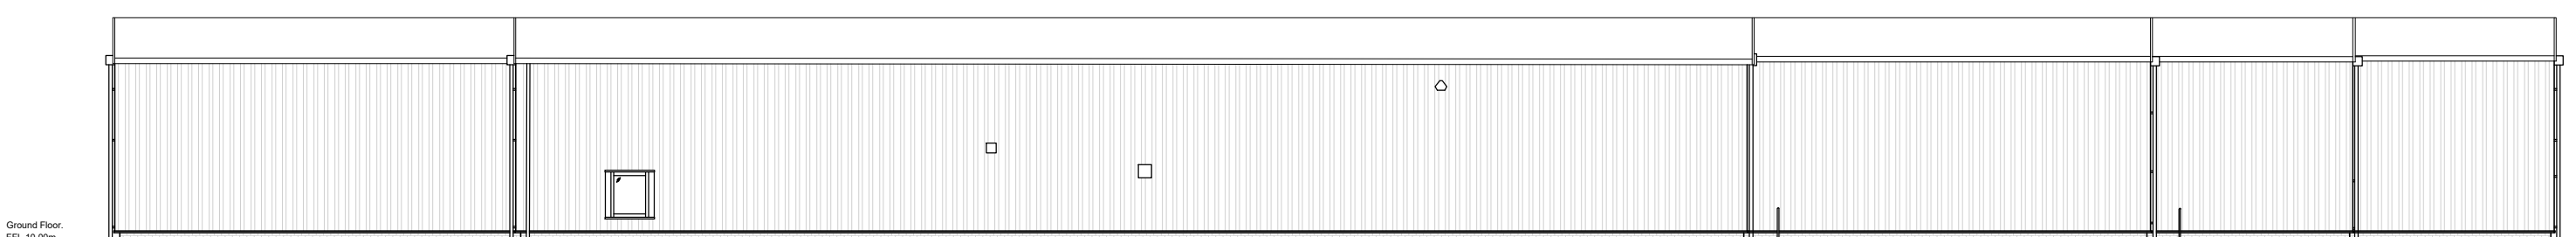

Right Side Elevation.

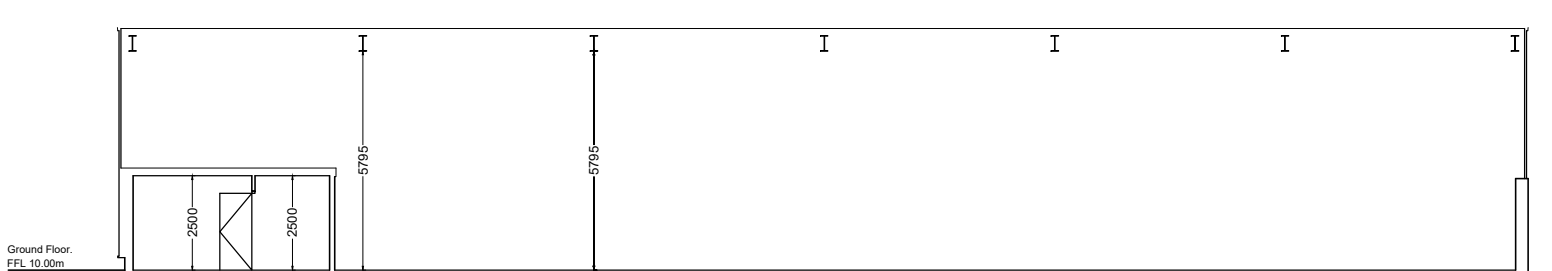

Section B.

 

Client INDURANT	
Contract UNIT B9 HEYWOOD DISTRIBUTION PARK HEYWOOD	
Drawing EXISTING ELEVATIONS & SECTIONS	
Drawing No BCC-HDP-B9-B01-001	Scales 1:200@A1
Revision CAB	Drawn CAB
Date SEPT '24	Checked

**BLACK CAT**
BUILDING CONSULTANCY