


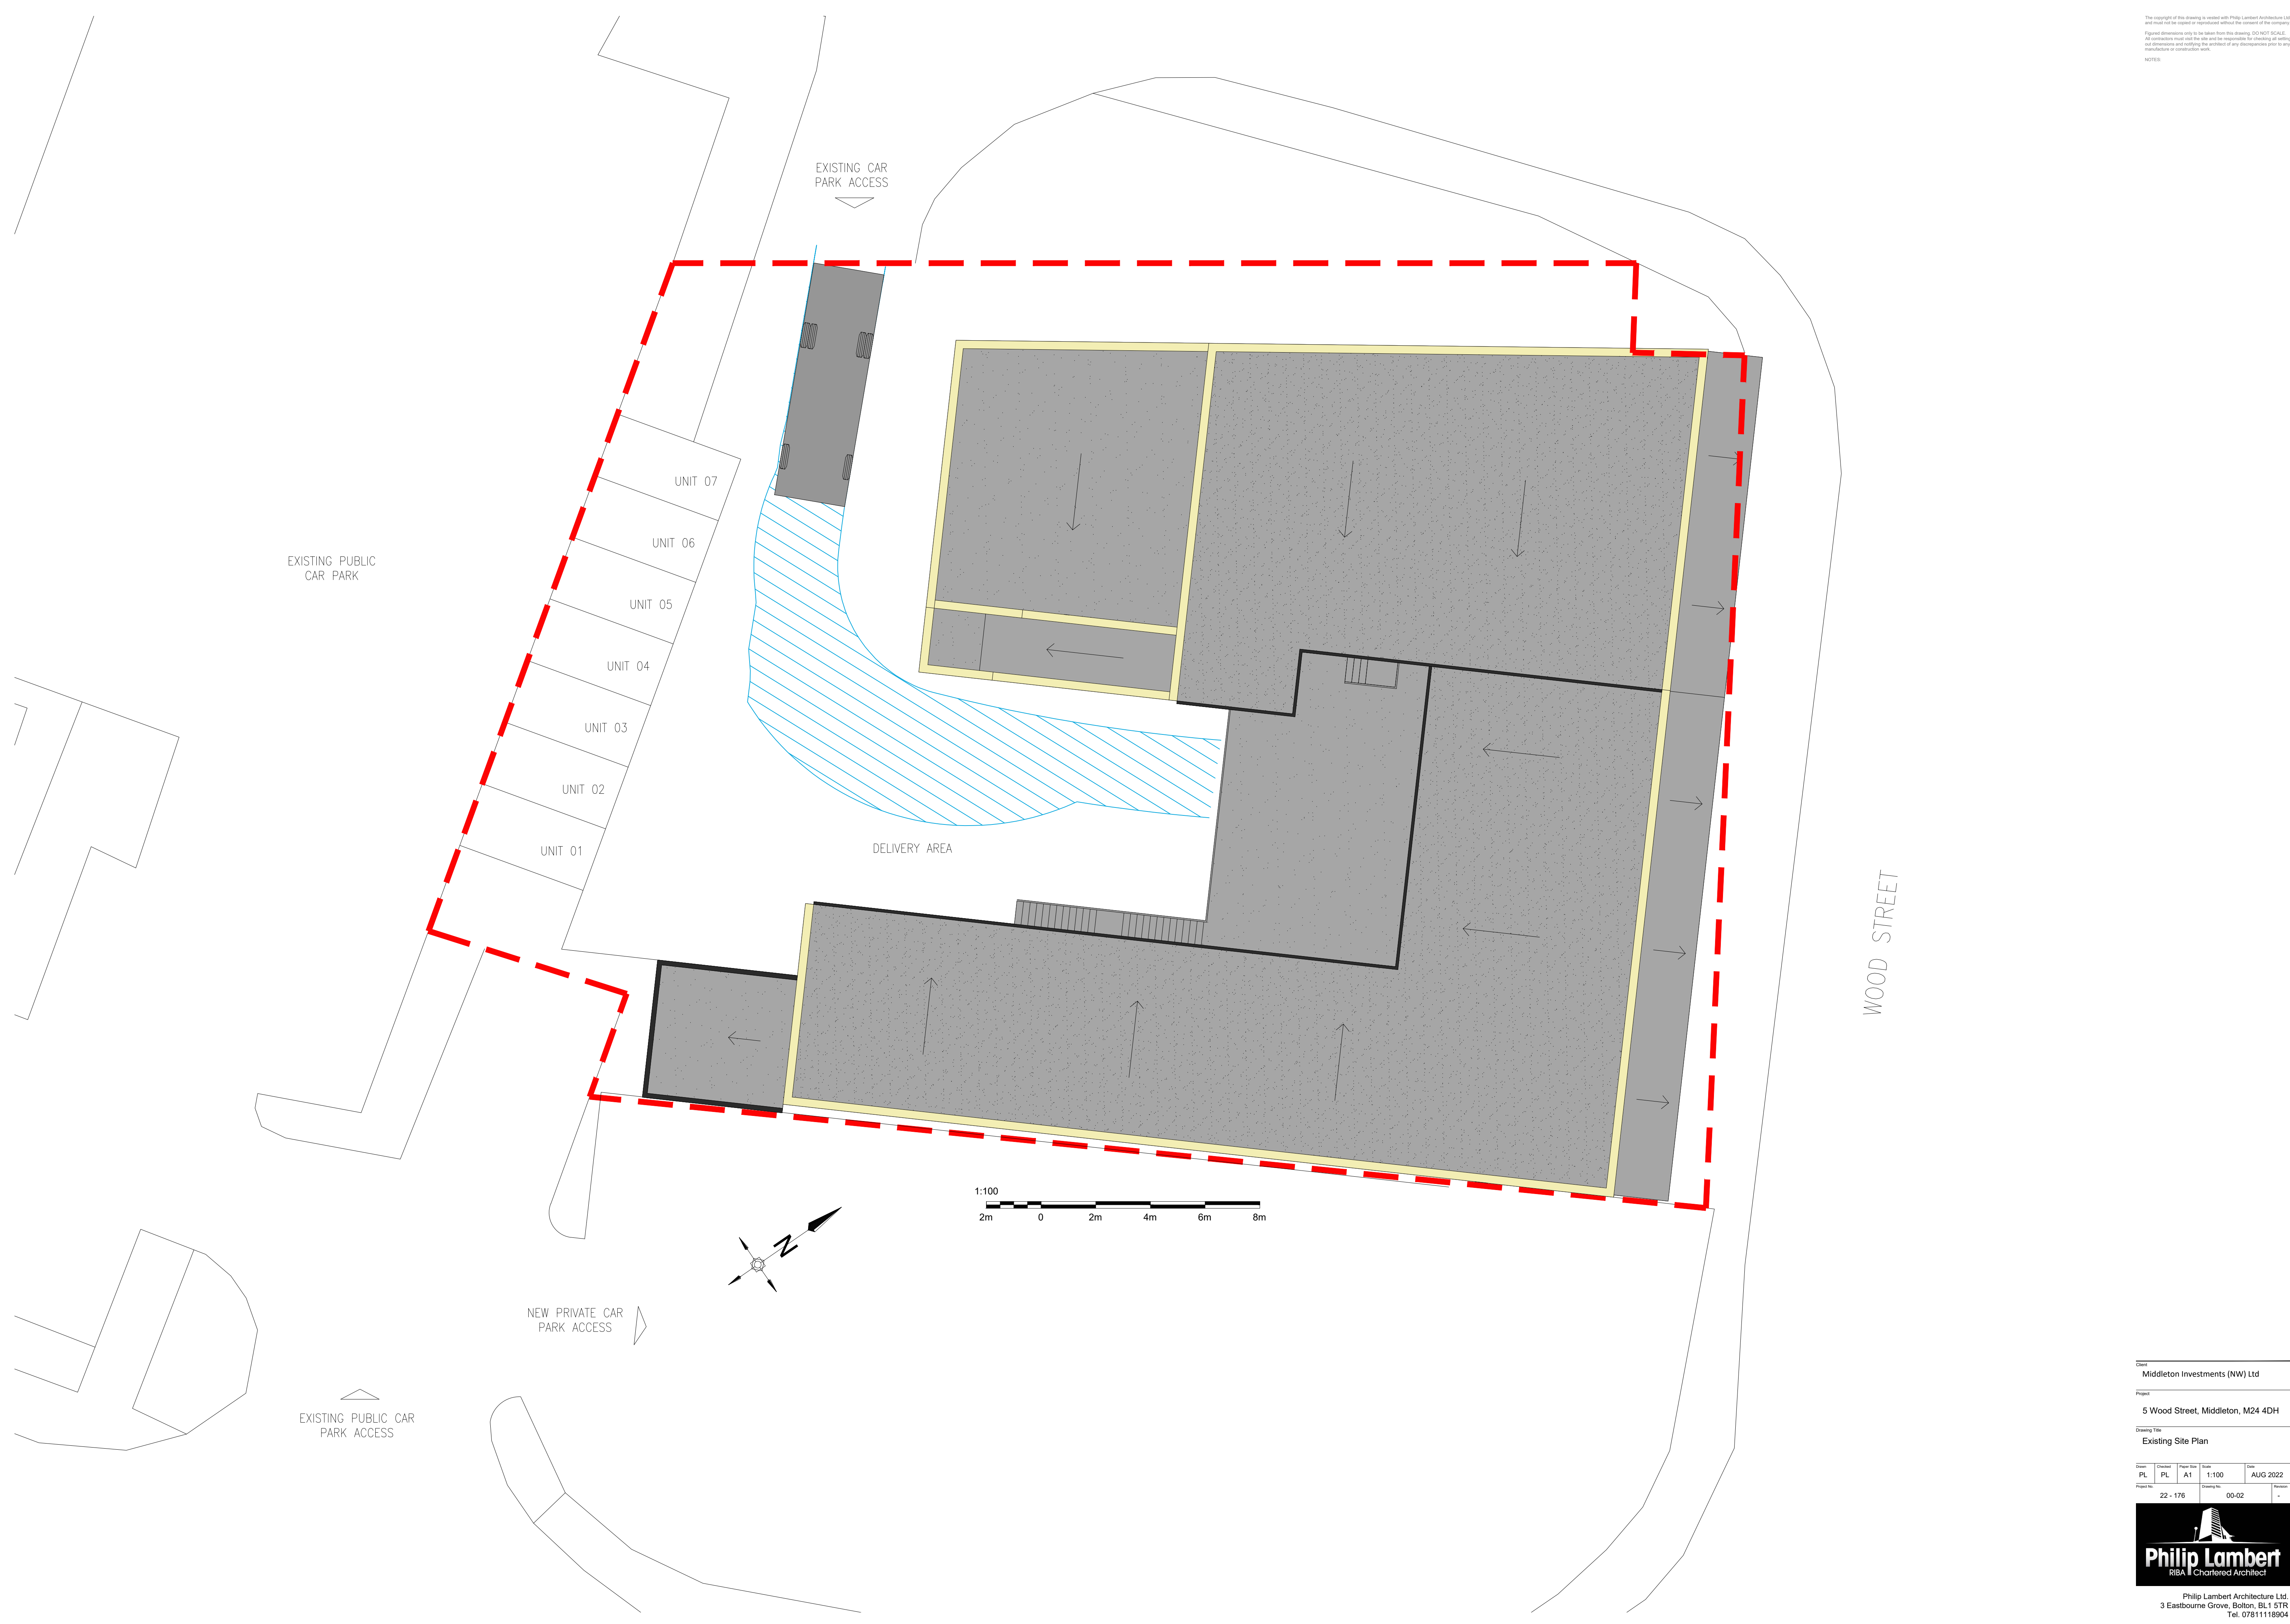

Client				
Middleton Investments (NW) Ltd				
Project				
5 Wood Street, Middleton, M24 4DH				
Drawing Title				
Existing Site Plan				
Drawn	Checked	Print Size	Scale	Date
PL	PL	A1	1:100	AUG 2022
Project No.		Drawing No.	Revision	
22 - 176		00-02	-	