

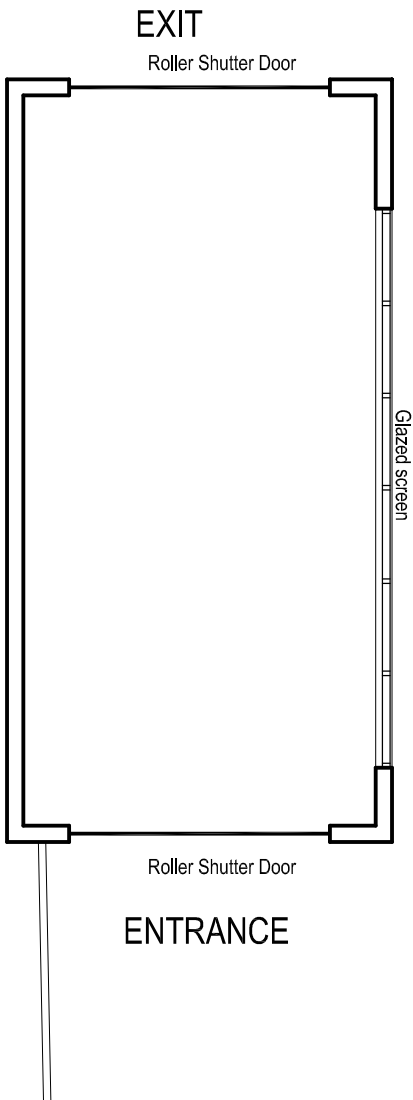
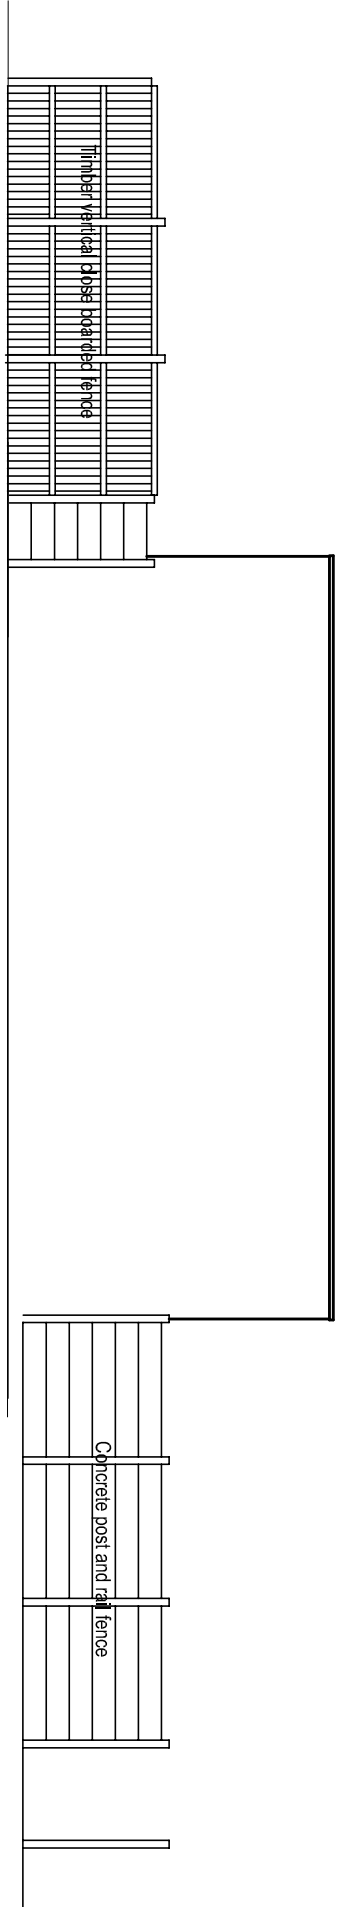
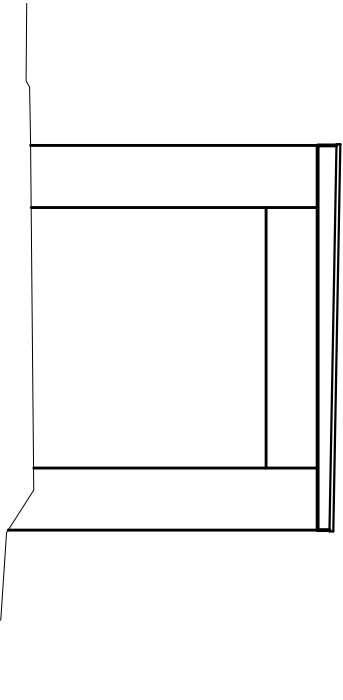
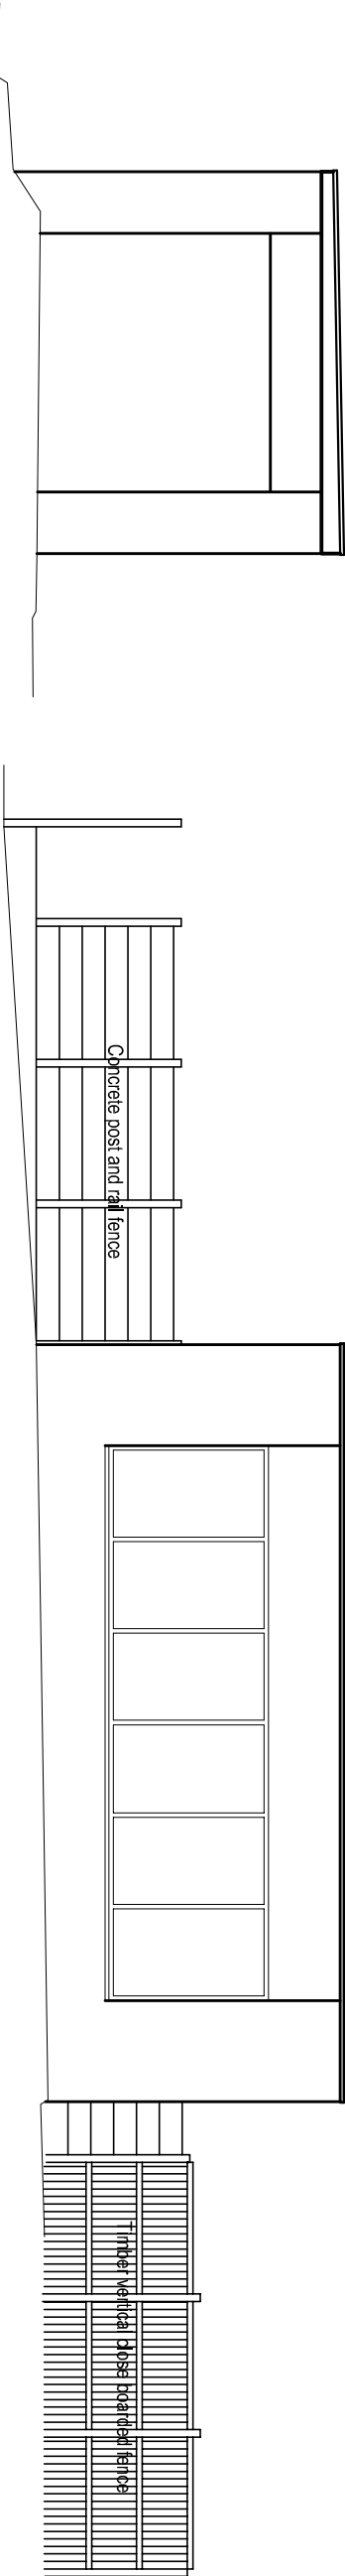
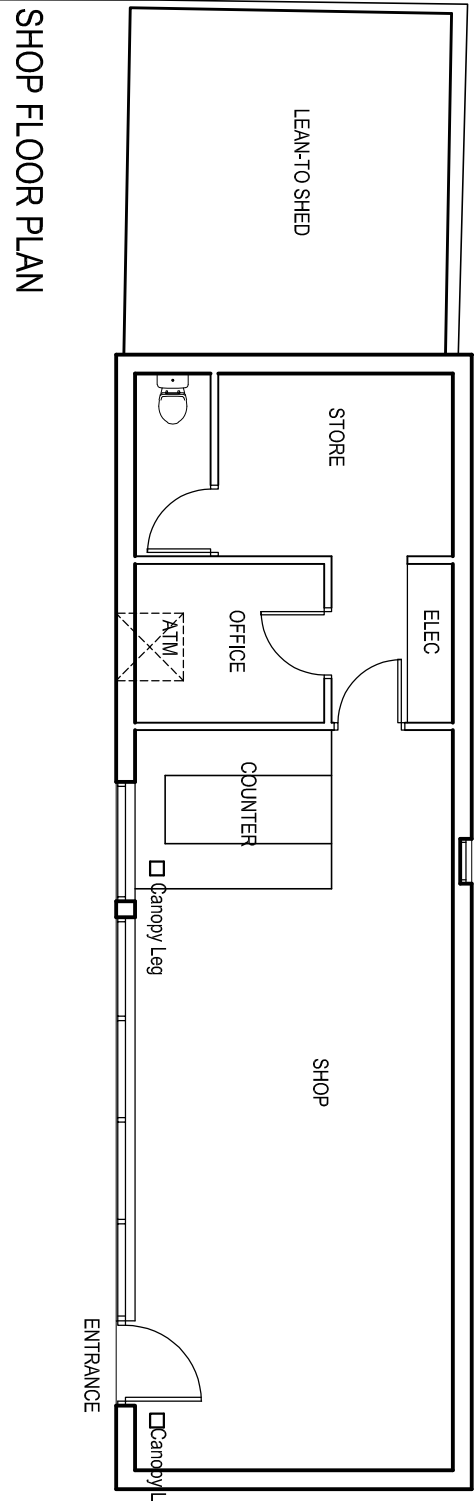
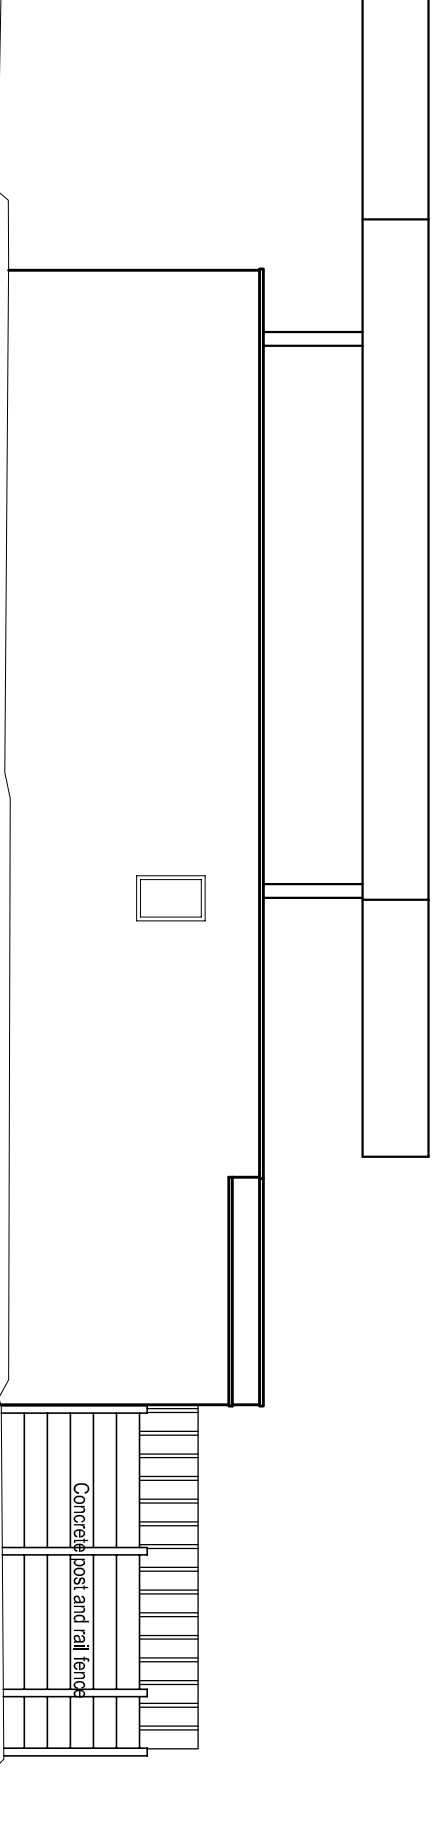
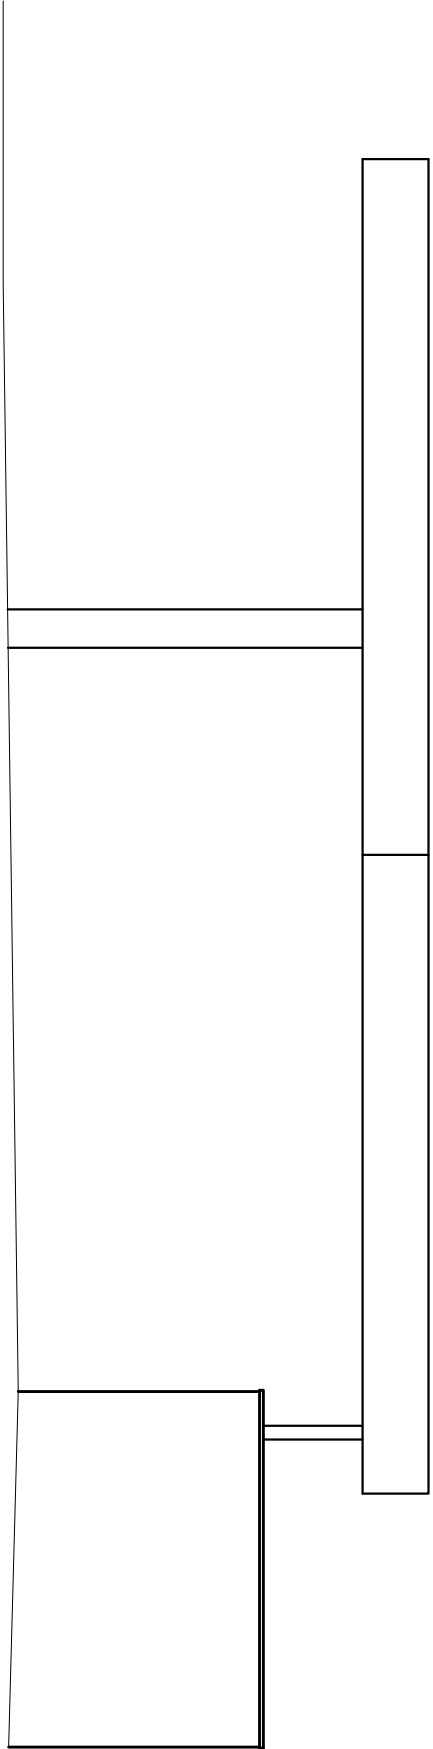


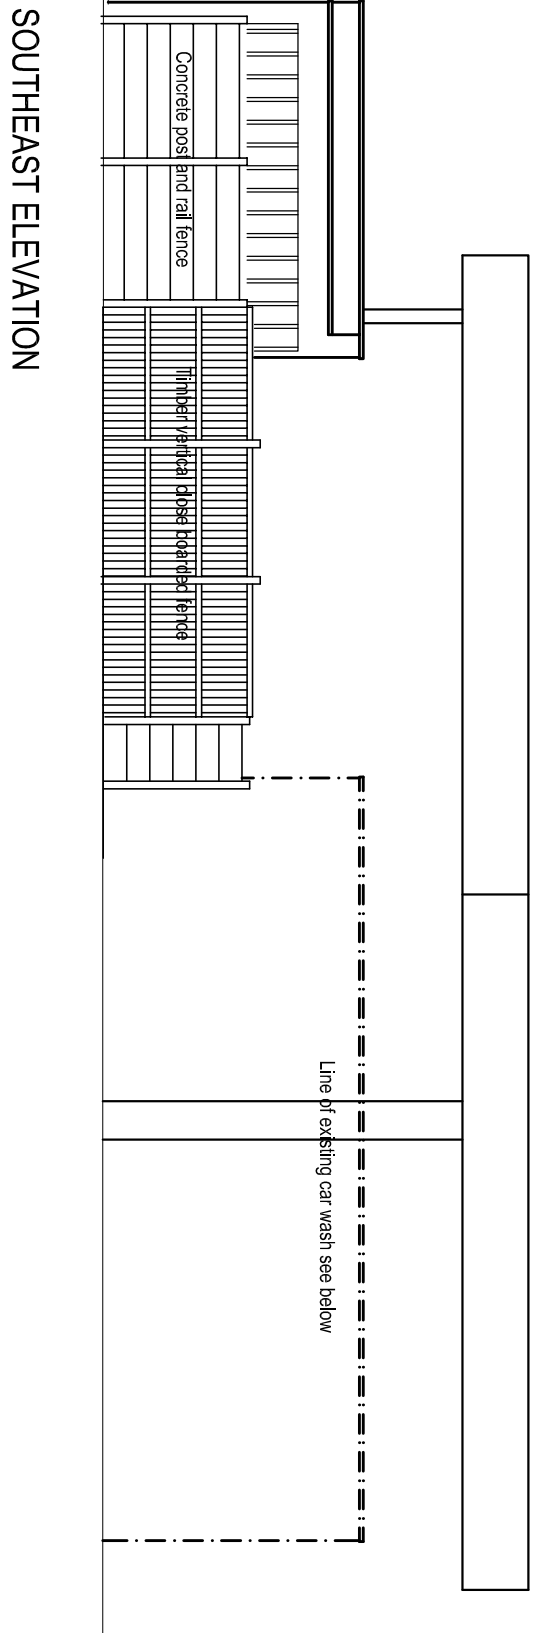

CAR WASH PLANS & ELEVATIONS

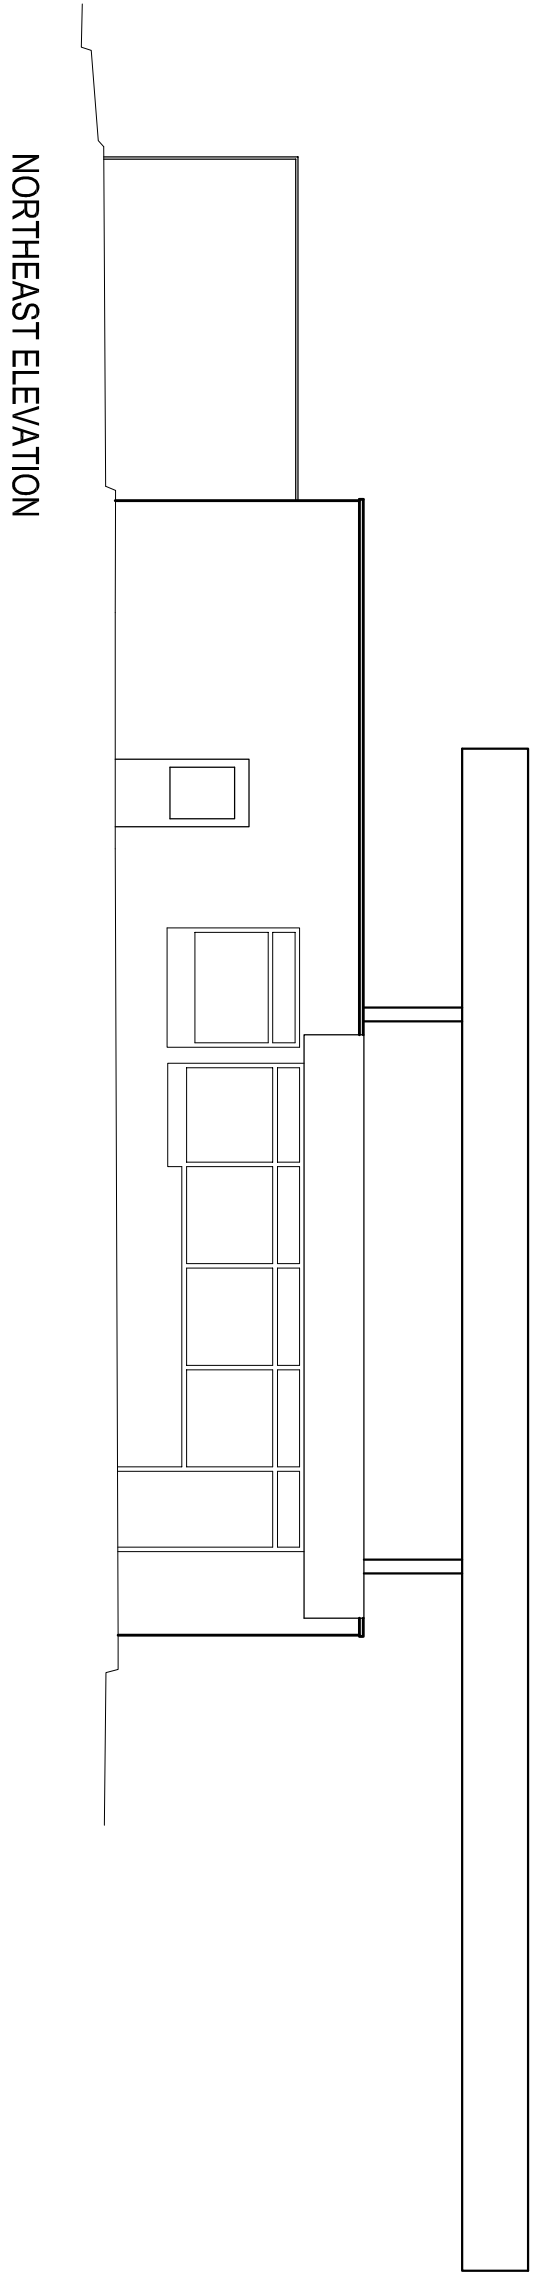

Rev	A	10.10.23	Floor plans added for existing shop unit and car wash
-----	---	----------	---

Amendments



Client:
A Y & Y PATEL

Project:
SHELL SERVICE STATION
YORKSHIRE STREET, ROCHDALE OL16 2DR
ELEVATIONS AS EXISTING

Scale:	1:100 @ A1	Drawing No.	Am.
By:			
Date:	AUG 2022	3	A
Job No.	2722 /		