




LOCATION PLAN scale 1:1250

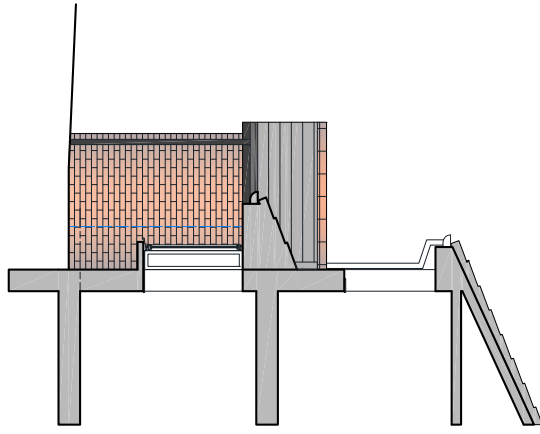


PROPOSED SIDE ELEVATION scale 1:100

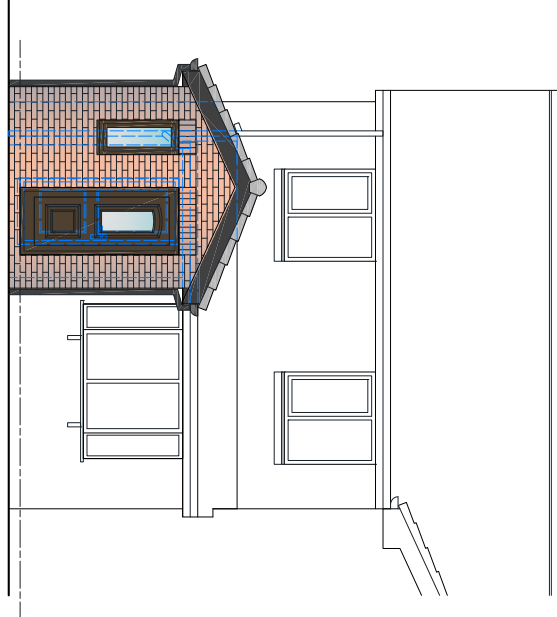


PROPOSED FRONT ELEVATION scale 1:100

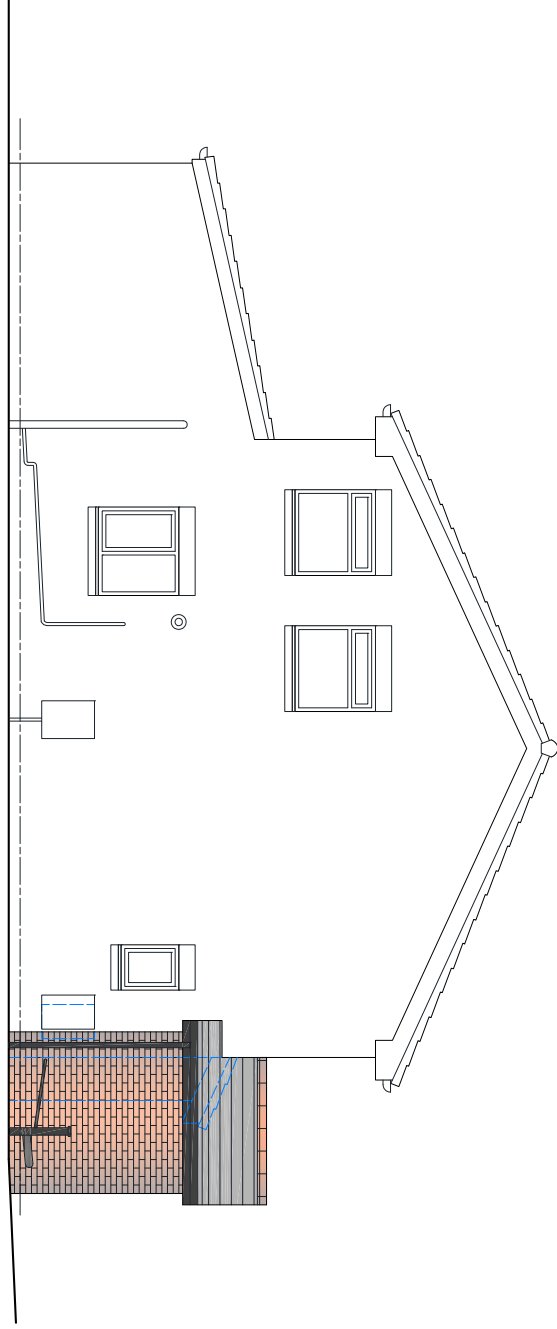


PROPOSED SIDE ELEVATION scale 1:100

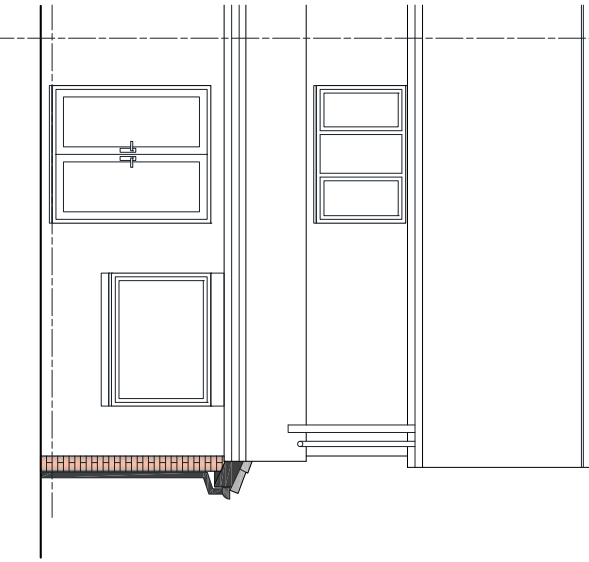

PROPOSED REAR ELEVATION scale 1:100

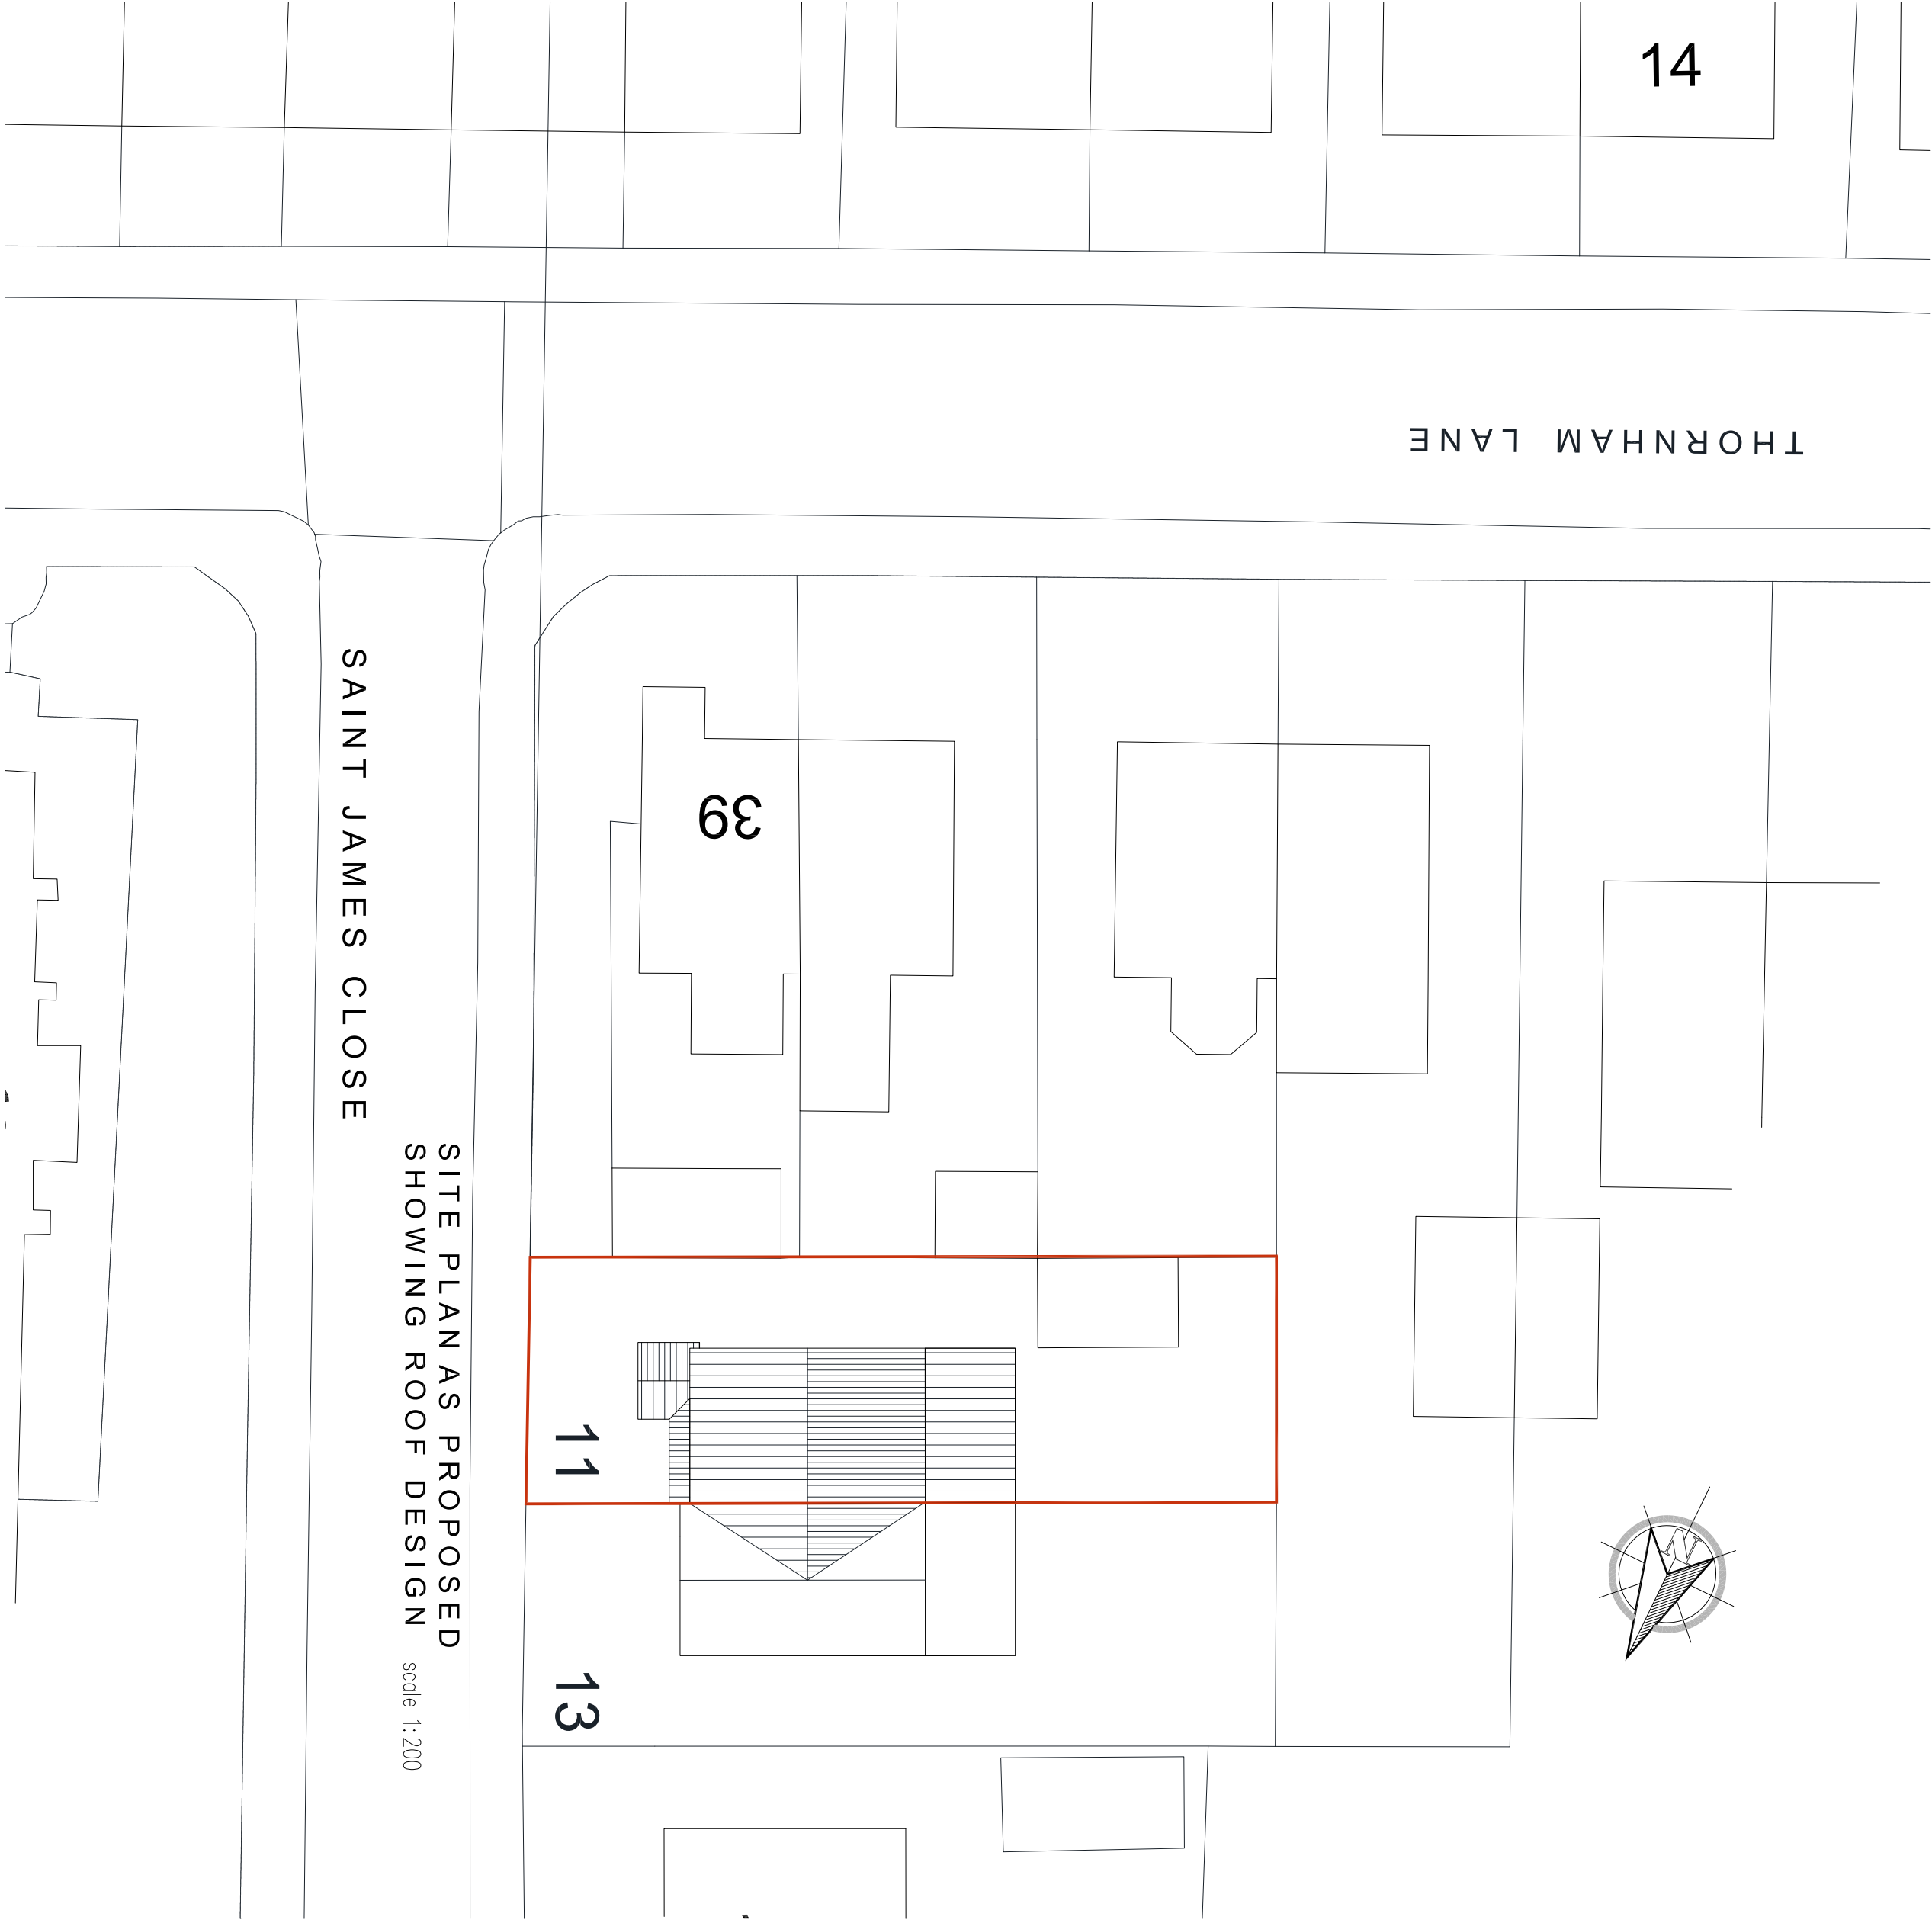

SITE PLAN AS PROPOSED
SHOWING ROOF DESIGN scale 1:200

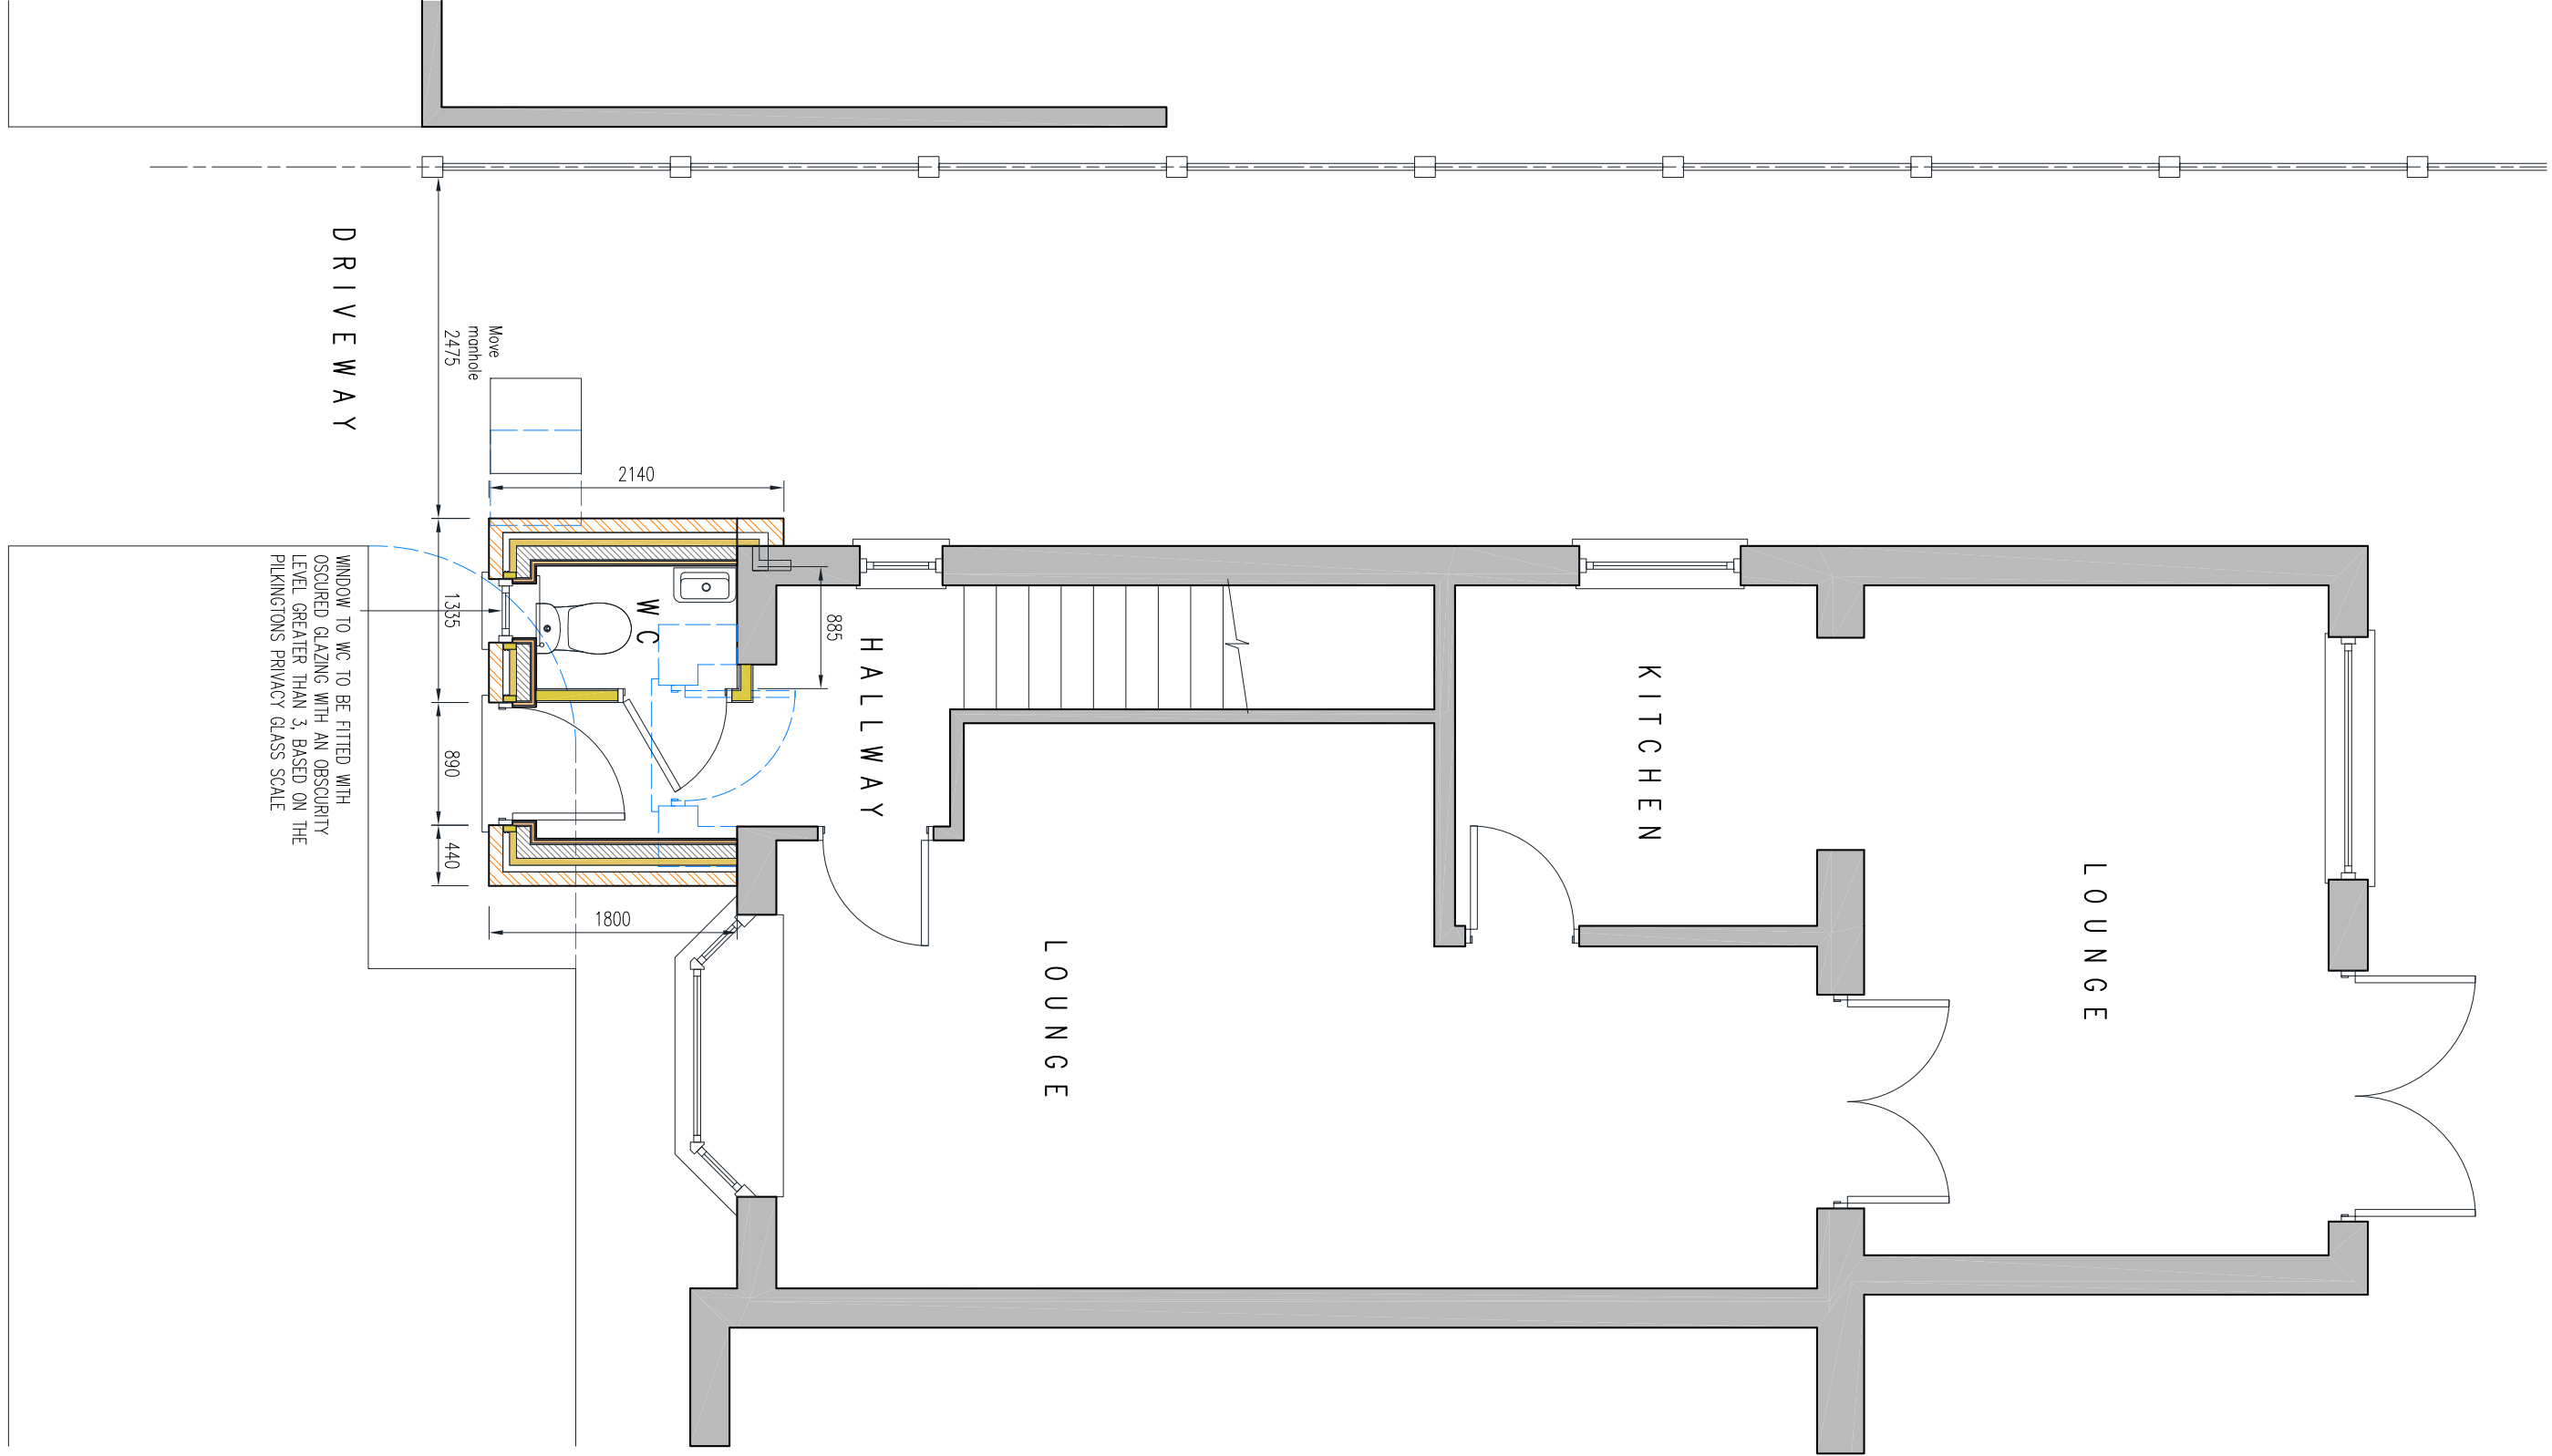

PROPOSED GROUND FLOOR PLAN scale 1:50

A		Issue	06/02/23
Rev	Description	Drawn	CSH
		App	DMH



MIR MIKE PILING

1 SAINT JAMES CLOSE
THORHAM, ROCHDALE OL16 4SU

PROPOSED PLANS

Scale 1:50 06/09/2022 PLANNING

907-22-02 B