


Conway Architectural Design shall have no responsibility for any use made of this document other than for that which it was prepared and issued. This drawing should not be scaled. Work to figured dimensions only.
All dimensions and levels to be checked on site. No building work is to be started until all relevant approvals are in place.
Any discrepancies should be reported to Conway Architectural Design.
This drawing should not be reproduced without written permission from Conway Architectural Design.
Standard Building Regs Notes are to be provided by Conway Architectural Design prior to a building regs application being submitted.

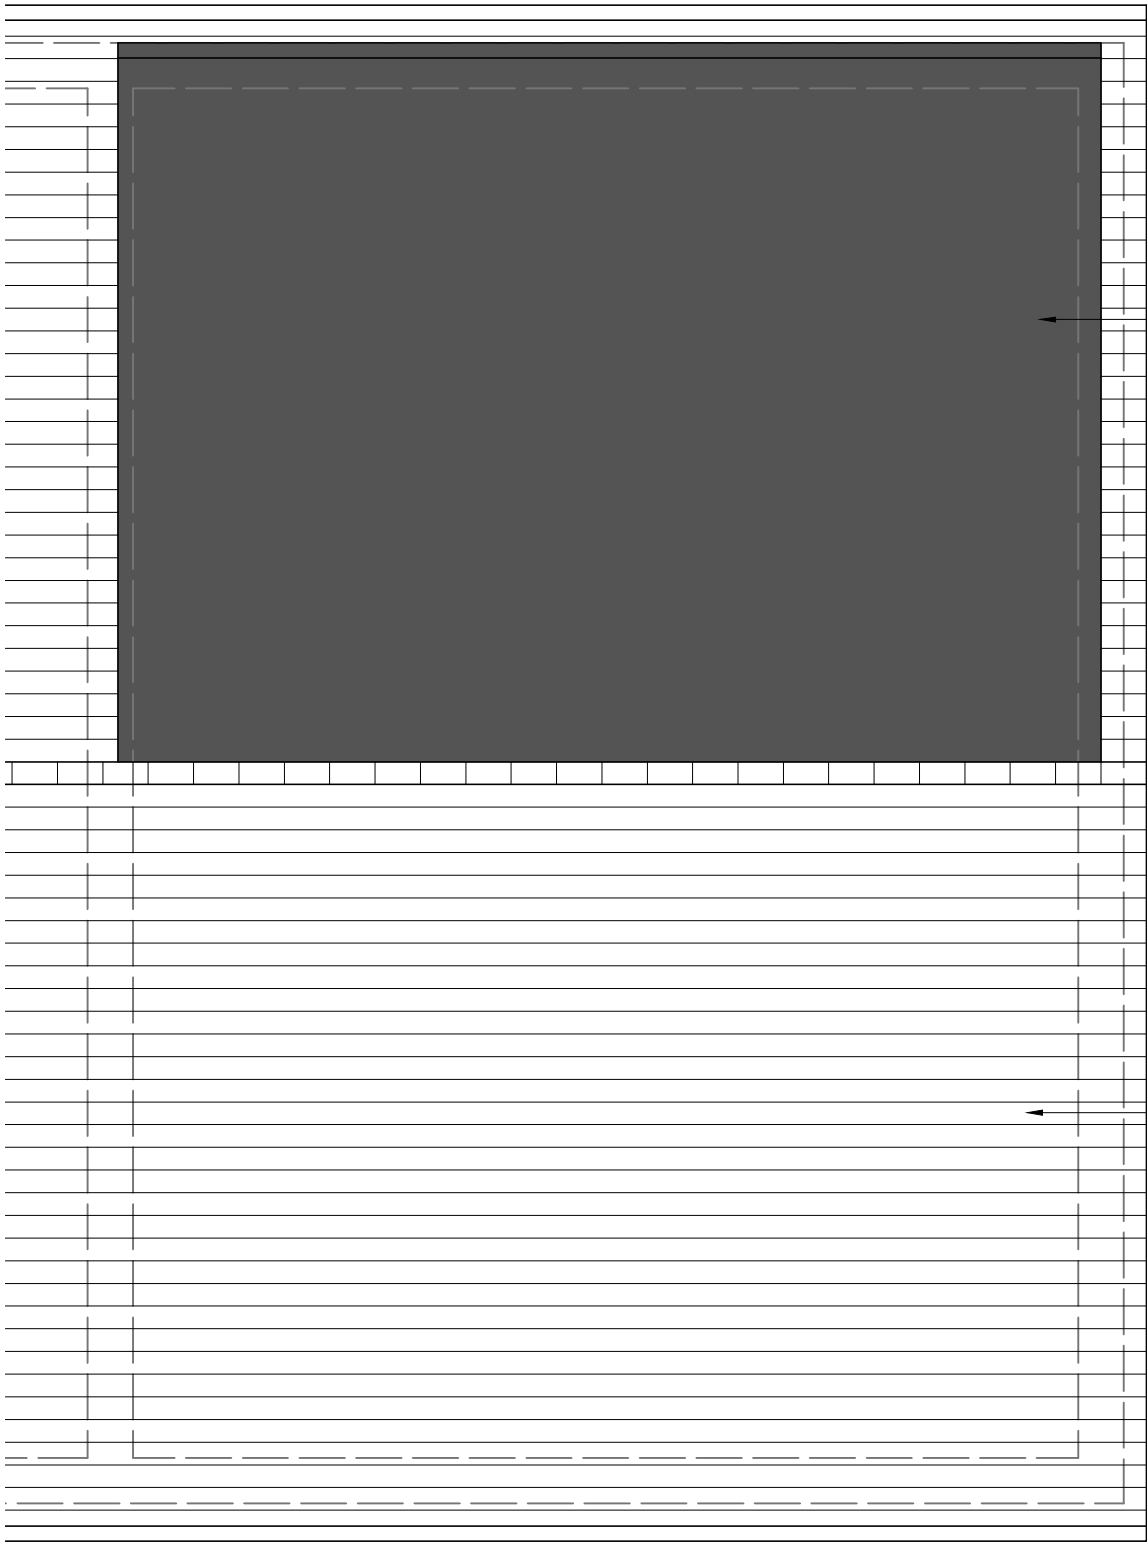

Flat roof to be constructed in single layer ply membrane on 150mm Kingspan TR27 insulation, on vapour control layer, on 18mm plywood deck on 170x75mm C24 flat roof joists. Underdraw joists with 12.5mm plasterboard and skim.
U value = 0.15W/m²K.

Add timber battens to run with underside of existing rafters, to increase depth of existing rafters, to allow for substantial thickness of insulation between rafters. Insulation to existing and new pitched roof to allow for minimum 50mm air gap above 125mm Kingspan Kooltherm K7 insulation between rafters and 62.5mm Kingspan Kooltherm K118 insulated plasterboard under rafters.
U value of roof = 0.15W/m²K.

Conway Architectural Design

6 Conway Close

Alkrington

Middleton

Manchester, M24 1EW

E: conway-design@outlook.com

JOB TITLE :
ADDRESS :
DRAWING TITLE :
SCALE :
DRAWN : xxx

Dormer Loft Conversion
7 Warwick Road, Alkrington
Proposed Roof Plan
1:50 @ A3
DATE : 09.02.23

JOB NO./
DWG NO.

708-08