
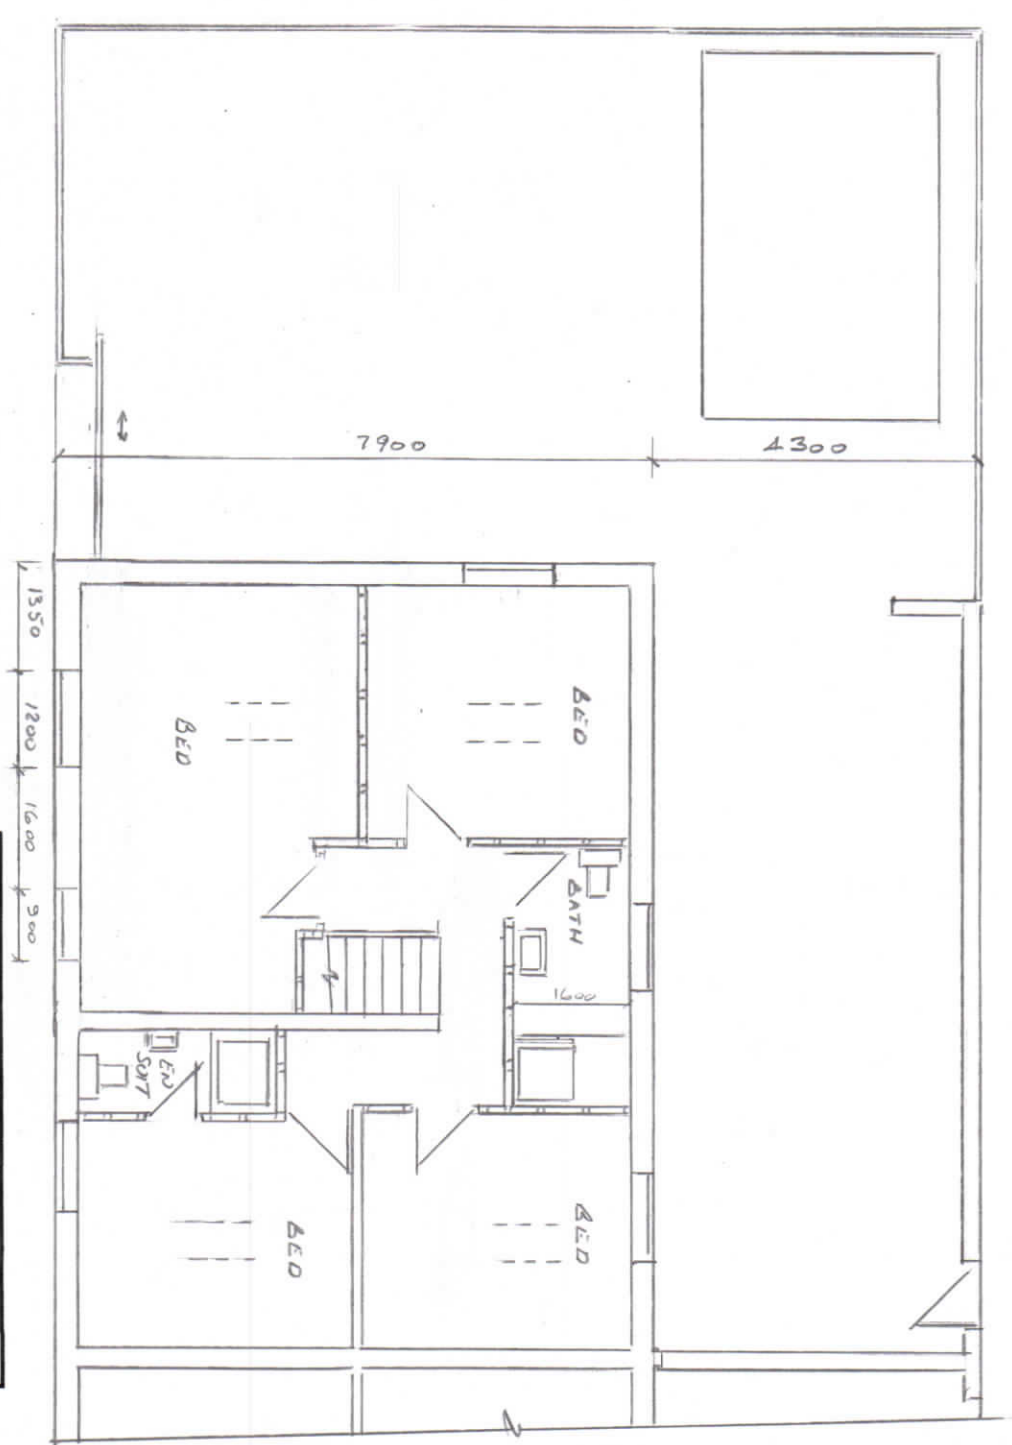


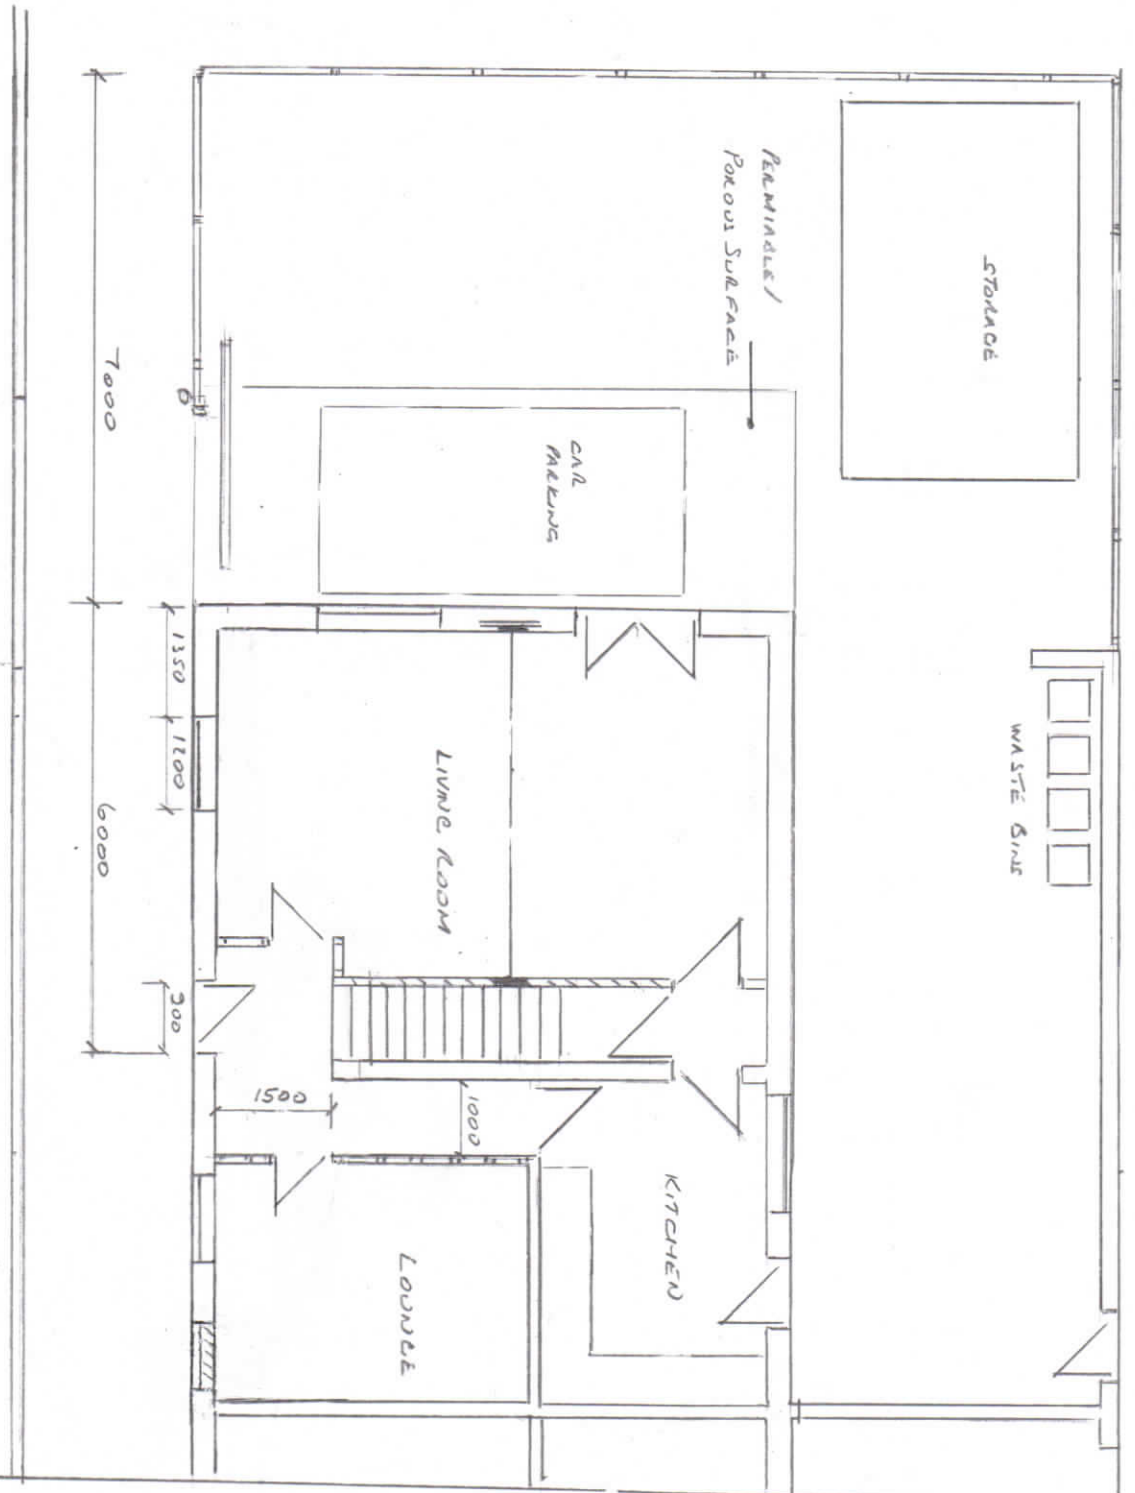

DEPOSITORS
DEPOSITORS


Proposed Ground Floor Plan

1 SITE PLAN

Proposed First Floor Plan


REV3

Thompson Designs Tel 0161 705 1458 Mob 07884 318634 Sheet 3 Proposed Plans 7 Davyhulme Street Rochdale OL12 9BW Scale 1:100 @ A3 Date April 2022

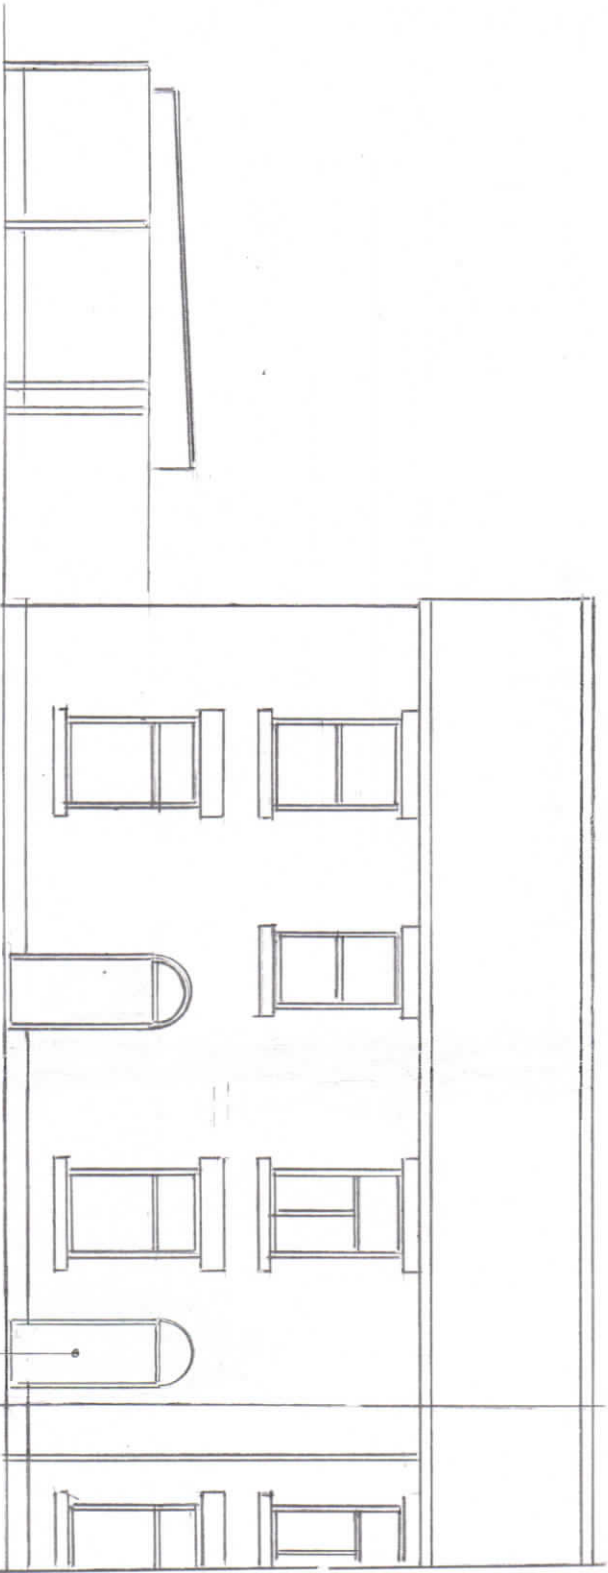


PROPOSED FRONT ELEVATION


FALSE DOOR

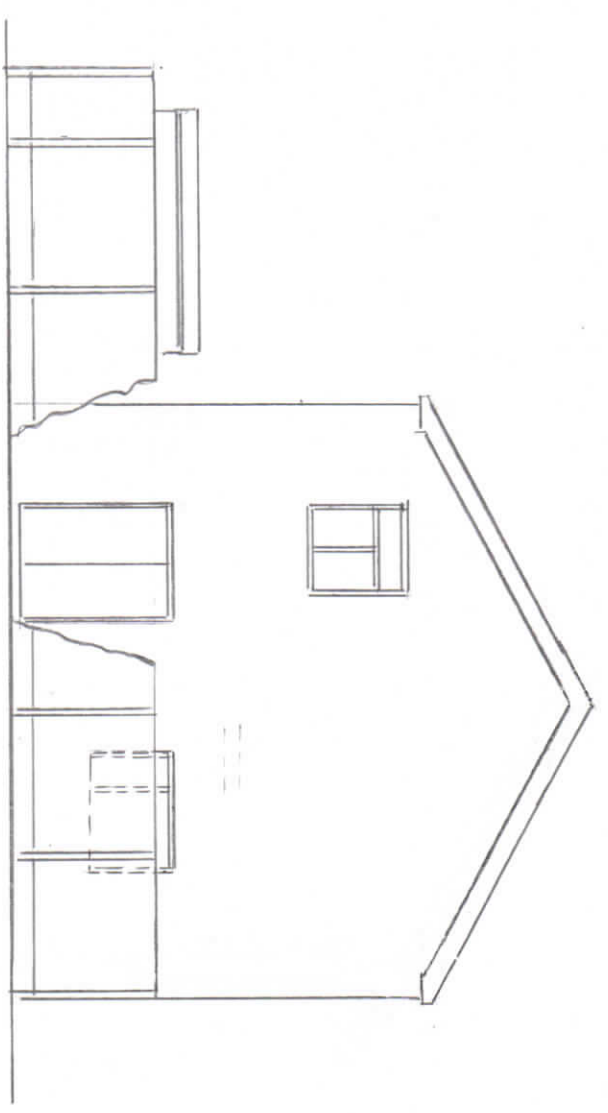

PROPOSED SIDE ELEVATION

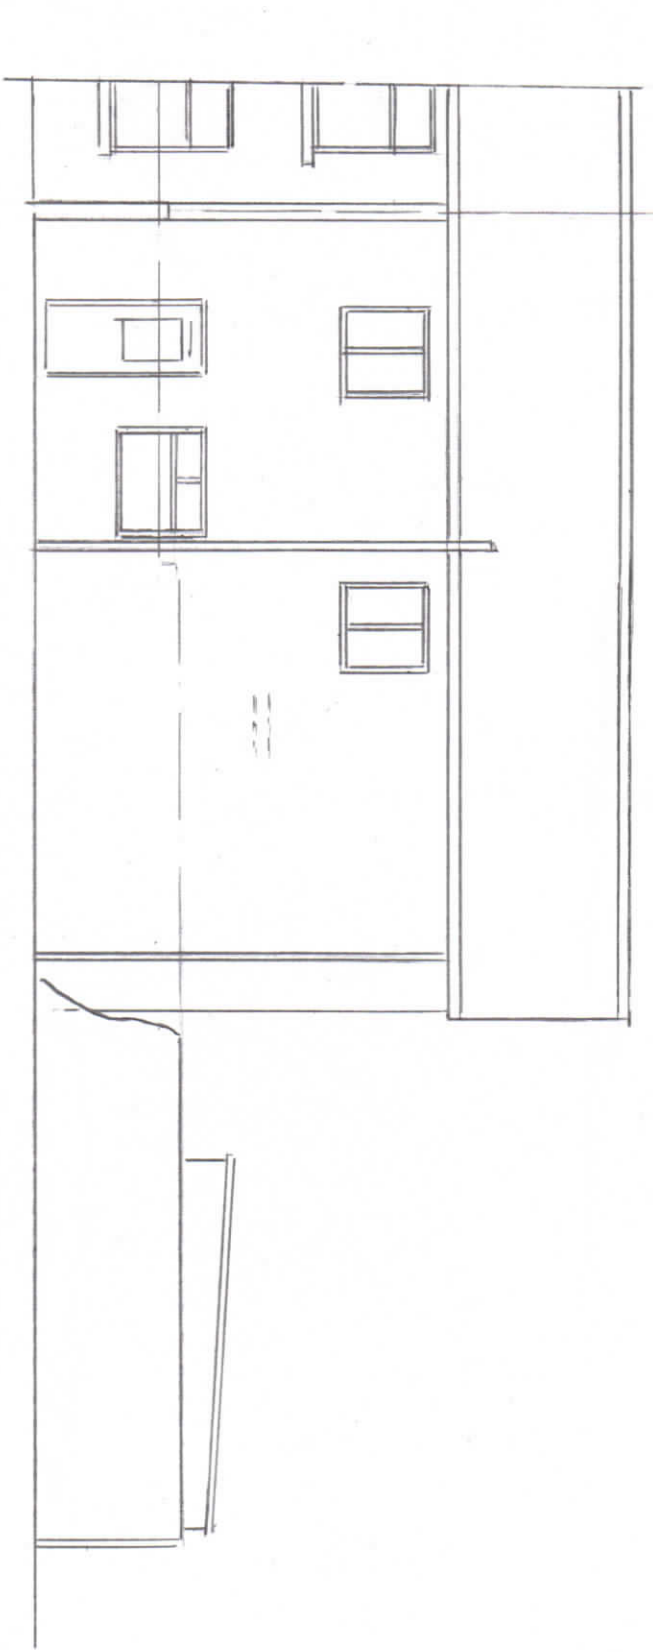

PROPOSED REAR ELEVATION

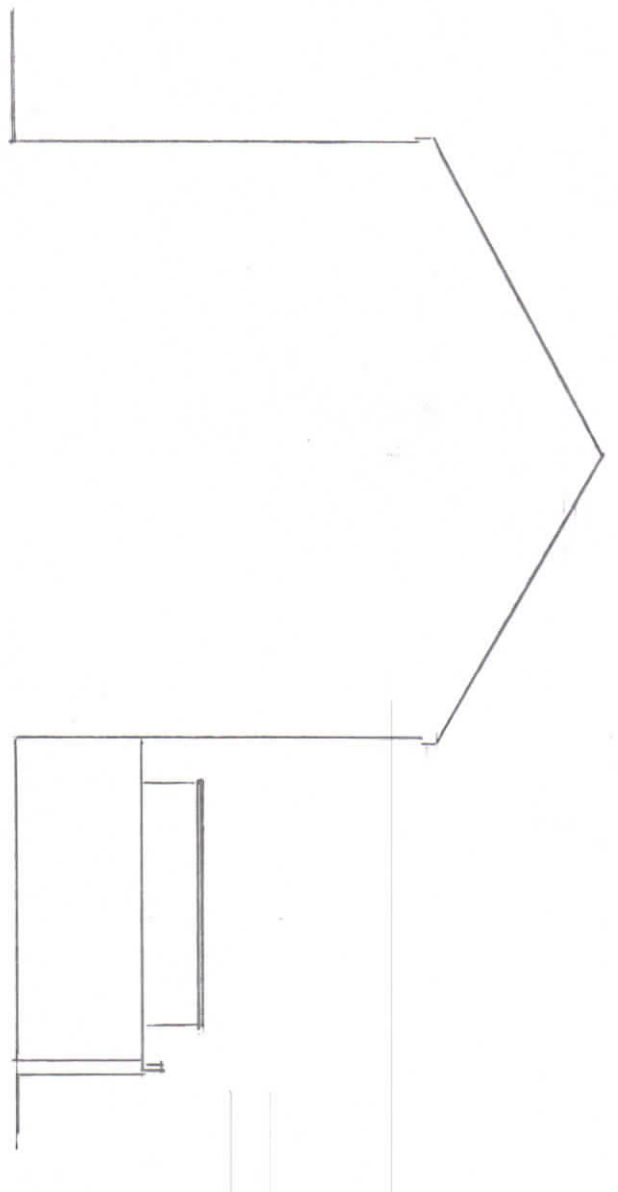

PROPOSED SIDE ELEVATION

REV 3

Thompson Designs
Tel 0161 705 1458 Mob 07884 318634
Sheet 4
Proposed Elevations
7 Dayhulme Street
Rochdale OL12 9BW
Scale 1:100 @ A3 Date April 2022