



DETAIL A - MUGA Court Fencing
scale 1:20

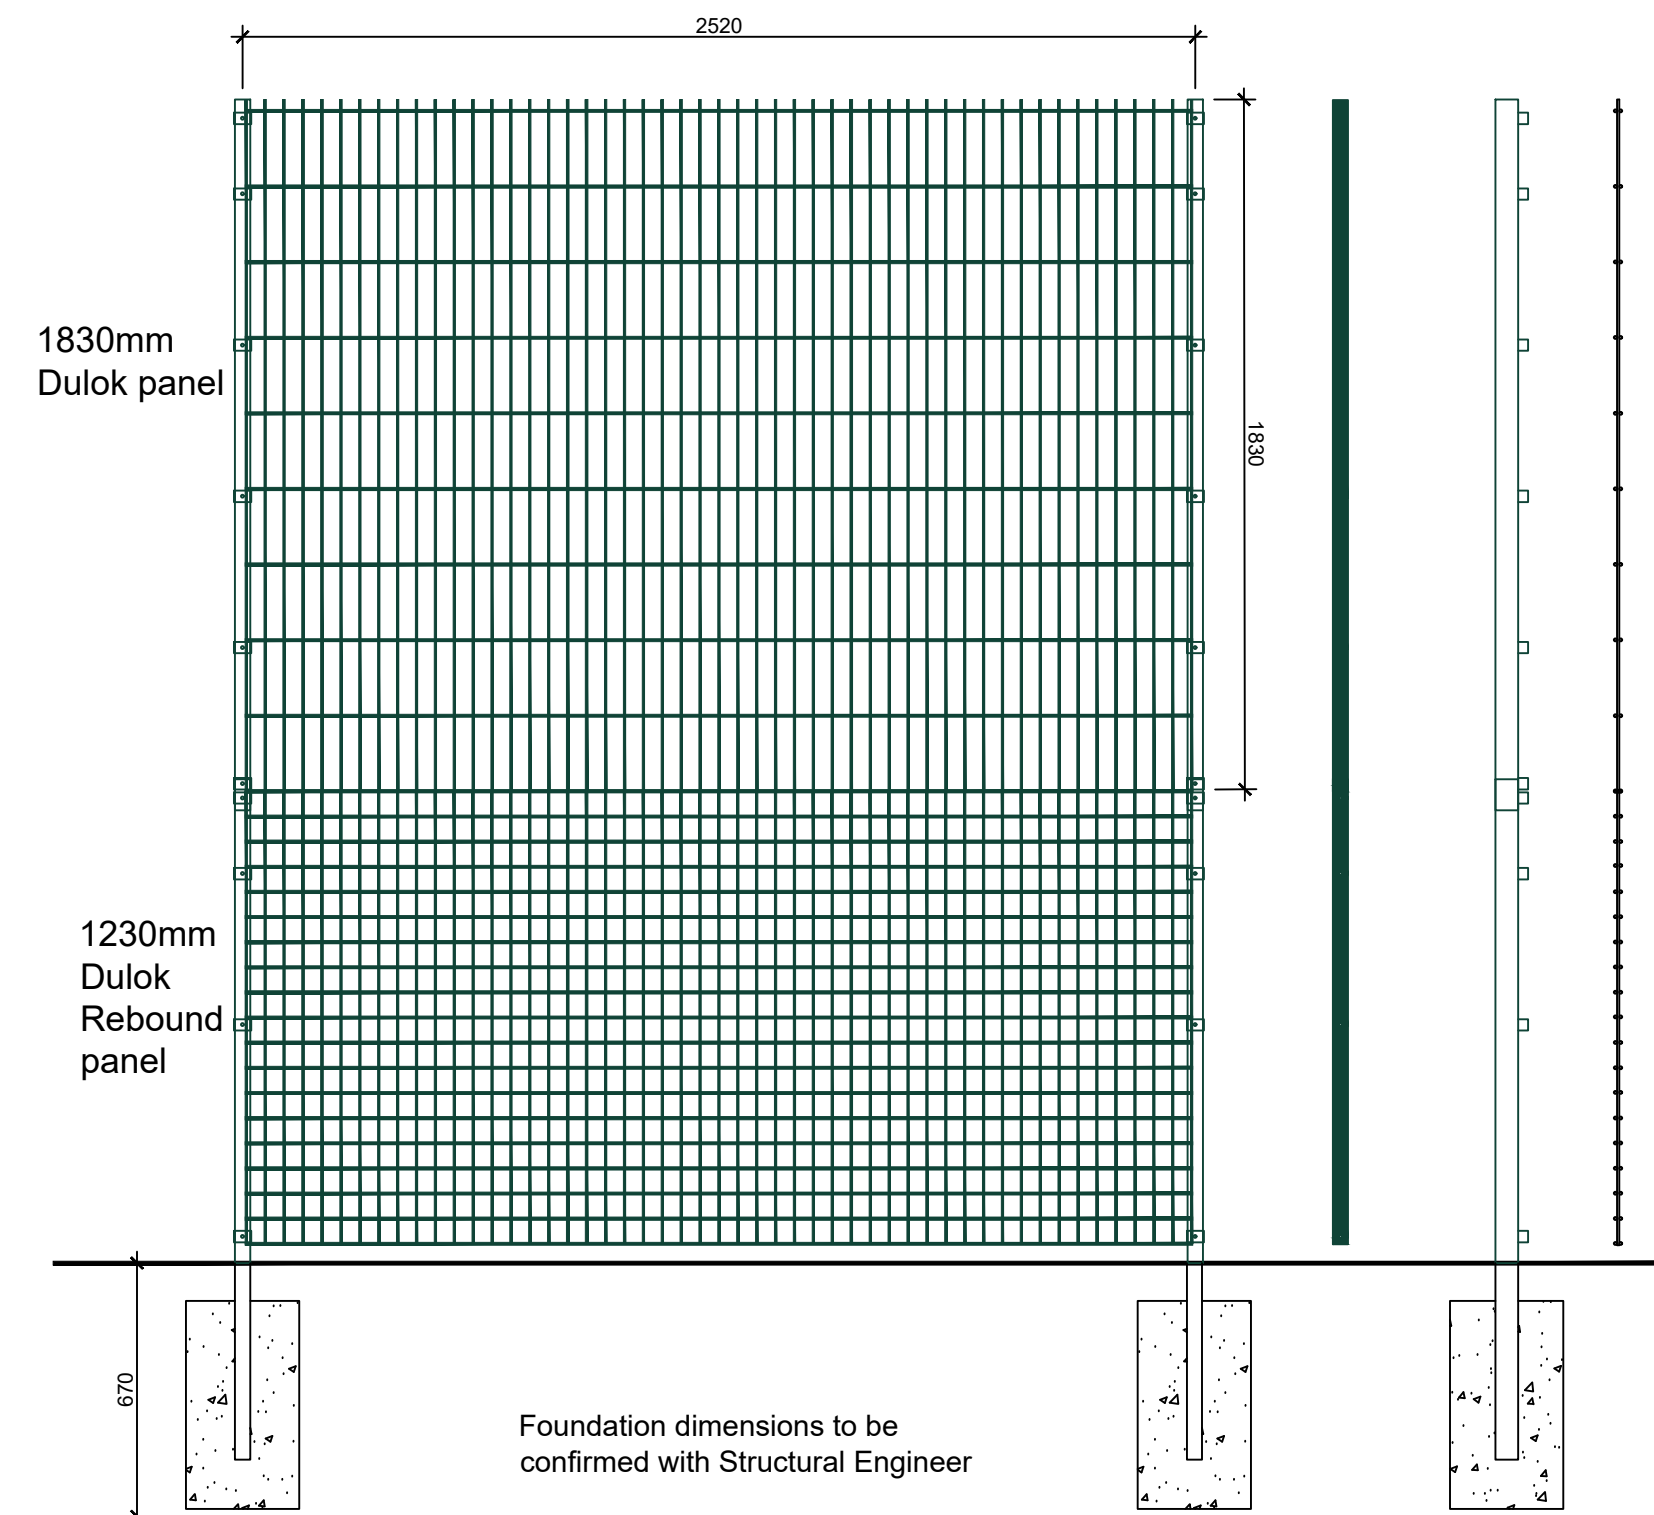

Product Reference: CLD Dulok Sports™ Double Wire Sports
Fencing overall height 3m, with Dulok Rebound to
1230mmm height or equal & approved

1. **System performance:** Sports fencing performance.
2. **Posts:** Rectangular hollow section (RHS), hot dip galvanized and polyester powder coated with 40 x 5 mm flat clamp bars (finished to match post).
3. **Panels:** Carbon steel welded mesh panels.
4. **Height:** 1830mm for Dulok sports & 1230mm for Dulok Rebound
5. **Width:** 2506 mm.
6. **Fasteners:** M8 x 40 pin hex dome-head security screws.
7. **Colour/ Finish:** Galvanized and powder coated RAL Colour 6005
8. **Gates:** Pedestrian and vehicular gates to match fence type. 3m wide double gate, 1.2m wide single gate. Locking mechanism to be agreed with client.

DETAIL B - 14 - 16cm Girth TREE PLANTING
scale 1:20

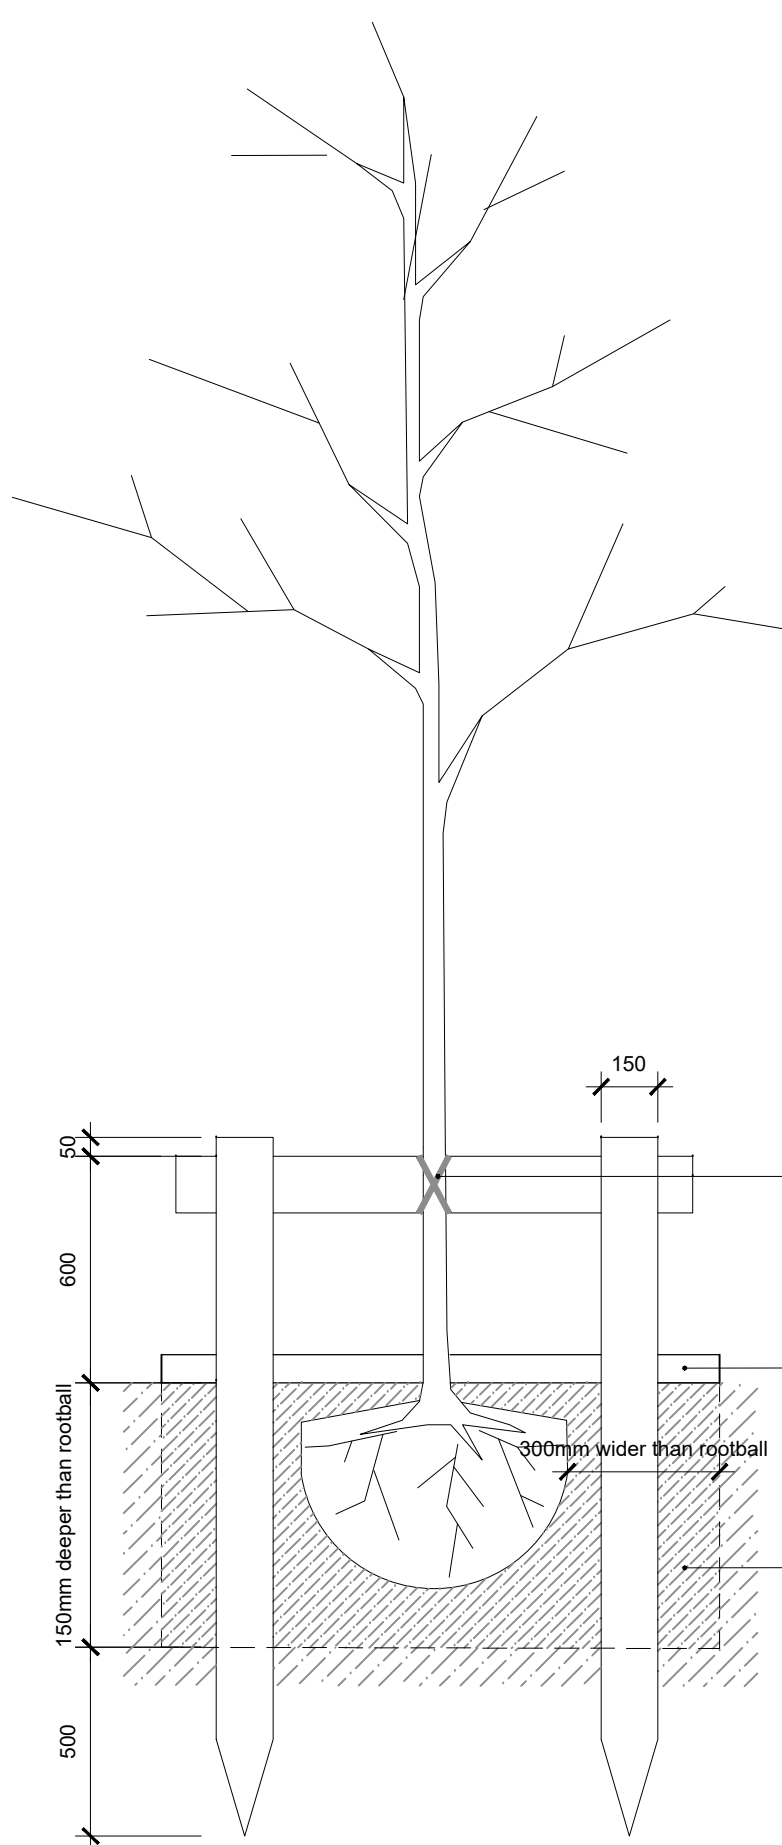

TREE PIT SPECIFICATION NOTES - 14 - 16cm girth trees

Tree pit to be excavated to allow adequate clearance between the perimeter of the root-ball and the side of the pit. The depth of the pit to be a minimum of 700mm and at least 75mm greater than the depth of the root-ball.

Stakes and rail to be half-round 150mm diameter sweet chestnut or peeled larch poles, pointed at one end, preserved to resist rot for their intended lifespan, and strong enough to take nails without splitting. Stakes driven in to be a minimum of 500mm below the bottom of the pit and 500mm above ground level.

Rail secured to the stakes with 2No. galvanised nails per stake.

14 - 16cm Girth




NOTES

Copyright: All rights reserved. This drawing must not be reproduced without permission. This drawing must not be scaled.
Dimensions are in millimetres unless specified.

Rev	Date	Notes	By	Chk
P0	Sept 21	First Issue	NW	AS
P1	05-10-21	Developed Plan	NW	AS
P2	08-10-21	Developed Plan	NW	AS
P3	13-10-21	PCGA	NW	AS
P4	10-12-21	Planning Caras & 10 Comments incorporated	HTP	AS
P5	14-12-21	PLANNING	HTP	AS
P6	17-01-22	Planning fee collected	HTP	AS
P7	08-03-22	Caras position amended / EV charging point added	2P	AS
		Decking running attempted in line with new DE requirements		
P8	25-03-22	25% of Carasly added	NW	AS
P9	06-06-22	External seating space fence line amended	2P	AS
		Stage 2 Issue		
			NW	AS

KEY

-
- Existing trees retained and protected during construction**
- Protege grade Asphalt Concrete to Engineers space with 125mm H&B road kerbs
 - Engineers grade Asphalt Concrete to Engineers space with 500mm gap kerbs laid flush
 - Multilane Games Area grade Asphalt Concrete to Engineers space with 500mm gap kerbs laid flush
 - In situ concrete surfacing to Engineers specification
 - Concrete block paving
 - Existing trees retained and protected during construction in accordance with Tree Protection Plan & Arboricultural Method Statement
 - Tree Root Protection Areas retained and protected during construction in accordance with Tree Protection Plan & Arboricultural Method Statement
 - 6No. New trees, 14 - 16cm girth @ see detail B
 - 10 Orchard Trees
 - 2No. Red Windsor Apple Trees grown on M25 rootstock.
 - 2No. Satsum Apple Trees grown on M25 rootstock.
 - 2No. Linsaght Apple Trees grown on M25 rootstock.
 - 2No. Kentenieses Apple Trees grown on M25 rootstock.
 - 2No. Victoria Plum Trees grown on St Julian Rootstock - Vigorosa
 - Supplied pot grown in 1.2m diameter crane of bark with 10cm dead Bolear. Stake trees as required Available from Chris Bowden and Sons Wokingham Wokingham, Hampshire RG40 3DN
 - Amenity grass over 150mm depth topsoil
 - Eco Species Ret Grassland Germinall WFG 20'
 - Ornamental shrub/perennial planting into 300mm depth topsoil & compost. 4No. shrubs per m² in 3 planting bays. Each bay must include minimum complement of planting Species to include:
 - Berberis amabilis
 - Catalpa Fargesii
 - Calleryan Elm
 - Chamaecyparis
 - Cornus
 - Forsythia
 - Gaultheria
 - Holly
 - Lonicera
 - Nandina
 - Philadelphus
 - Rosa
 - Spiraea
 - Syringa
 - Taxus
 - Viburnum
 - Weigela
 - Xanthoxylum
 - Yucca
 - Ornamental shrub/perennial planting into 300mm depth topsoil & compost over 300mm depth topsoil to ensure bare ground growth. 4No. shrubs per m² in 3 planting bays. 70mm depth bark mulch spread on completion of planting Species as above
 - Existing hedge/wallhead retained and protected during construction works
 - Native species Hedge shrub planting into 600mm depth topsoil & compost. 4No. shrubs per m² in 3 planting bays. Each bay must include minimum complement of planting Hawthorne, Field hawthorn, Holly, Oak, ash, dog rose, wild cherry & guelder rose. Planted in a single staggered row
 - 2.0m High Willowsedge fencing
 - 2m high Willowsedge fencing
 - 3m steel weed mat mesh supports fencing & gates as Detail A
 - 1.8m high timber/composite hit and miss vertical pole fencing
 - 1.8m high timber/composite hit and miss vertical pole fencing
 - Existing levels
 - Proposed levels
 - Red line site boundary
 - Designated Paving for Electric Vehicle Charging (4No.)
 - EV charging points to Engineers specification (2No. units, each with 2No. charges)
 - Door barriers

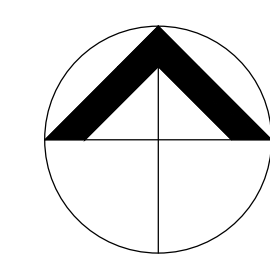

elliswilliams

Project Number: 2718
Project Name: FS0911 Rochdale SEND

Drawing Status: STAGE 3
Drawing Number: **FS0911-EWA-ZZ-ZZ-D-A-9001**
Drawing Name: Proposed Site Plan
Date: 10.10.21
Drawn By: NH
Rev: P10
Scale: 1:200 @ A0

Wellfield Chester Road Preston Brook WA7 3BA
T: 01928 752200 E: info@ewa.co.uk W: ewa.co.uk