

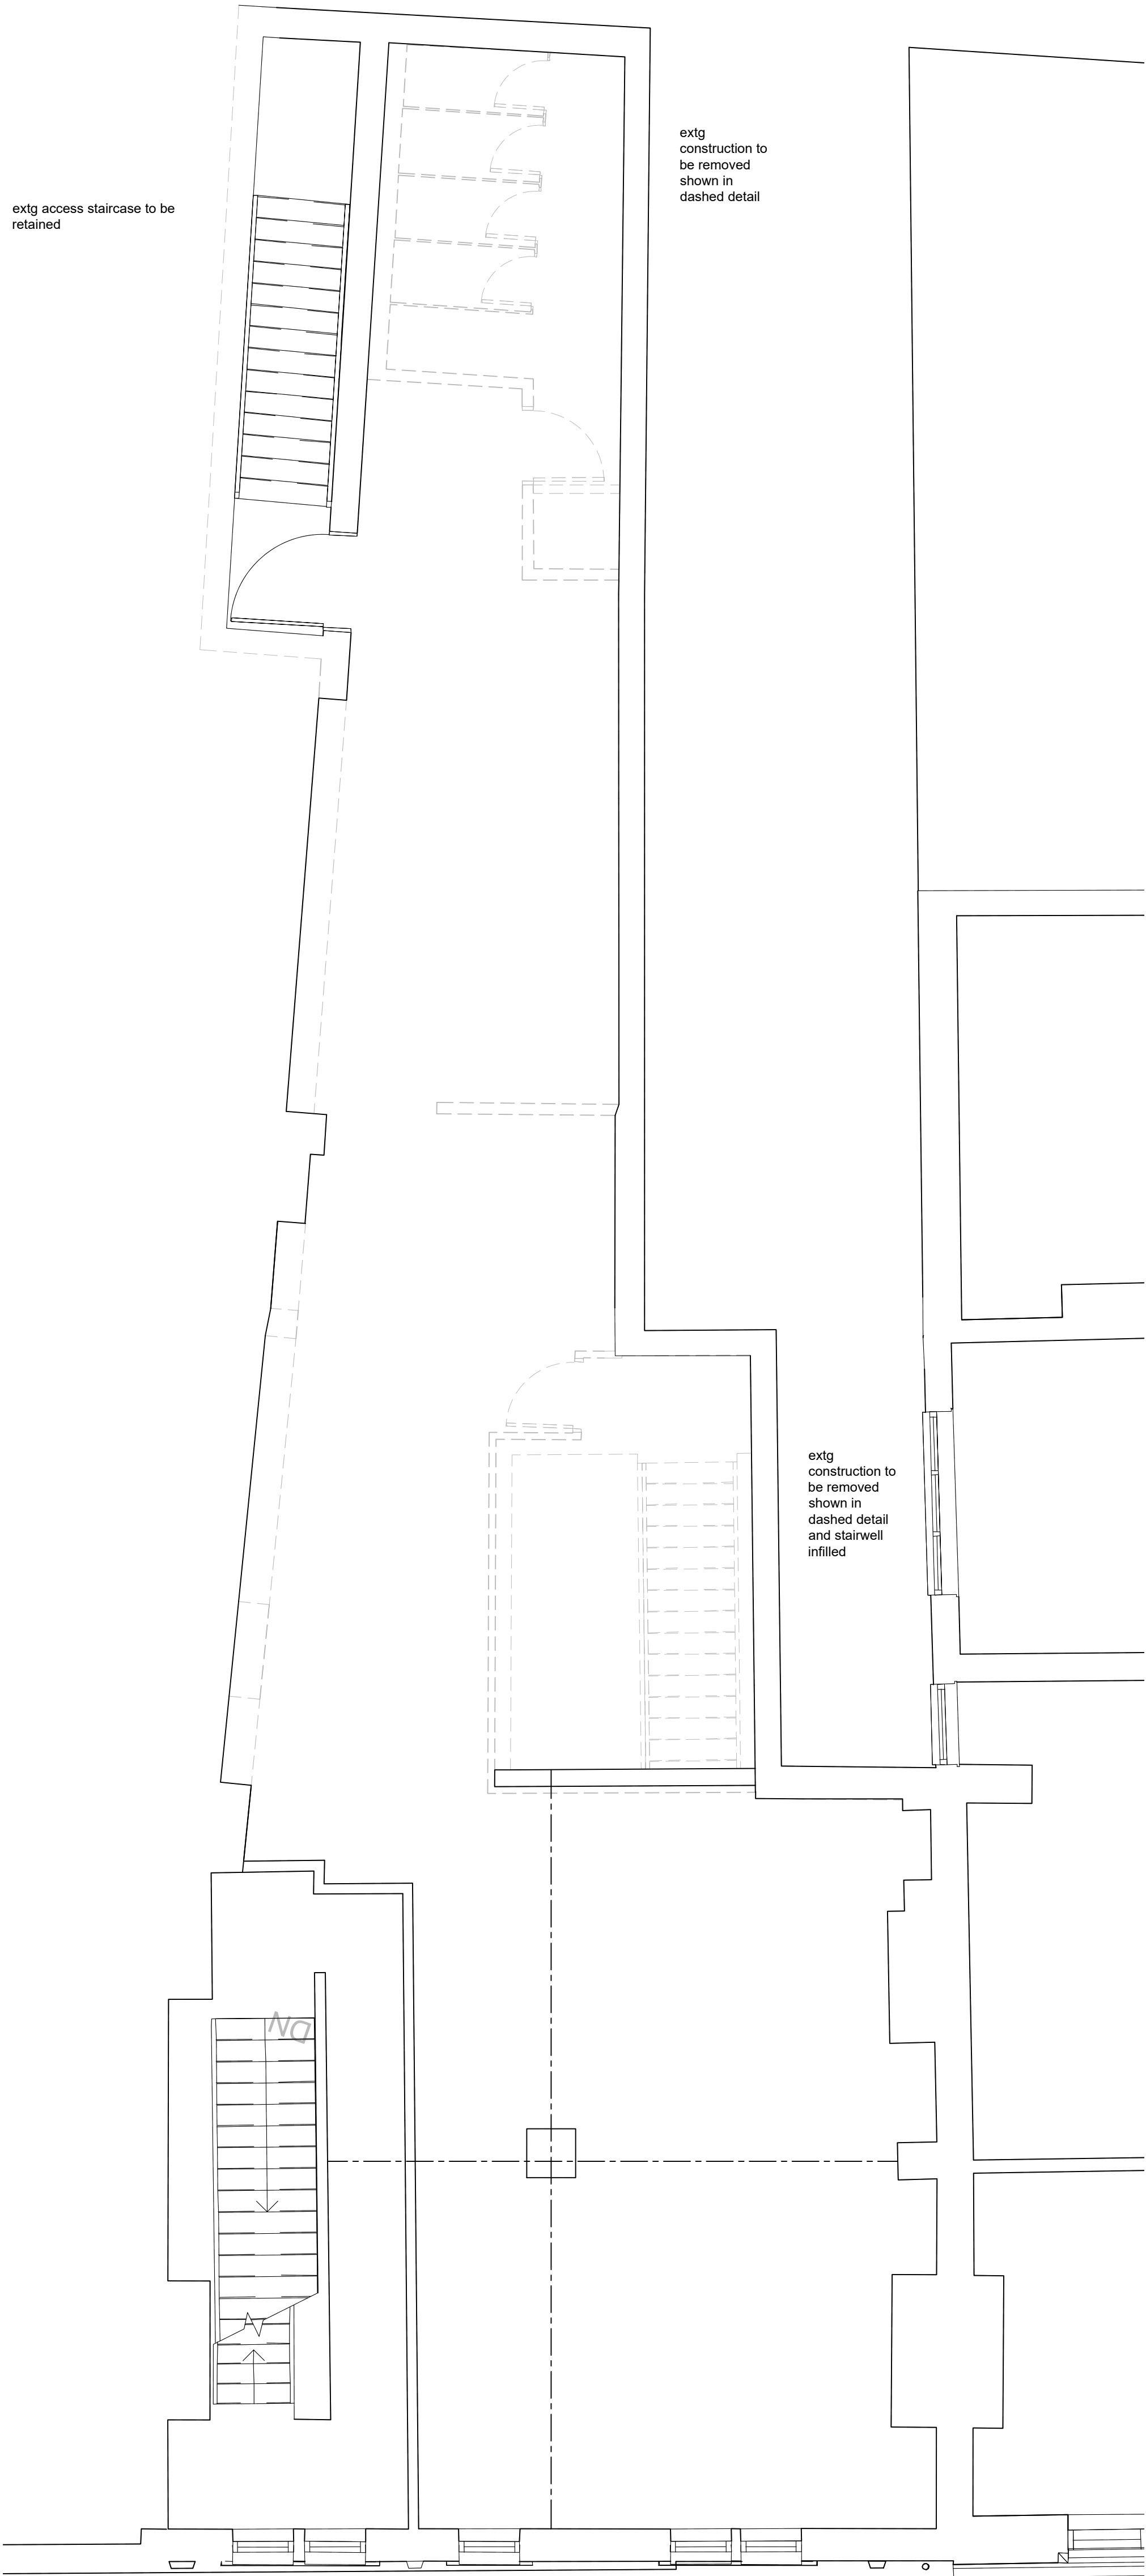
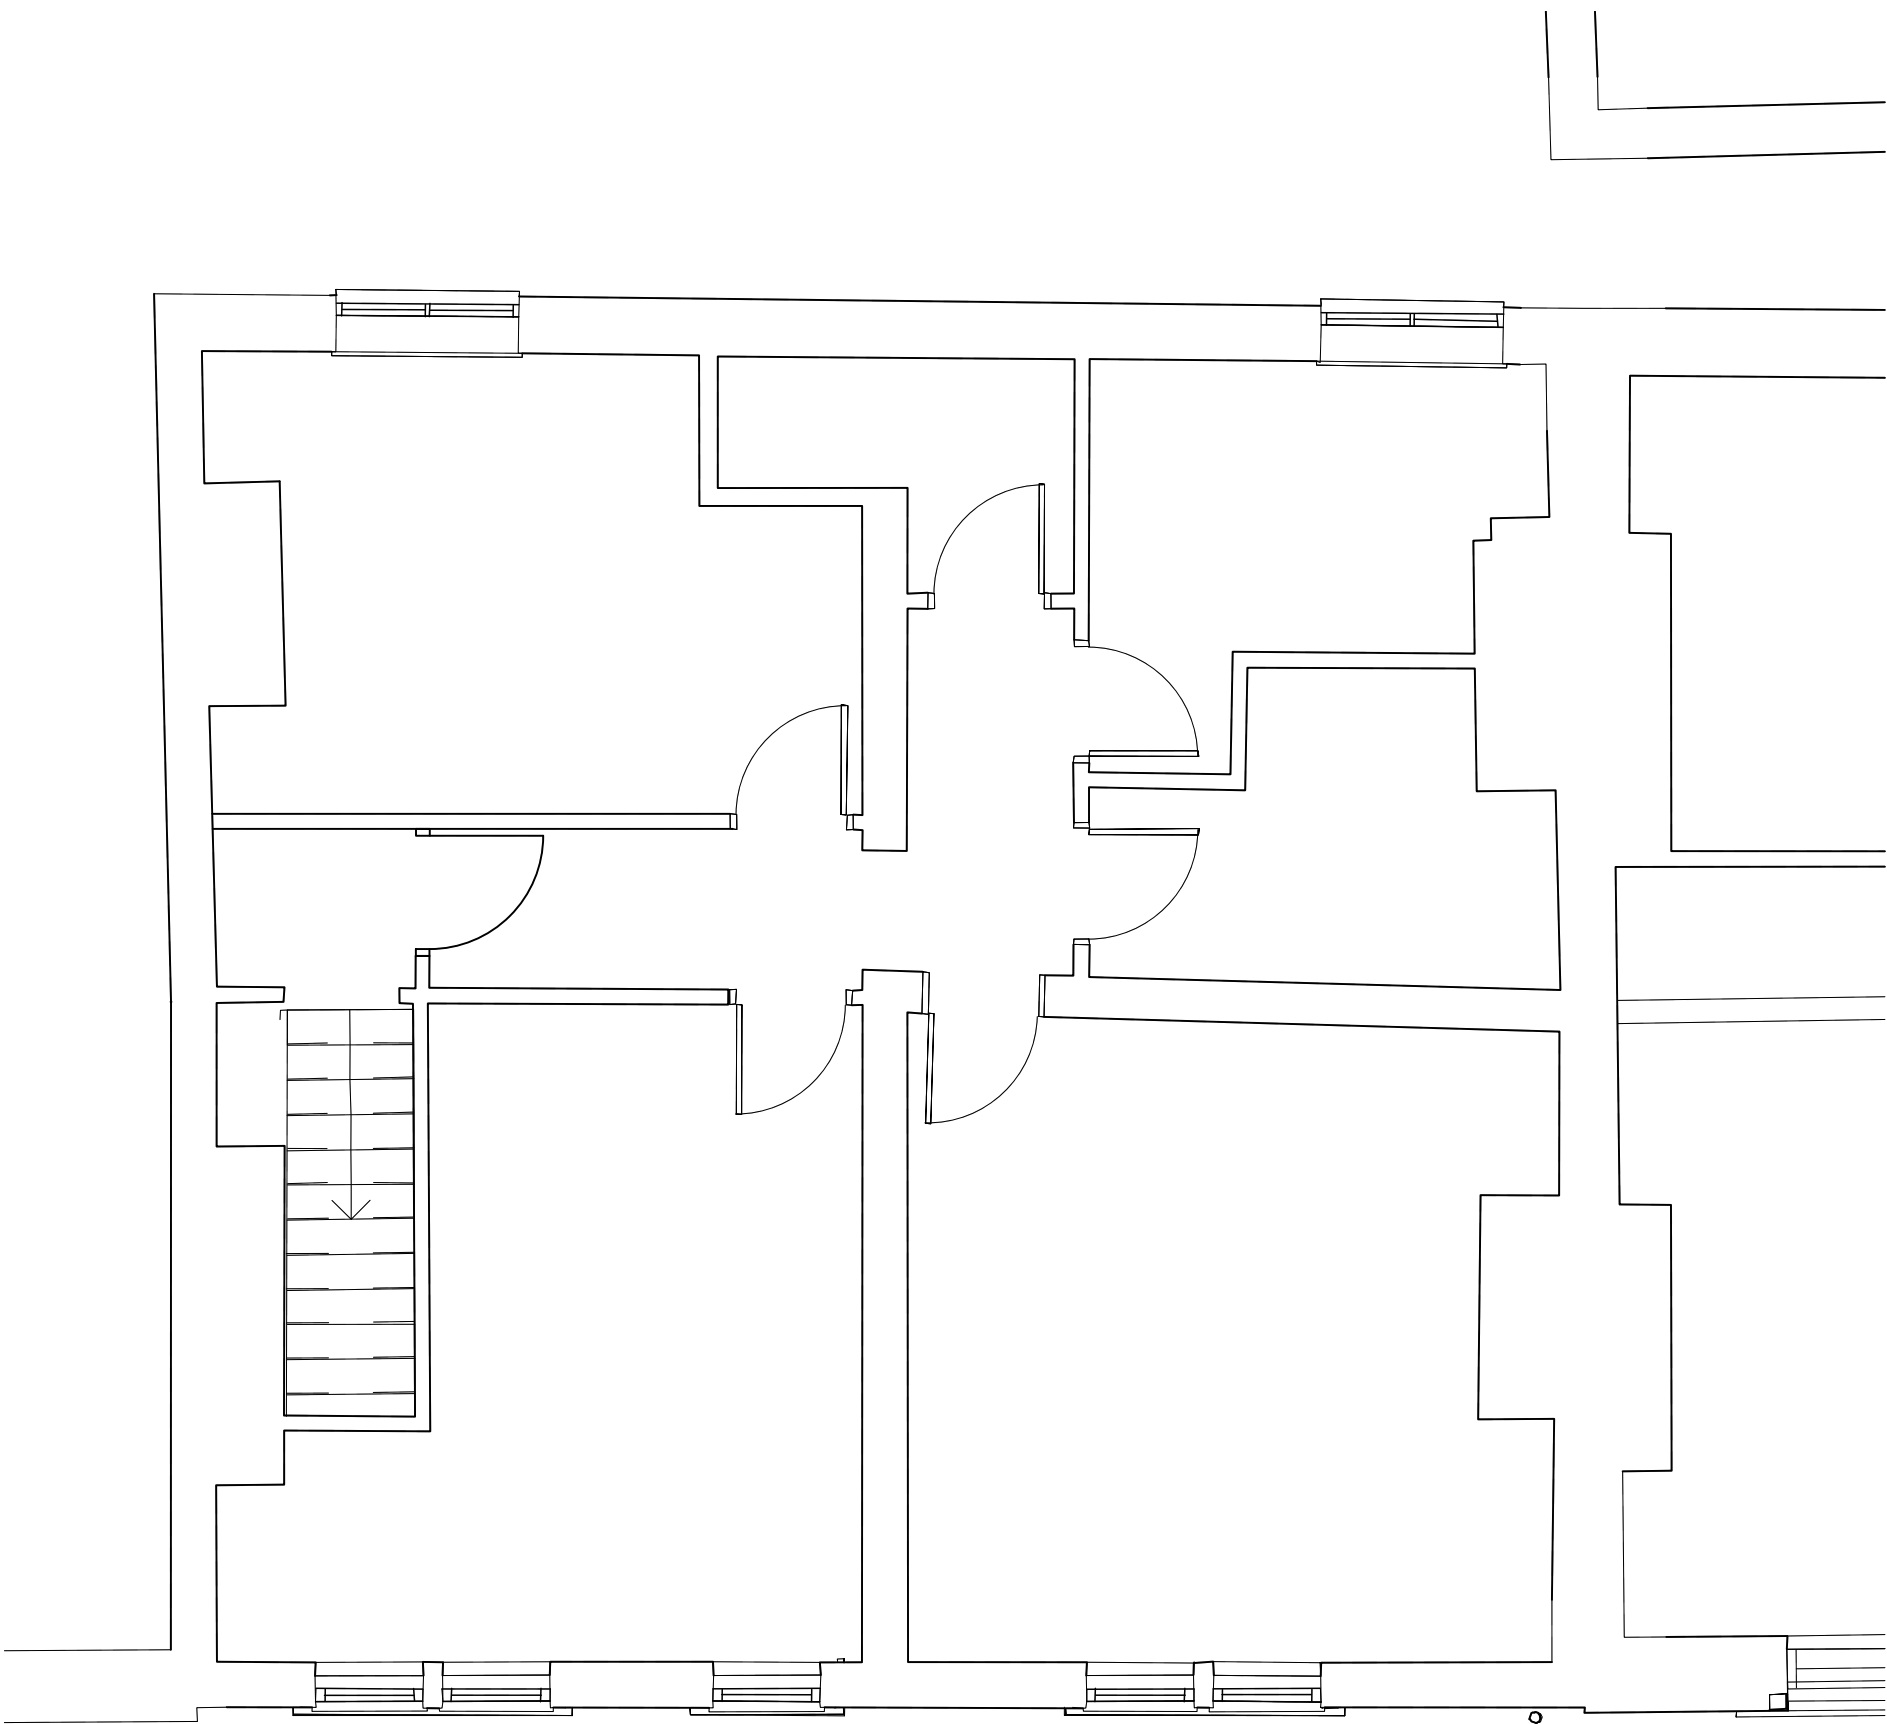
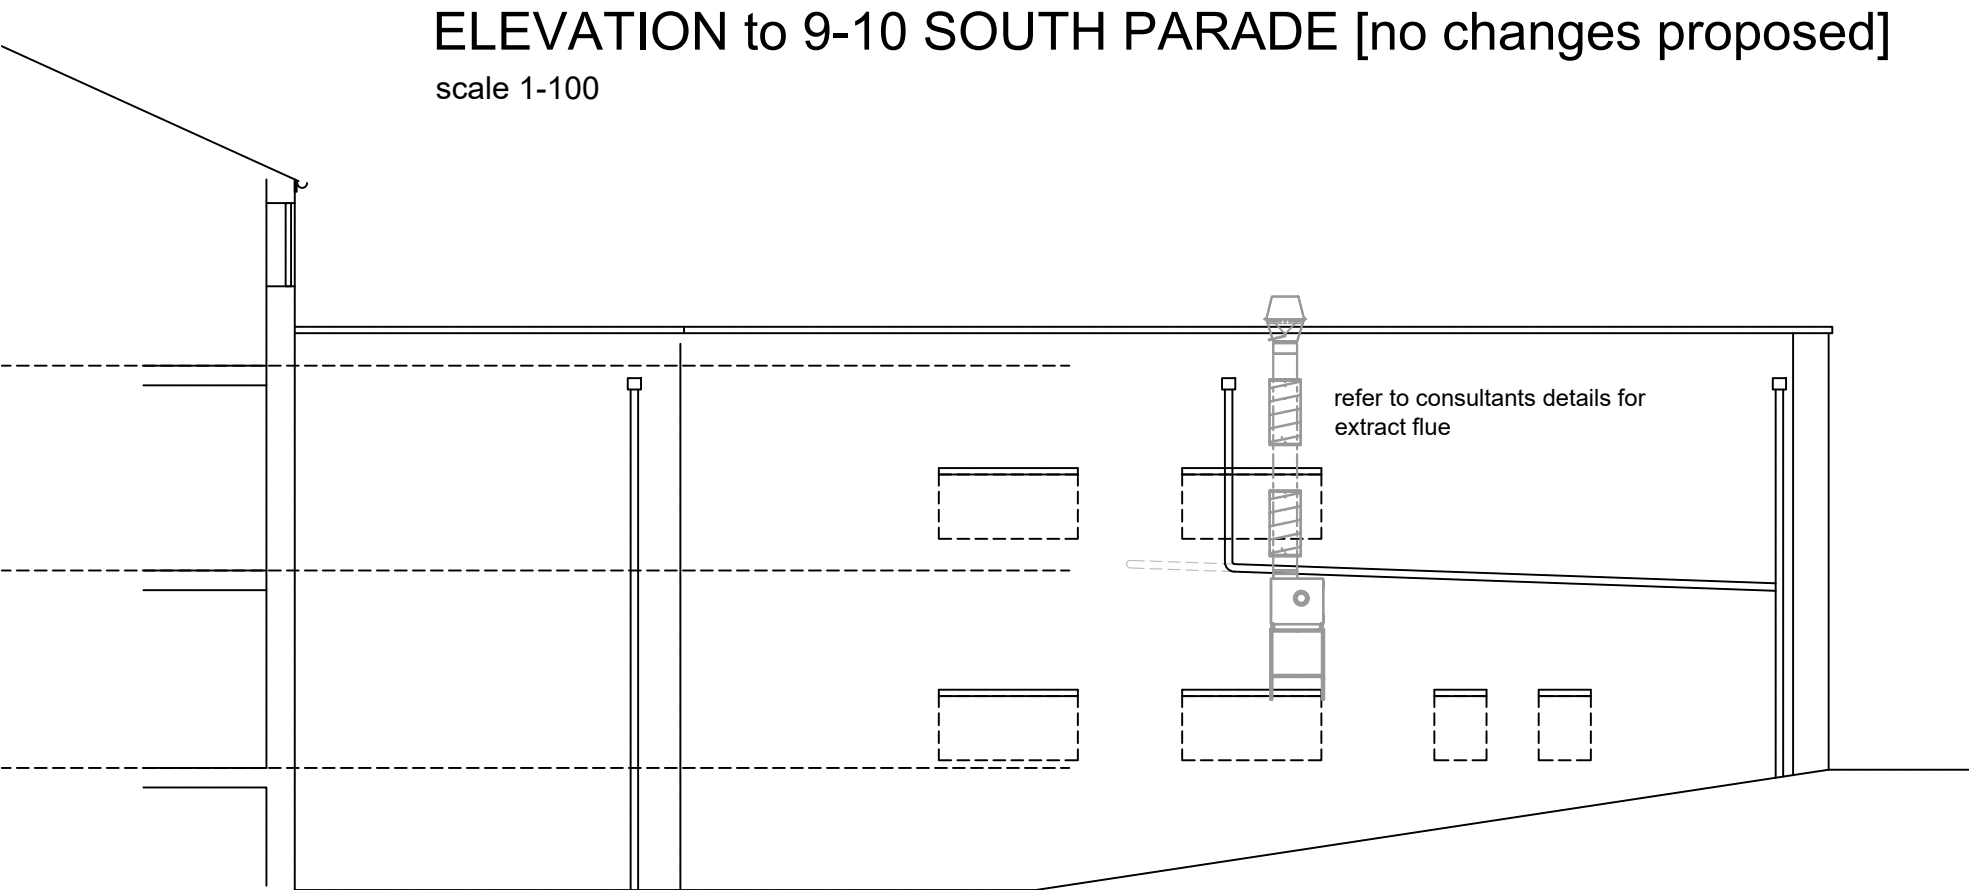


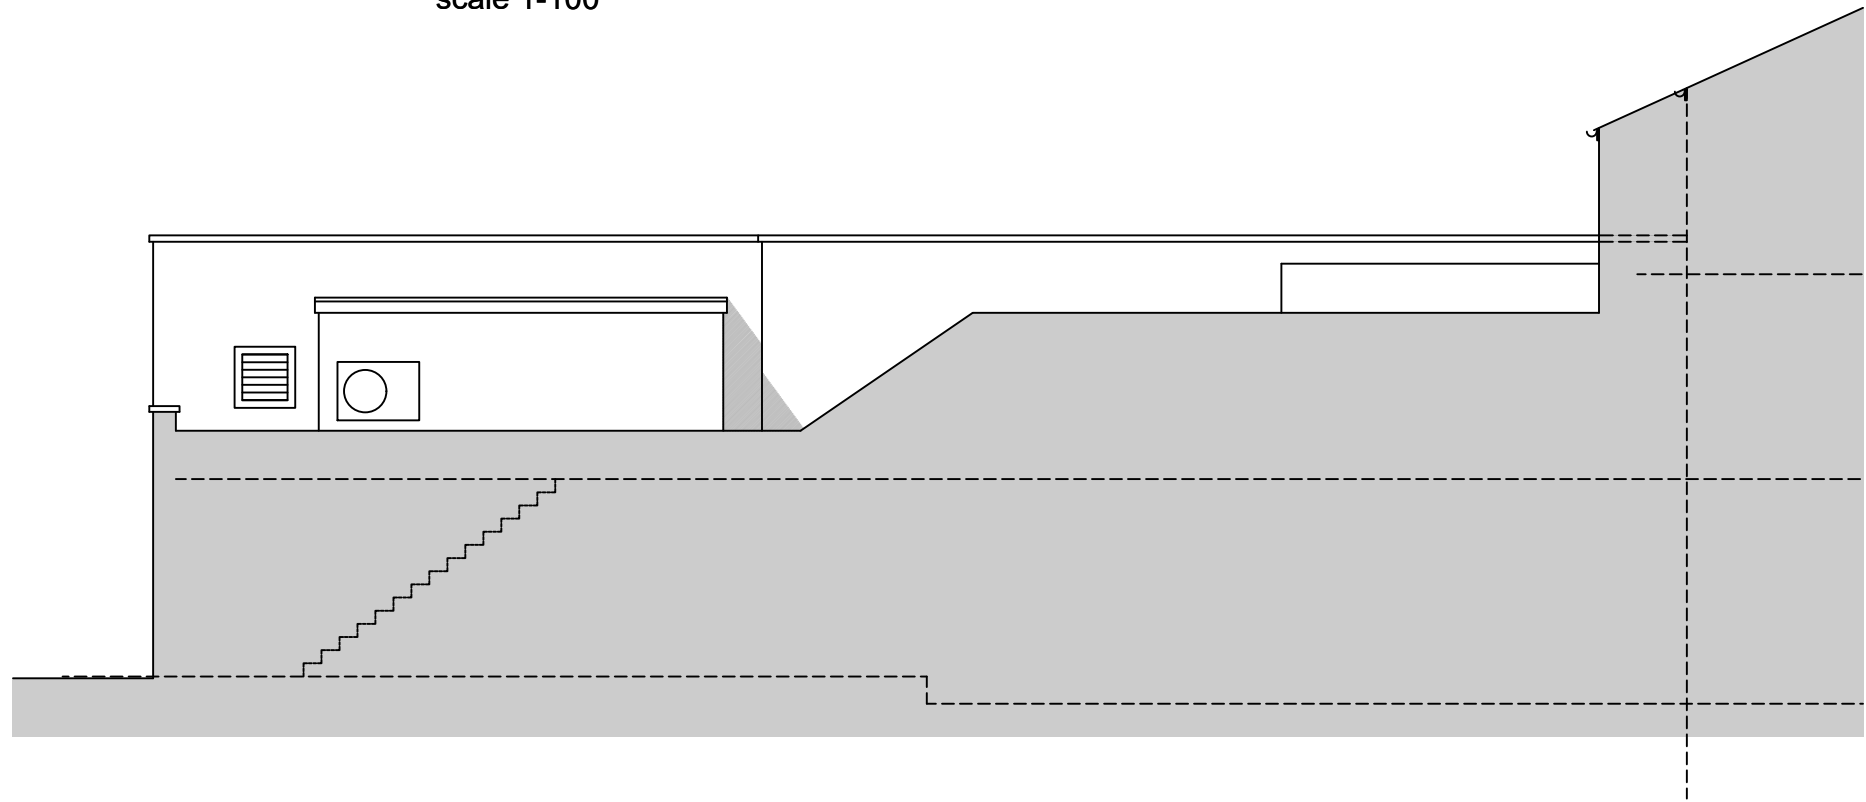

FIRST FLOOR PLAN [no changes proposed]
scale 1-50

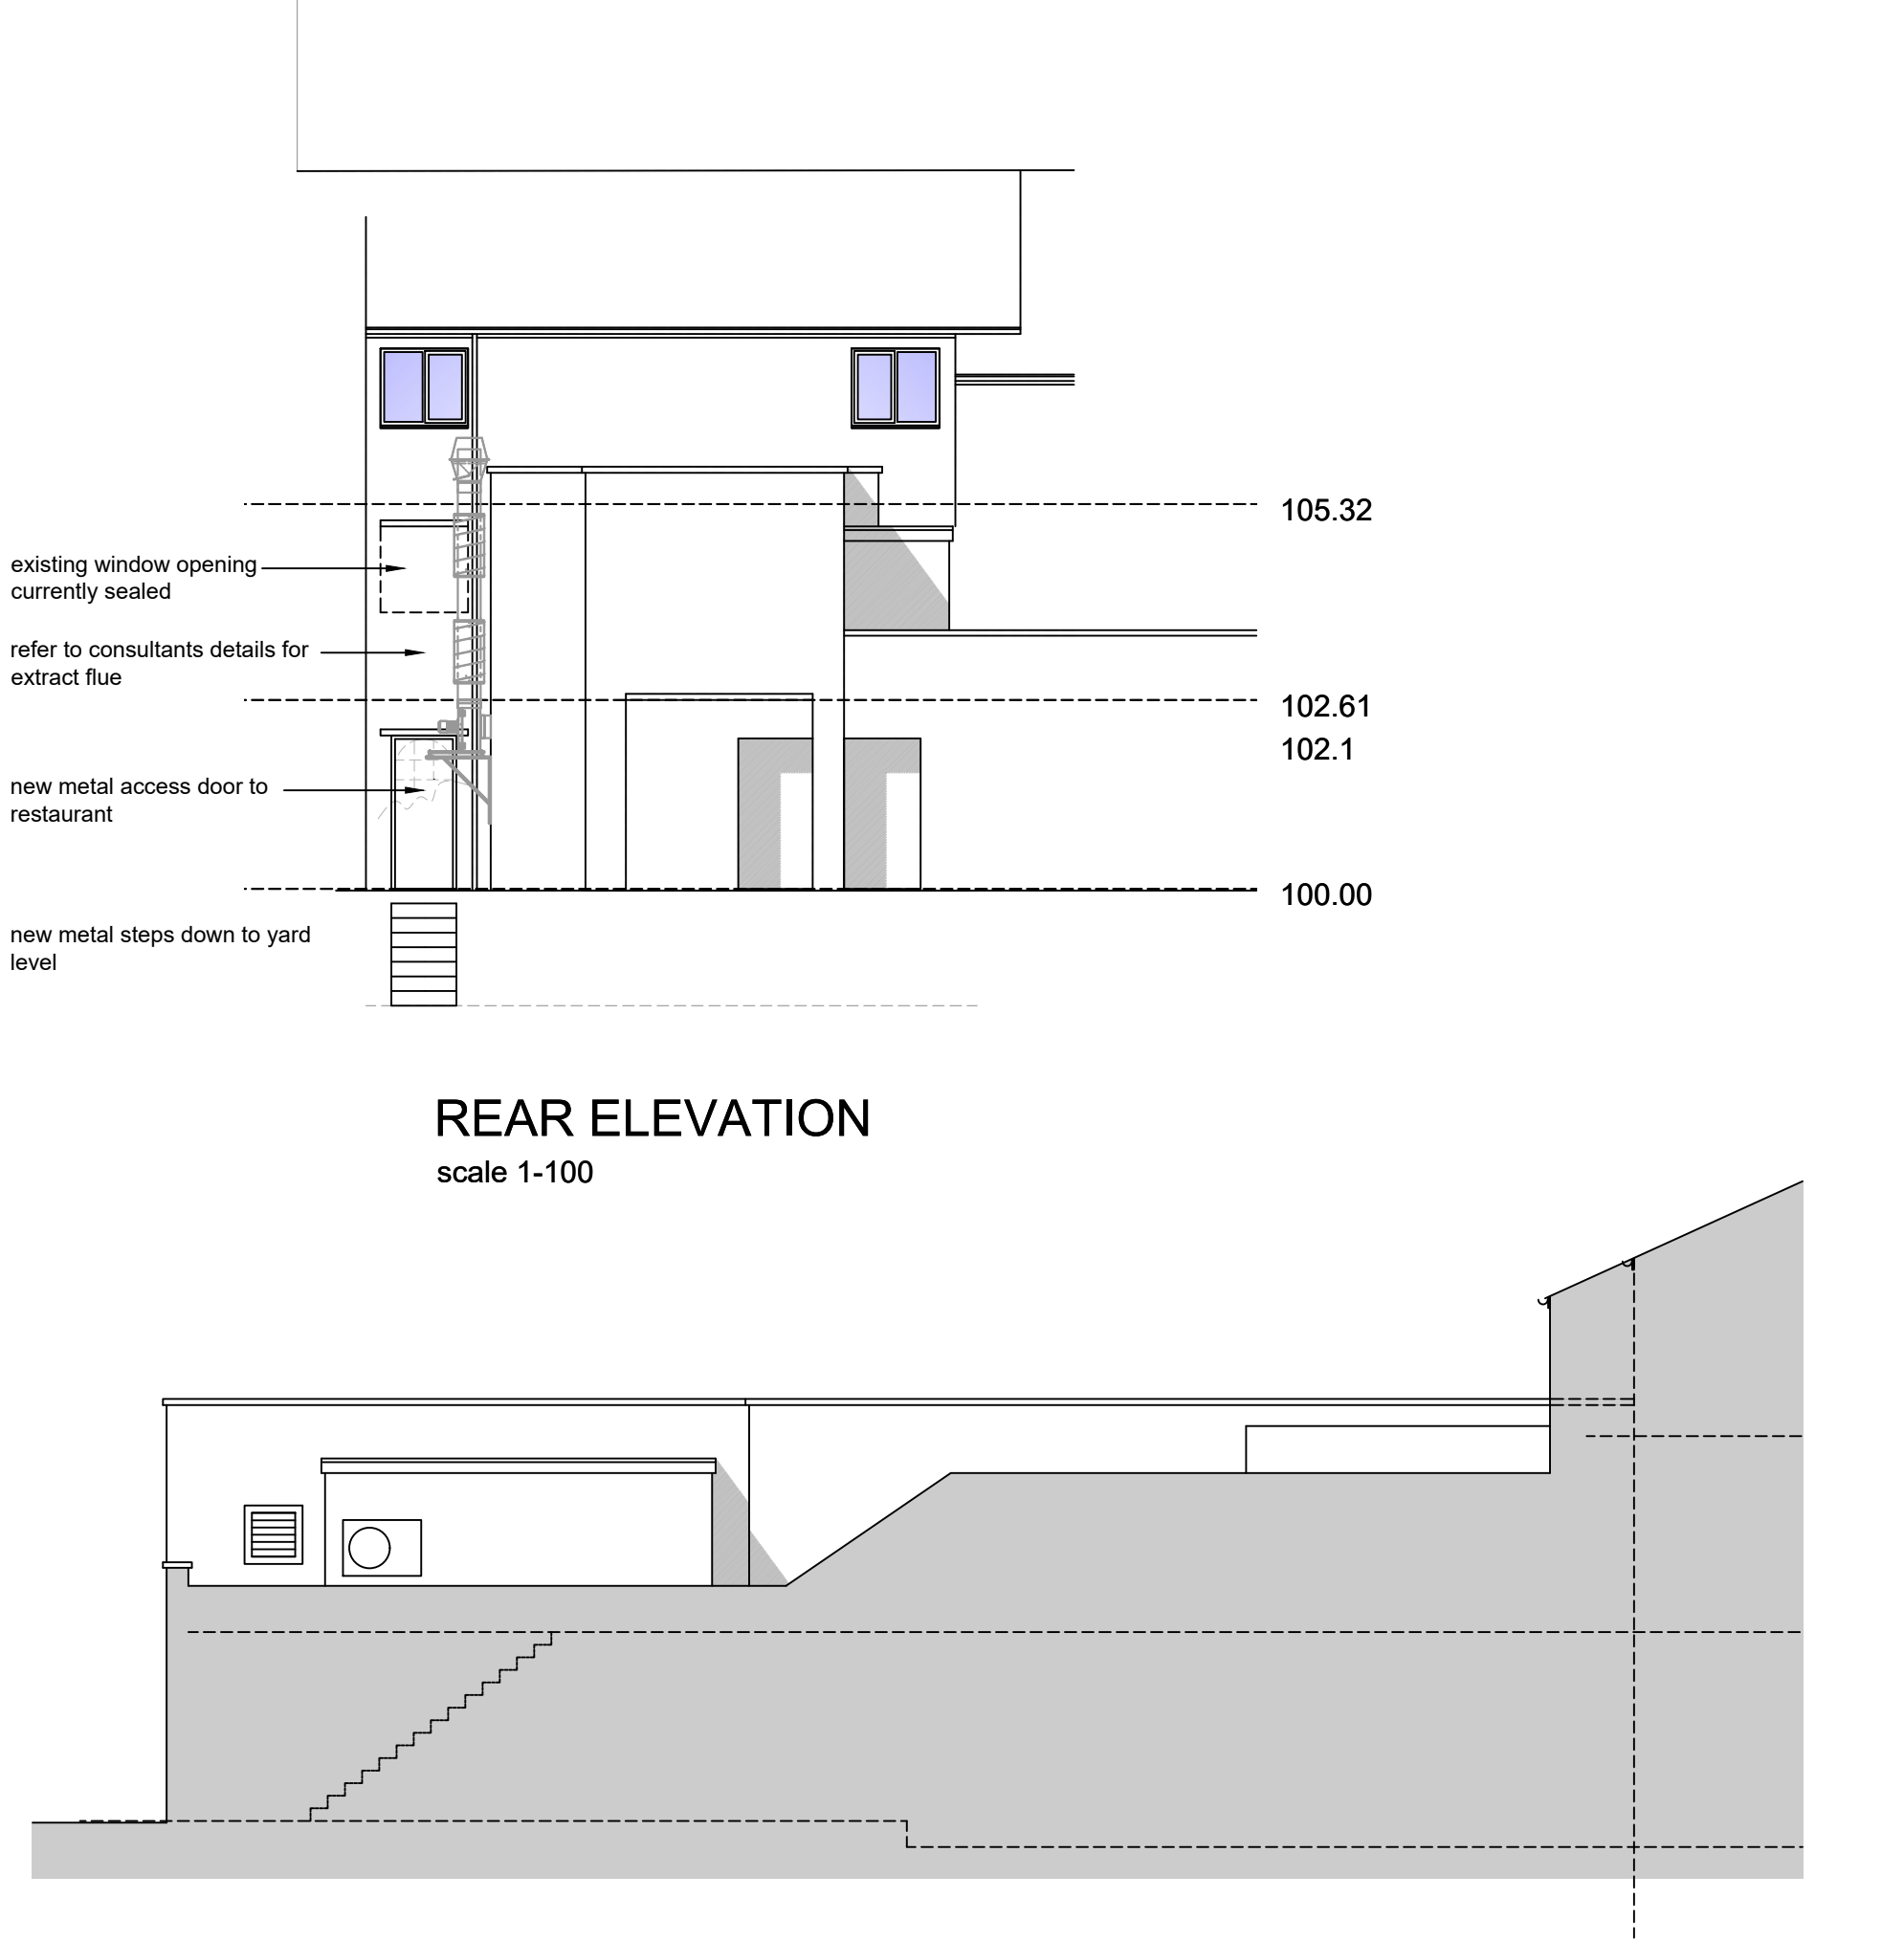

SECOND FLOOR PLAN [no changes proposed]
scale 1-50

C	29/04/24	reference to second floor flat removed
B	27/02/24	works to form flats at first and second floors omitted
A	16/11/23	layout to flat 2 amended, window added to bedroom; rear window reinstated to flat 1; elevation to 9 South Parade added
rev.	date:	description
 AJ COCKER ASSOCIATES CHARTERED BUILDING SURVEYORS New Century House 176 Drake Street Rochdale OL16 1UP Tel: 01706 764880 Fax: 01706 764881 www.ajcockerassociates.co.uk mail@ajcockerassociates.co.uk  the mark of property professionalism worldwide		
Project: 8 South Parade Rochdale PROPOSED LAYOUTS		scale: as noted @ A1 date: October 2023 drawn: IS
Client: A ONE SECURITY & FM Ltd		Dwg. Nr. K234-04/C