


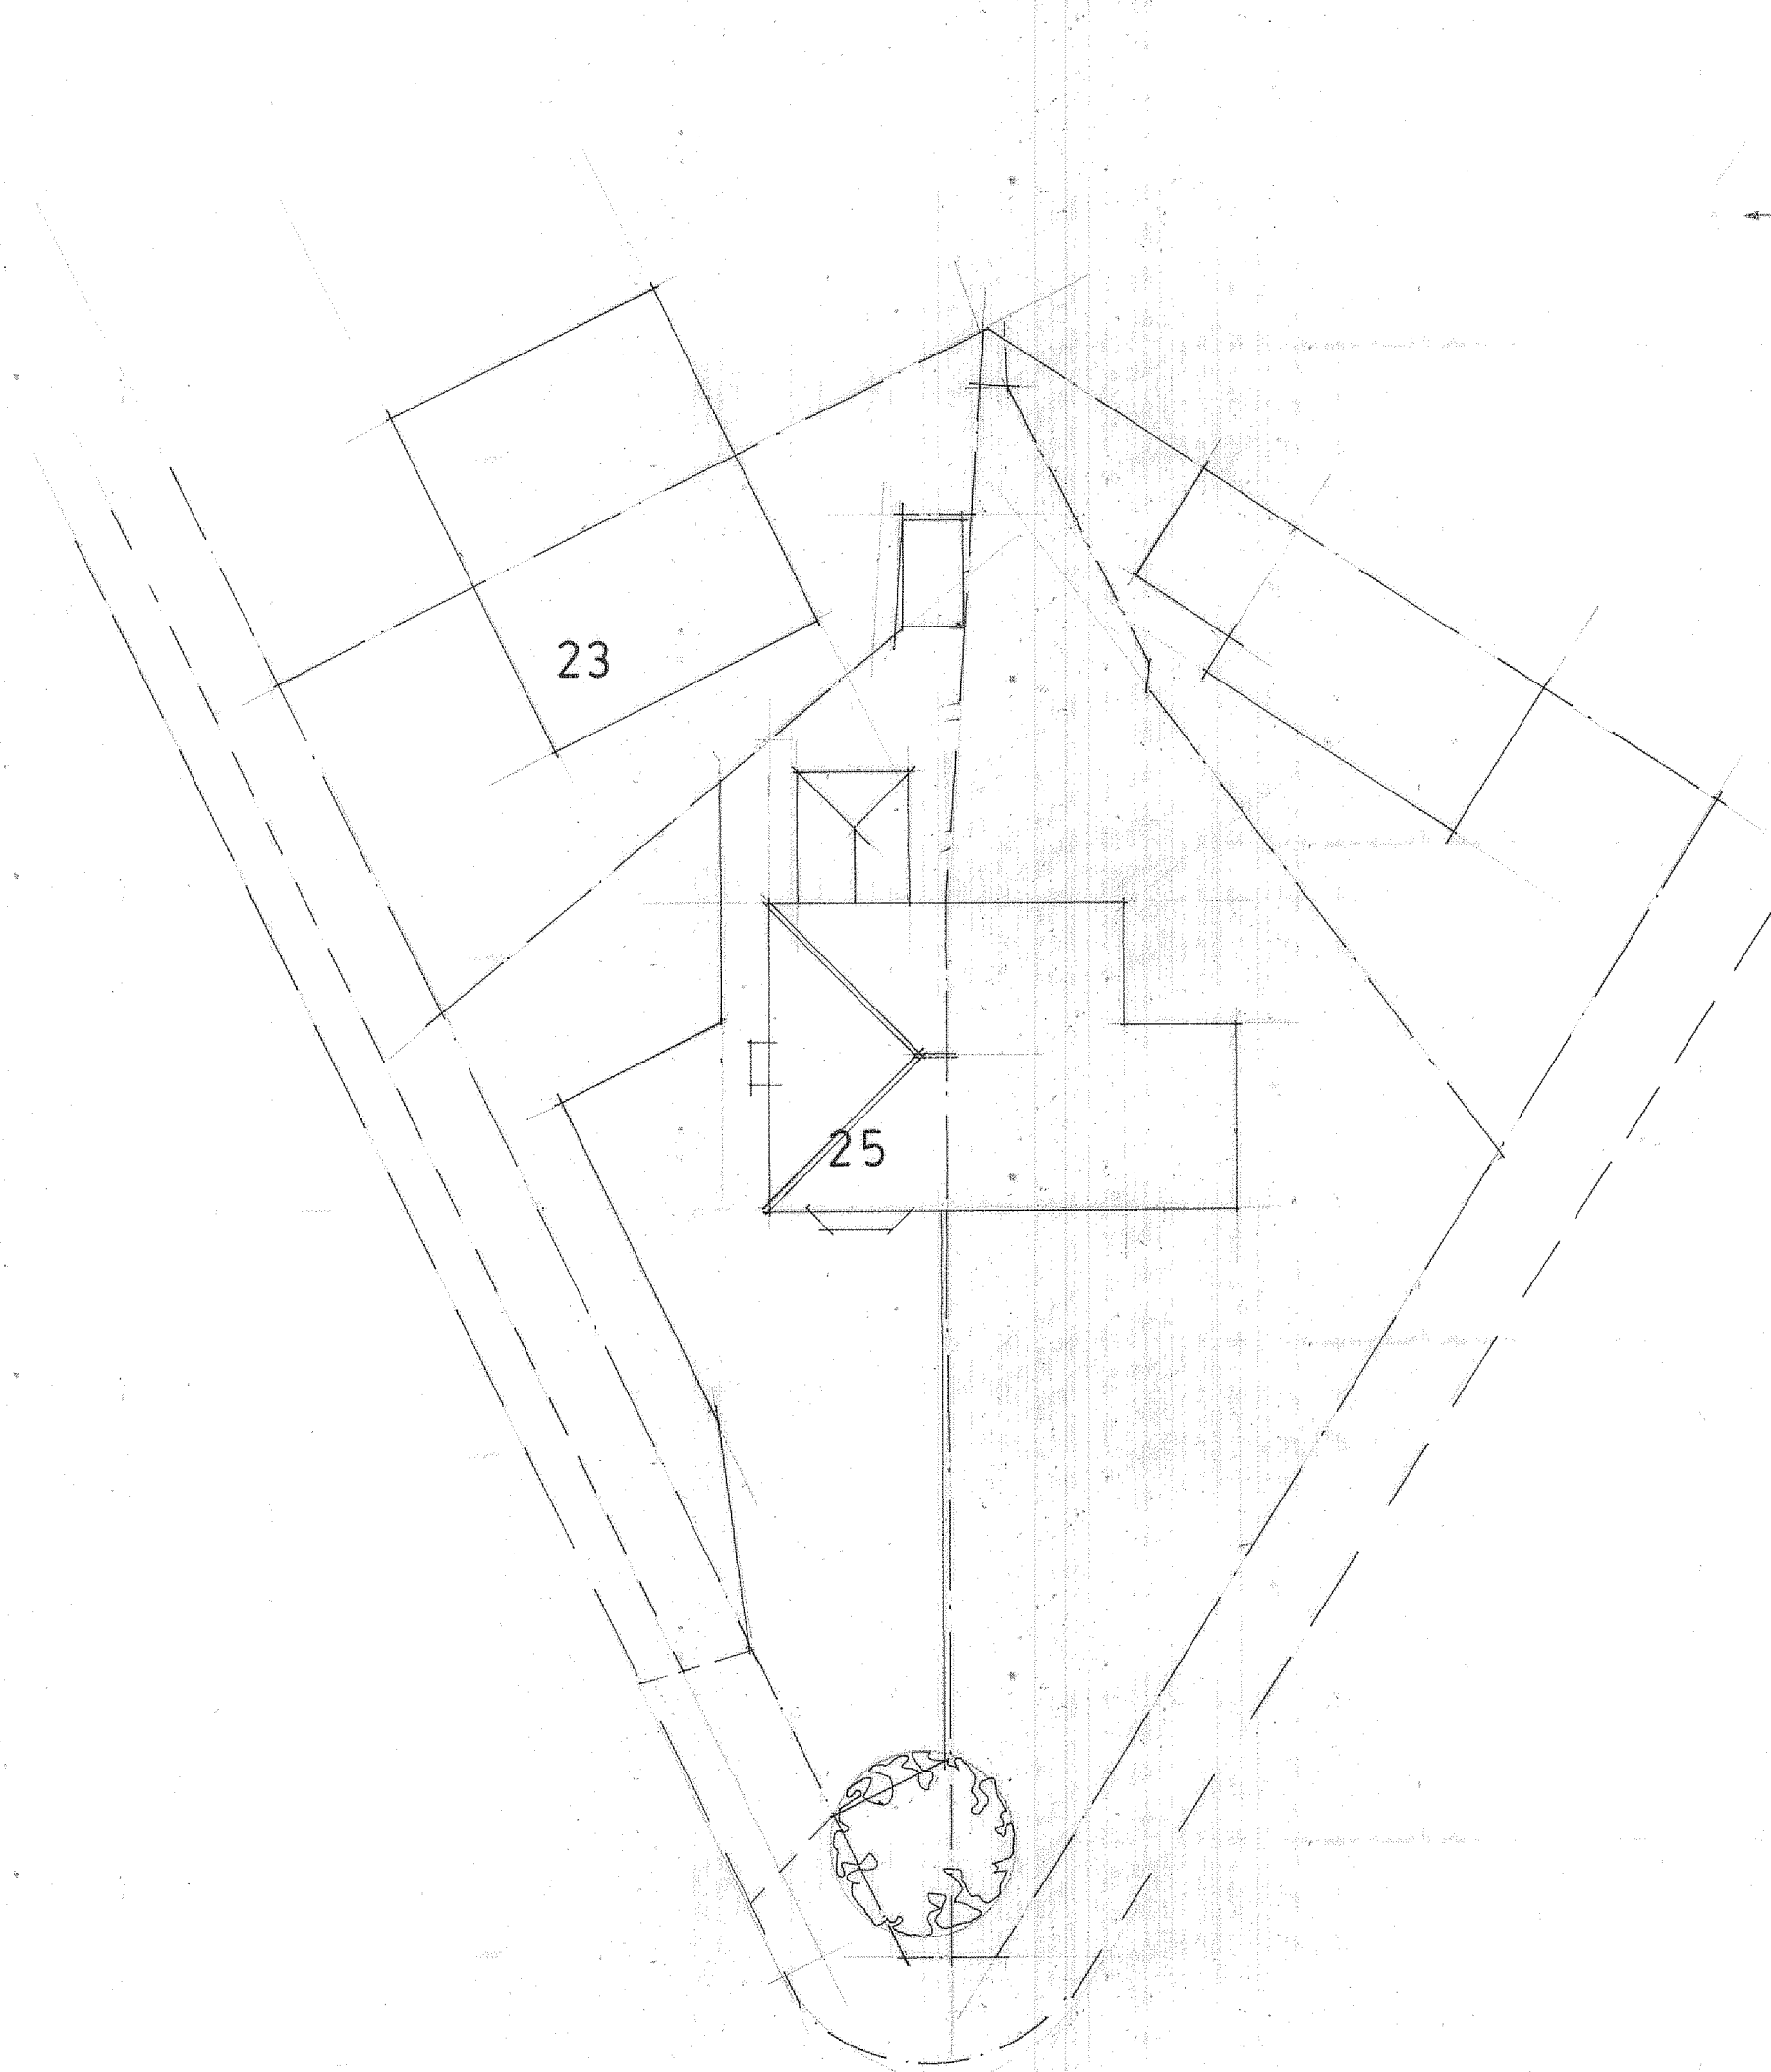
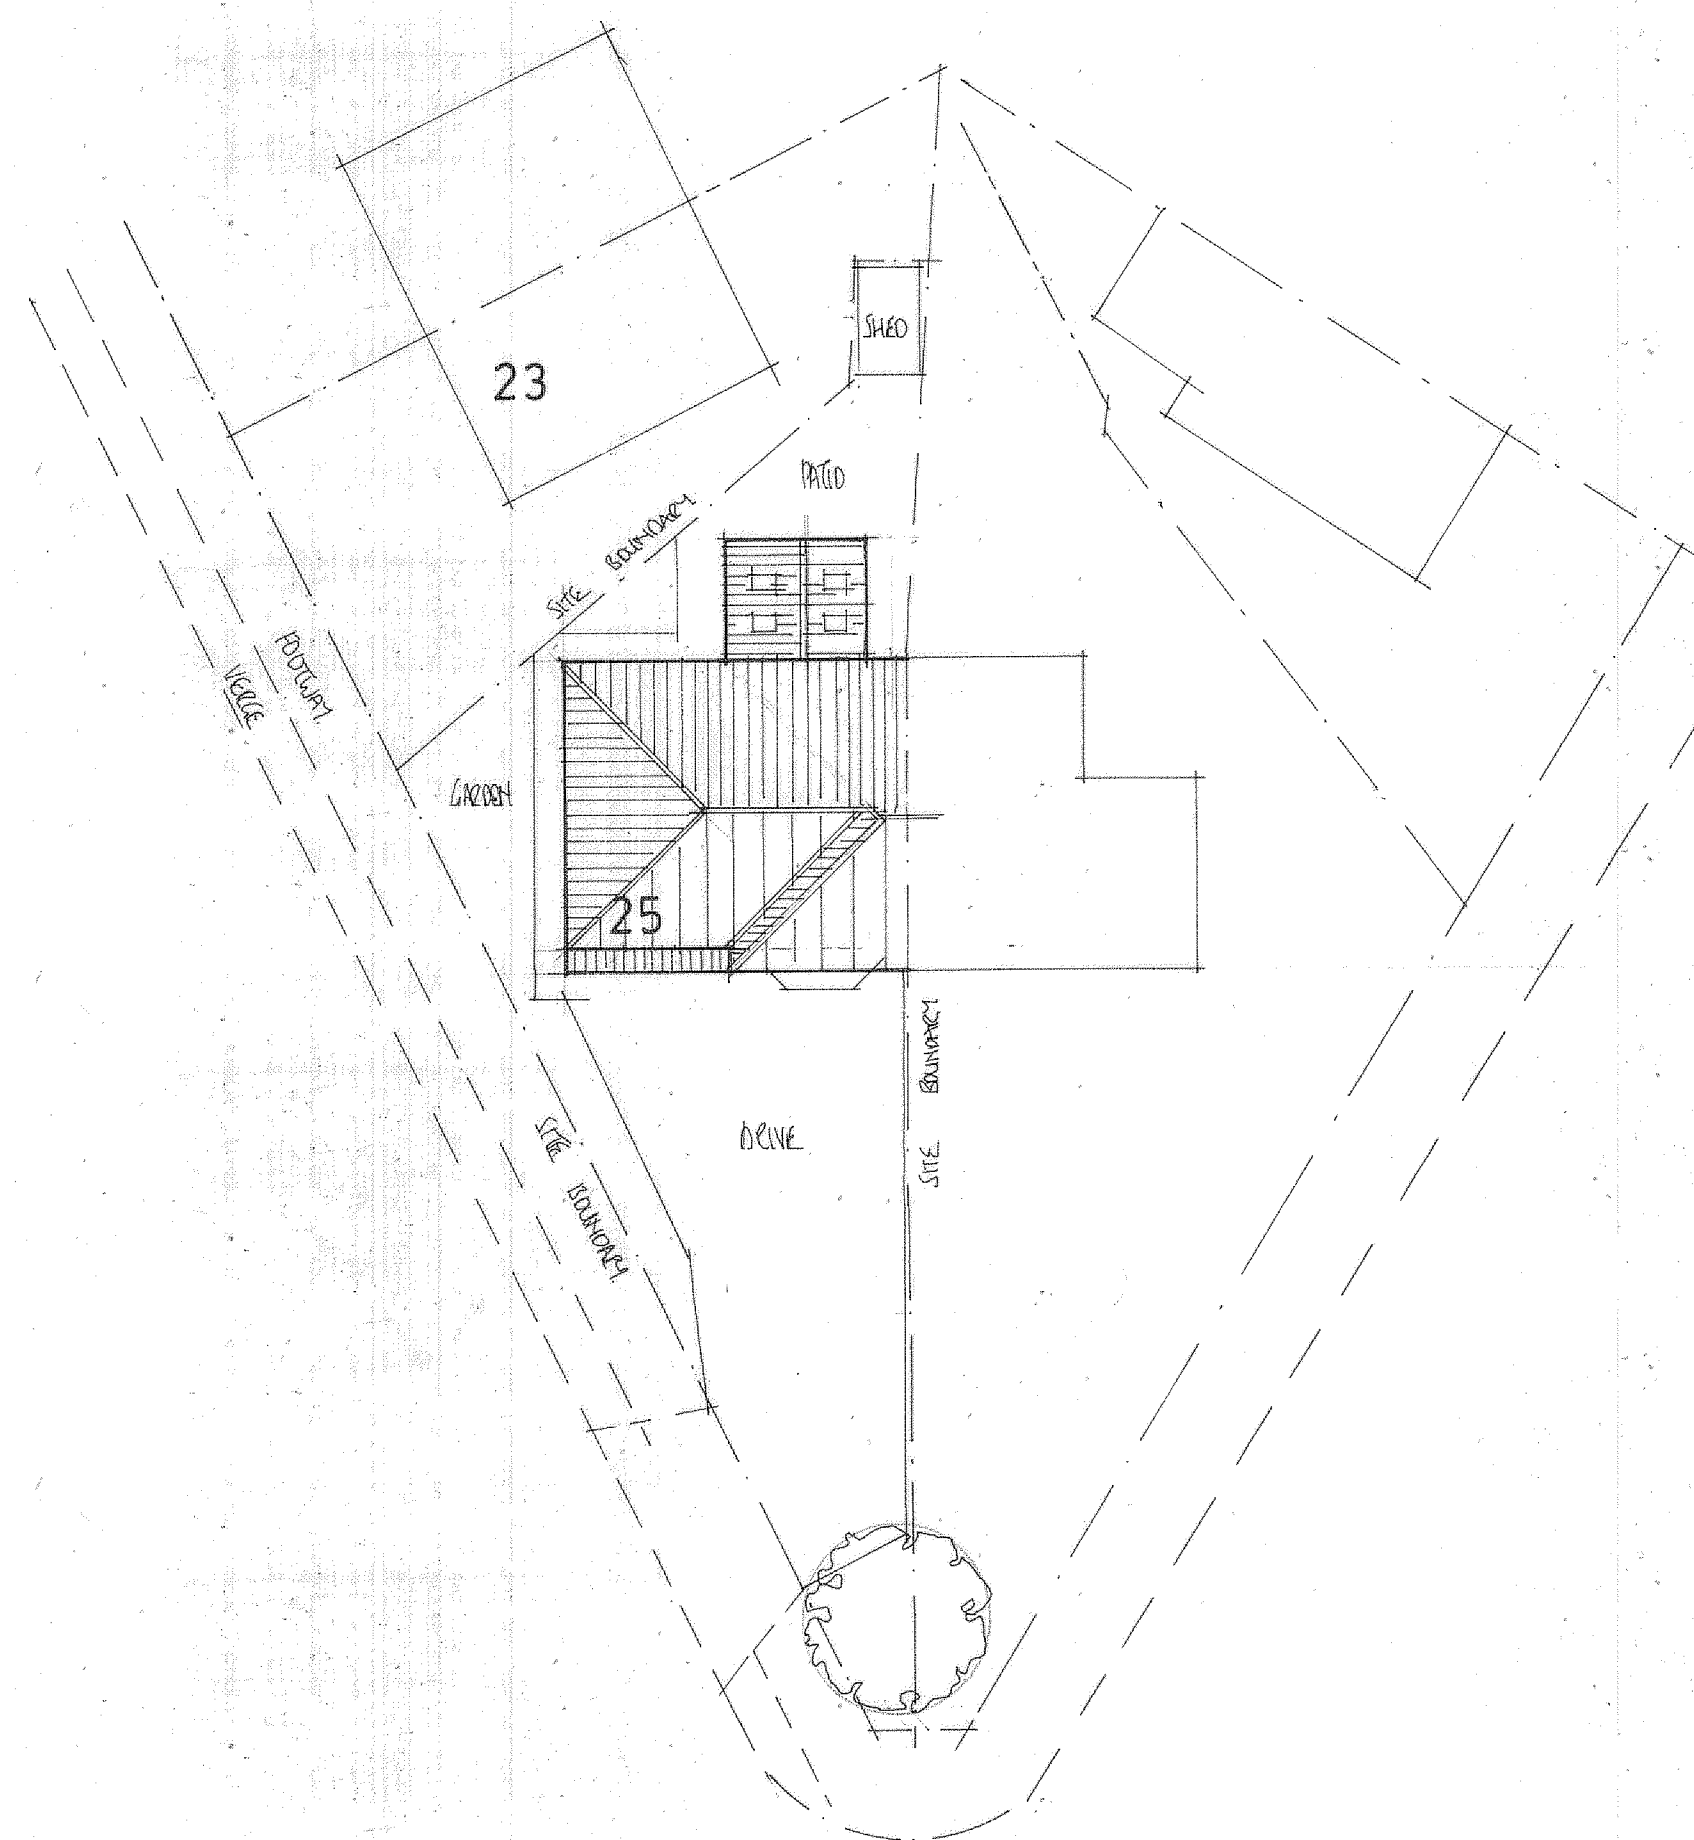


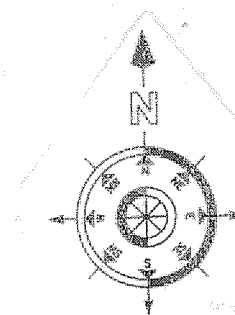

EXISTING SITE AND ROOF PLAN SCALE 1:200

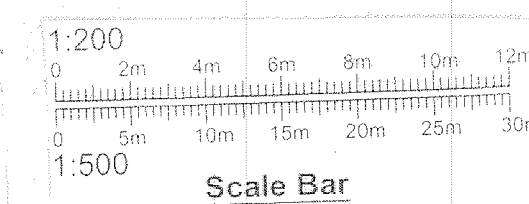

PROPOSED SITE AND ROOF PLAN SCALE 1:200

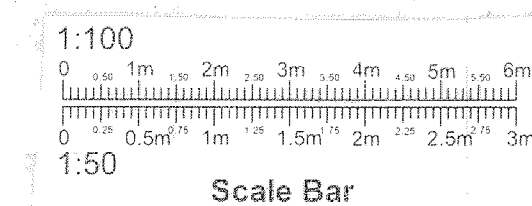

PROJECT  
PROPOSED TWO STOREY SIDE  
EXTENSION AND SINGLE STOREY  
REAR EXTENSION TO REPLACE  
EXISTING CONSERVATORY.  
DRAWING TITLE  
EXISTING AND PROPOSED,  
ROOF AND SITE PLAN.  
CLIENT  
MR. S. HUSSAIN.  
ADDRESS  
25, SANDFIELD RD,  
ROCHDALE, OL16 5LE.  
SCALE  
SCALE 1:200@A1  
DRAWING No  
FO 03245887/5.  
DATE  
MAR 2024.