




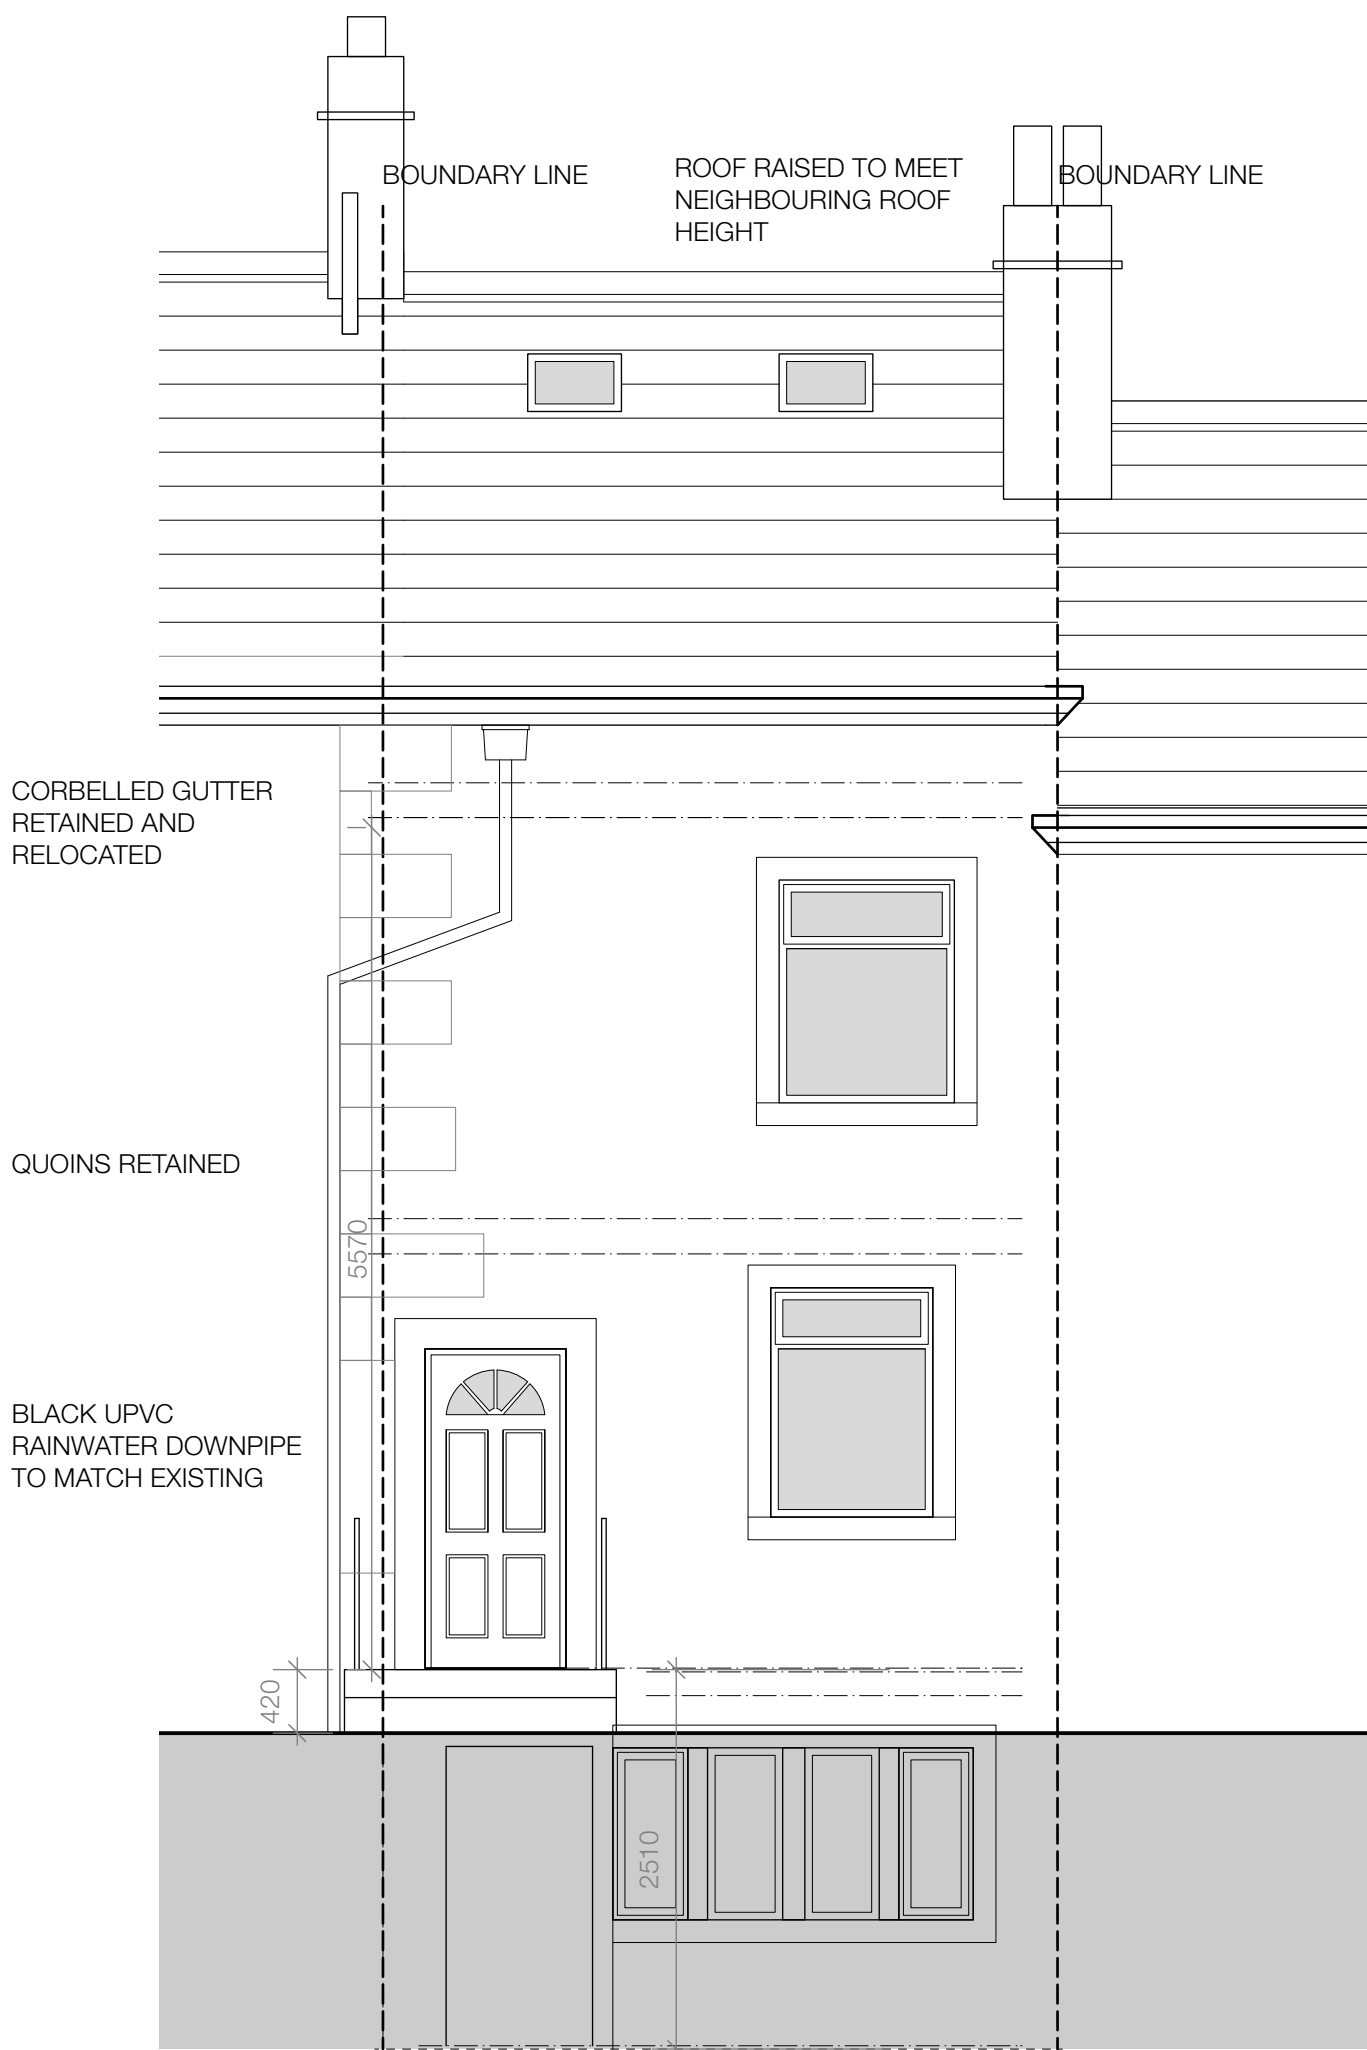

FRONT ELEVATION

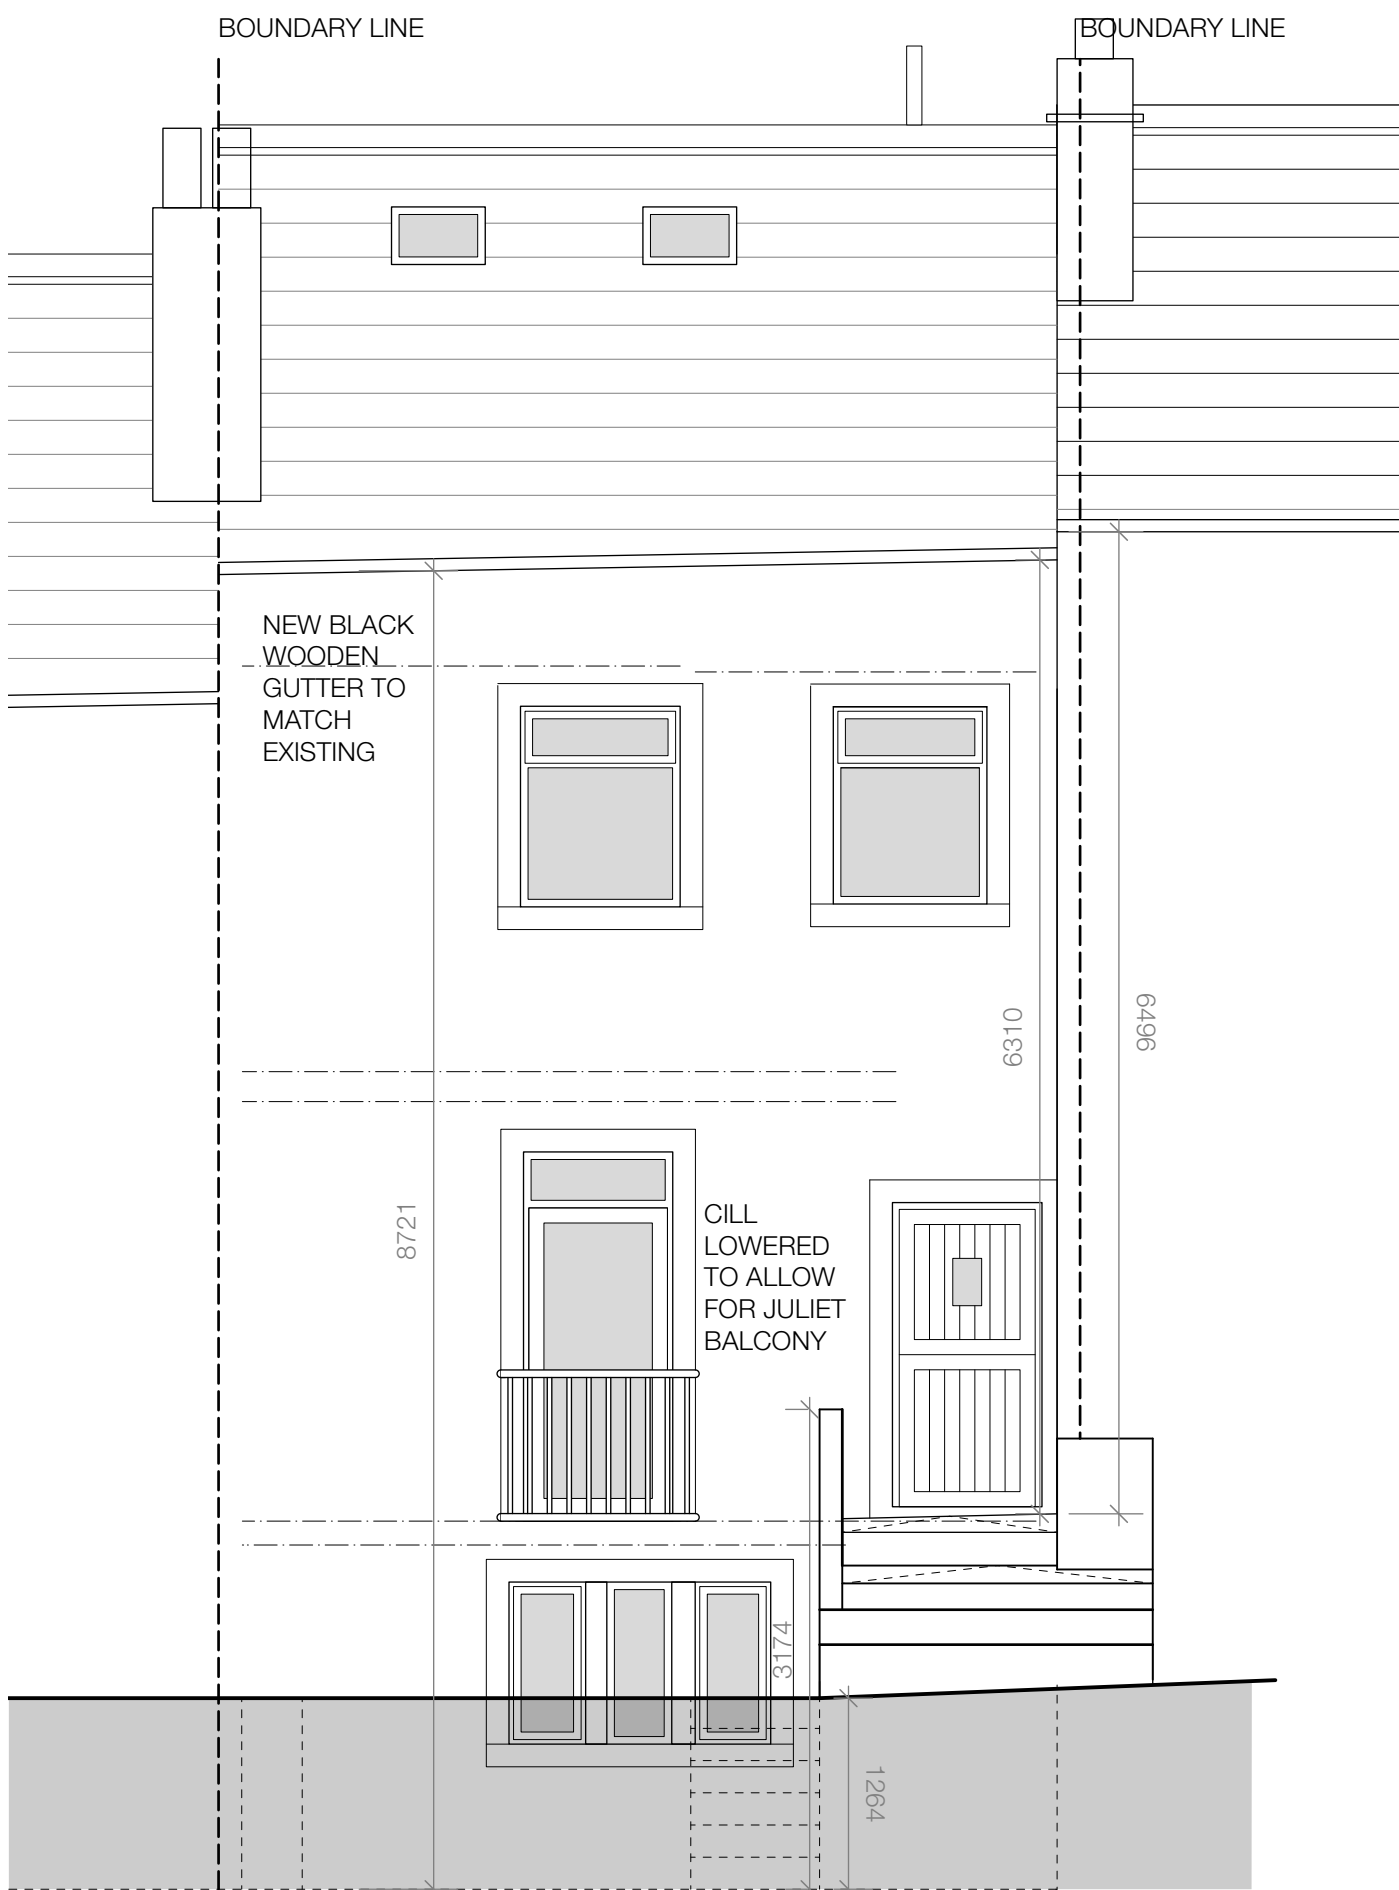

REAR ELEVATION

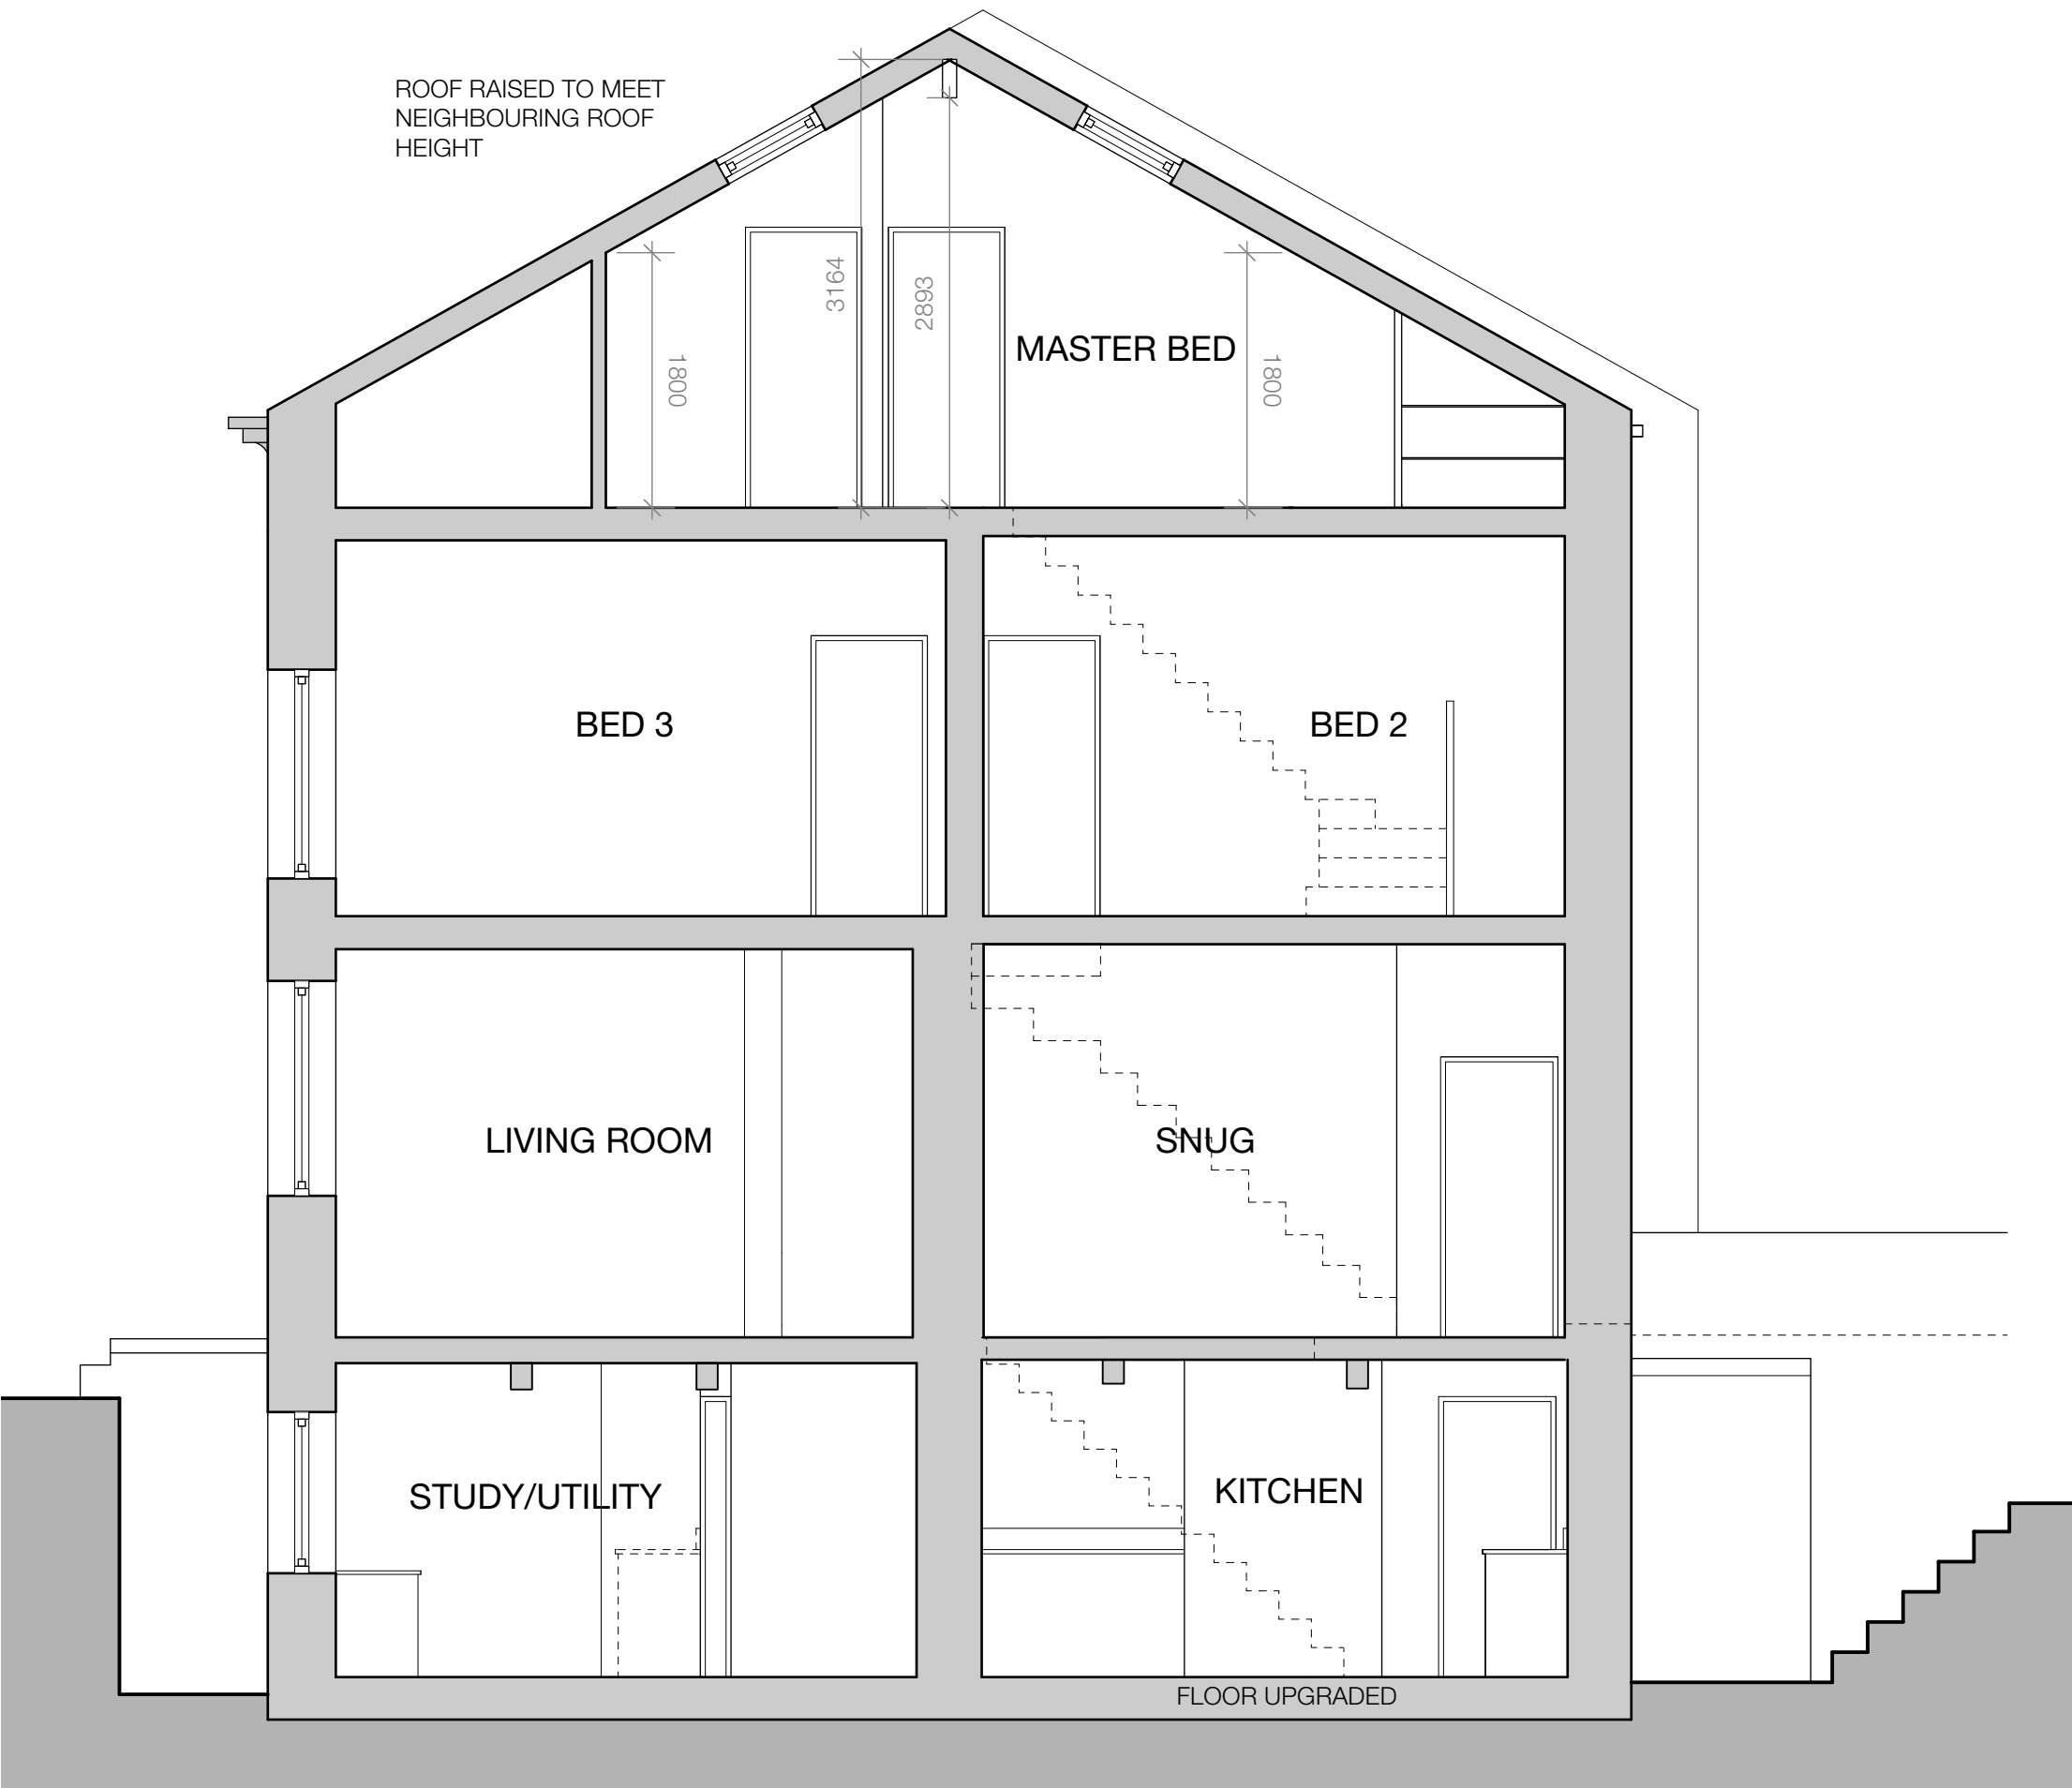

SECTION A-A

A 31/01/23 LA Additional annotation following
Revision Planning Officer comments.

Project
**Additional Storey and Internal
Alterations**

Address
**104 Summit,
Littleborough, OL15 9QX**

Client
Mr and Mrs McMillan

Drawing
Proposed Elevations

storaharchitecture
Chartered Architects
RIBA Chartered Practice

www.storah.com mail@storah.com 01706 813214

Scale Sheet Size Date Drawn
1:50 ISO A1 Nov 22 LA

Drawing Number Revision

22-070 - 320 A

© Storah Architecture Ltd.

