




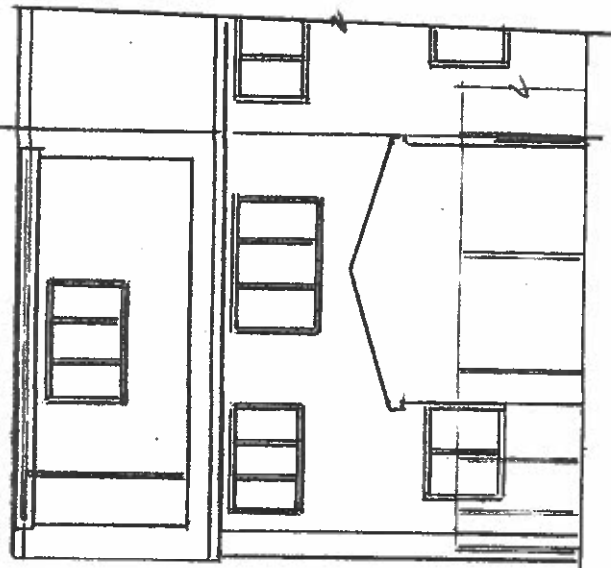


EXISTING REAR ELEVATION

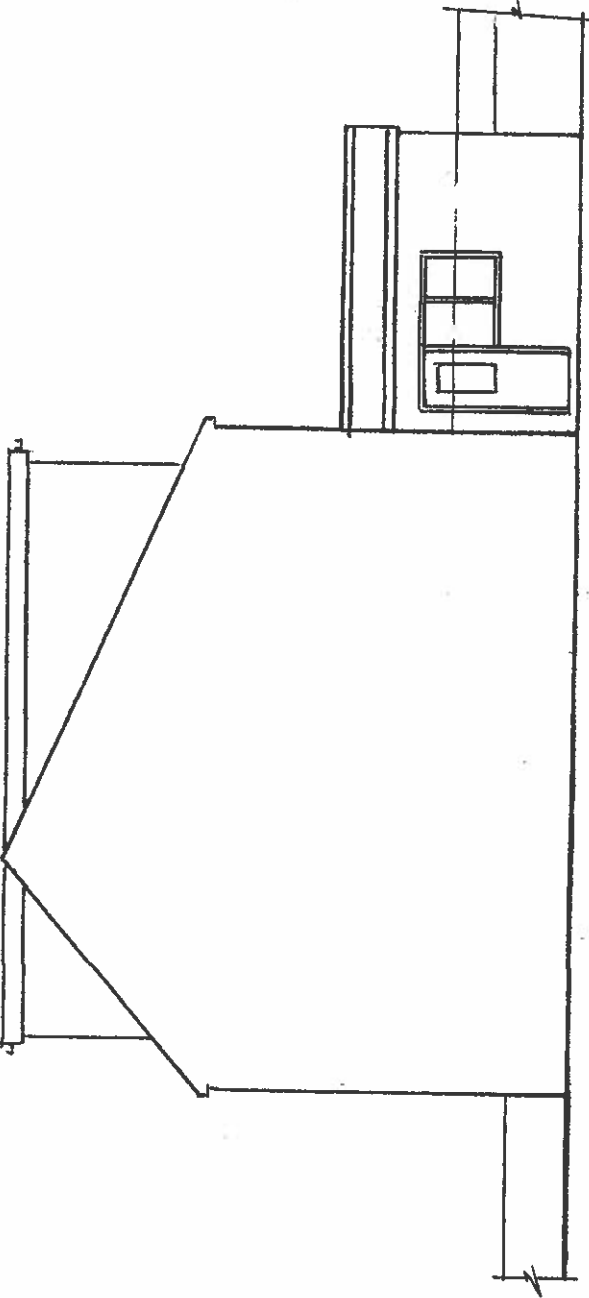


EXISTING SIDE ELEVATION

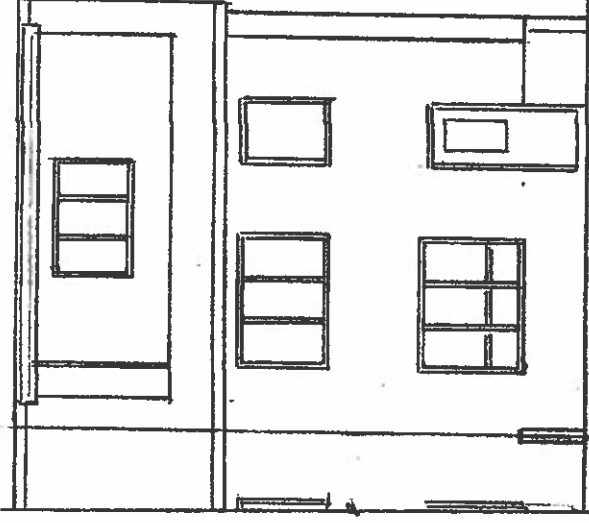


EXISTING FRONT ELEVATION

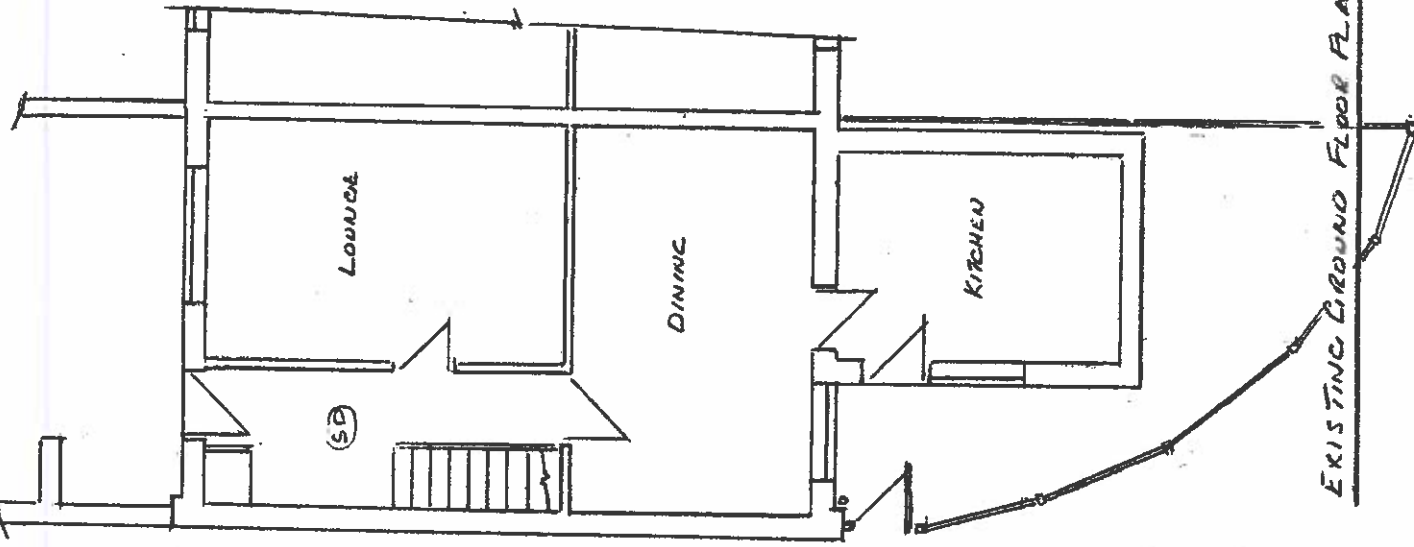


EXISTING GROUND FLOOR PLAN

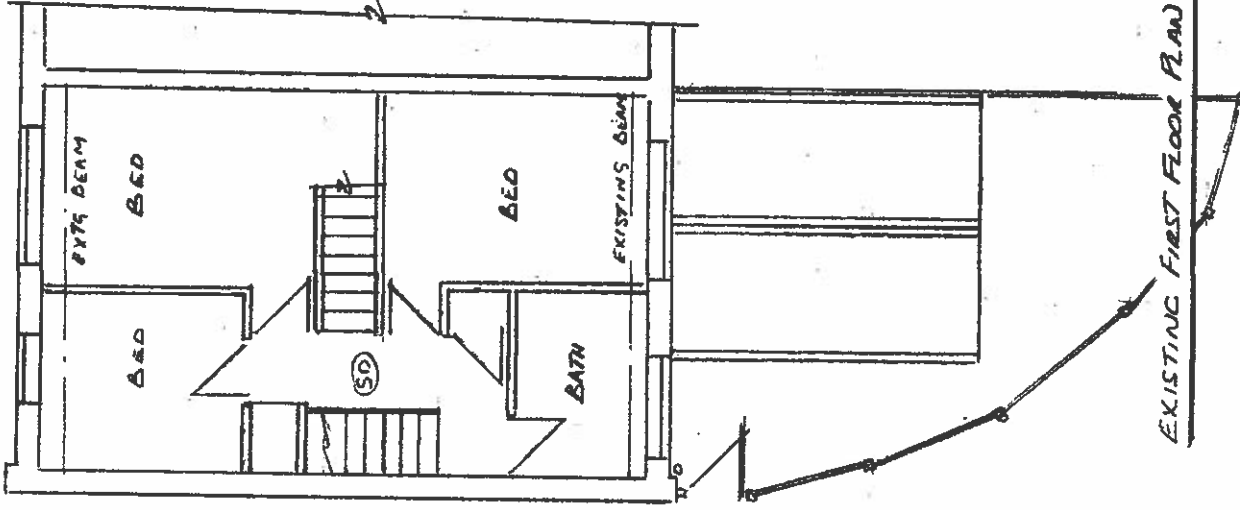

EXISTING FIRST FLOOR PLAN

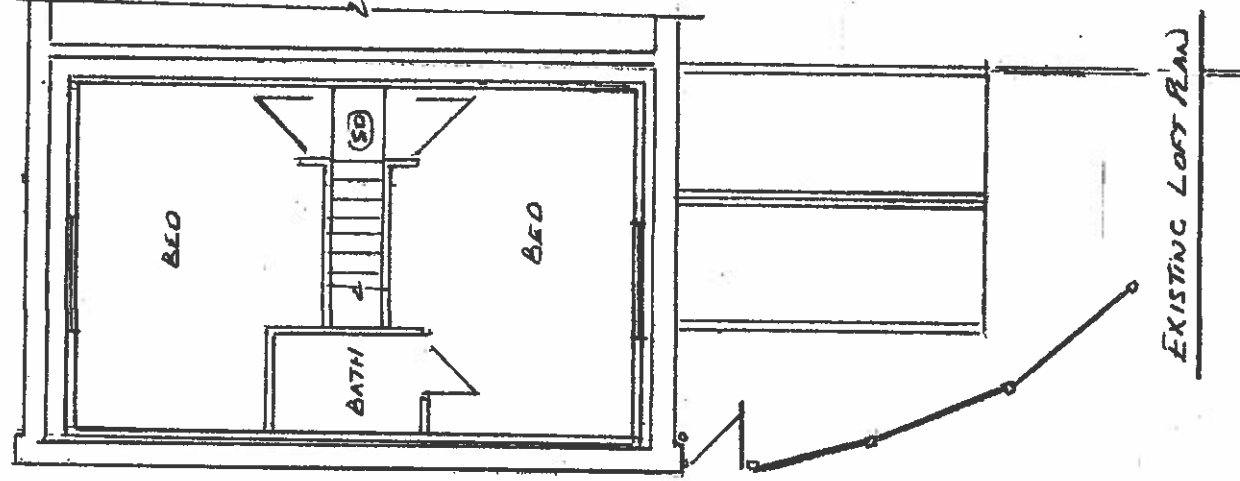

EXISTING LOFT PLAN

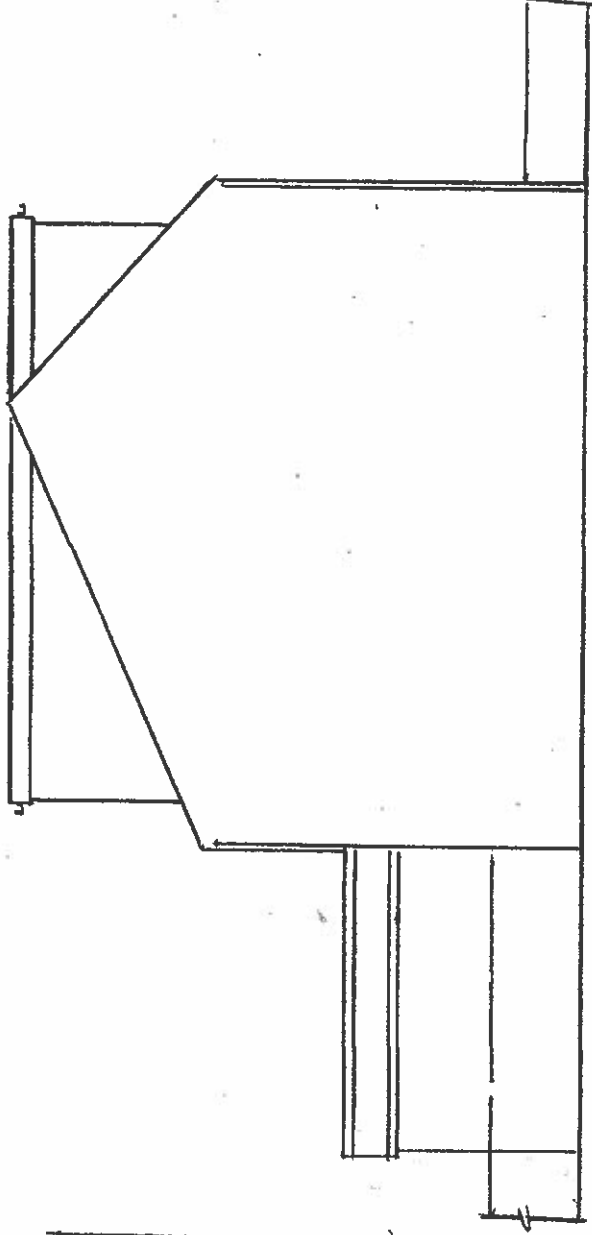

EXISTING SIDE ELEVATION

Rochdale BC
20 APR 2023
Planning and Development
Service

Thompson Designs
Tel 0161 705 1458 Mob 07884 318634
Sheet 1
Existing Plans and Elevations
2 Lobley Close
Rochdale OL12 9SQ
Scale 1:100 @ A3 Date March 2023