



general notes:
copyright reserved to mck associates ltd. and this drawing may not be used
or reproduced without prior written consent.

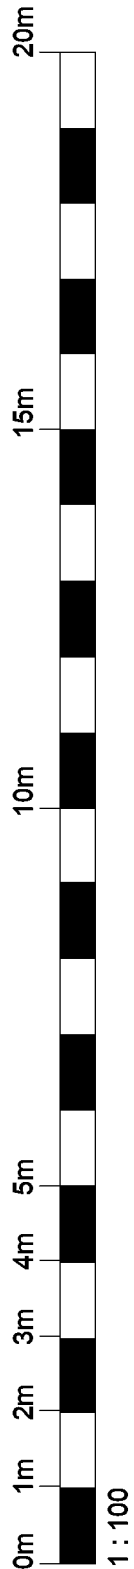

GROUND FLOOR PLAN

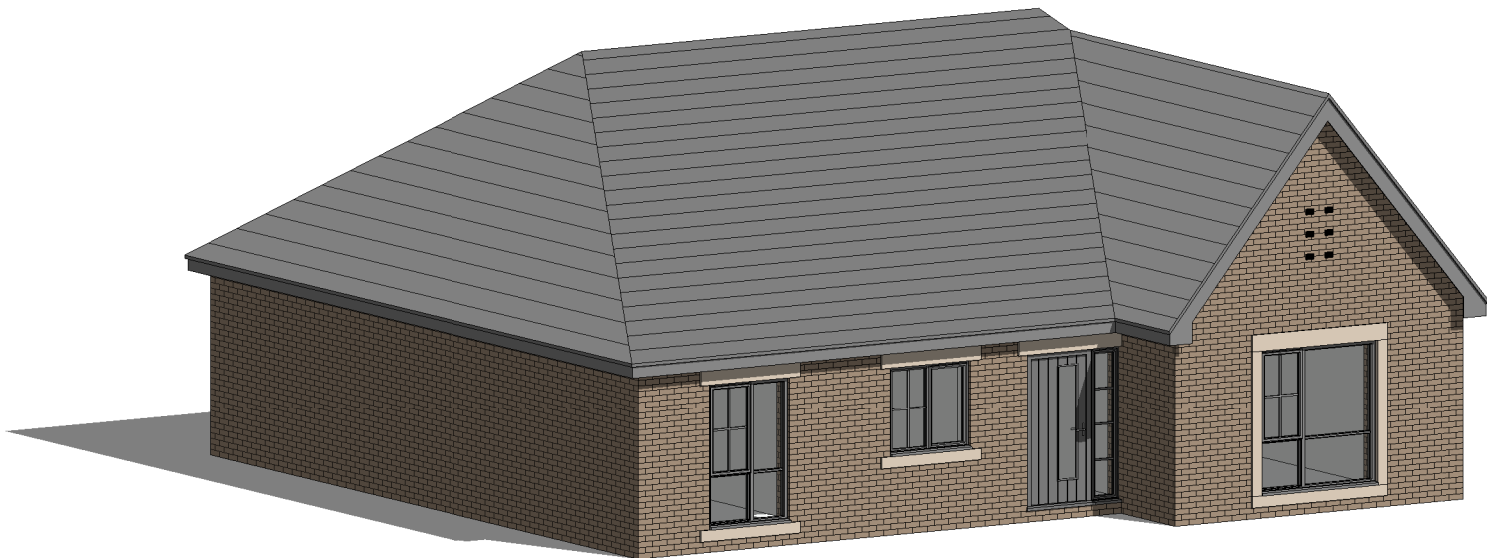

3D VIEW

Rev. Date by Description

PLANNING

Client: ECCLESTON HOMES	Project: RE-ELEVATED HOUSE TYPES NEW 3 BED BUNGALOW (HIPPED)	Drawing Title: PROPOSED FLOOR PLAN 1295 Sq.Ft.	Drawn: ELC	Checked: PGM	Scale @ A3: 1 : 100	Date: 07/06/2023	mck associates limited architecture building surveying urban design burnaby villa ■ 48 watling street road ■ fulwood ■ preston ■ pr2 8bp tel: 01772 774510 fax: 01772 774511 email mck@mckassociates.co.uk
			Job No:	Drawing No: 3BB-FP		Rev:	