


FIRST FLOOR PLAN
as proposed
scale 1:50@A3

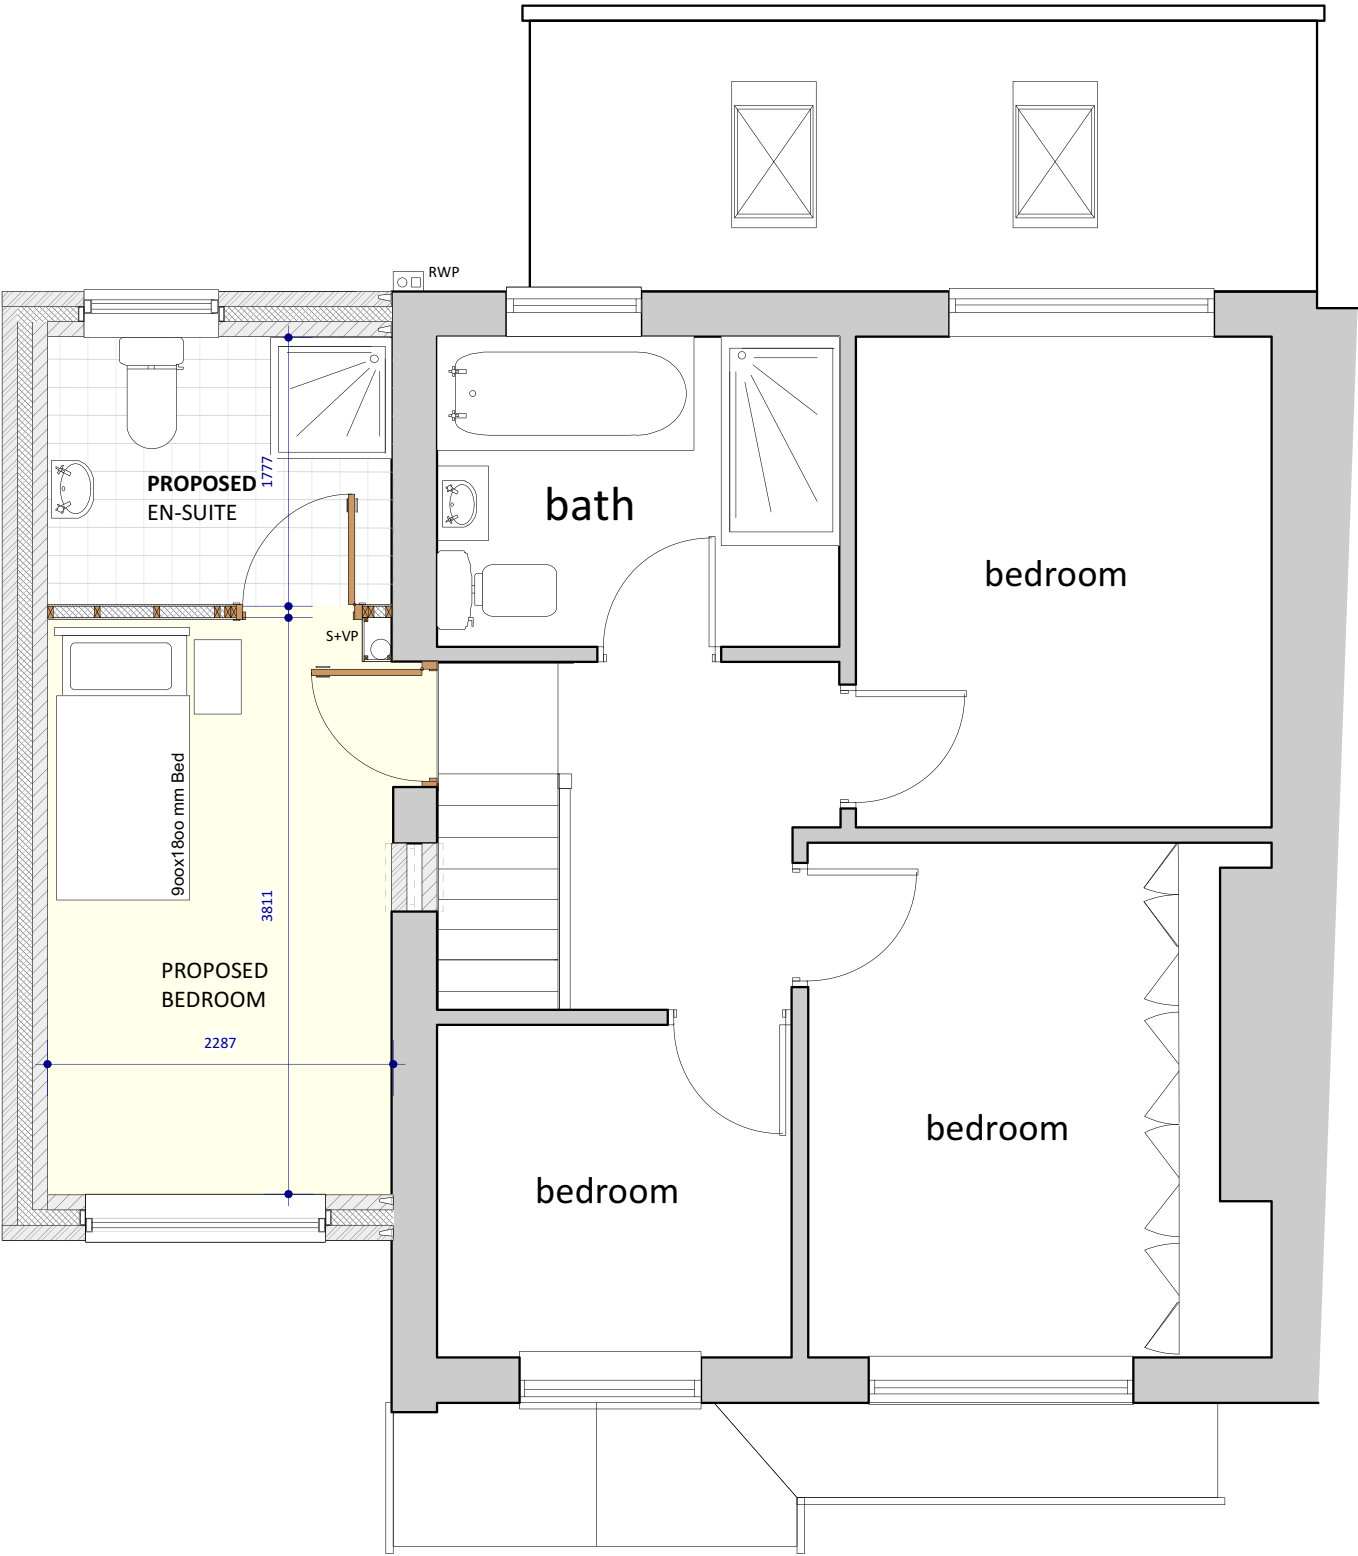

SUBJECT TO
HOUSEHOLDER PLANNING
&
BUILDING REGULATIONS APPROVAL
Commencement on site before full
Building Regulation approval at own risk

Revisions		
A	Planning amendment	Sept24

project
Proposed Two Storey Side Extension
at
33 Round Thorn Road, Middleton.
M24 1FT
client
Mr & Mrs Evans

drawing FIRST FLOOR PLAN as proposed	date July 2024
status Planning Submission	drawing scale as indicated @ A3 rev. A