


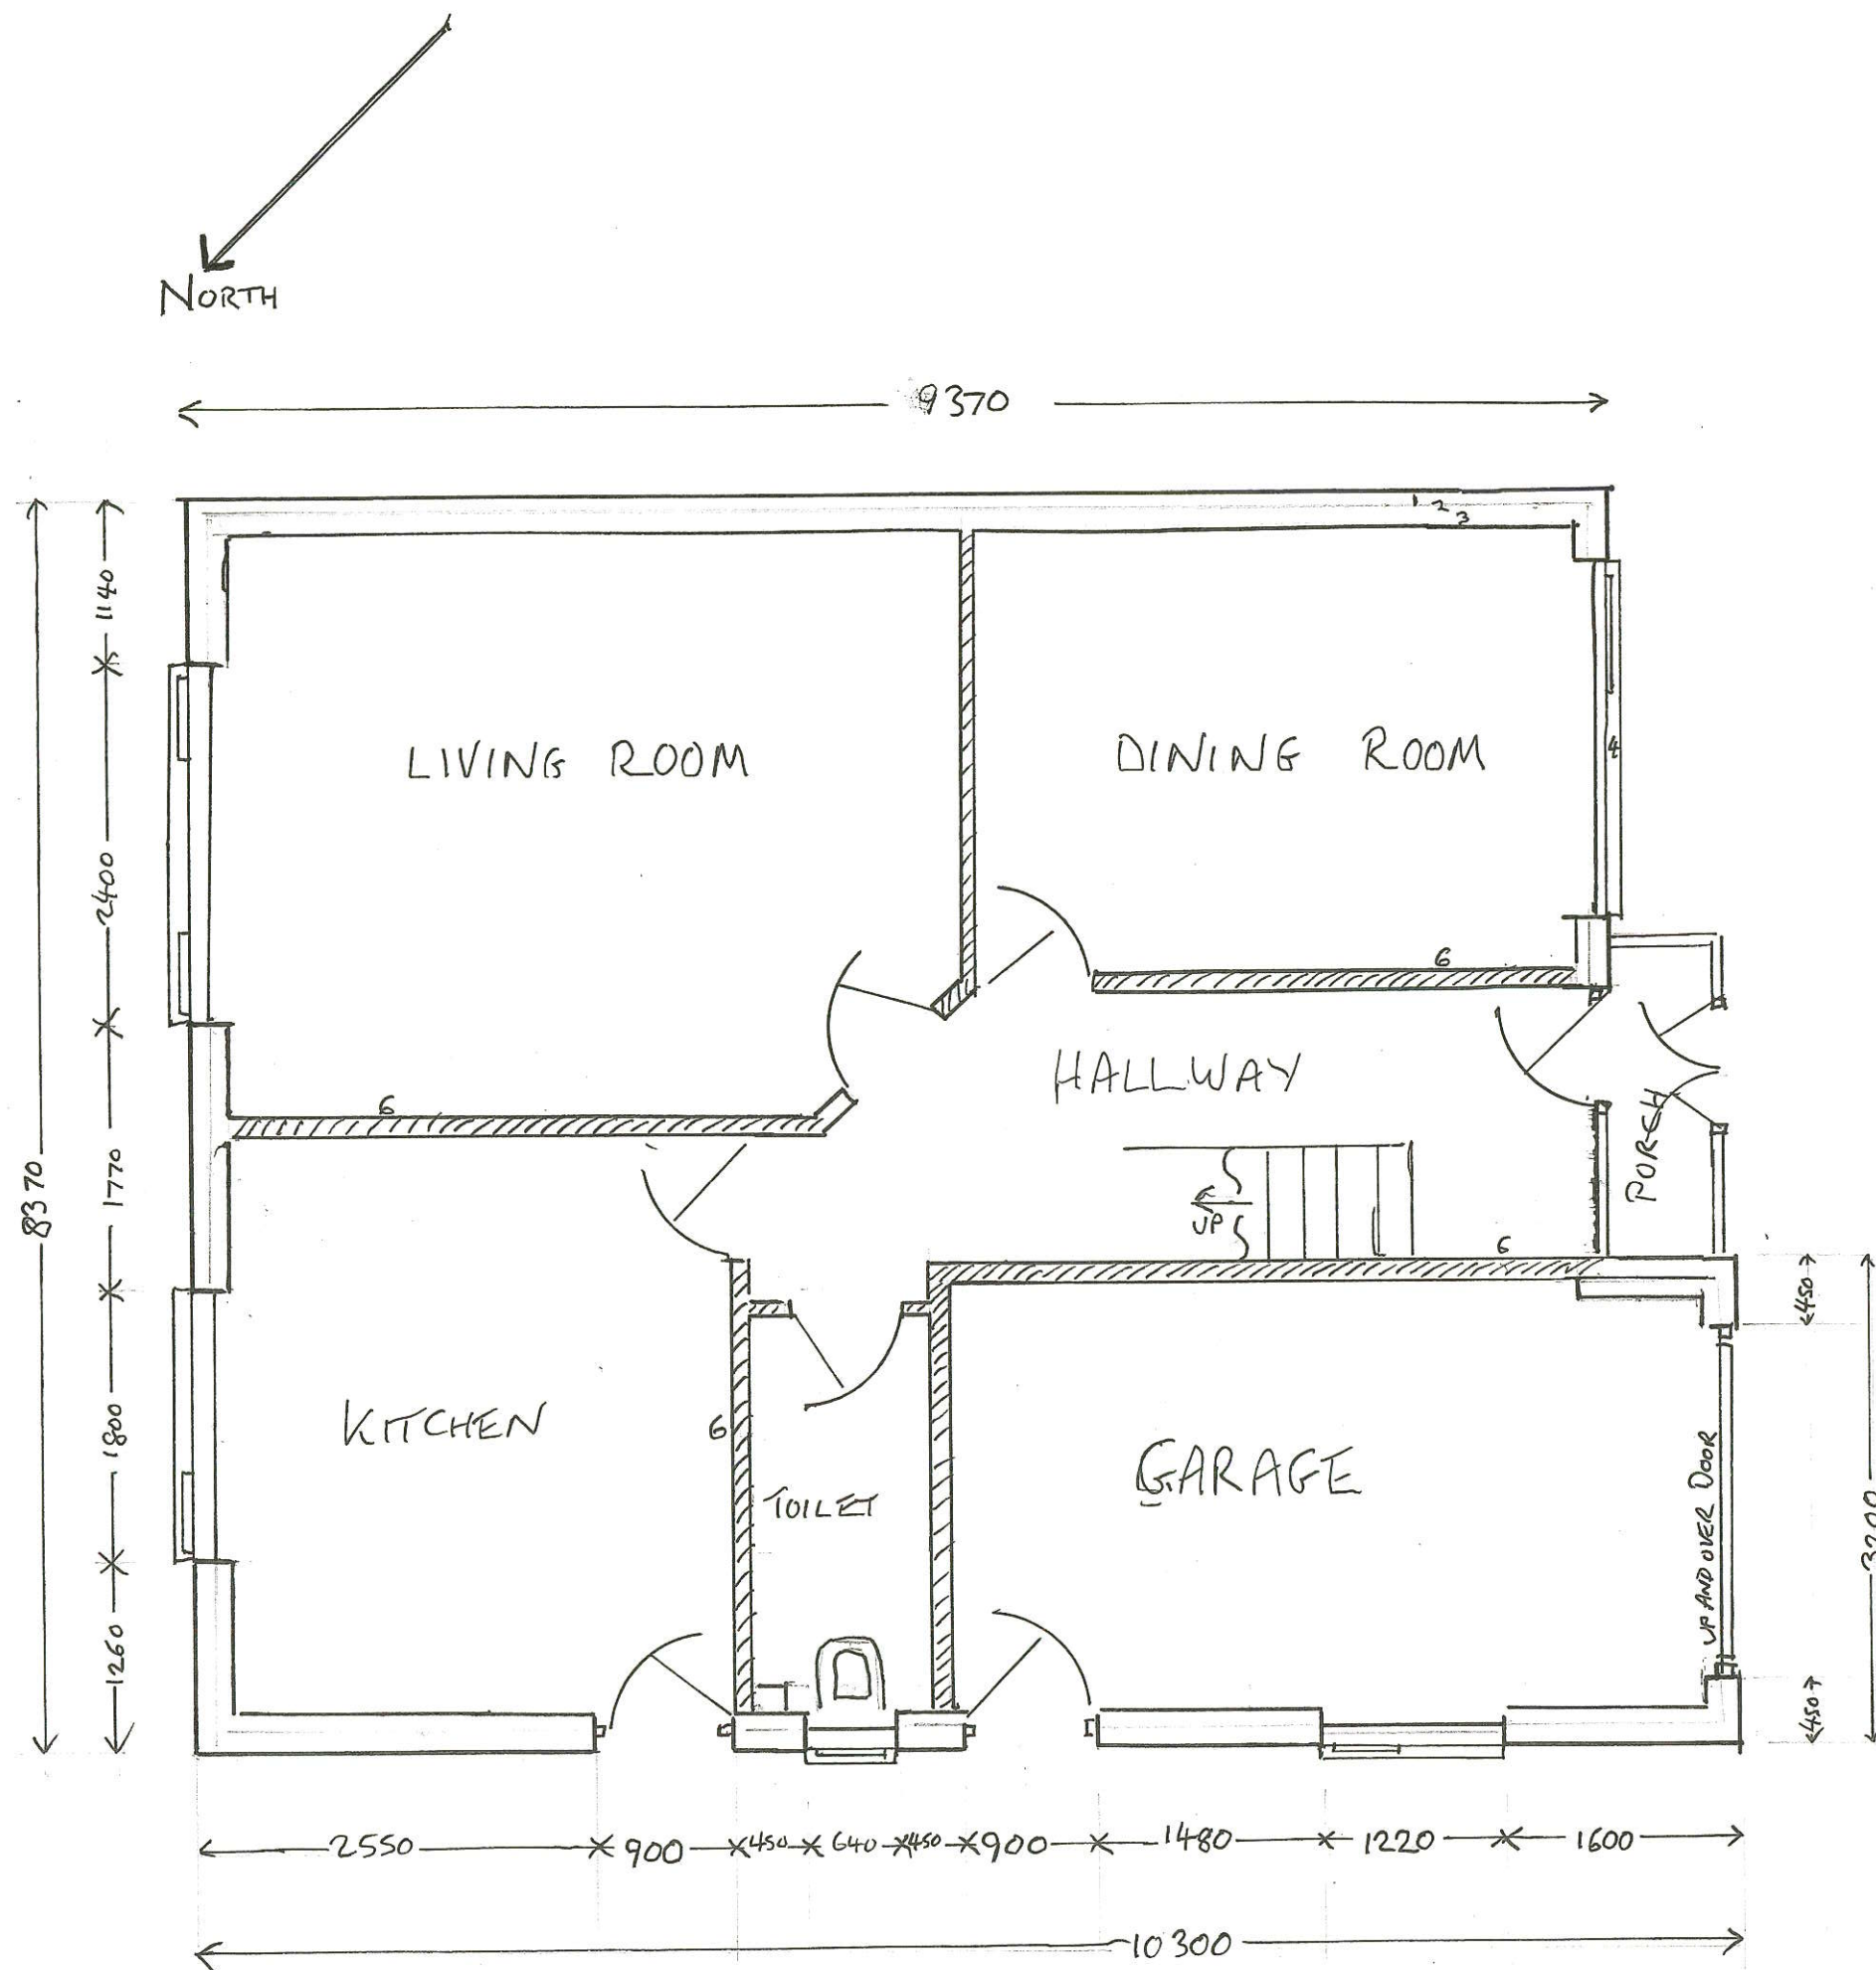

EXISTING GROUND FLOOR PLAN
 52 NEWHOUSE ROAD
 HEYWOOD OL10 2NU
 20/8/23

- ① BRICK OUTER SKIN
- ② ALL INTERNAL WALLS 100MM THERMALITE BLOCK
- ③ 50MM CAVITY WALLS INJECTED WITH INSULATION
- ④ UPVC DOORS AND WINDOWS.
- ⑤ SUSPENDED TIMBER FLOORS WITH VENTILATION
- KITCHEN FITTED WITH 75MM KINGSPAN UNDER THE FLOOR.
- ⑥ ~~INTERNAL~~ INTERNAL SUPPORTING WALLS

SCALE 1:50

DRAWING 15