



Do not scale off this drawing.
 Drawings are based on Ordinance Survey - design and drawing content is subject to detailed Site Survey, Structural Survey, Site Investigations, Planning and Statutory Requirements and Approvals. This drawing is not to be re-produced without express permission of the architect. This drawing and all associated designs indicated remain the copyright of the architect.
 Northedge Architecture Copyright.

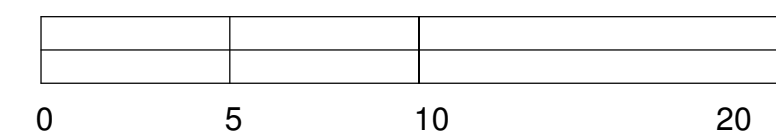

SCALE BAR 1:200

 

SCALE BAR 1:50



Project:
152 / 154 Drake
Street, Rochdale

Drawing Title:
Existing First Floor Plan

Scale: 1 : 50@A1

Status: Concept

Drawing Number:
23-70-00-002

Revisio

Rev:	Description:
P1	Initial Issue

Issue Date:
31.01.25

T:0161 327 1986

design@northedgearchitecture.co.uk
www.northedgearchitecture.co.uk