

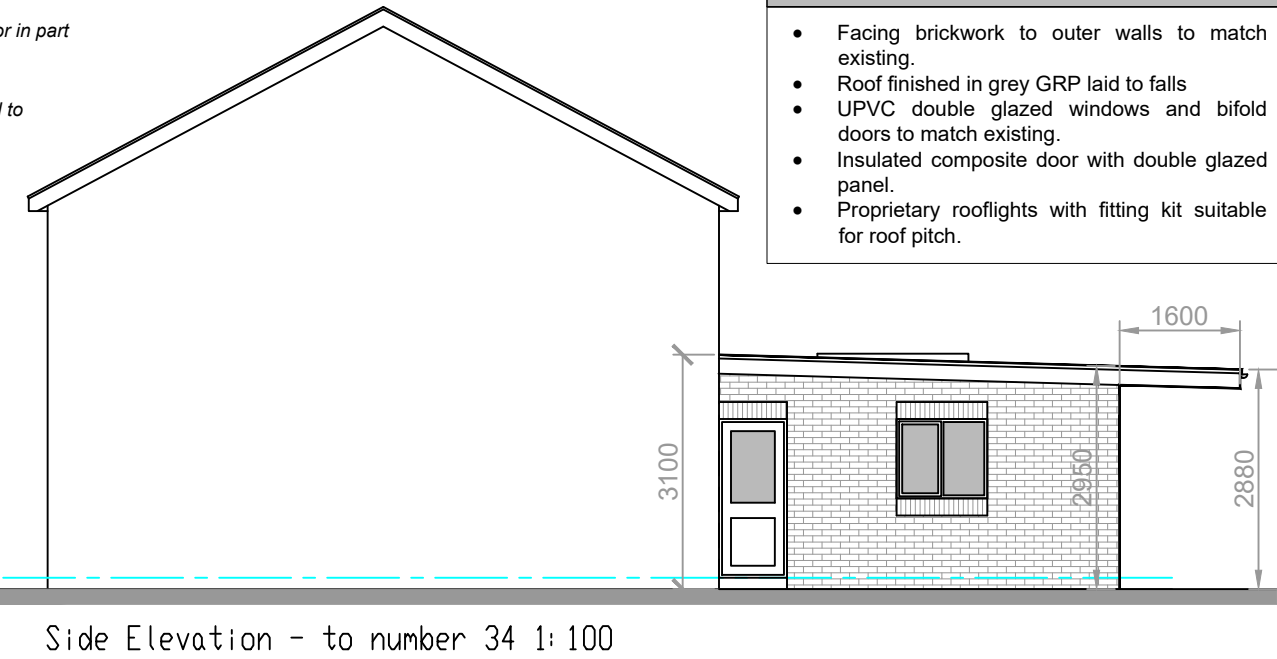
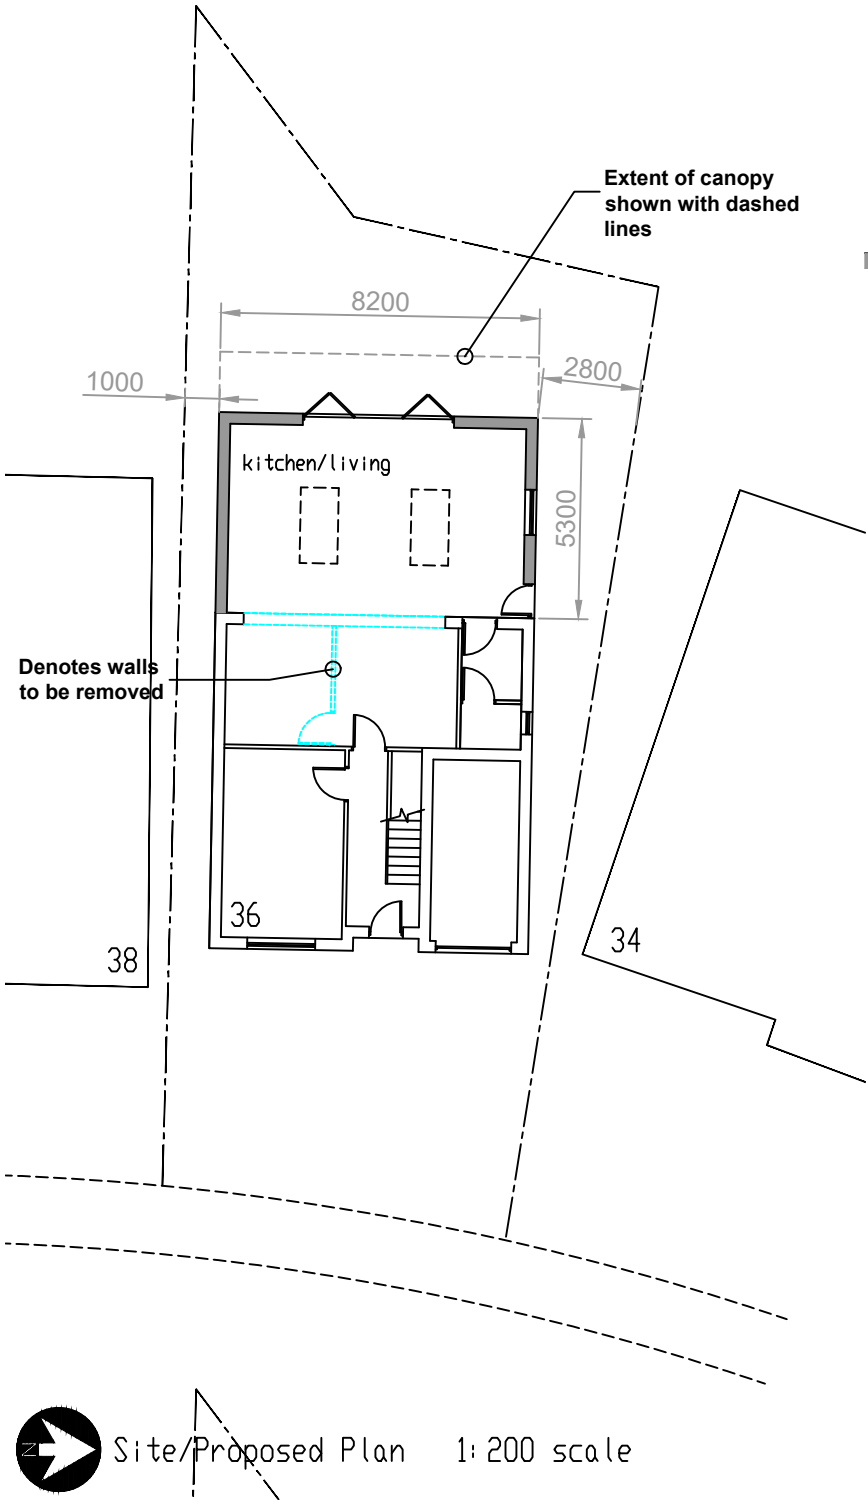
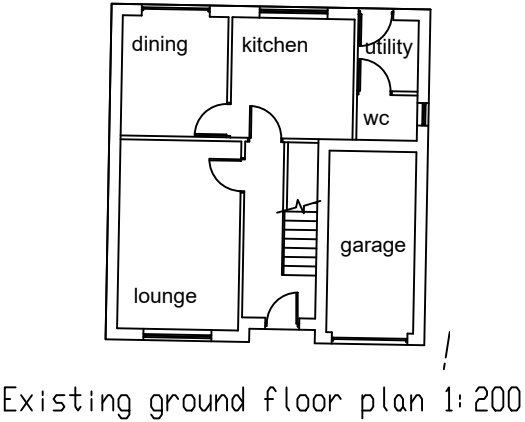
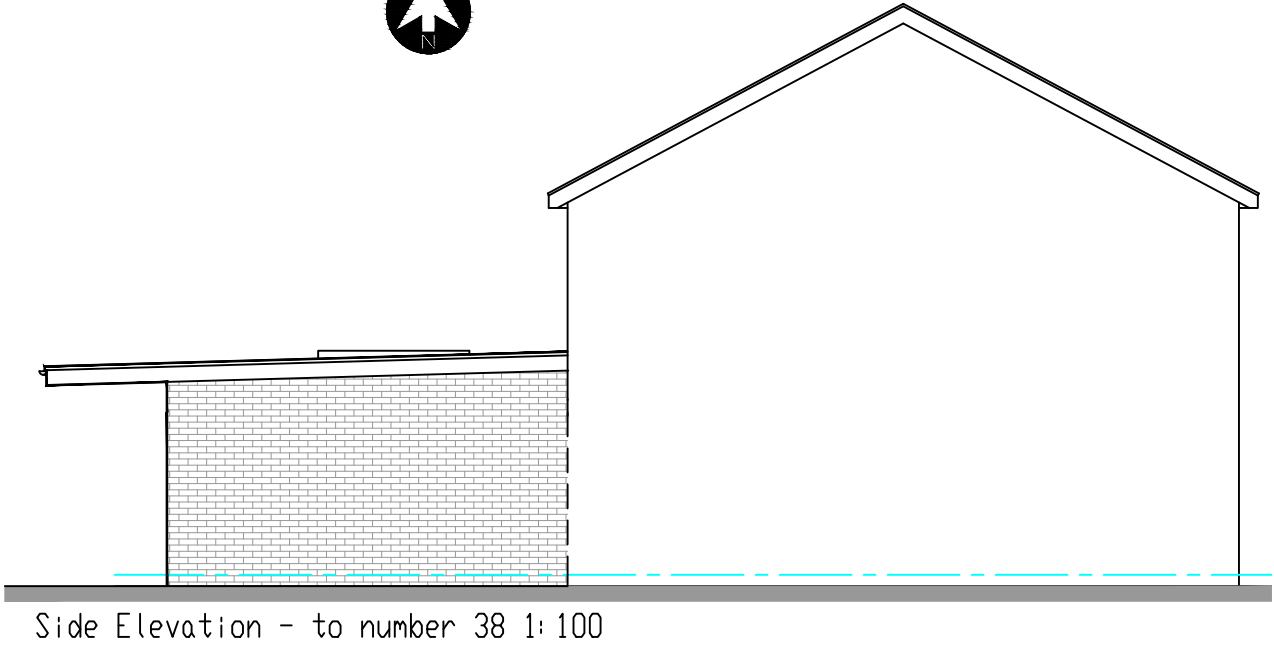


COPYRIGHT RESERVED.
This drawing is the property of A.J.Cocker Associates Ltd. and must not be copied or used in whole or in part without their consent.
CDM:
Clients and contractors must fulfil their duties under the CDM regulations 2015. The client is required to notify the HSE of any projects lasting more than 30 days or involving more than 500 person days.

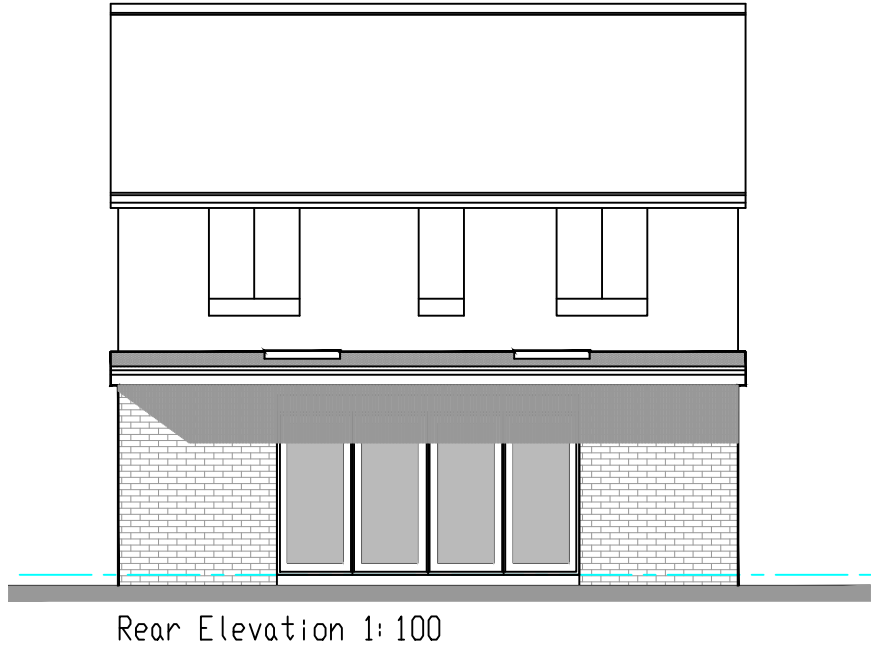

- General Notes;
- Facing brickwork to outer walls to match existing.
 - Roof finished in grey GRP laid to falls
 - UPVC double glazed windows and bifold doors to match existing.
 - Insulated composite door with double glazed panel.
 - Proprietary rooflights with fitting kit suitable for roof pitch.

Location Plan 1:1250 scale

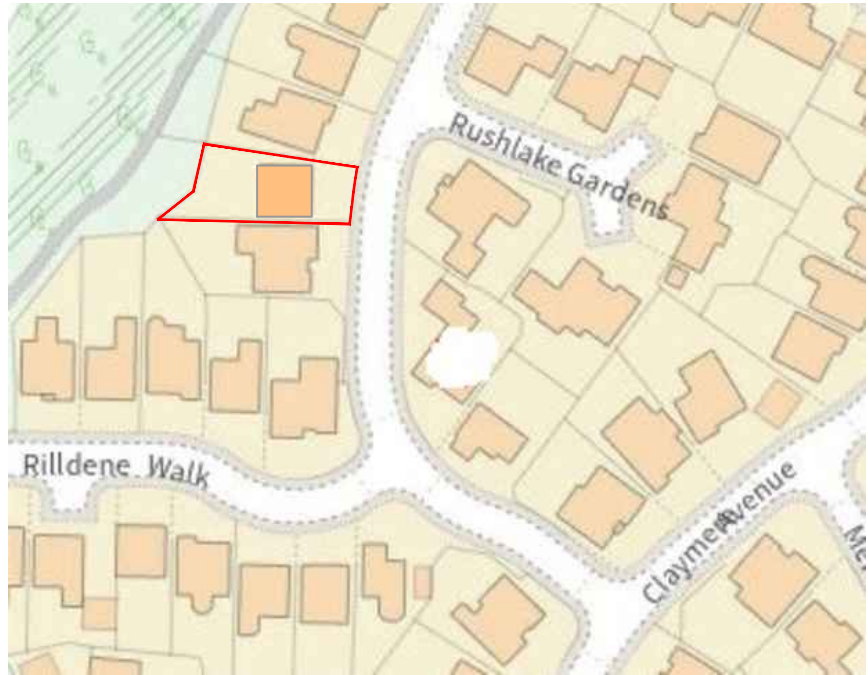

Existing Side - number 38



Existing rear elevation



Existing Side - number 34



A.J. Cocker Associates
Architectural Design Building Surveyors Project Management Planning Supervisors
New Century House, 176 Drake Street, Rochdale, Lancs. OL16 1UP
Tel 01706 764880 Fax 01706 764881

project **36 Claymere Avenue,
Rochdale, OL11 5WB**
PROPOSALS

client
Shabnam Sardar

scale - As shown
size - A3
date - Mar 22
drawn - NL
drawing No **S471-01**
rev **B**