

Copyright of this drawing is owned by Whittaker Design

NOTES

All dimensions to be checked on site and any discrepancies notified prior to commencement of work.




Do not scale from this drawing - If in any doubt, ask.

REVISIONS

Date	Ref.	By
------	------	----

AS EXISTING



AS PROPOSED

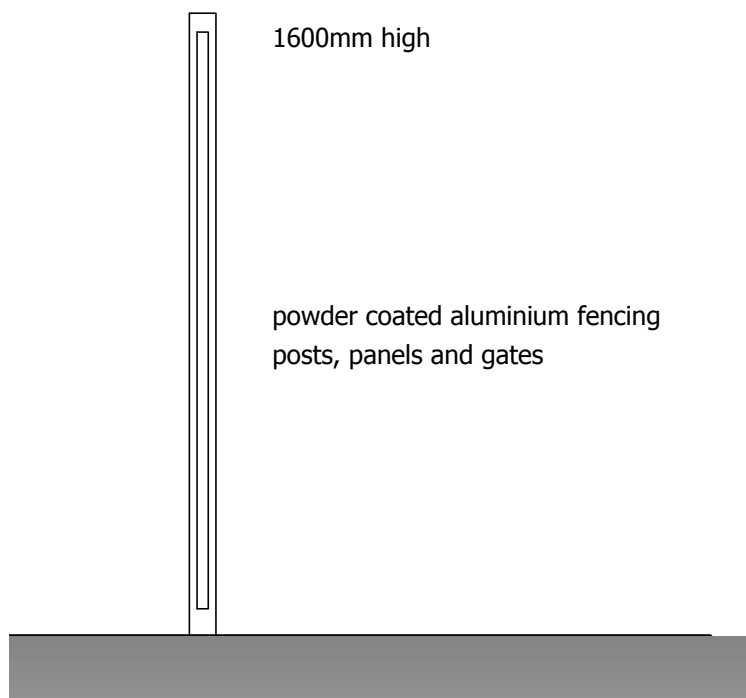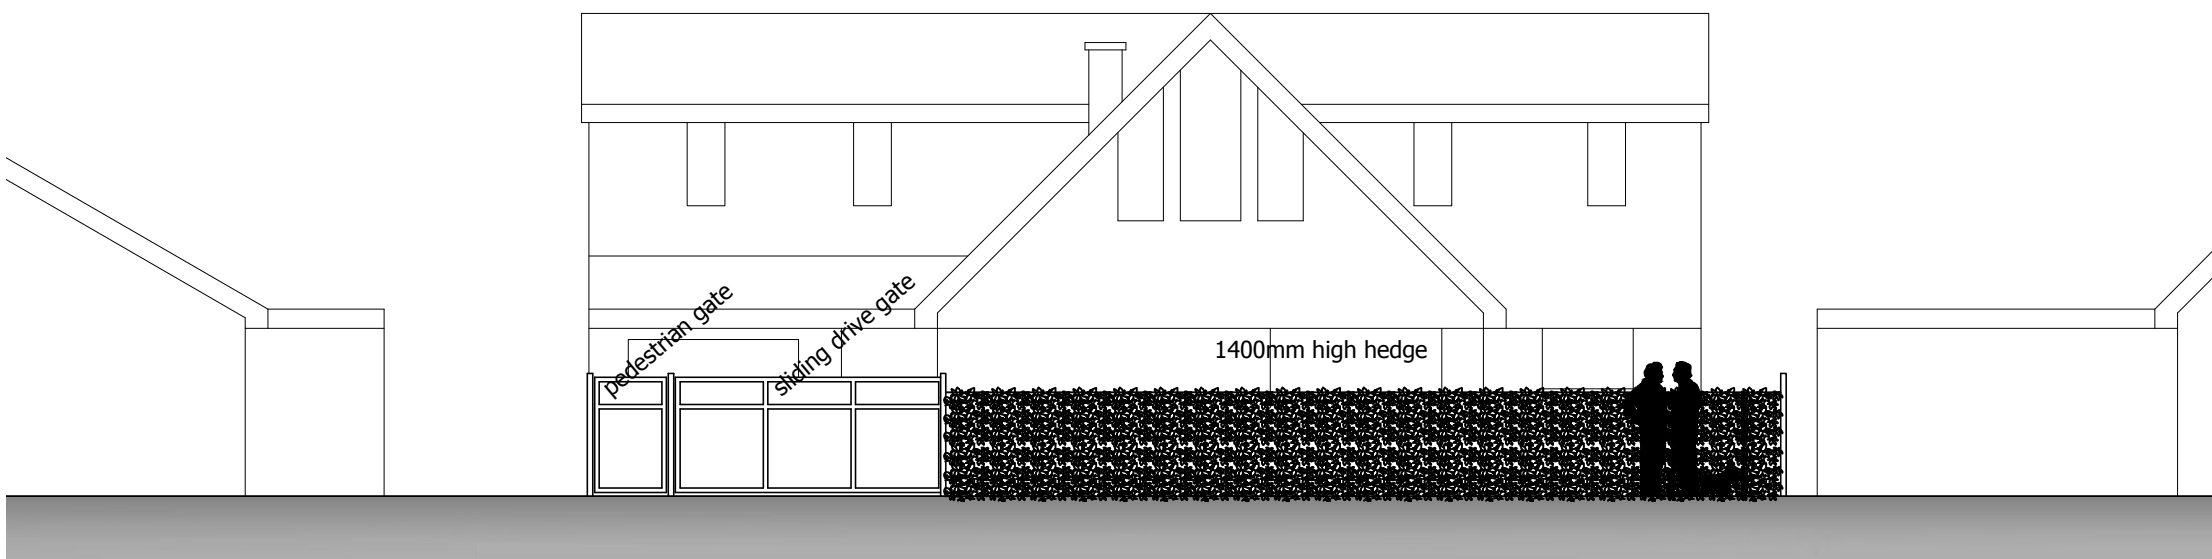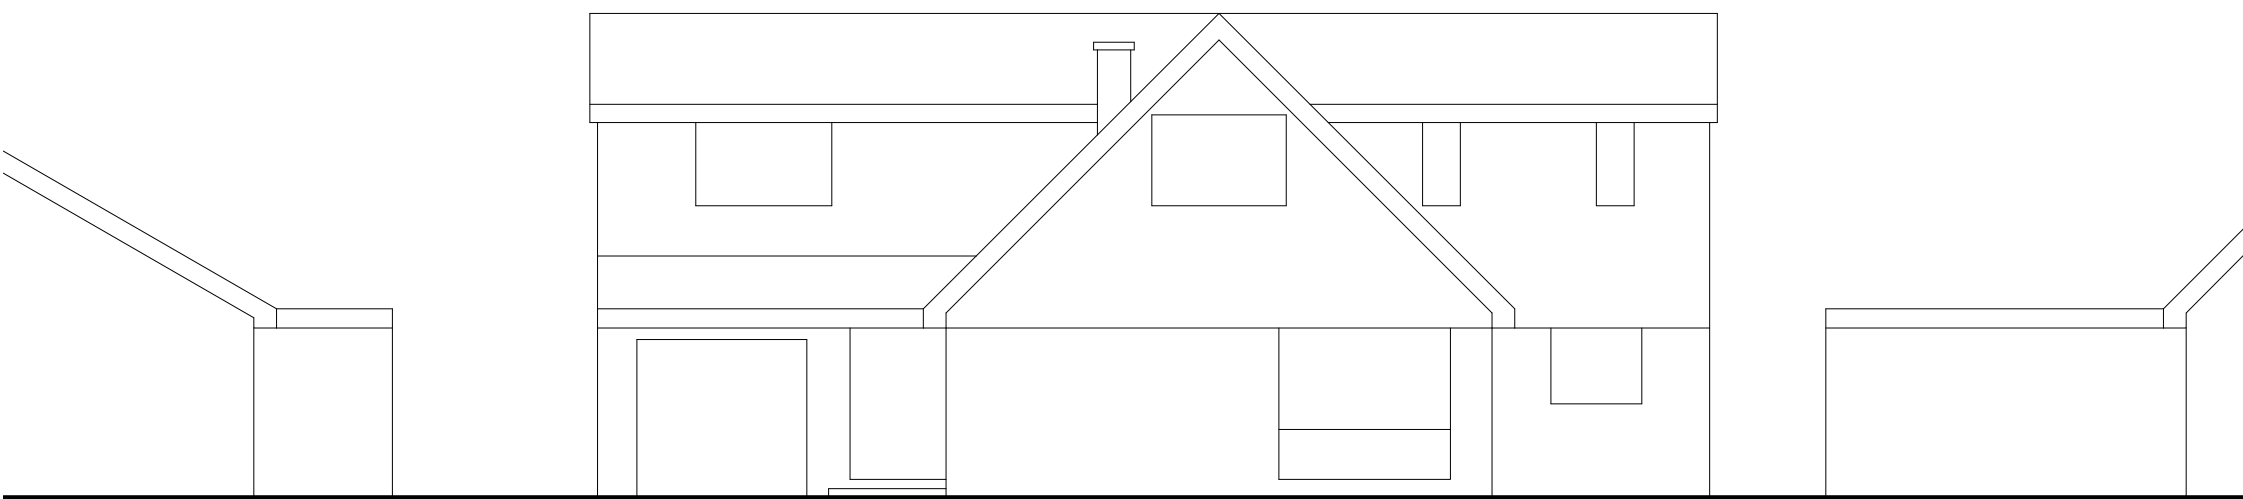

FRONT ELEVATION

FRONT ELEVATION

FENCE DETAIL SCALE 1:20

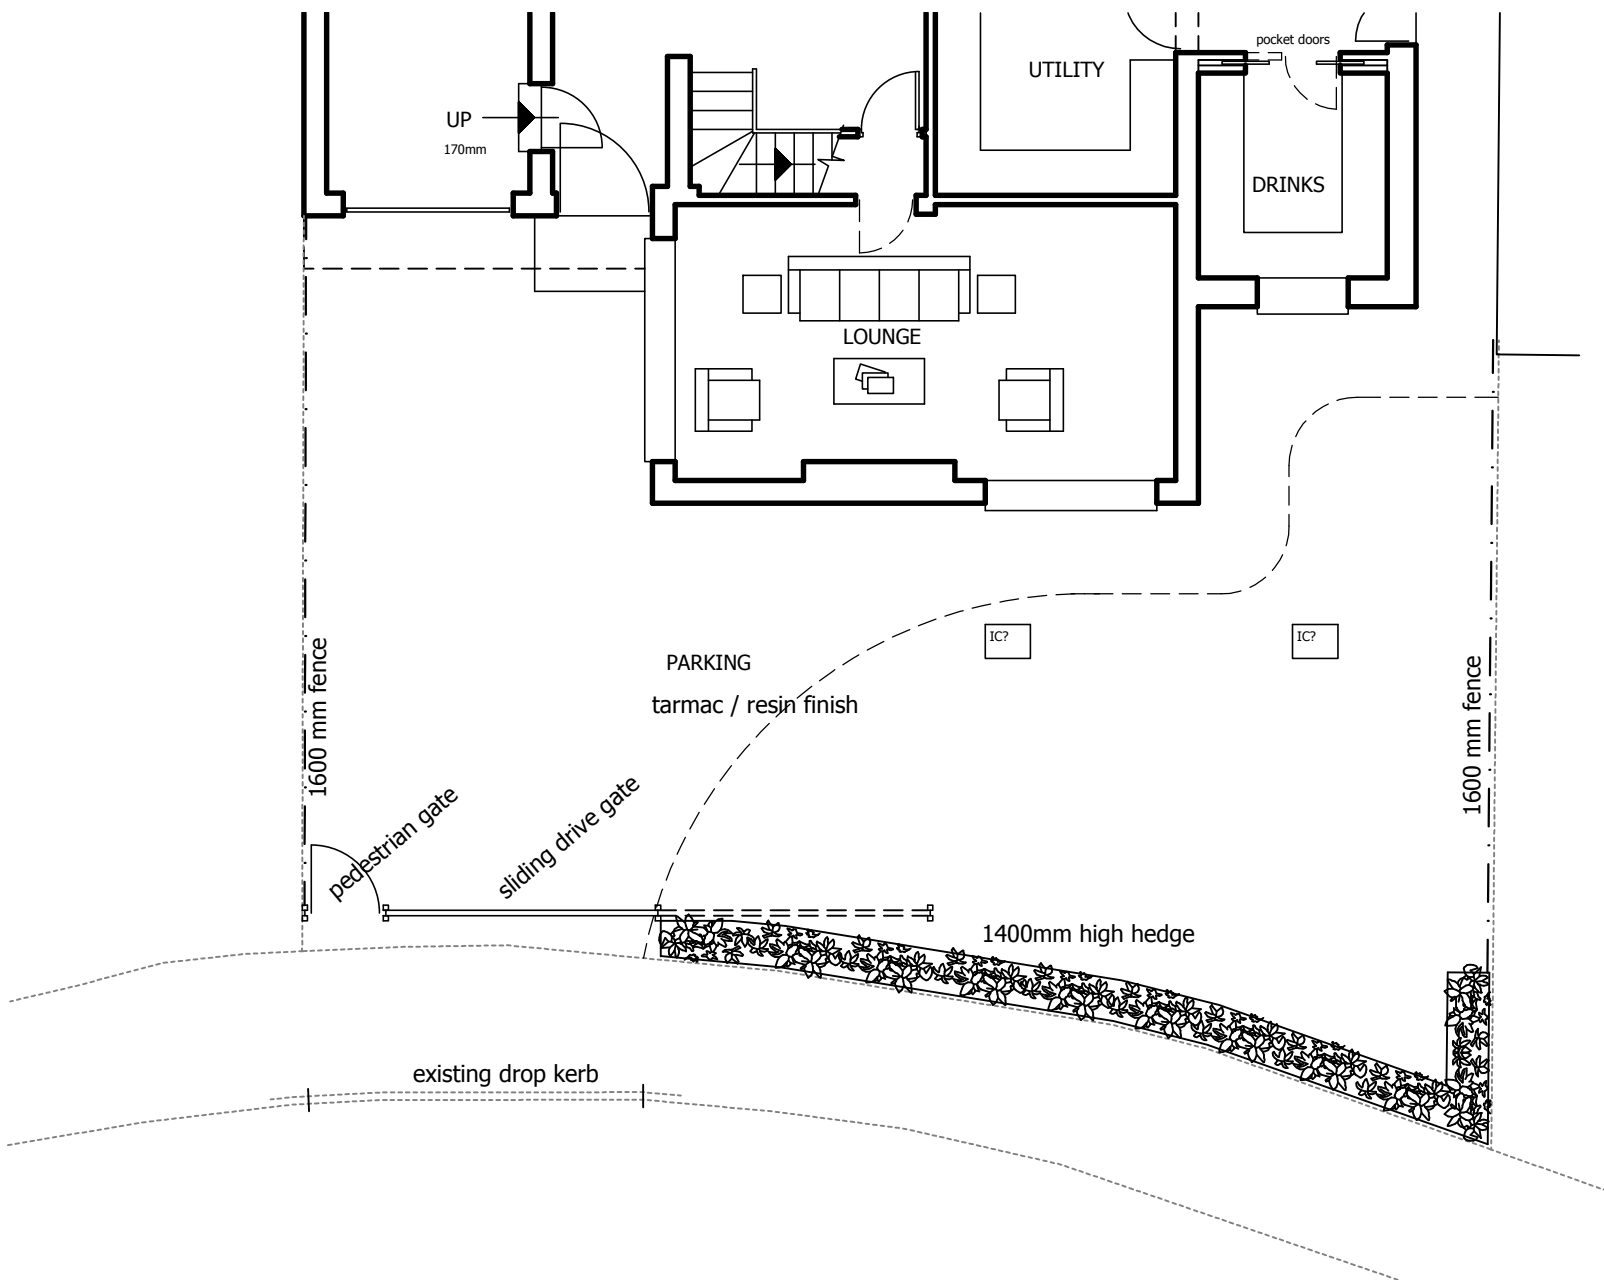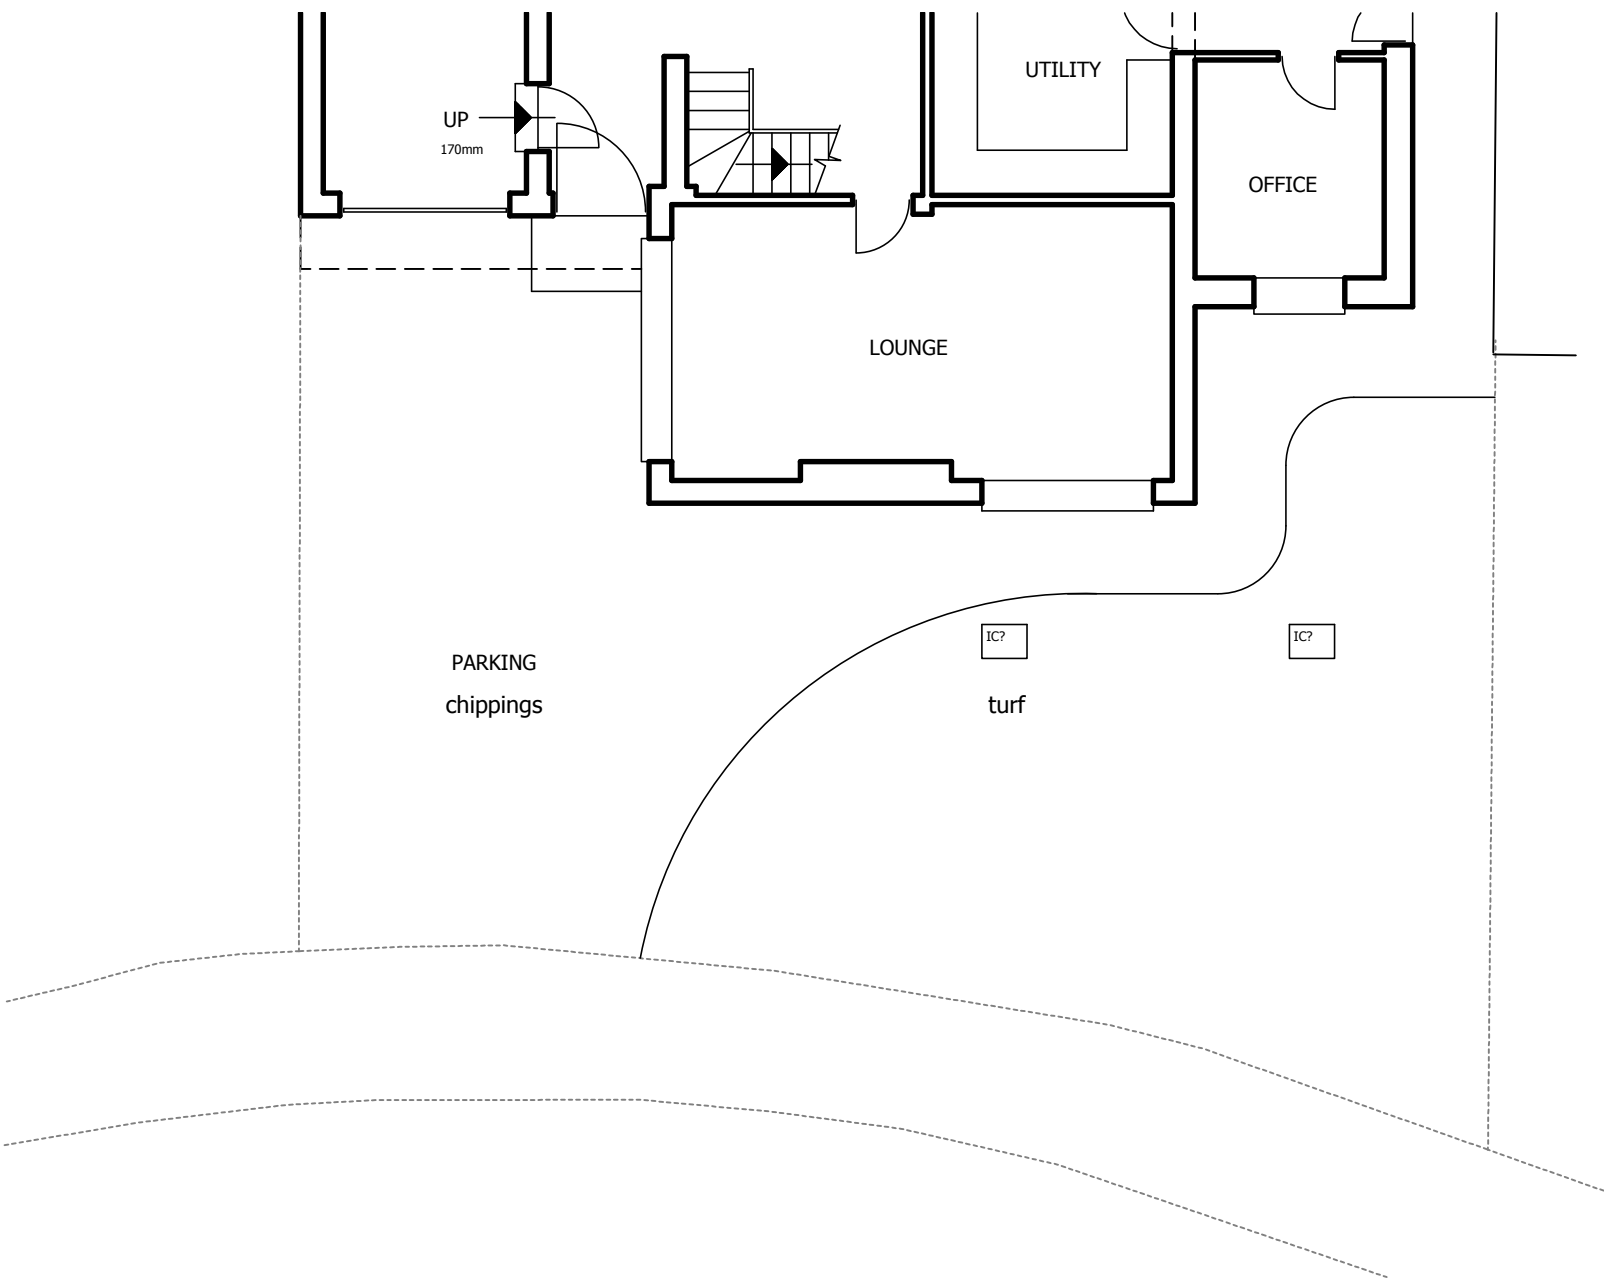

SITE PLAN

SITE PLAN



ARCHITECTURAL & INTERIOR DESIGNERS

169 ST. JOHN STREET
LEES
OLDHAM OL4 3DS
T: 0161 620 1438
F: 0161 620 1439
E: INFO@WHITTAKERDESIGN.CO.UK
W: WWW.WHITTAKERDESIGN.CO.UK

PROJECT	
Mr & Mrs Tweedale	
3 Edgemoor Drive	
Bamford	
Rochdale	
OL11 4BG	
DRAWING TITLE	
as proposed	
BOUNDARY WORKS	
SCALE 1:100 @ A1	DATE April 2023
DRAWN L Hollinworth	CHECKED
NUMBER	REVISION
4000.5	