




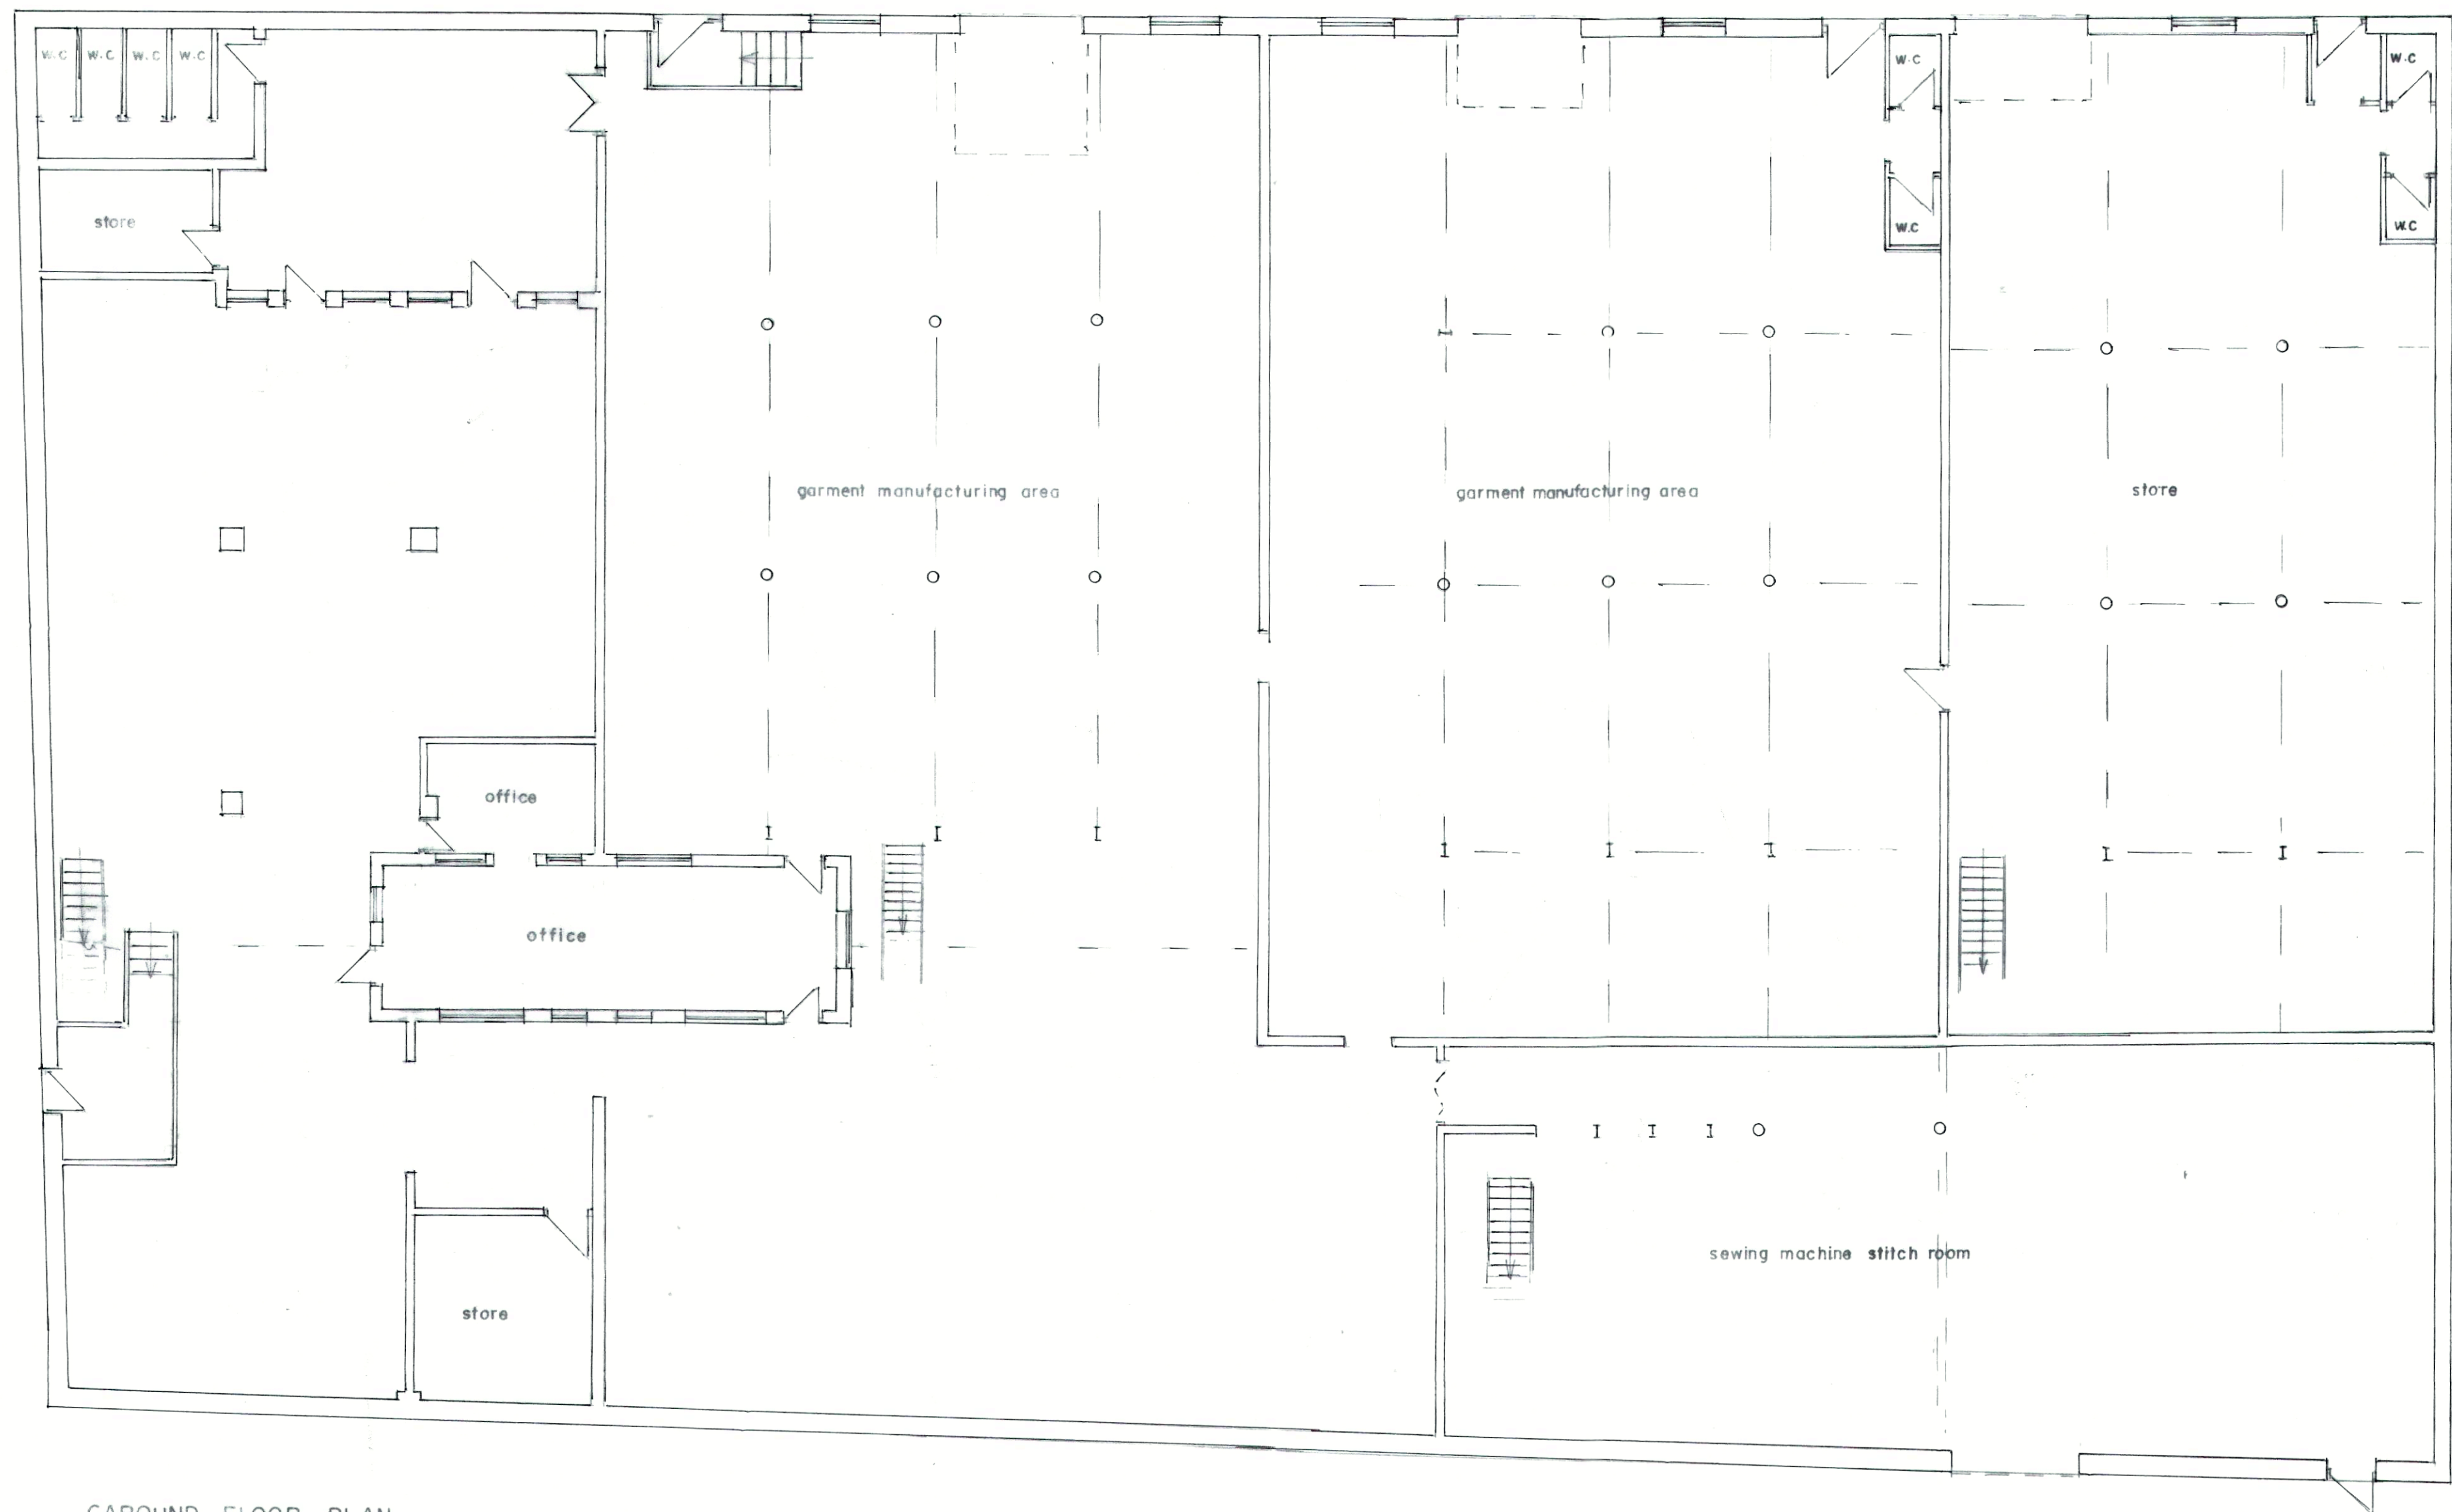


GAROUND FLOOR PLAN
(EXISTING)

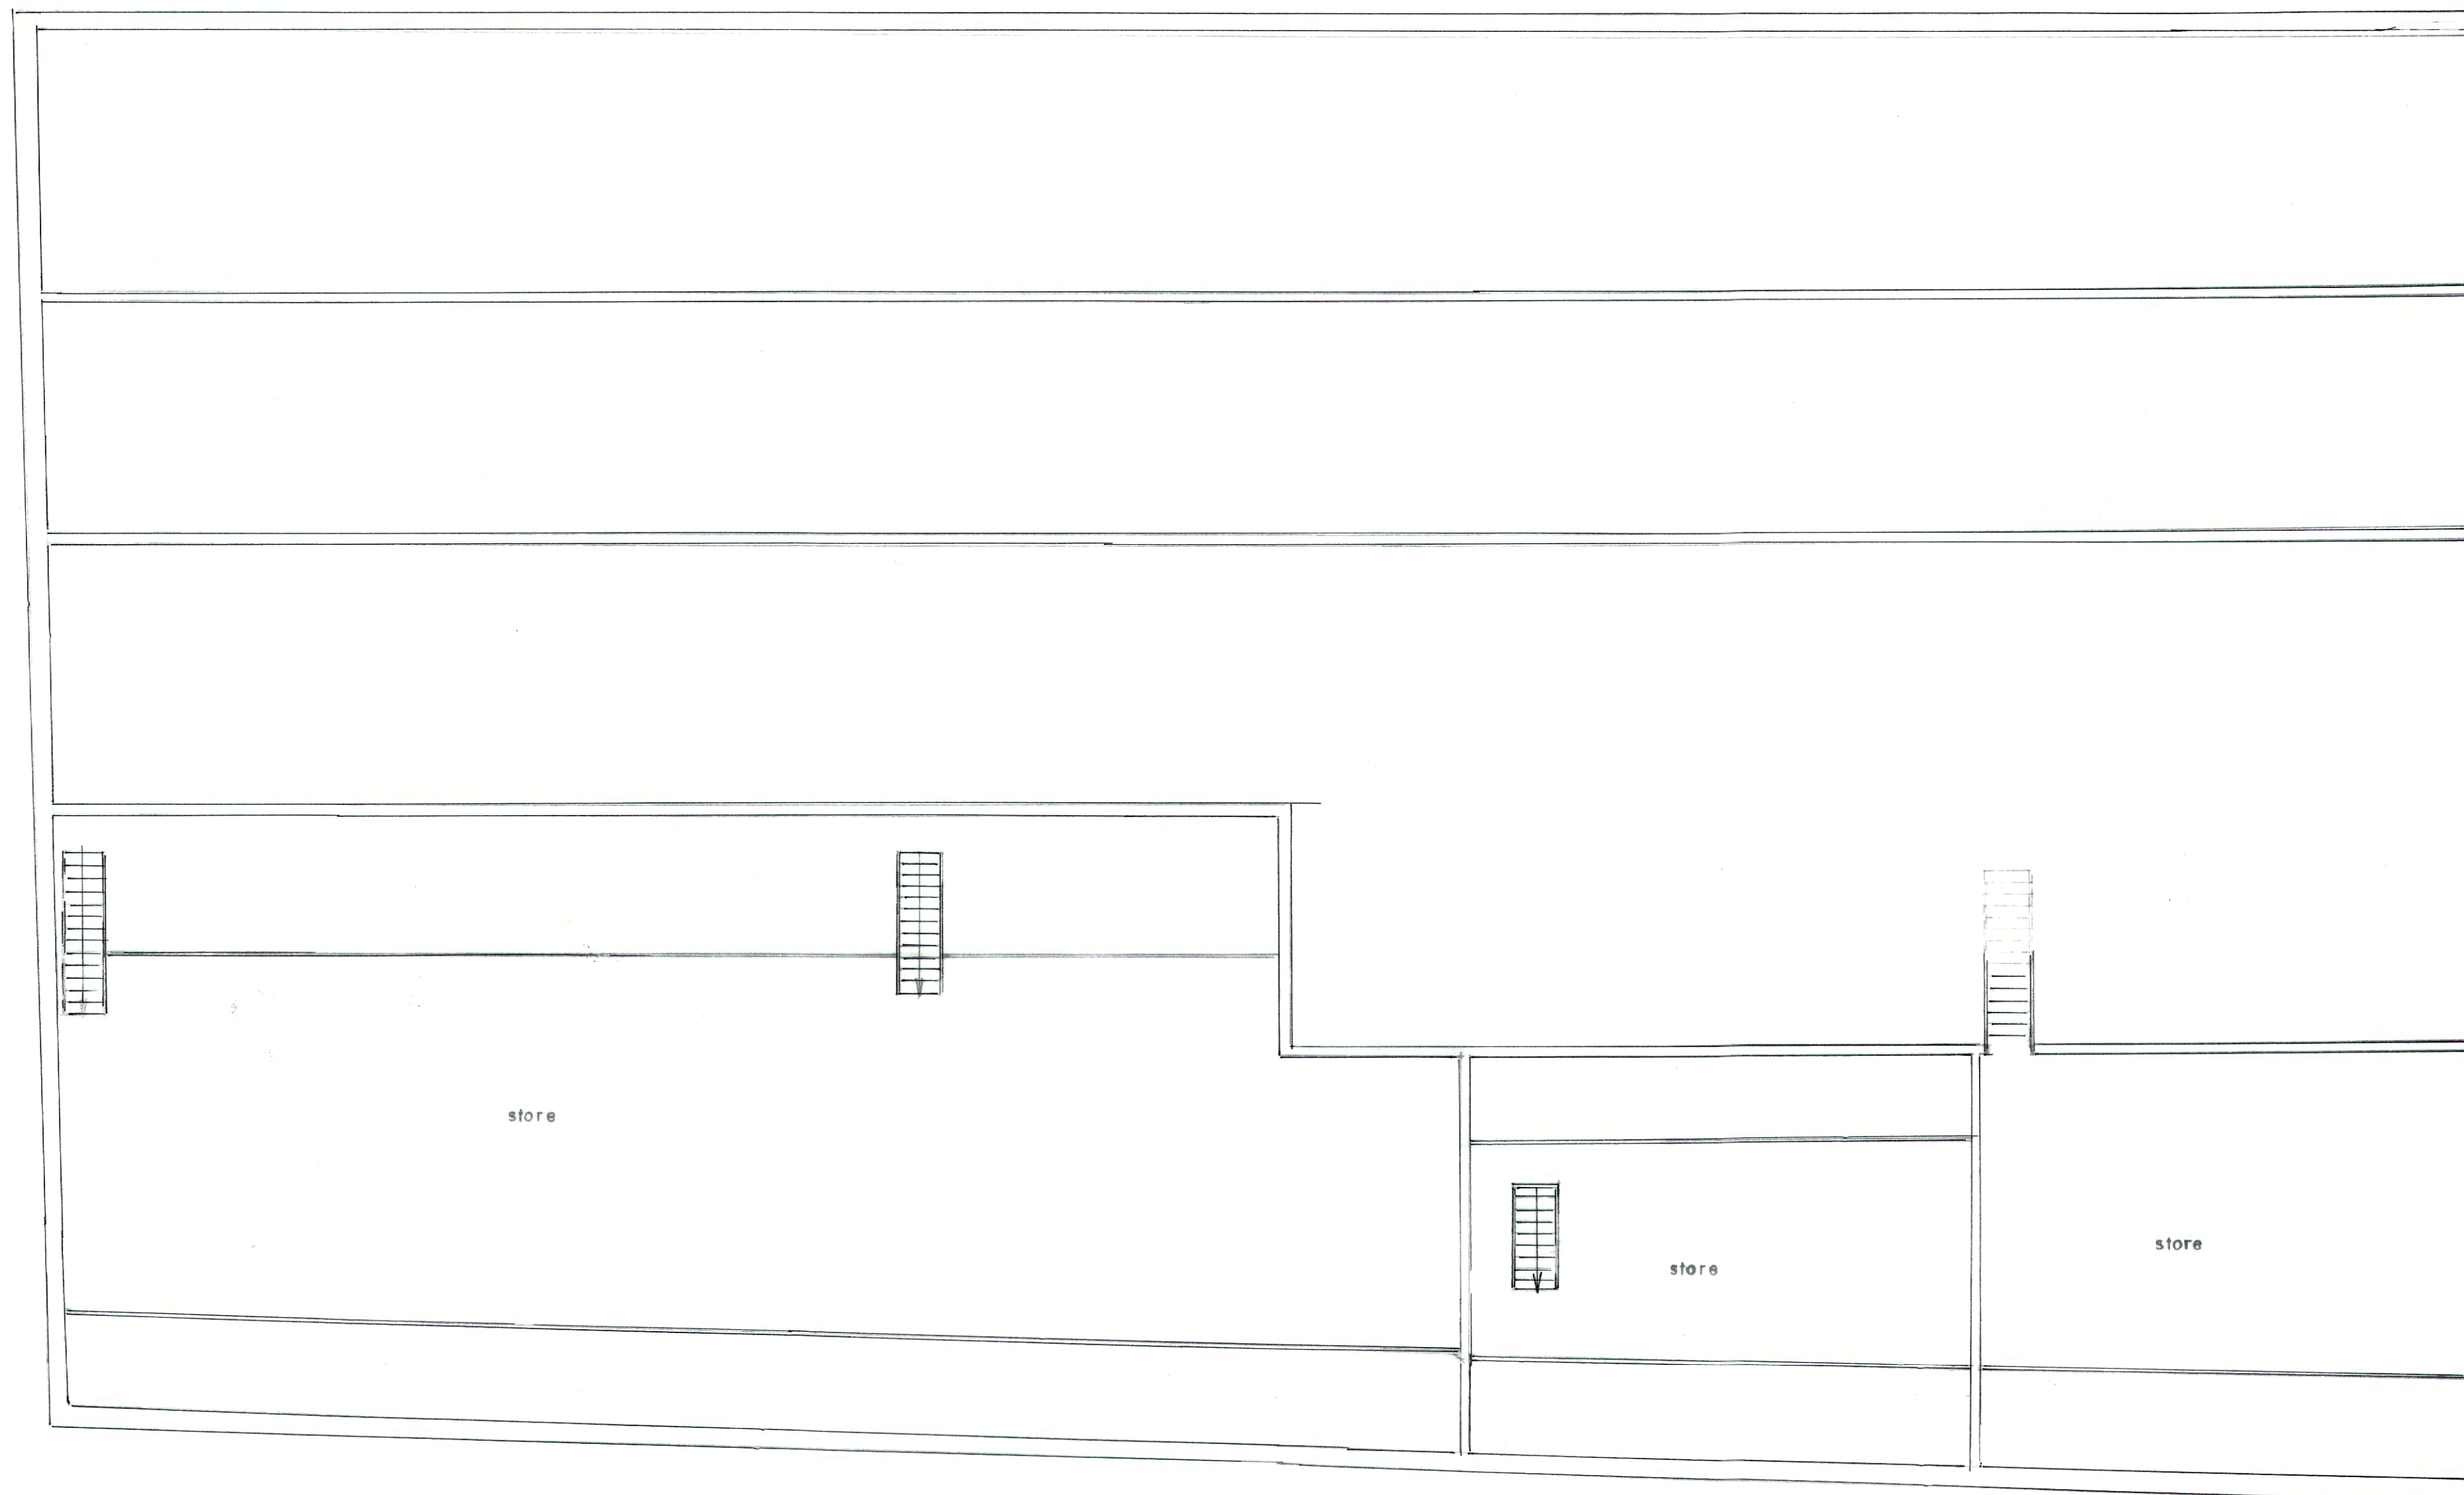



MEZANINE FLOOR
(EXISTING)

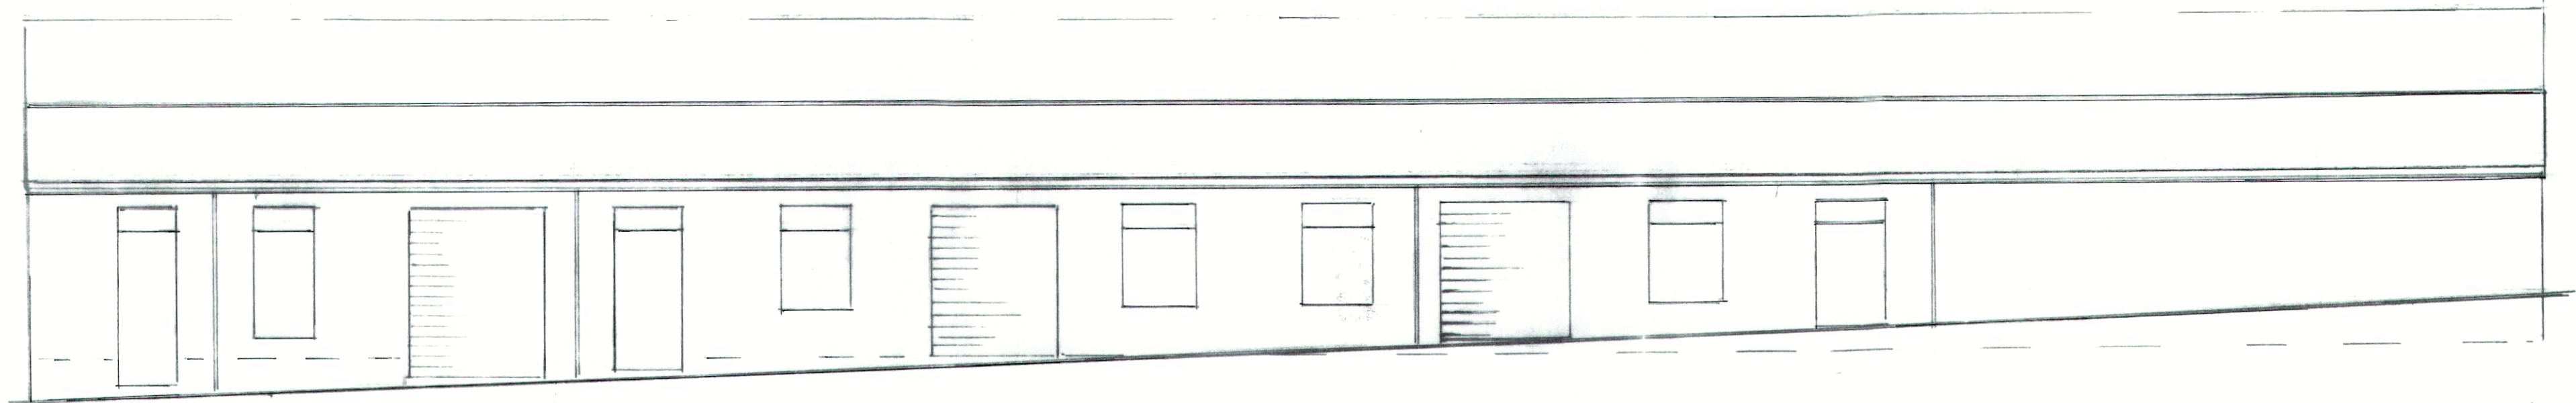


SIDE ELEVATION (EXISTING)
HILL STREET

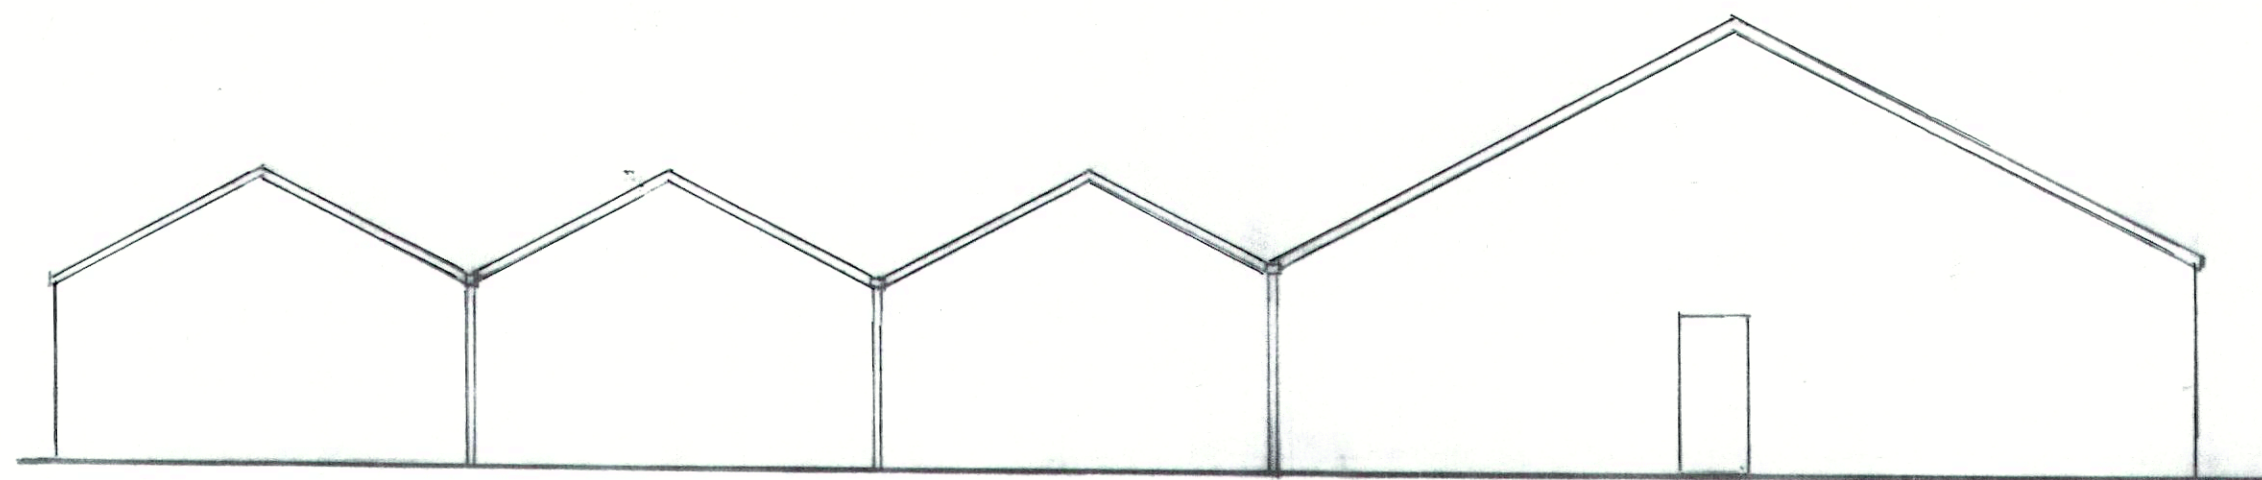


FRONT ELEVATION (EXISTING)
SUMMER STREET

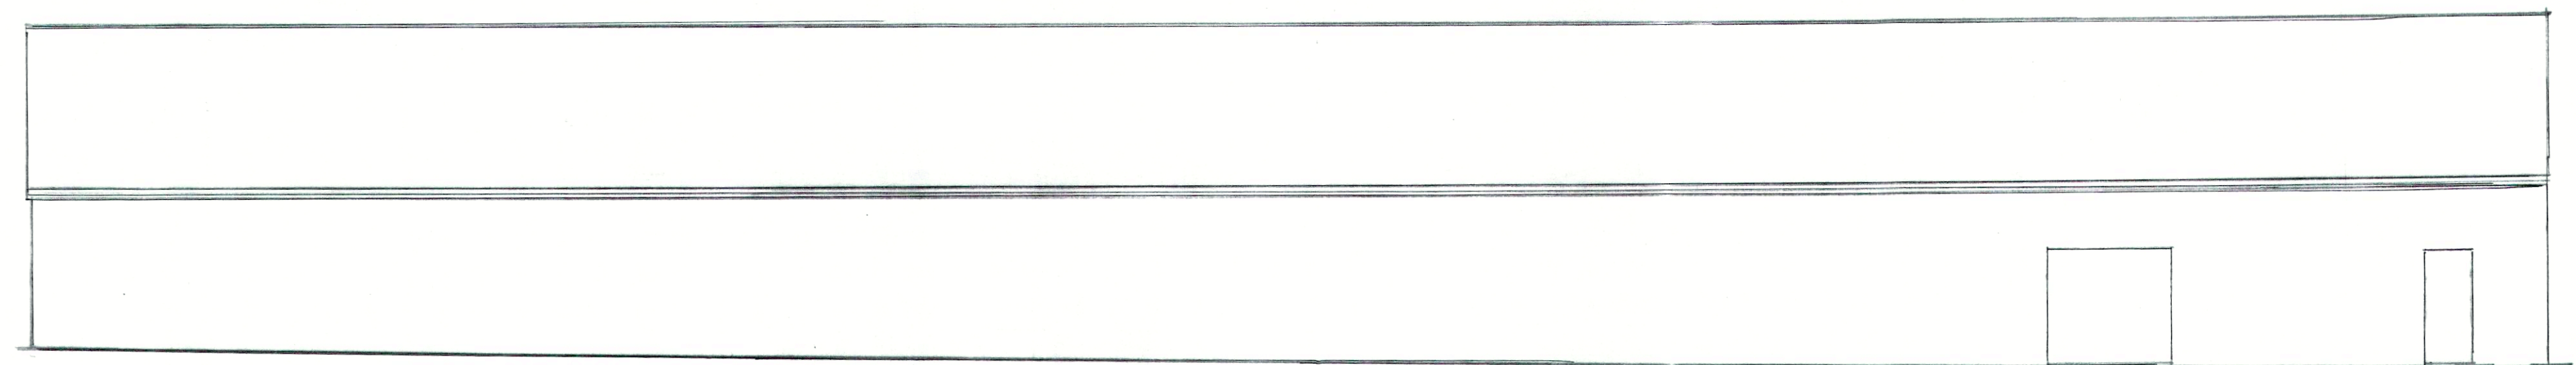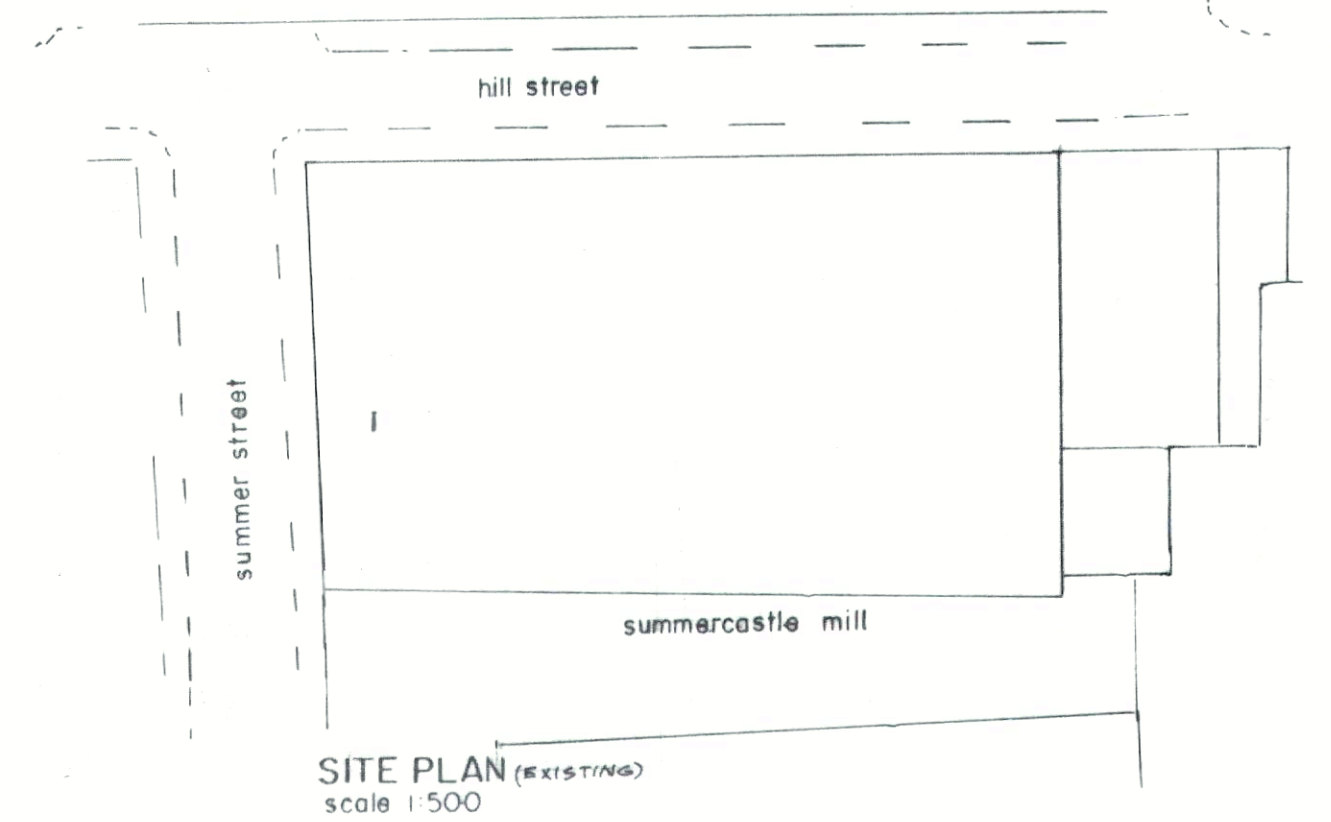


SIDE ELEVATION (EXISTING)

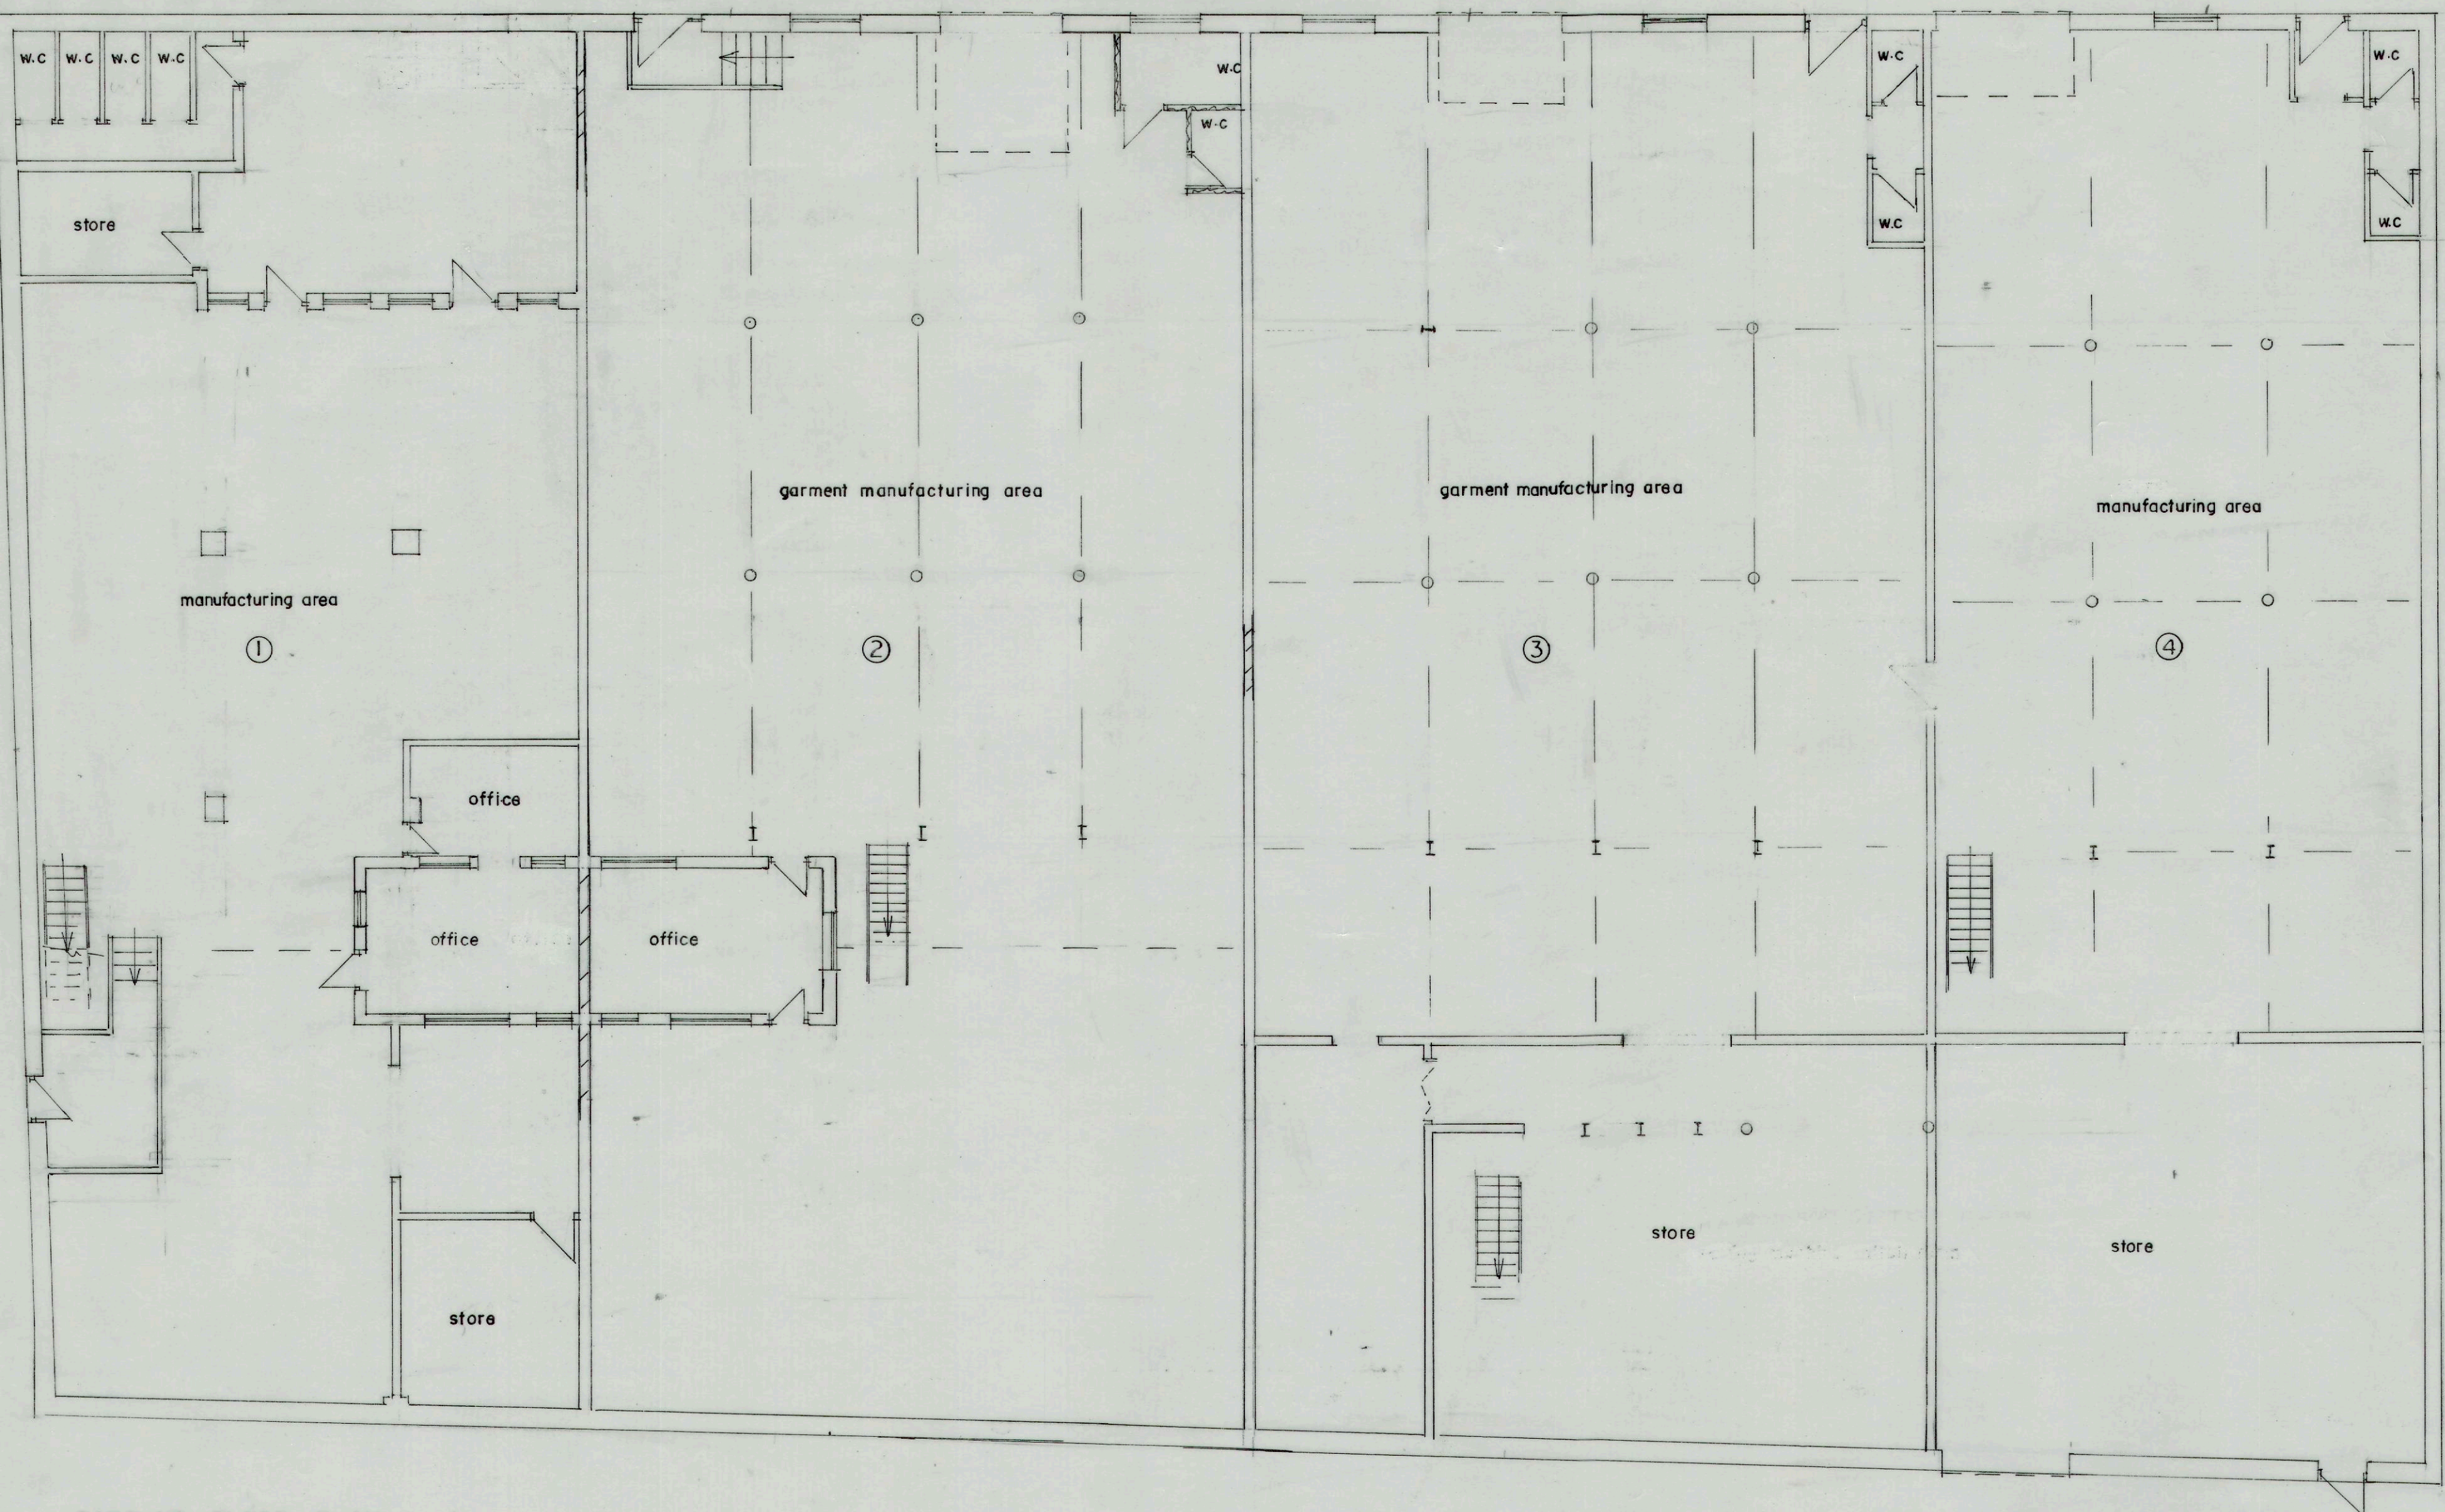


GARAGE FLOOR PLAN
(PROPOSED)

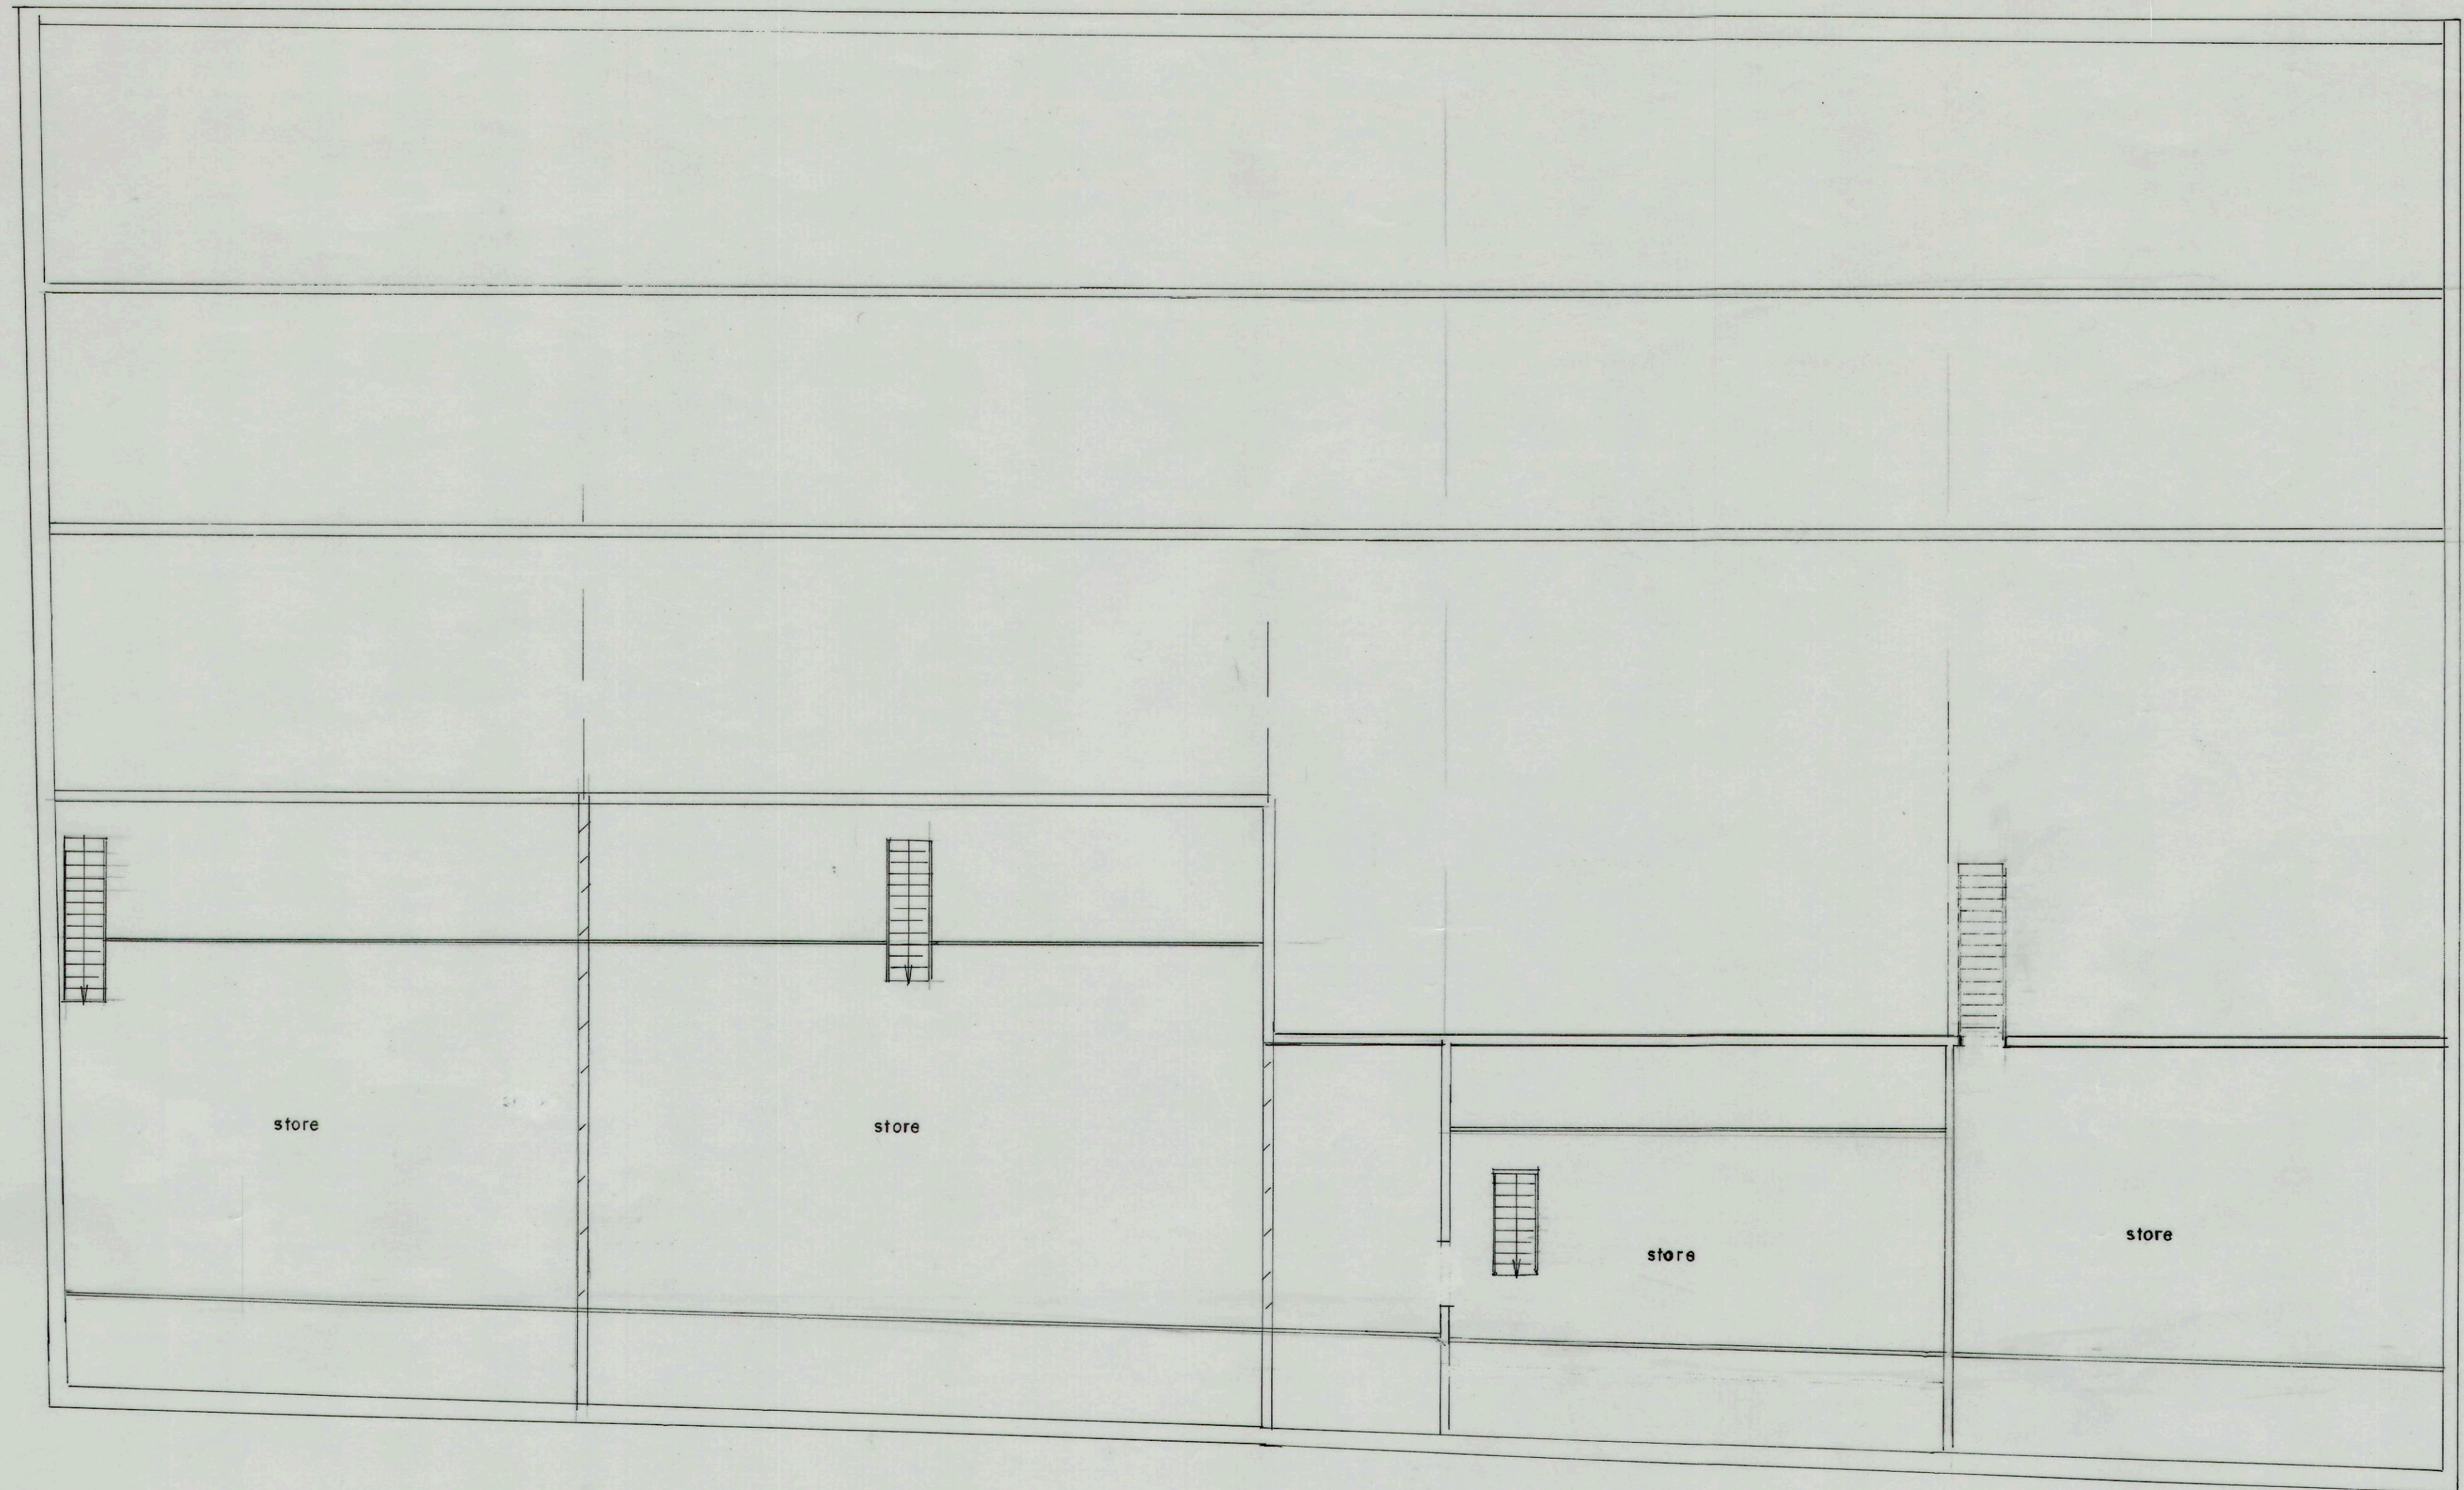


MEZANINE FLOOR
(PROPOSED)

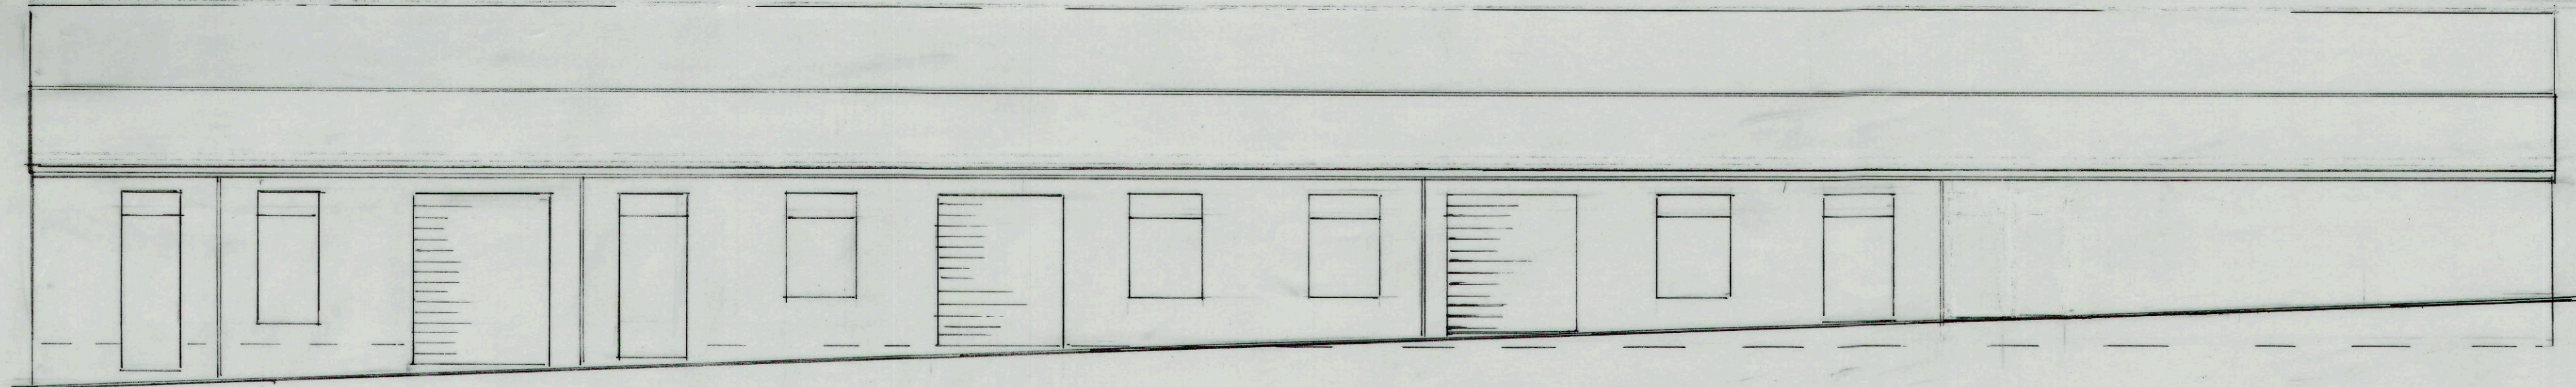


SIDE ELEVATION (PROPOSED)
HILL STREET

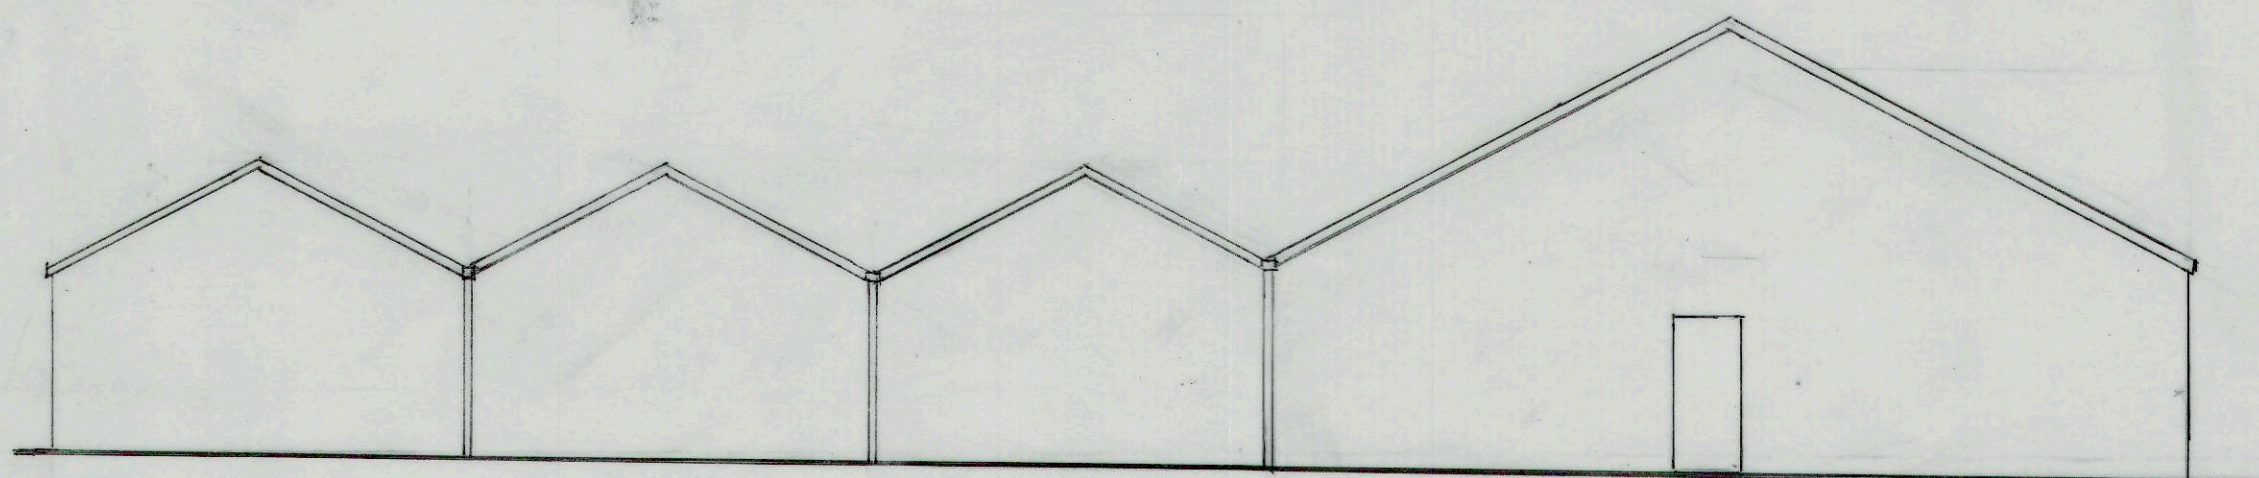

FRONT ELEVATION (PROPOSED)
SUMMER STREET

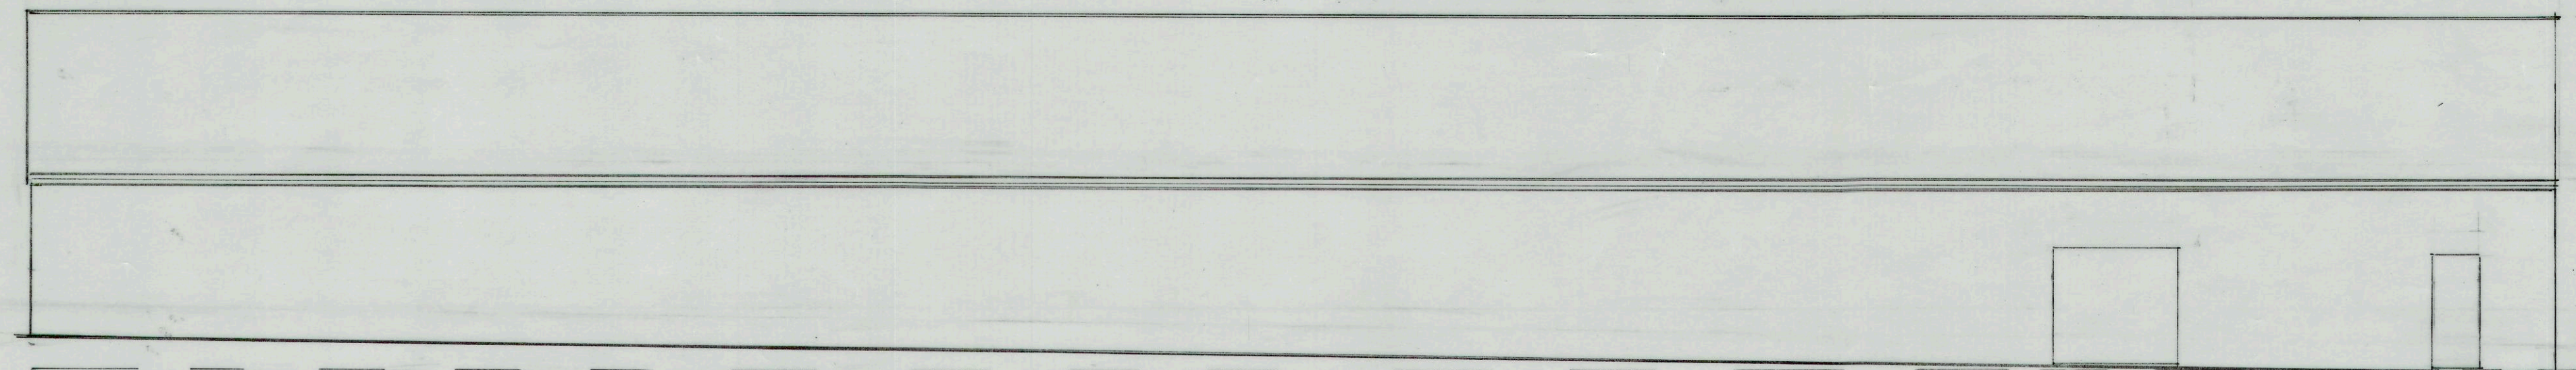

SIDE ELEVATION (PROPOSED)

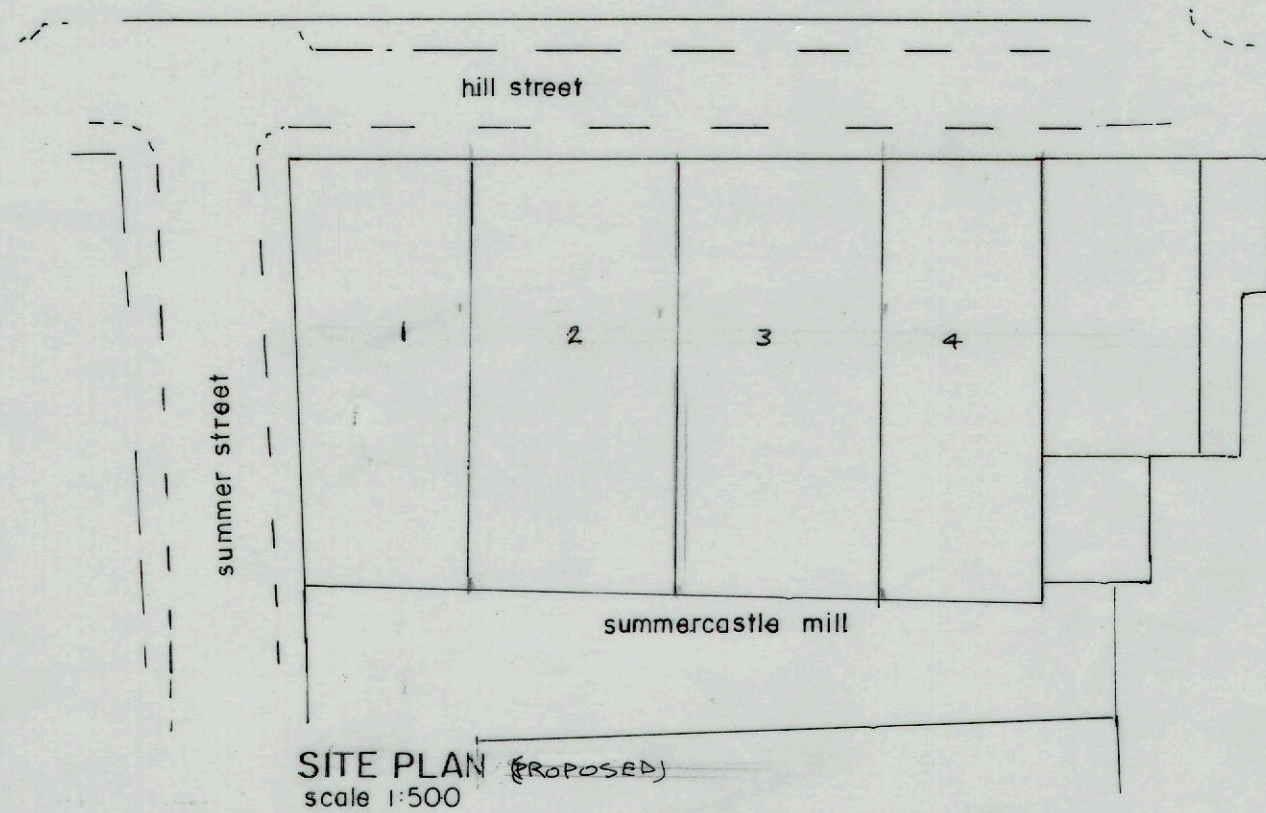

BUILDING DESIGN SERVICES
M. FAROOQ
6 Stock Close, Shawclough, Rochdale OL12 6BB
Tel: 01706 712231 Mob: 07967605763

**PROPOSED SUB-DIVISION OF EXISTING B2
GENERAL INDUSTRIAL USE TO FOUR UNITS AT
1 SUMMER STREET ROCHDALE OL16 1SY**

For: HIGH STANDARD LTD

Elevation

Scale 1:100

1981/6