


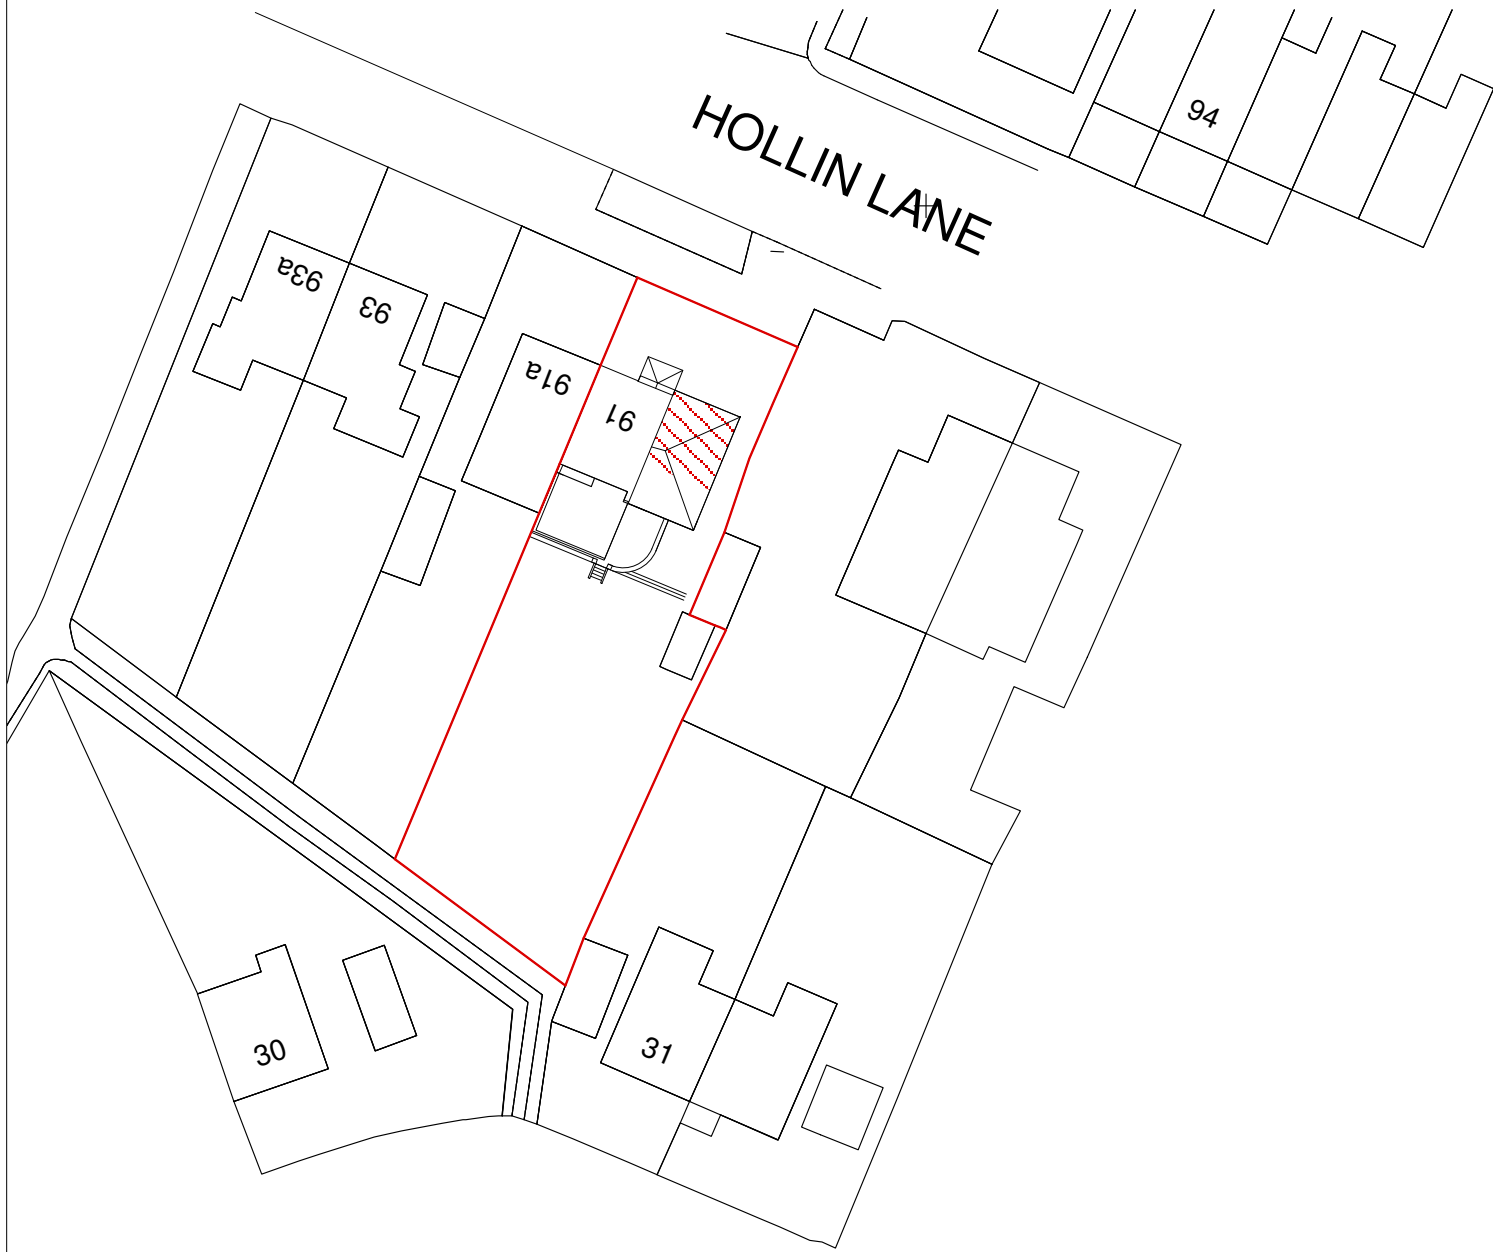

SITE PLAN
scale 1:500

Provisional Copy
SUBJECT TO LAWFUL CONSENT AND
BUILDING REGULATION APPROVAL

Commencement on site before full
Building Regulation approval at own risk

revisions			

project
Proposed Conversion of
Existing Garage
at
91 Hollin Lane, Middleton,
M24 5LA.
client
Mr & Mrs P. Crux

drawing SITE PLAN	date Feb 2024
	drawing
	scale as indicated @ A3
status Lawful Consent Submission	rev.