


Revision	Description	By	Date
P04	Issue of Stage 3 Following Planning Comments	BN	27/11/23
P03	Issue of Stage 3 Final Drawings	BN	09/11/23
P02	Issue of Stage 3 Drawing Package	BN	30/10/23
P01	Issue of Drawing Package	BN	10/10/23

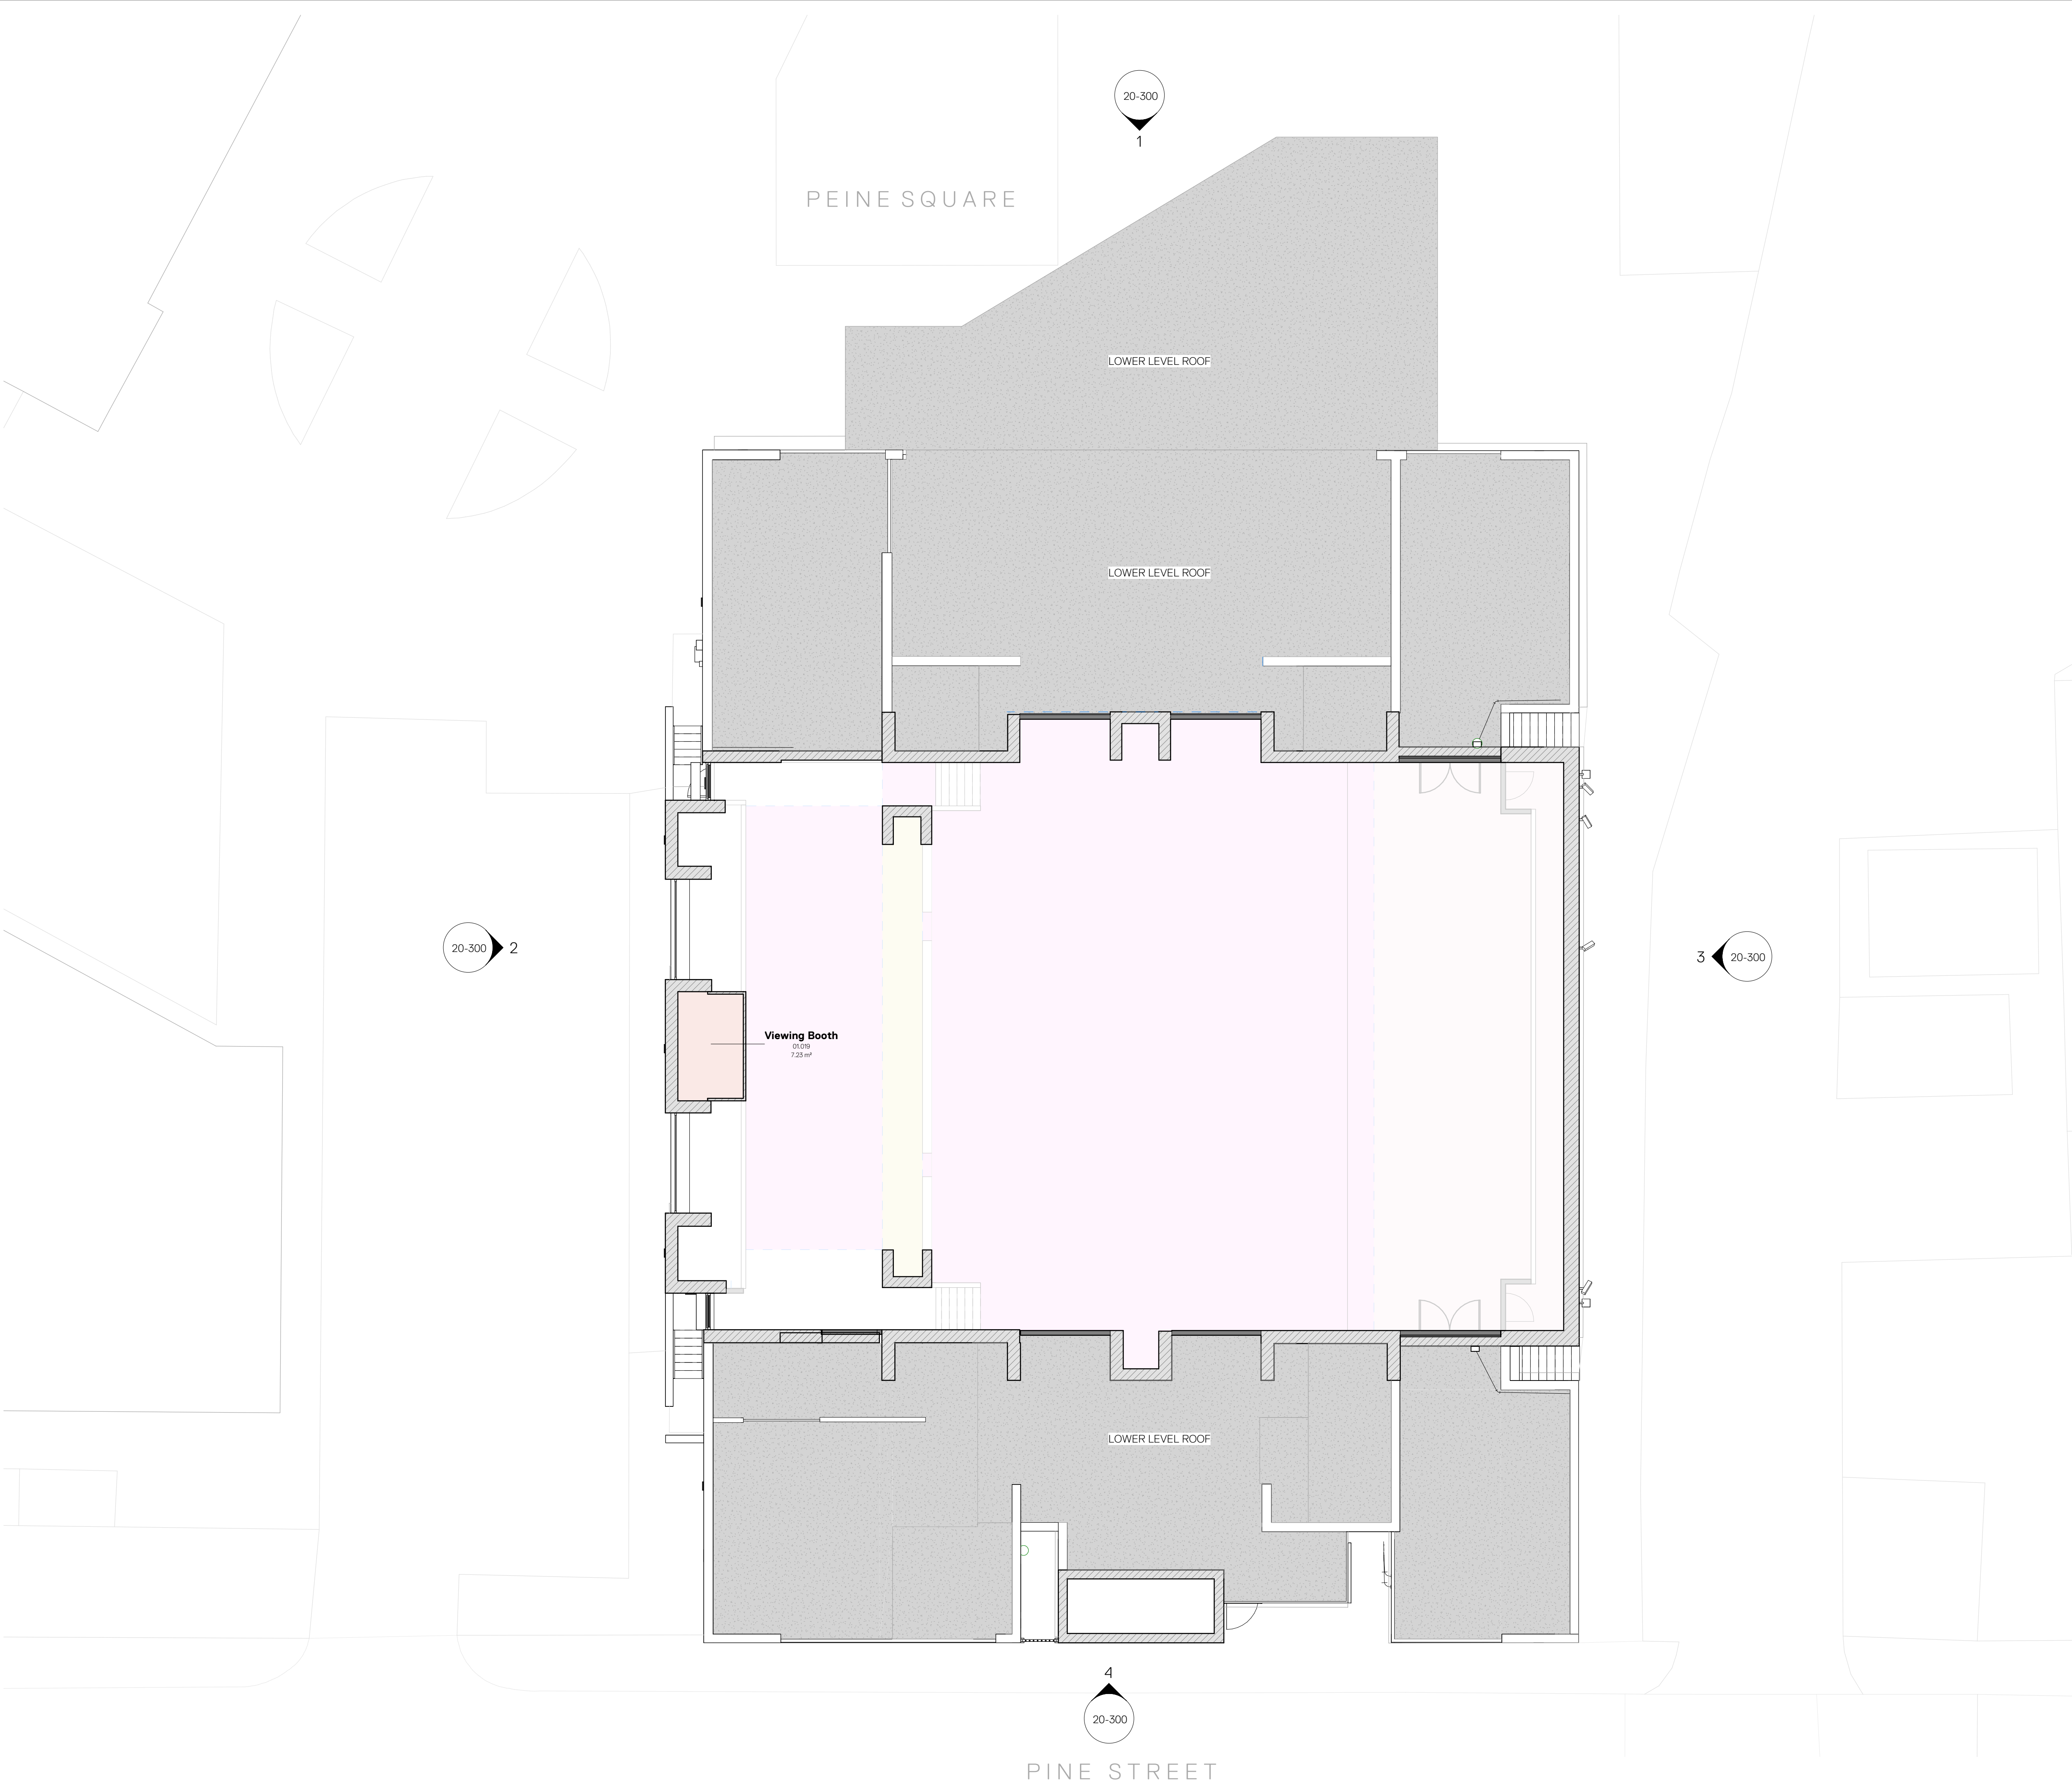

Areas	
	Viewing Booth
	Performance Support

RIBA STAGE 3

1:100

Notes:
DO NOT SCALE. Use figured dimensions only. The contractor is requested to check all dimensions before the work is put in hand. Copyright of this drawing belongs solely to K2 Architects Ltd ©. This drawing must only be used for the purpose for which it is supplied and its contents must not be reproduced for any purpose without written permission. Areas indicated, or areas calculated from this drawing should be used for valuation purposes or as the basis for development contracts. K2 Architects is a limited company registered in England and Wales. Number 65333723.

Drawn	BN	September 2023
Checked	JP	September 2023
Approved	KH	September 2023

www.k2architects.co.uk 0151 706 9560



Project	Heywood Civic Centre LCpl Stephen Shaw MC Way, Heywood Greater Manchester, OL10 1LW	Status	Preliminary
Drg Title	Proposed Viewing Booth Floor Plan	Scale	1:100
Drg No.	564-K2A-B1-01-DR-A-20-203	Revision	P04

Proposed Viewing Booth Floor Plan