



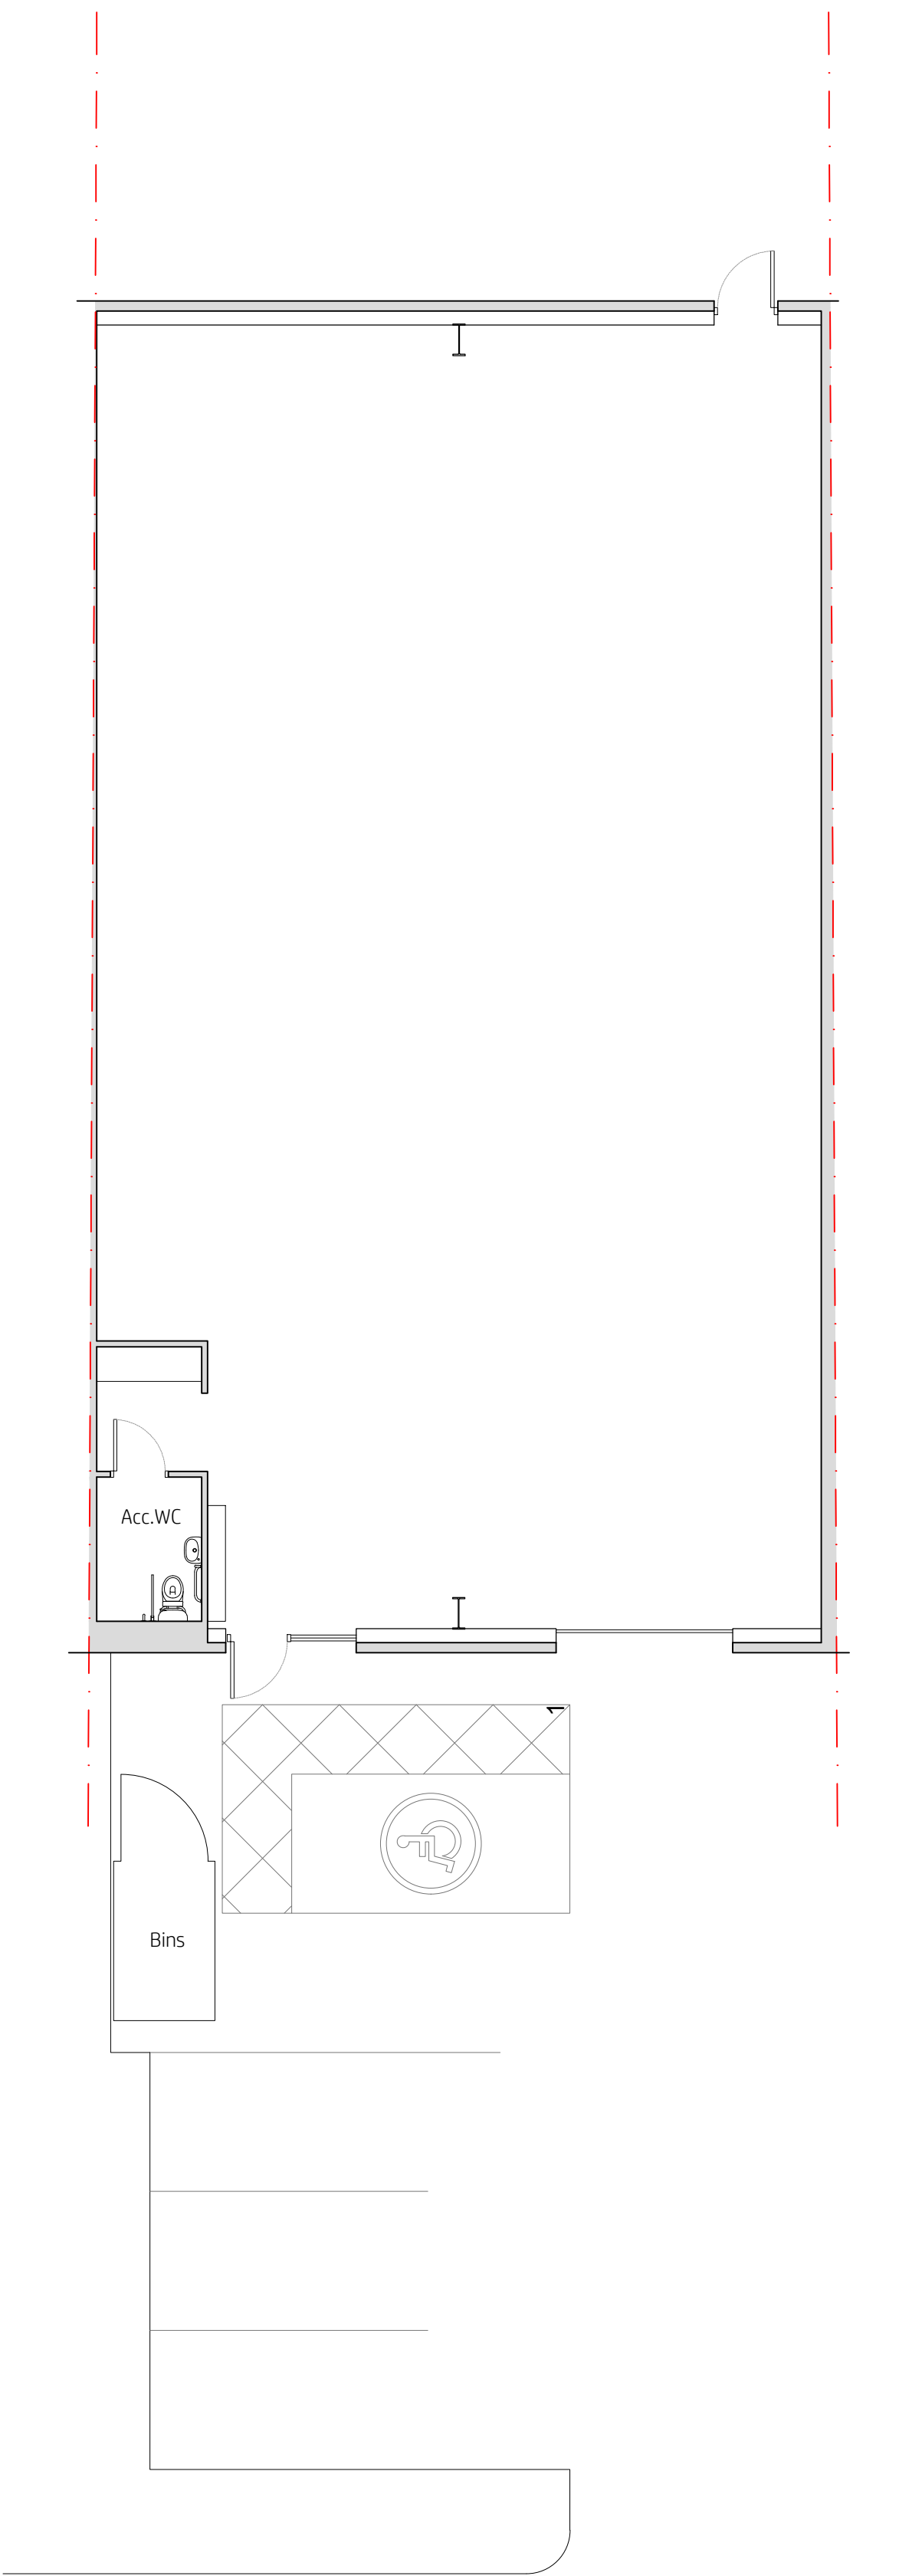


Existing Plan

Scale 1:100

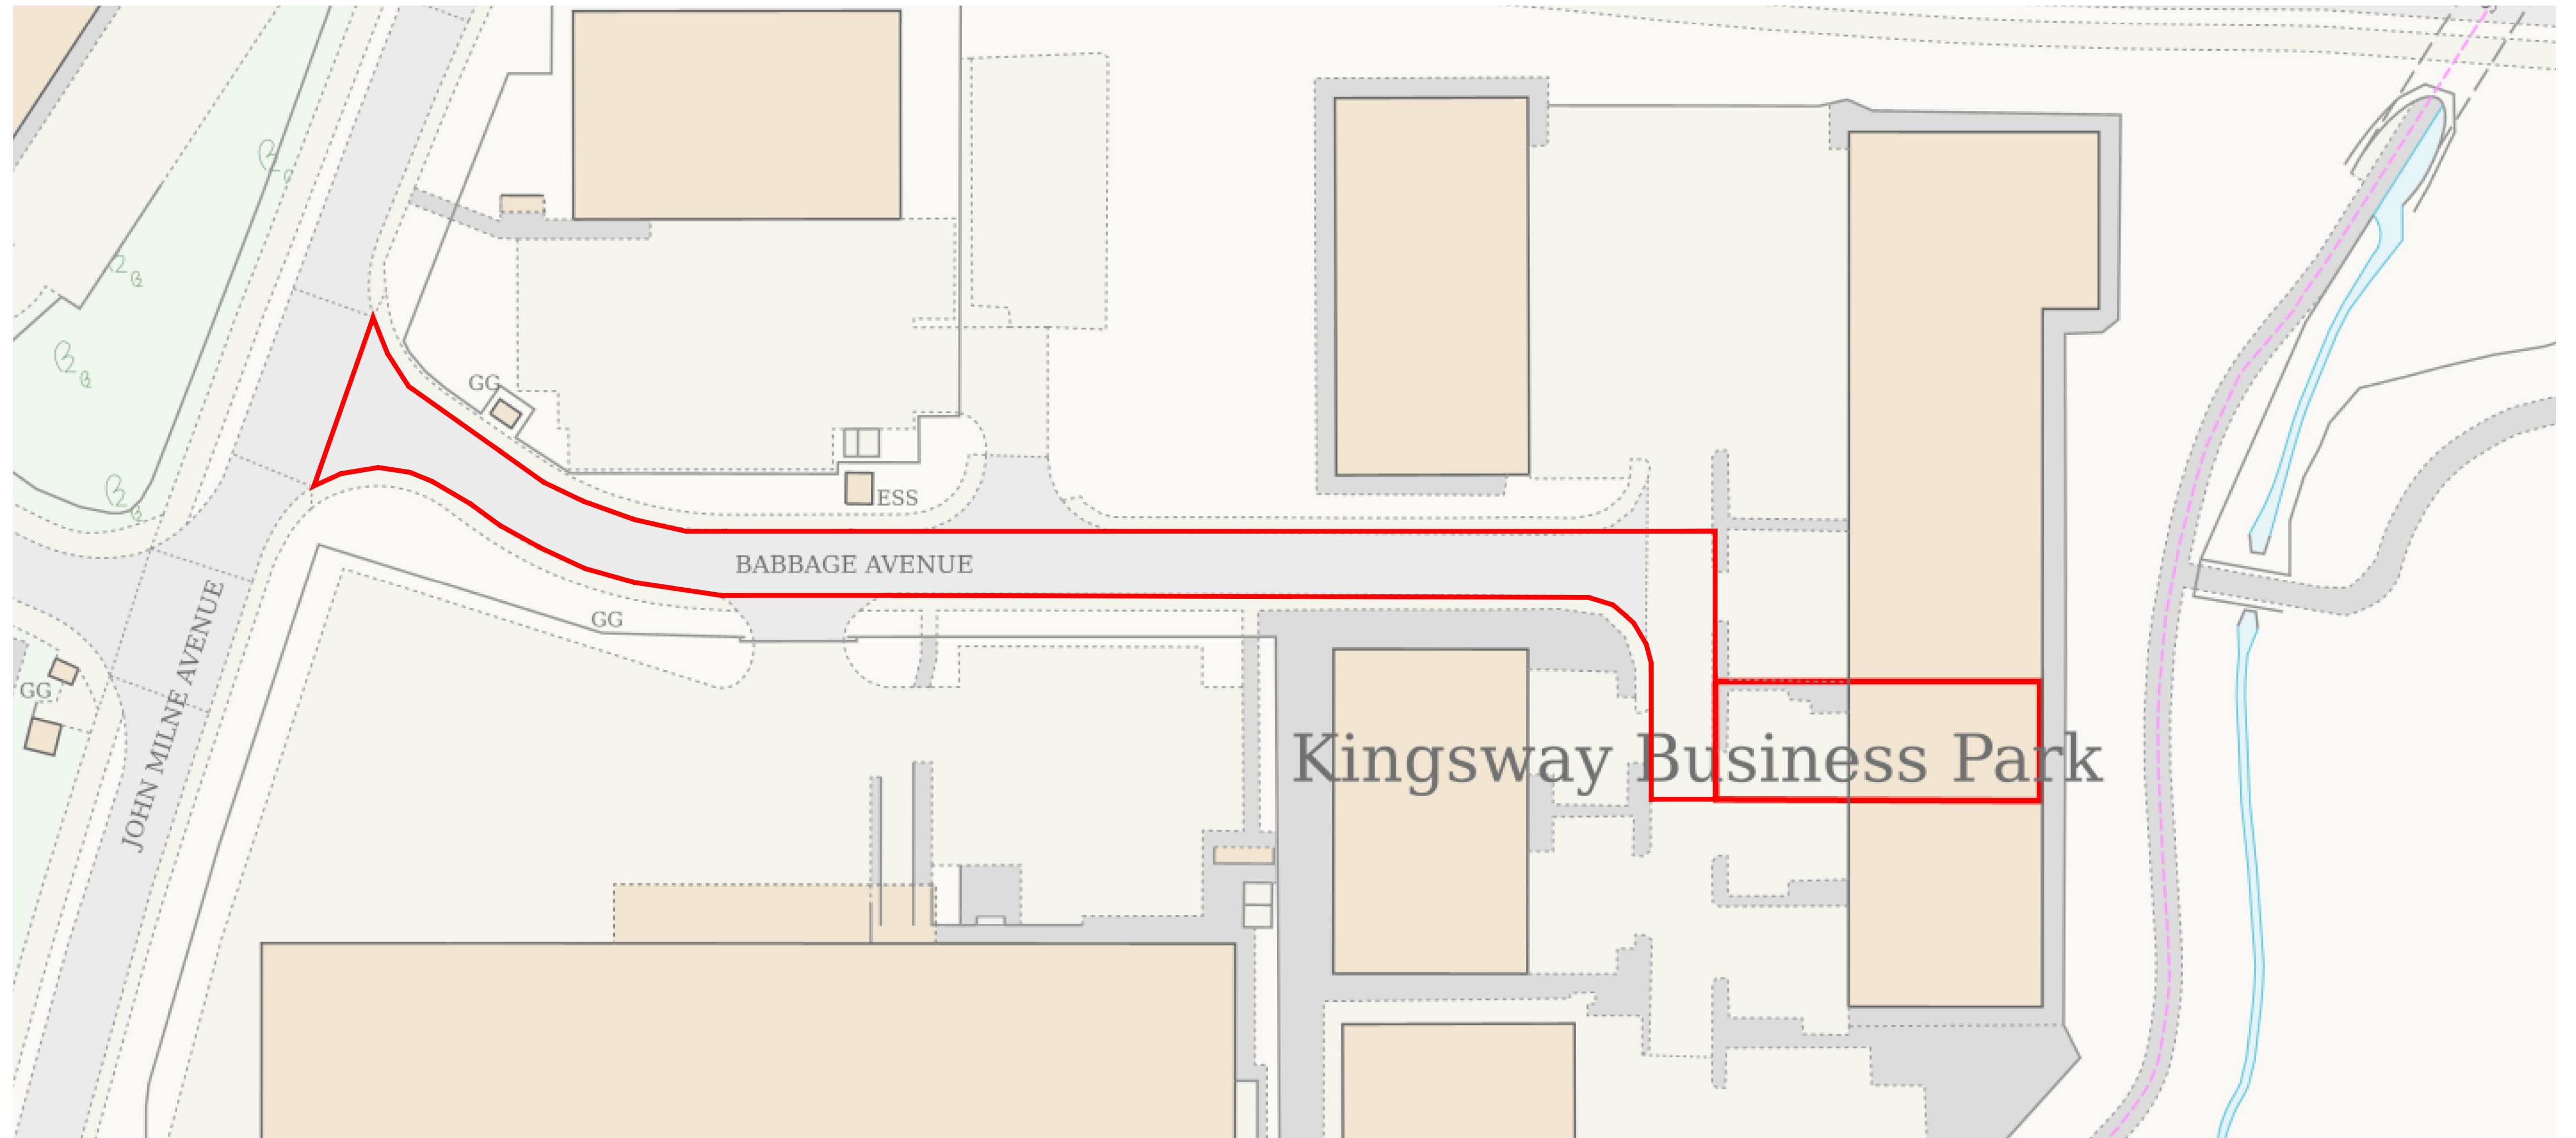


Existing Site Plan

Scale 1:500

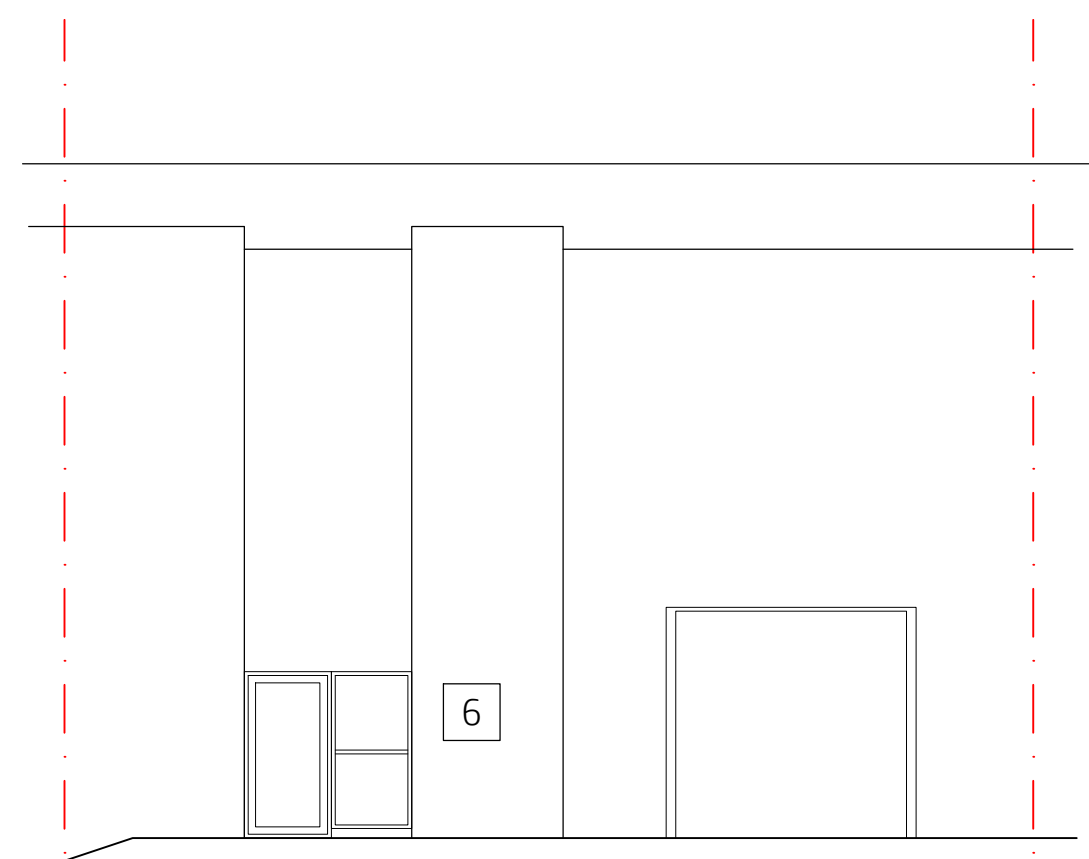

Existing Front Elevation

Scale 1:100

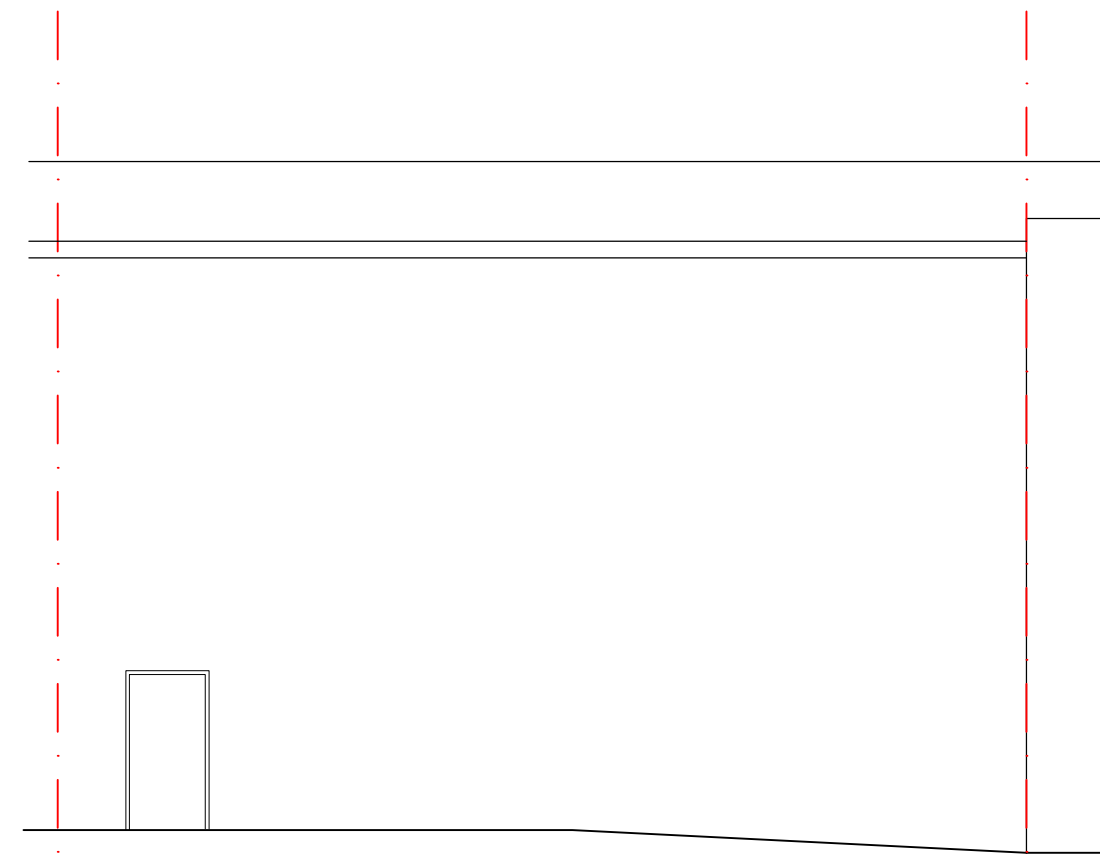

Existing Rear Elevation

Scale 1:100

project
Unit 6
Kingsway Business Park
Charles Babbage Avenue
Rochdale
OL16 4NW
scale
1:100/500@A1
1:200/1000@A3
drawn by
klh
drawing number
KH1070-001

revision	description	date
-	-	10.03.2025
A	as per planning validation comments	09.04.2025

Existing Plans

kieranhibbsarchitecture
27 Pioneer Road
Macclesfield
SK11 7ZB
kieranhibbs@gmail.com
Mobile: 07584049322

kieranhibbsarchitecture