



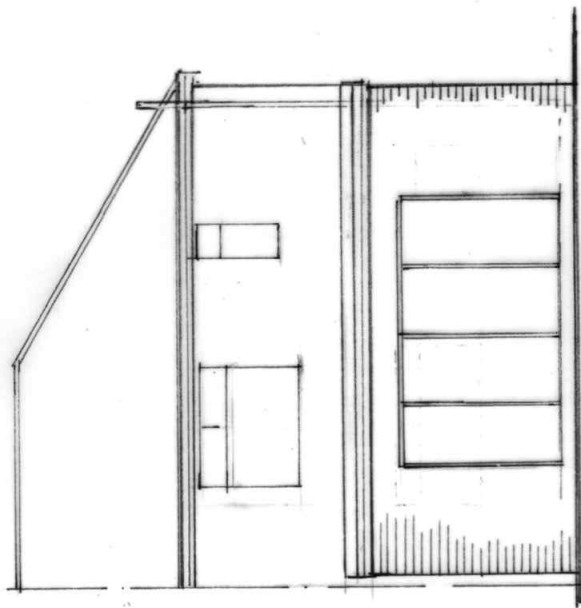


REAR ELEVATION
(PROPOSED)

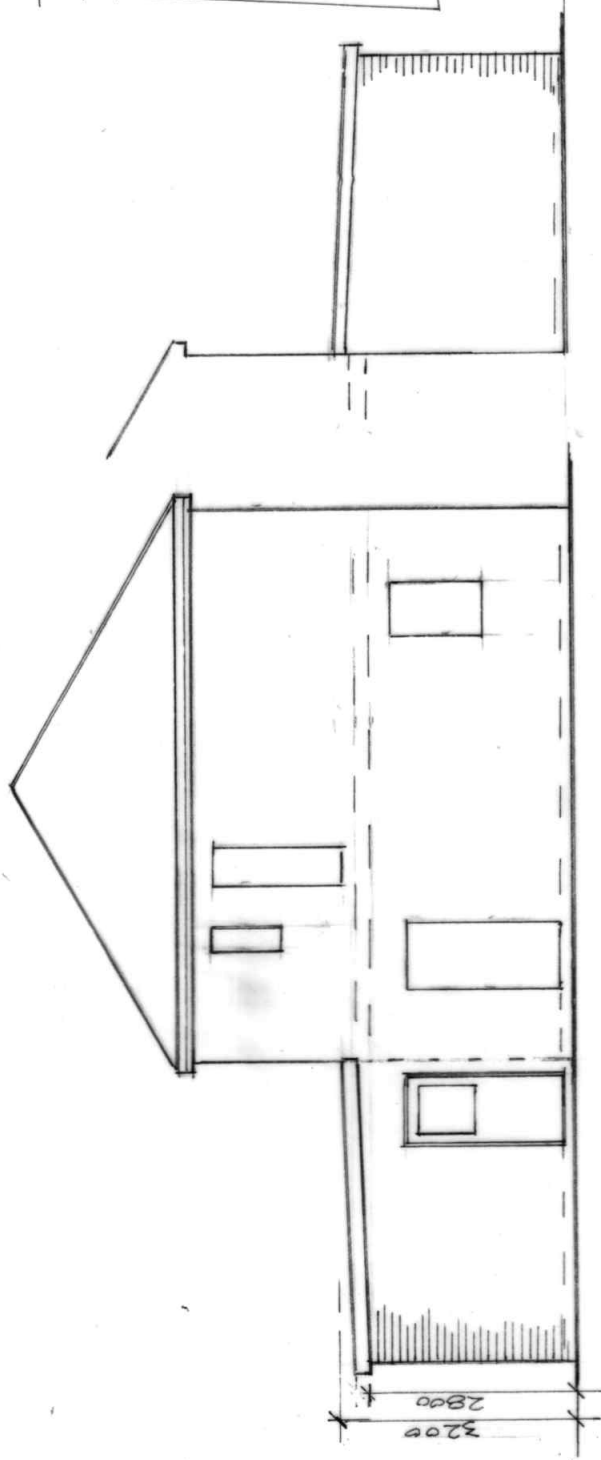


SIDE ELEVATION
(PROPOSED)

SIDE ELEVATION
(PROPOSED)

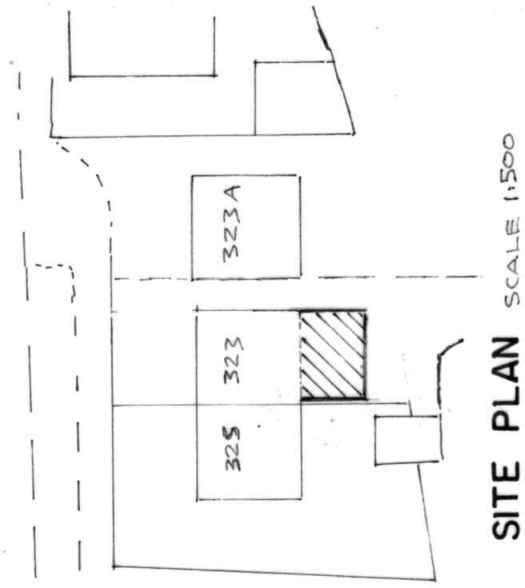

SITE PLAN SCALE 1:500

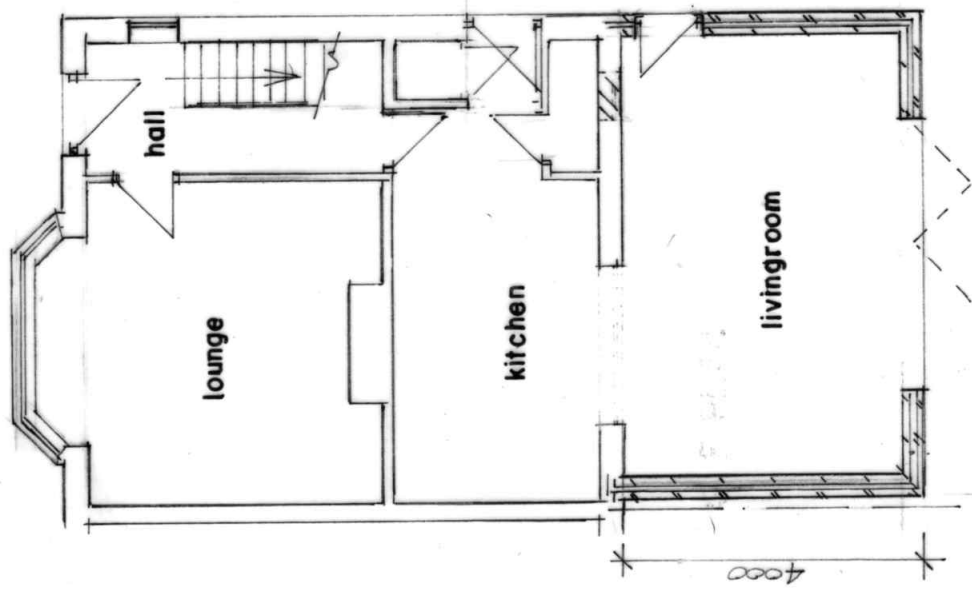

GROUND FLOOR PLAN
(PROPOSED)

BUILDING DESIGN SERVICES

M. FAROOQ

418 Bury Road Rochdale OL11 5EU.

Tel: 01706 712231 Mob: 07967605763

PROPOSED SINGLE STOREY REAR EXTENSION
AT 323 MILNROW ROAD ROCHDALE OL16 5BU

For: Mr F KHAN & Mr S KHAN

Plan

Scale 1:100

Elevation

21/75/2