



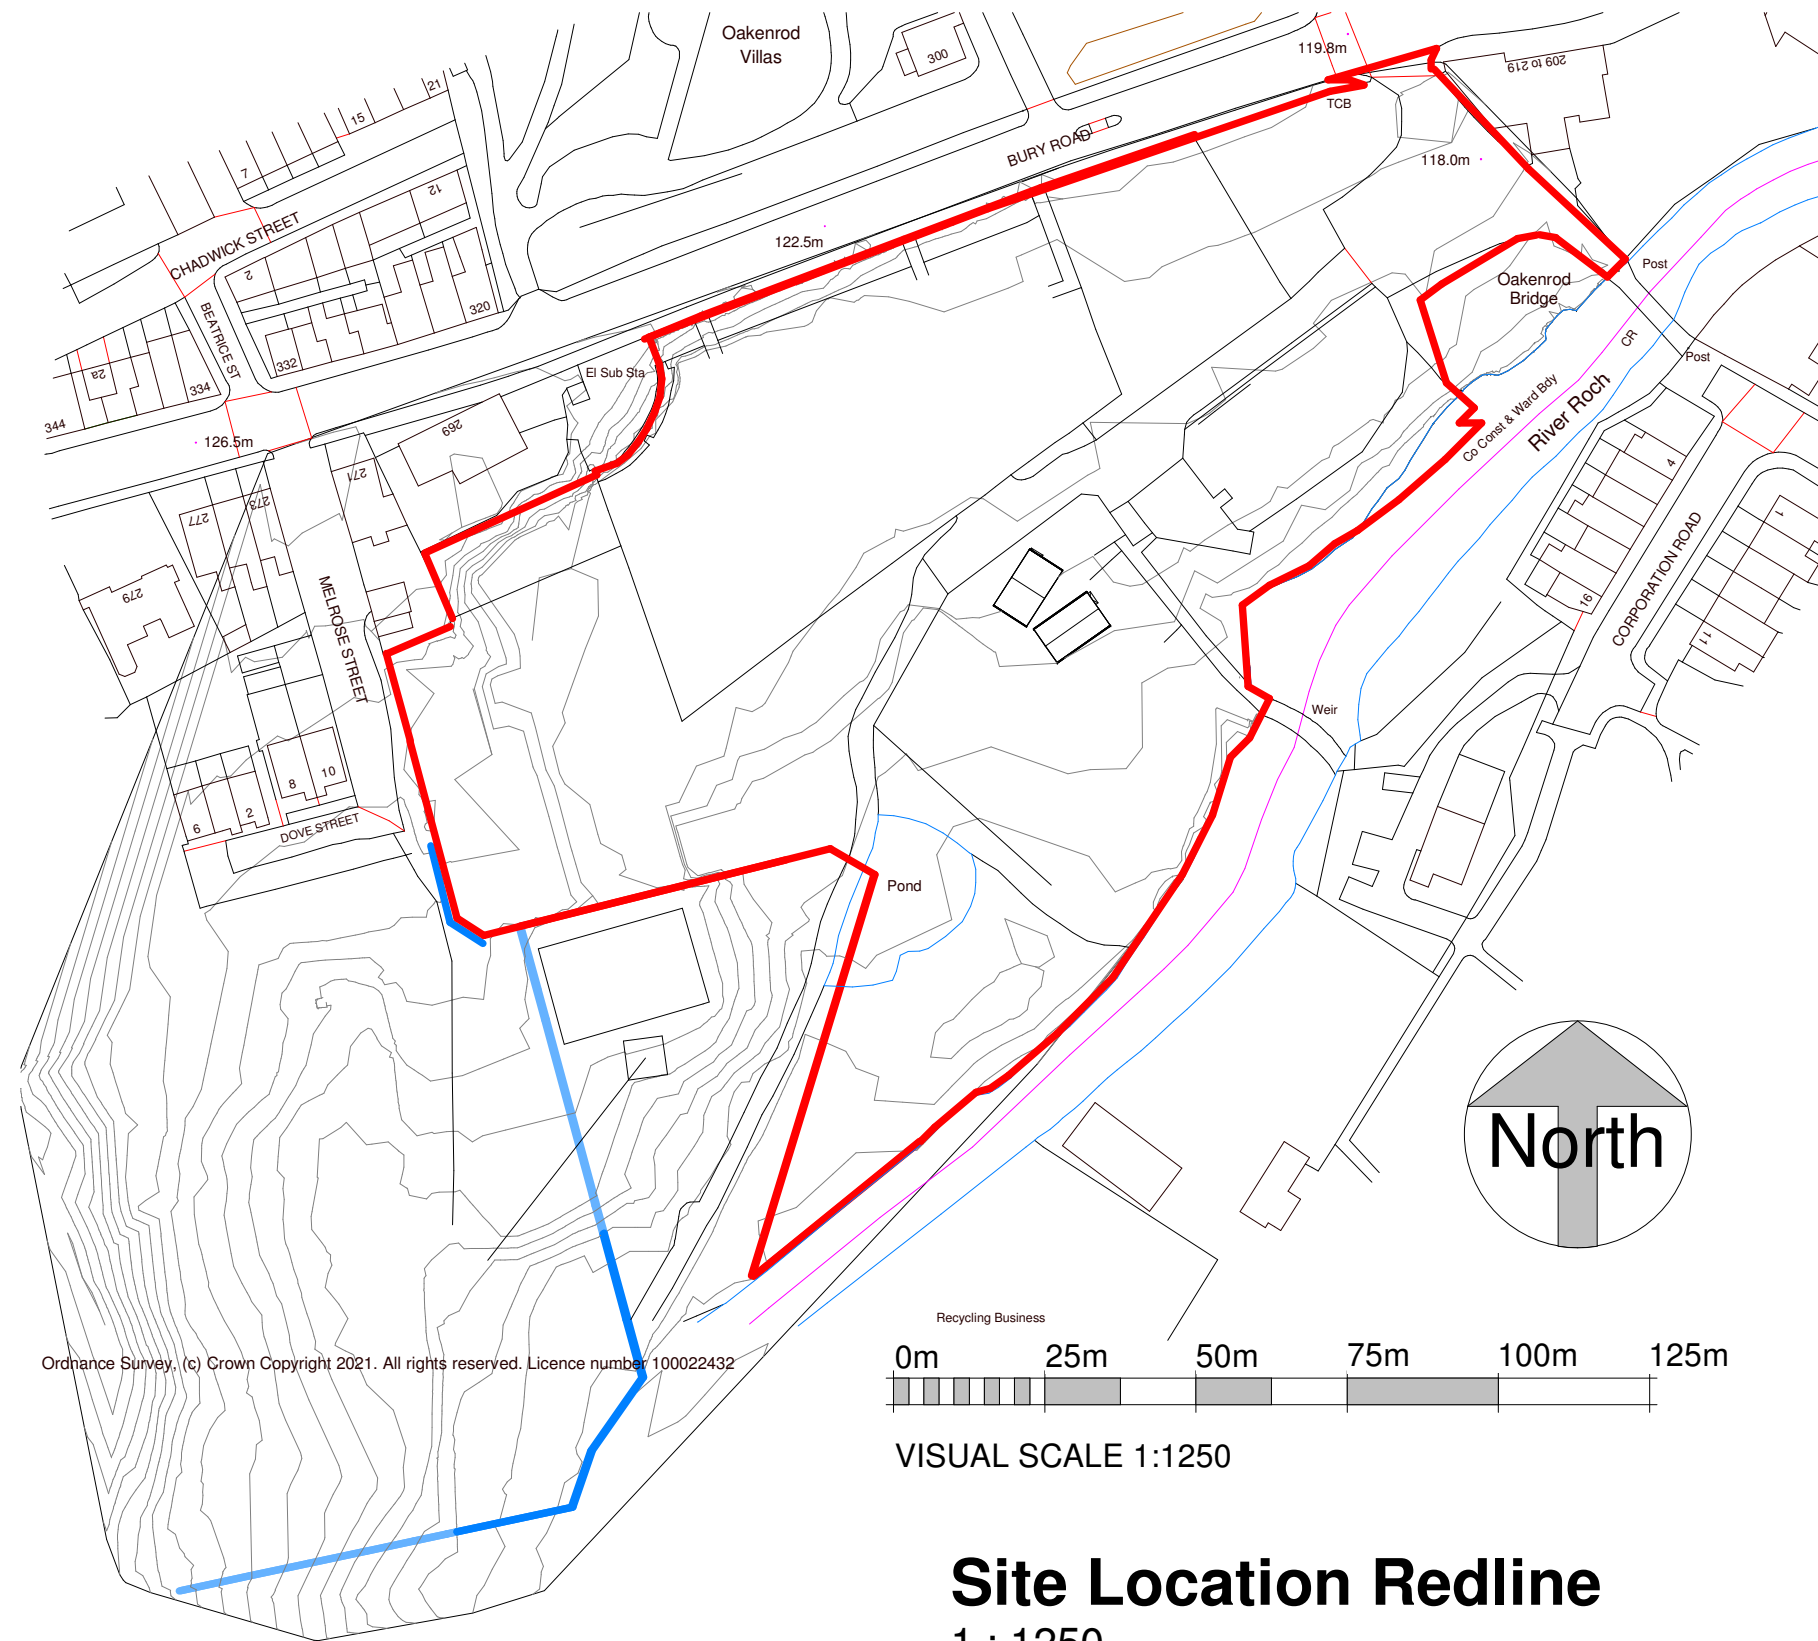

Ordnance Survey, (c) Crown Copyright 2021. All rights reserved. Licence number 100022432

 

VISUAL SCALE 1:1250

Site Location Redline

1 : 1250

nicol thomas

No.	Description	Date

Hallmark Developments

Oakenrod, Rochdale

Site Plan / Location Plan		
Project number	M4832	P(01)
Date	06/05/22	
Drawn by	AS	
Checked by	GRF	Scale
		1 : 1250