

PROJECT:
PROPOSED SINGLE STOREY
REAR EXTENSION.

LOCATION:
540, BURY ROAD, ROCHDALE, OL11 4DQ.



DRAWING TITLE:
SITE/ROOF PLANS AS EXISTING & PROPOSED.

CLIENT:
MRS. K. DORRINGTON.



SCALE:
1:200 @ A2.

DATE:
Jan., 2023.

DRAWING No.
01235808/05.

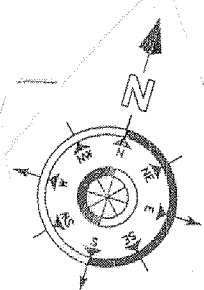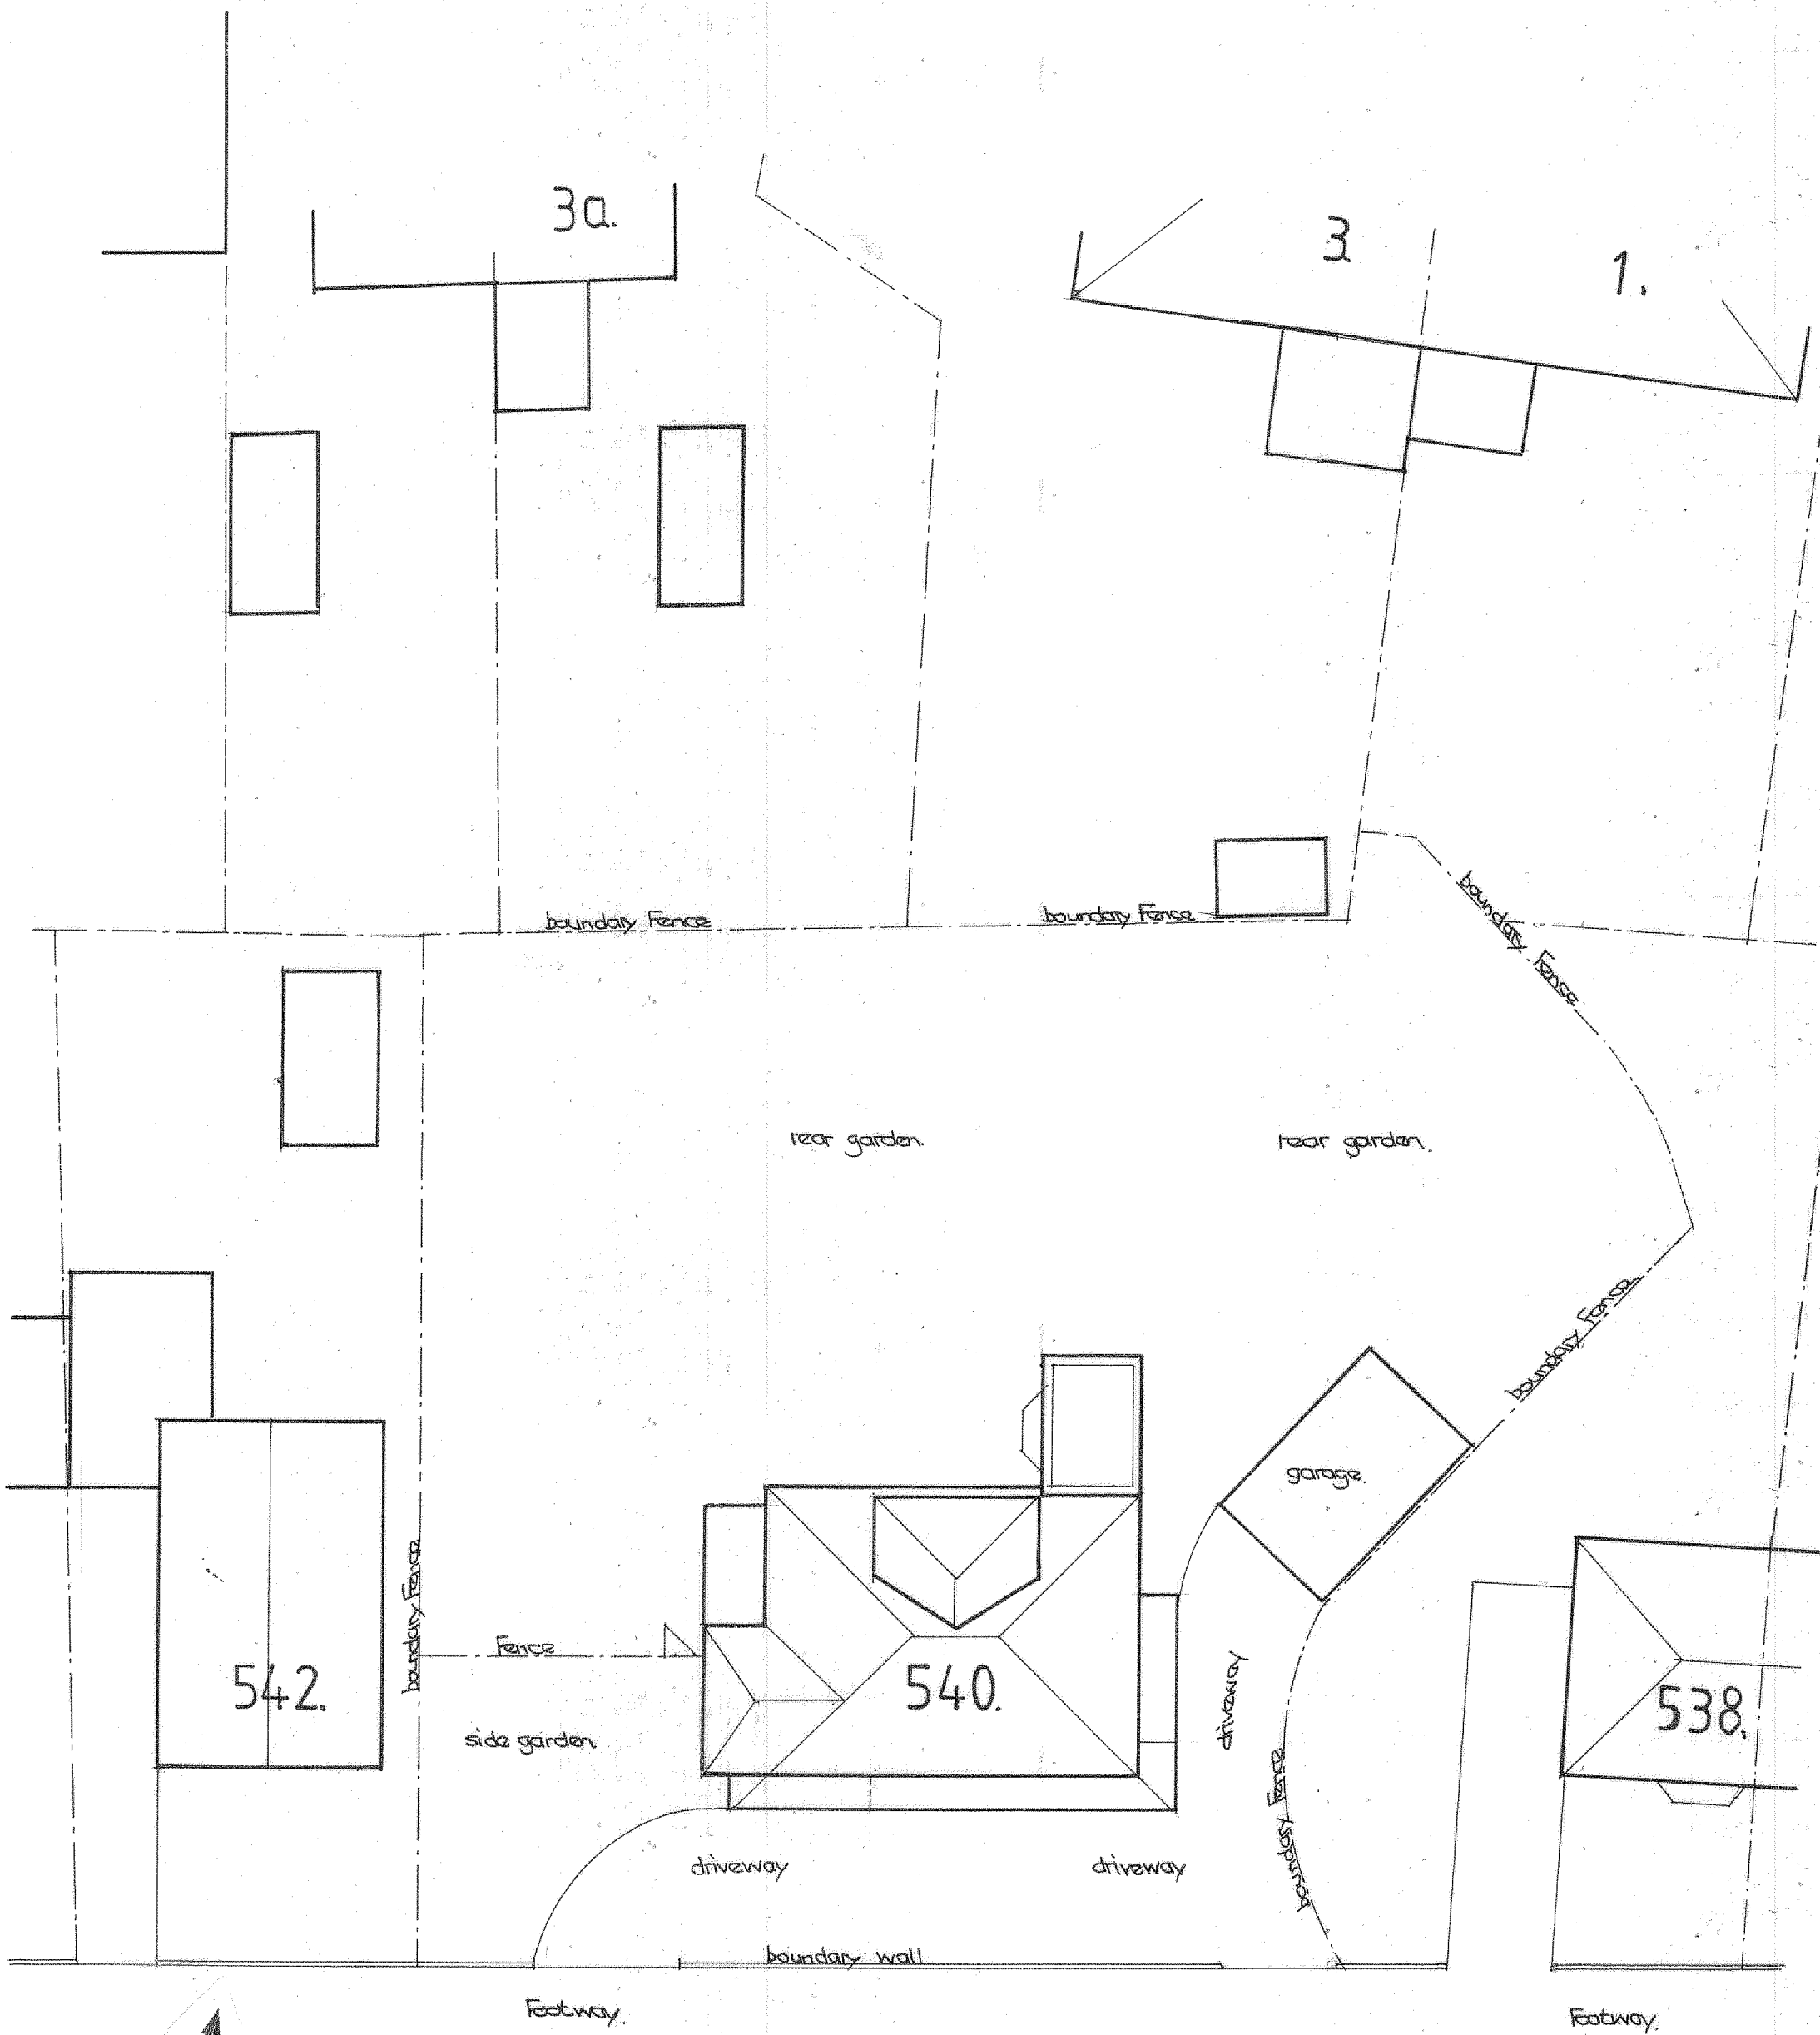

Bury Road (B6222).
SITE/ROOF PLAN AS EXISTING.

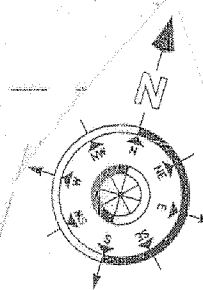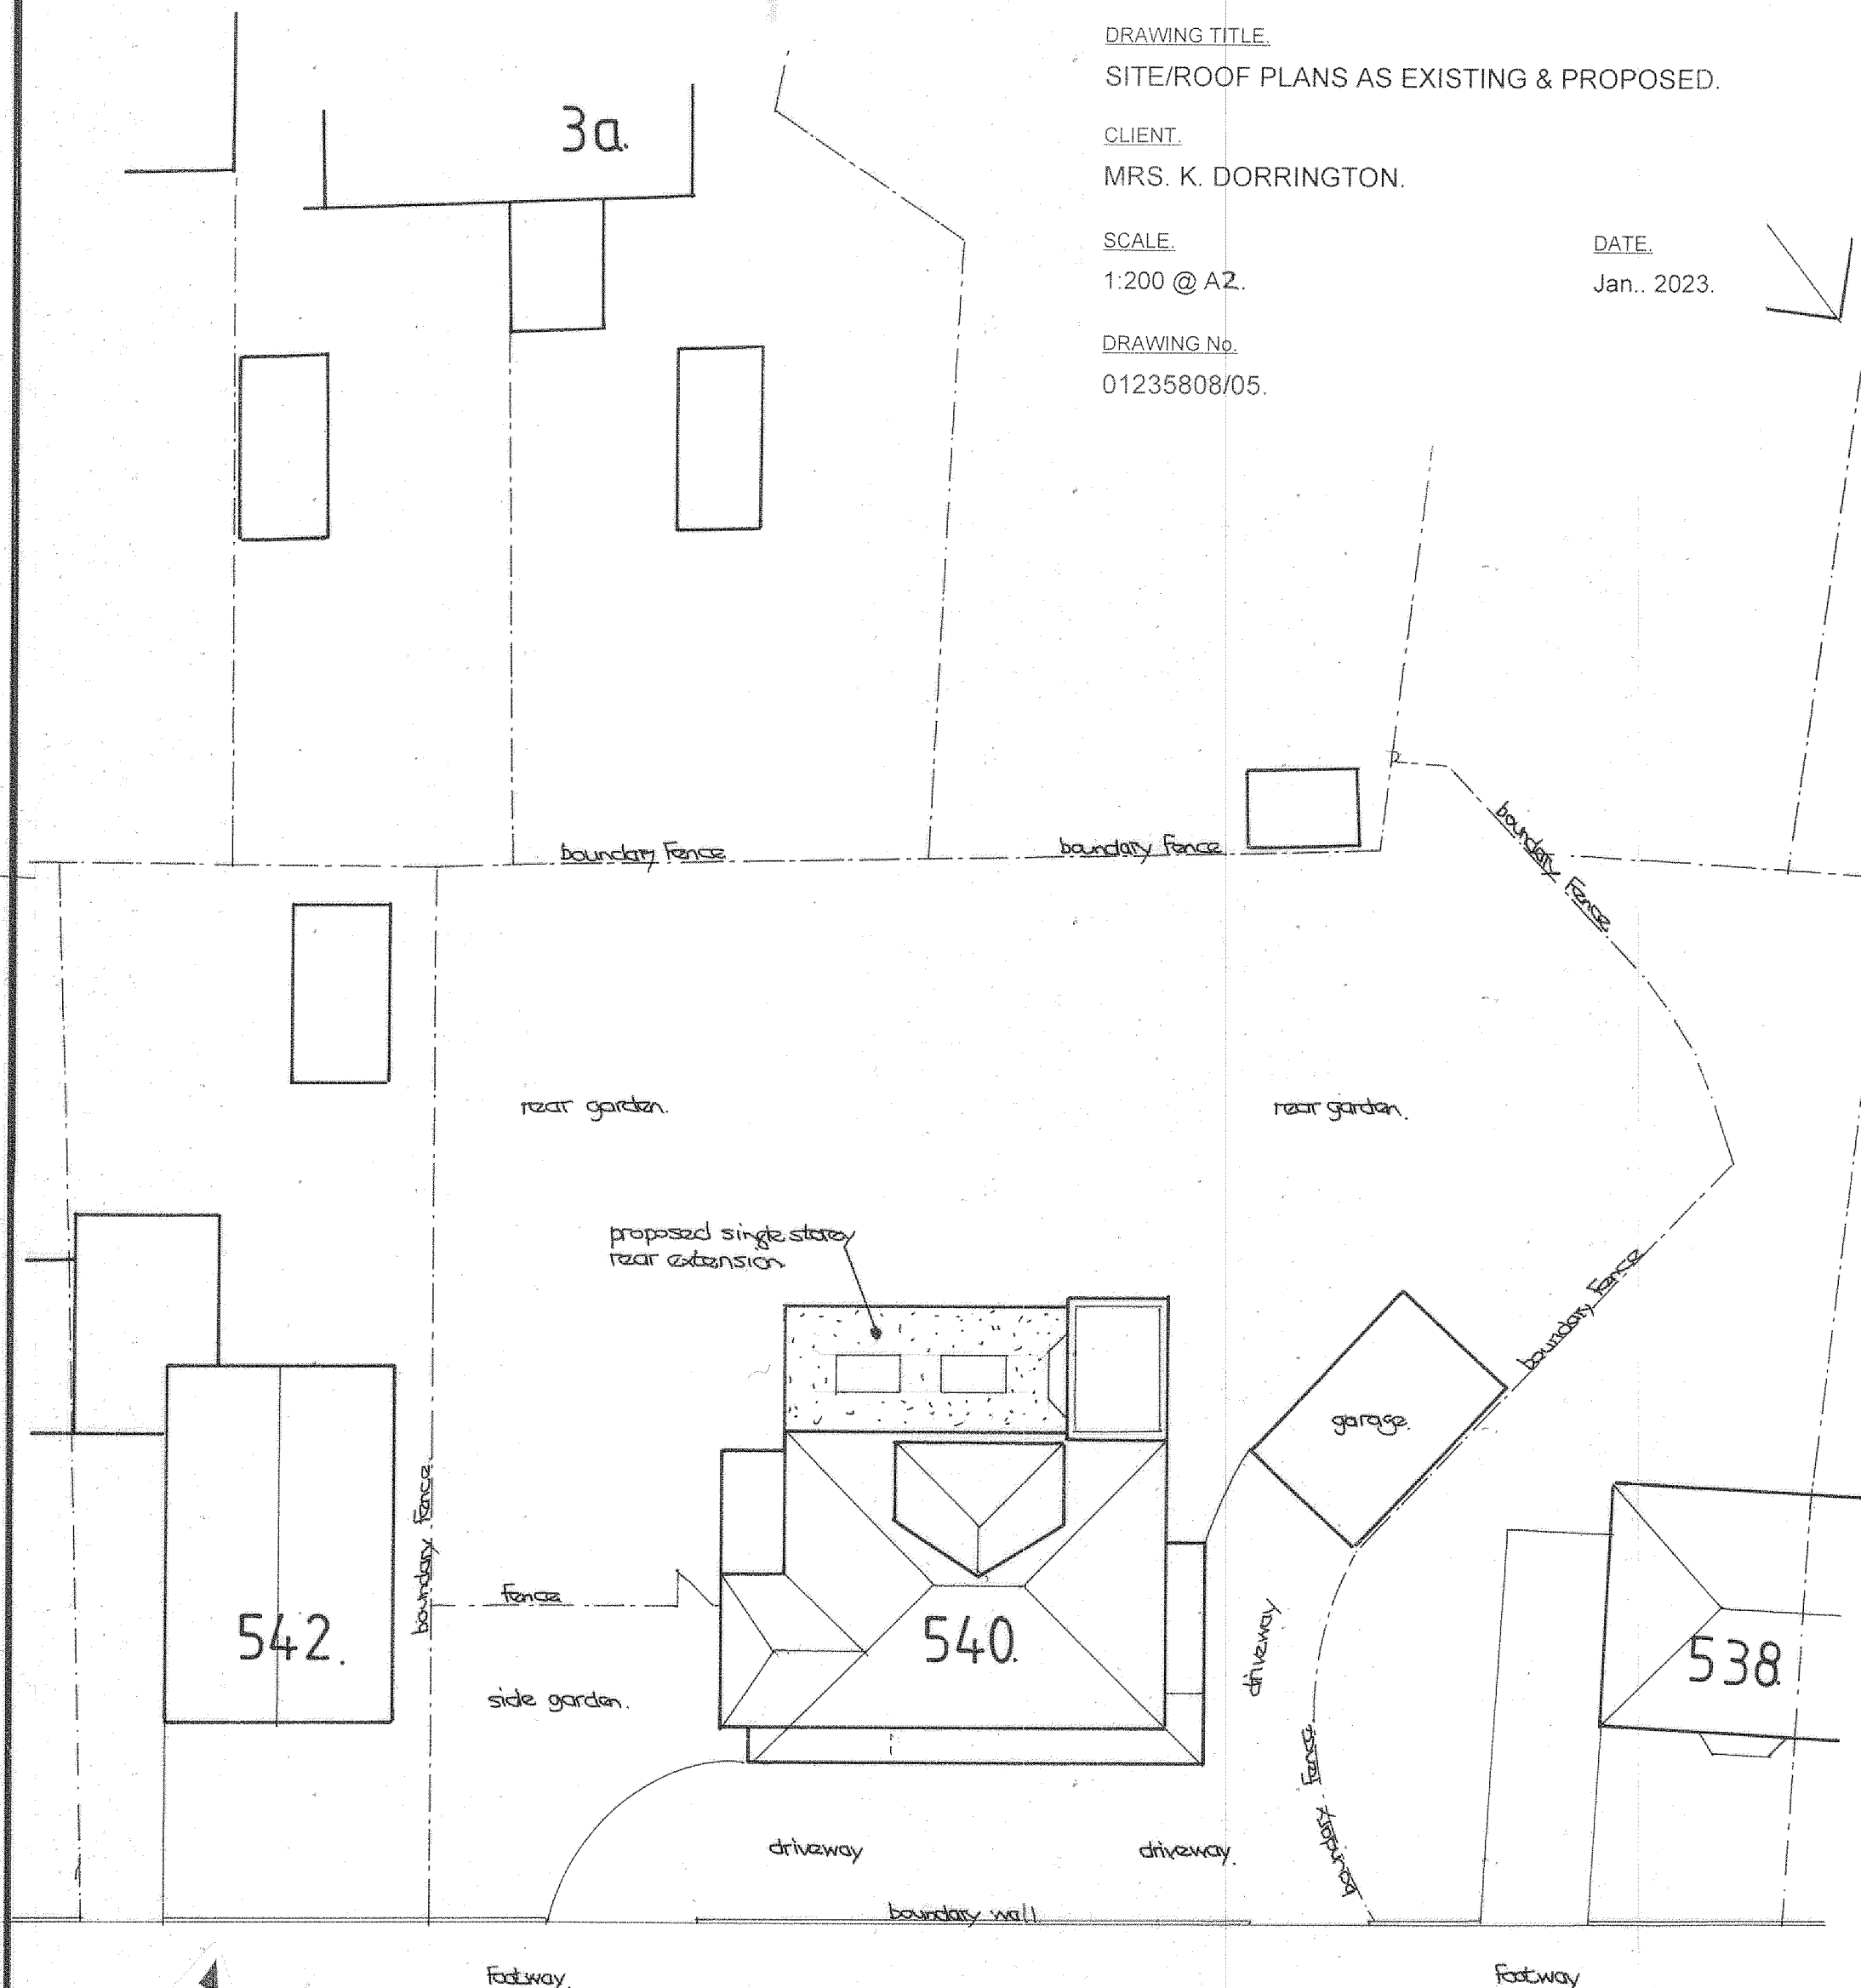

Bury Road (B6222).
SITE/ROOF PLAN AS PROPOSED.