



FINISHES KEY


- RED BRICK
- RED BRICK DETAILING:
ALTERNATE COURSES
RECESSED BY 15mm
- SLATE EFFECT TILES

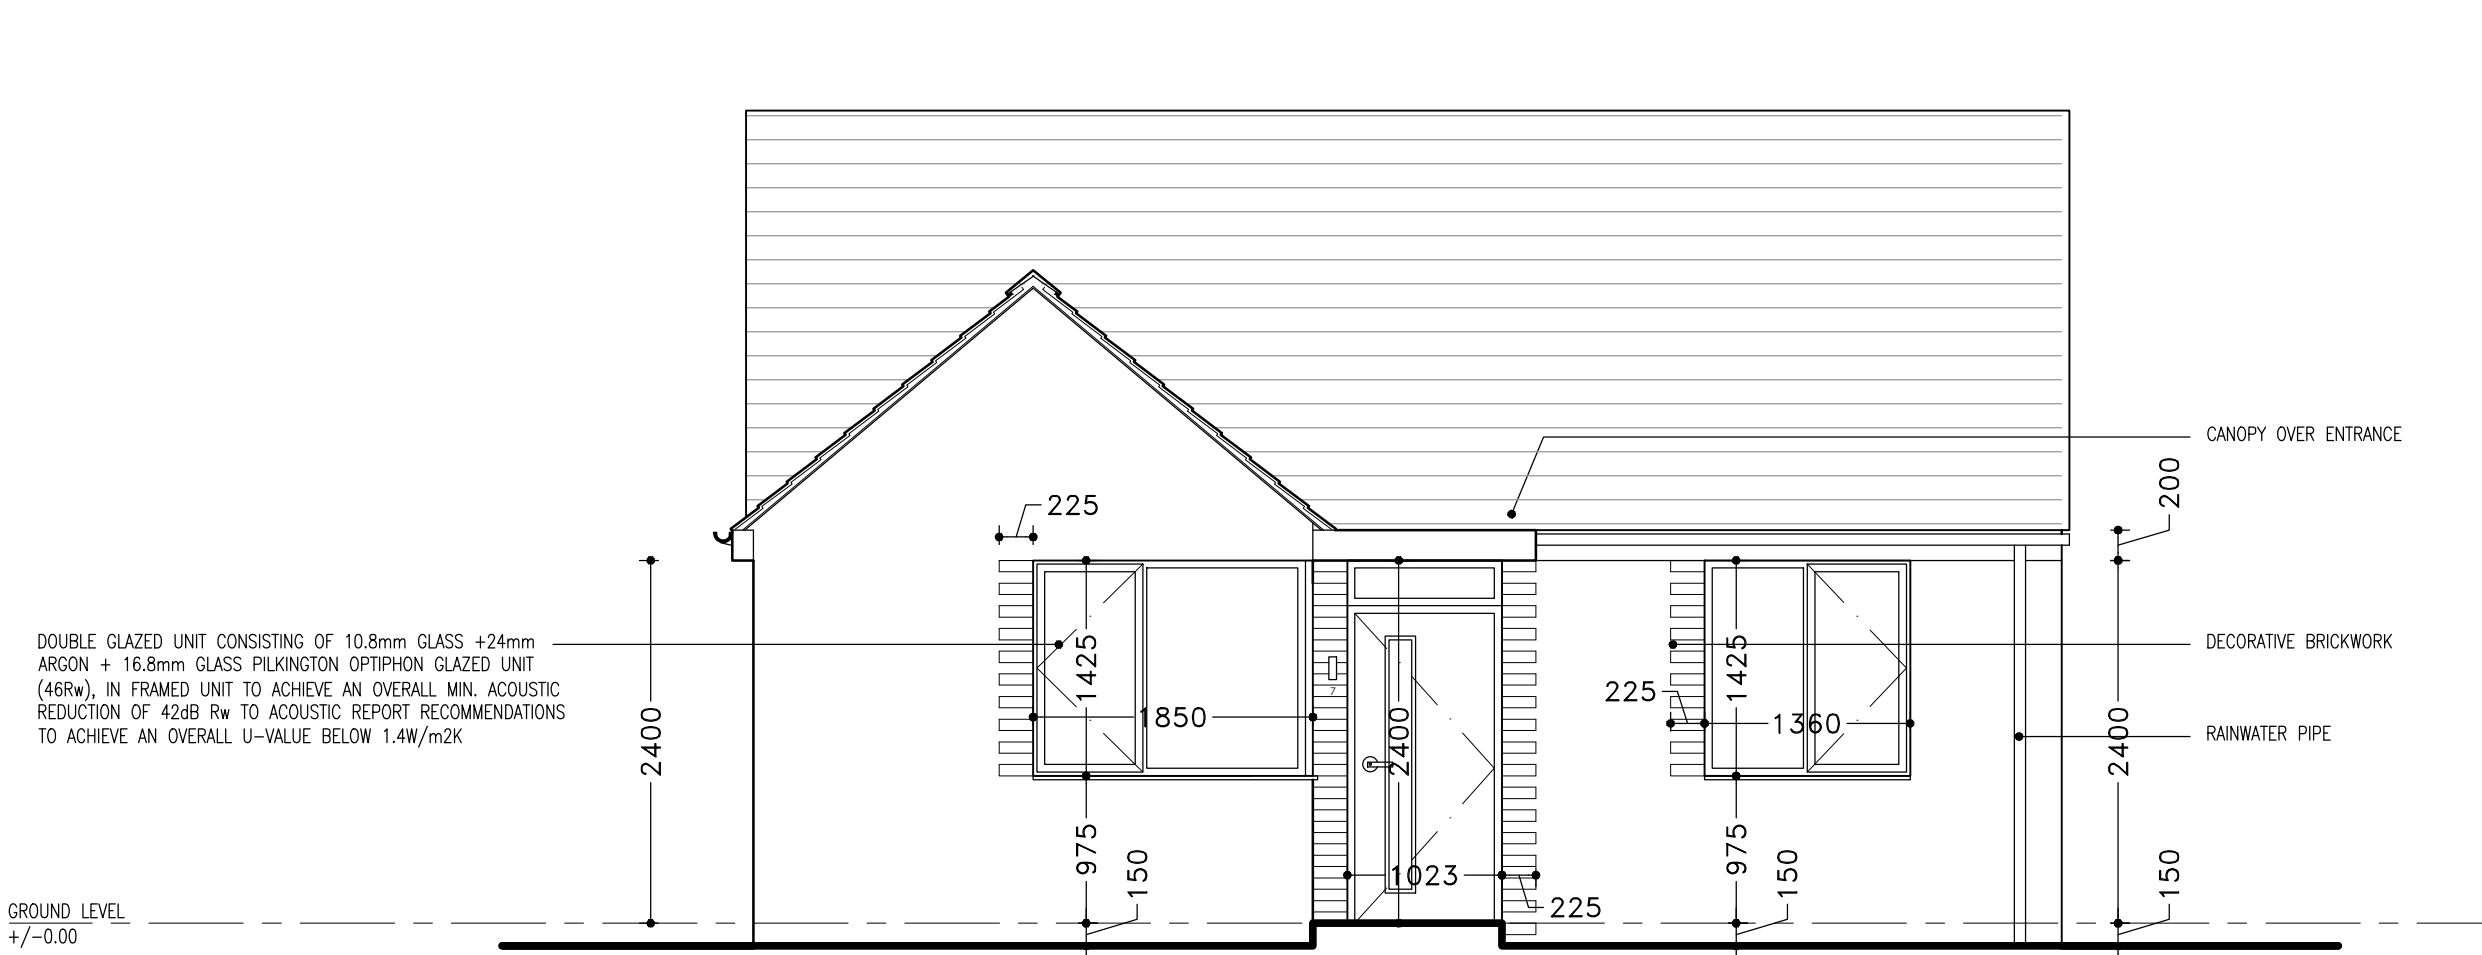


EAST ELEVATION

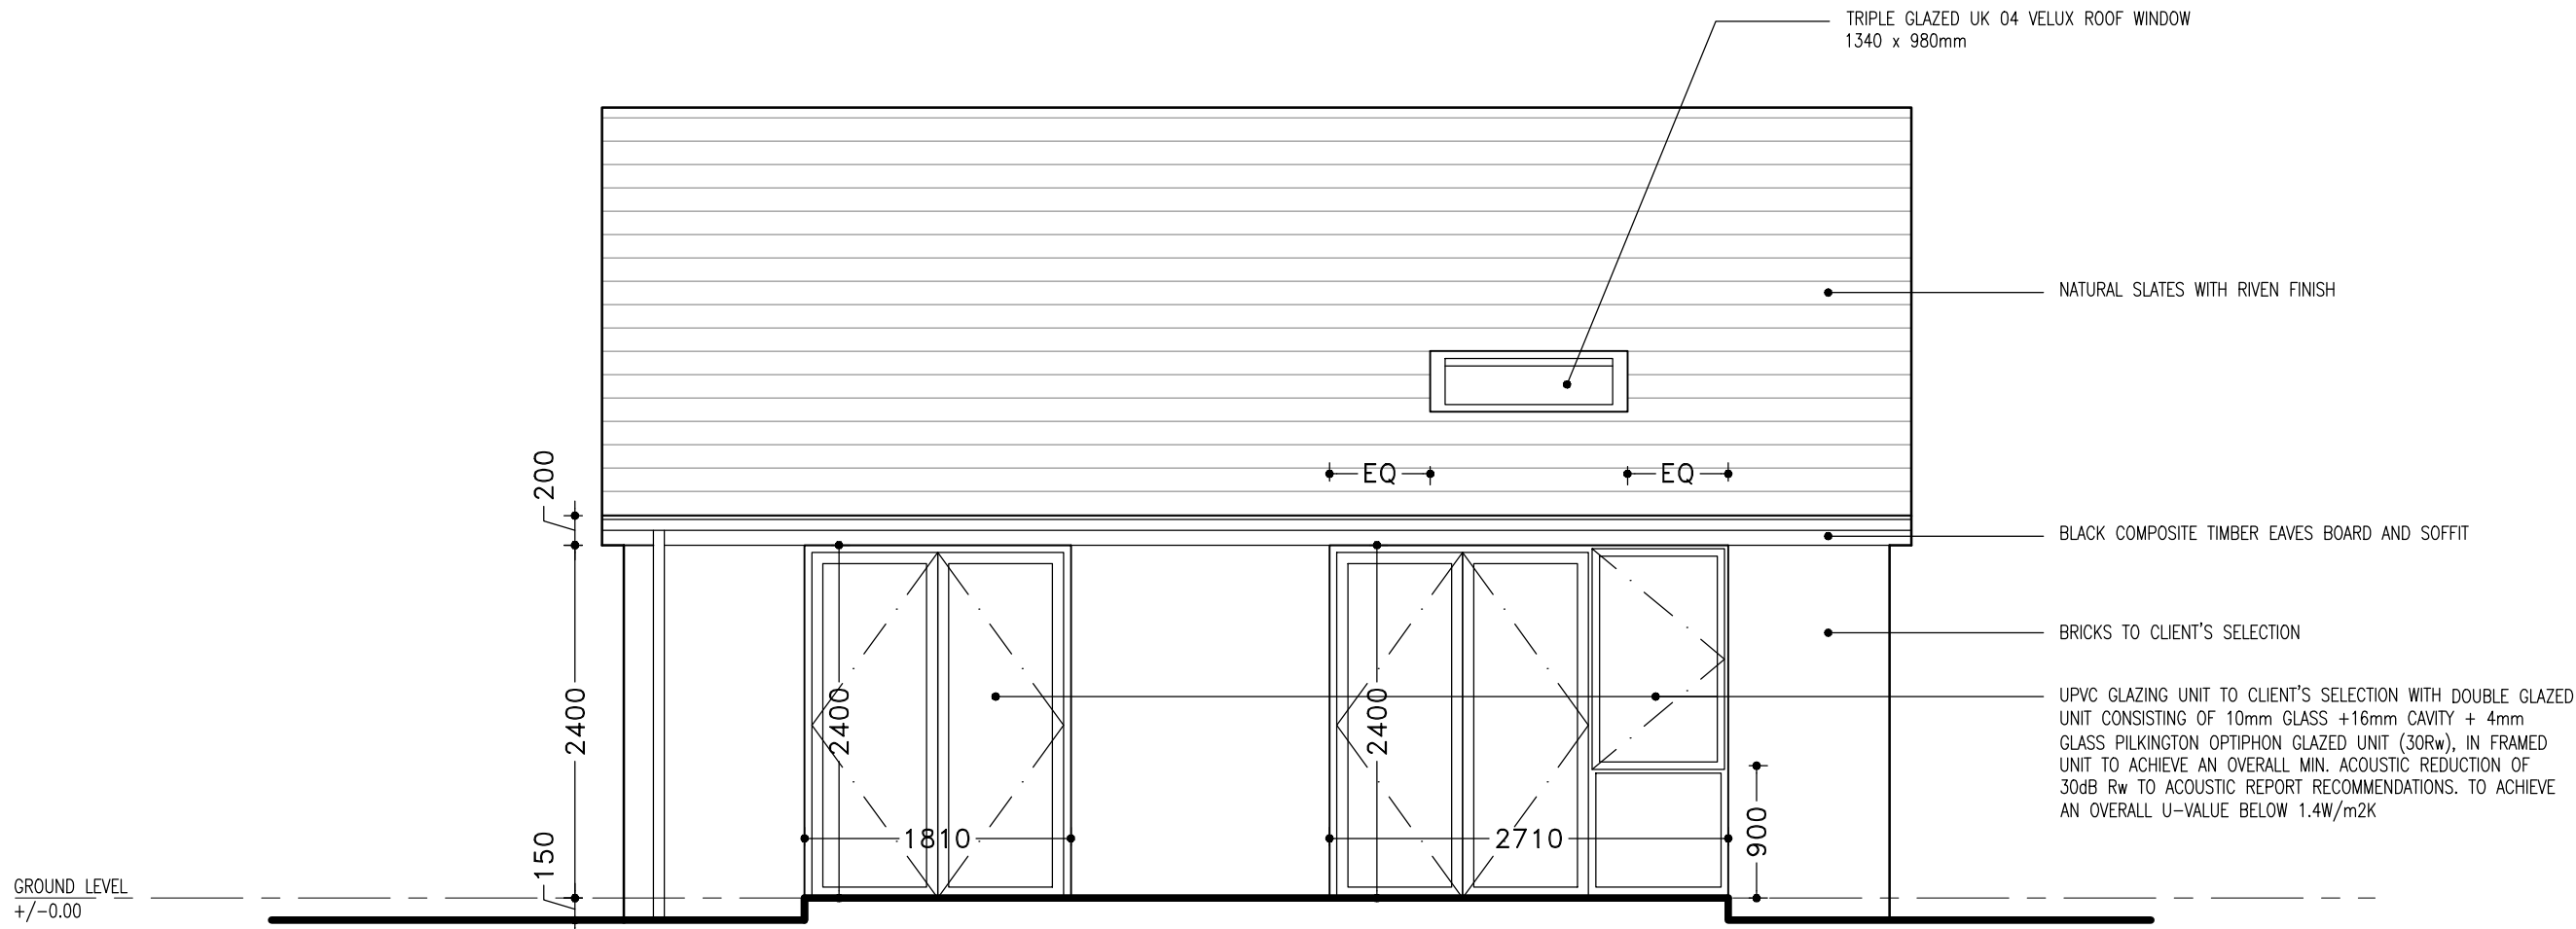


WEST ELEVATION

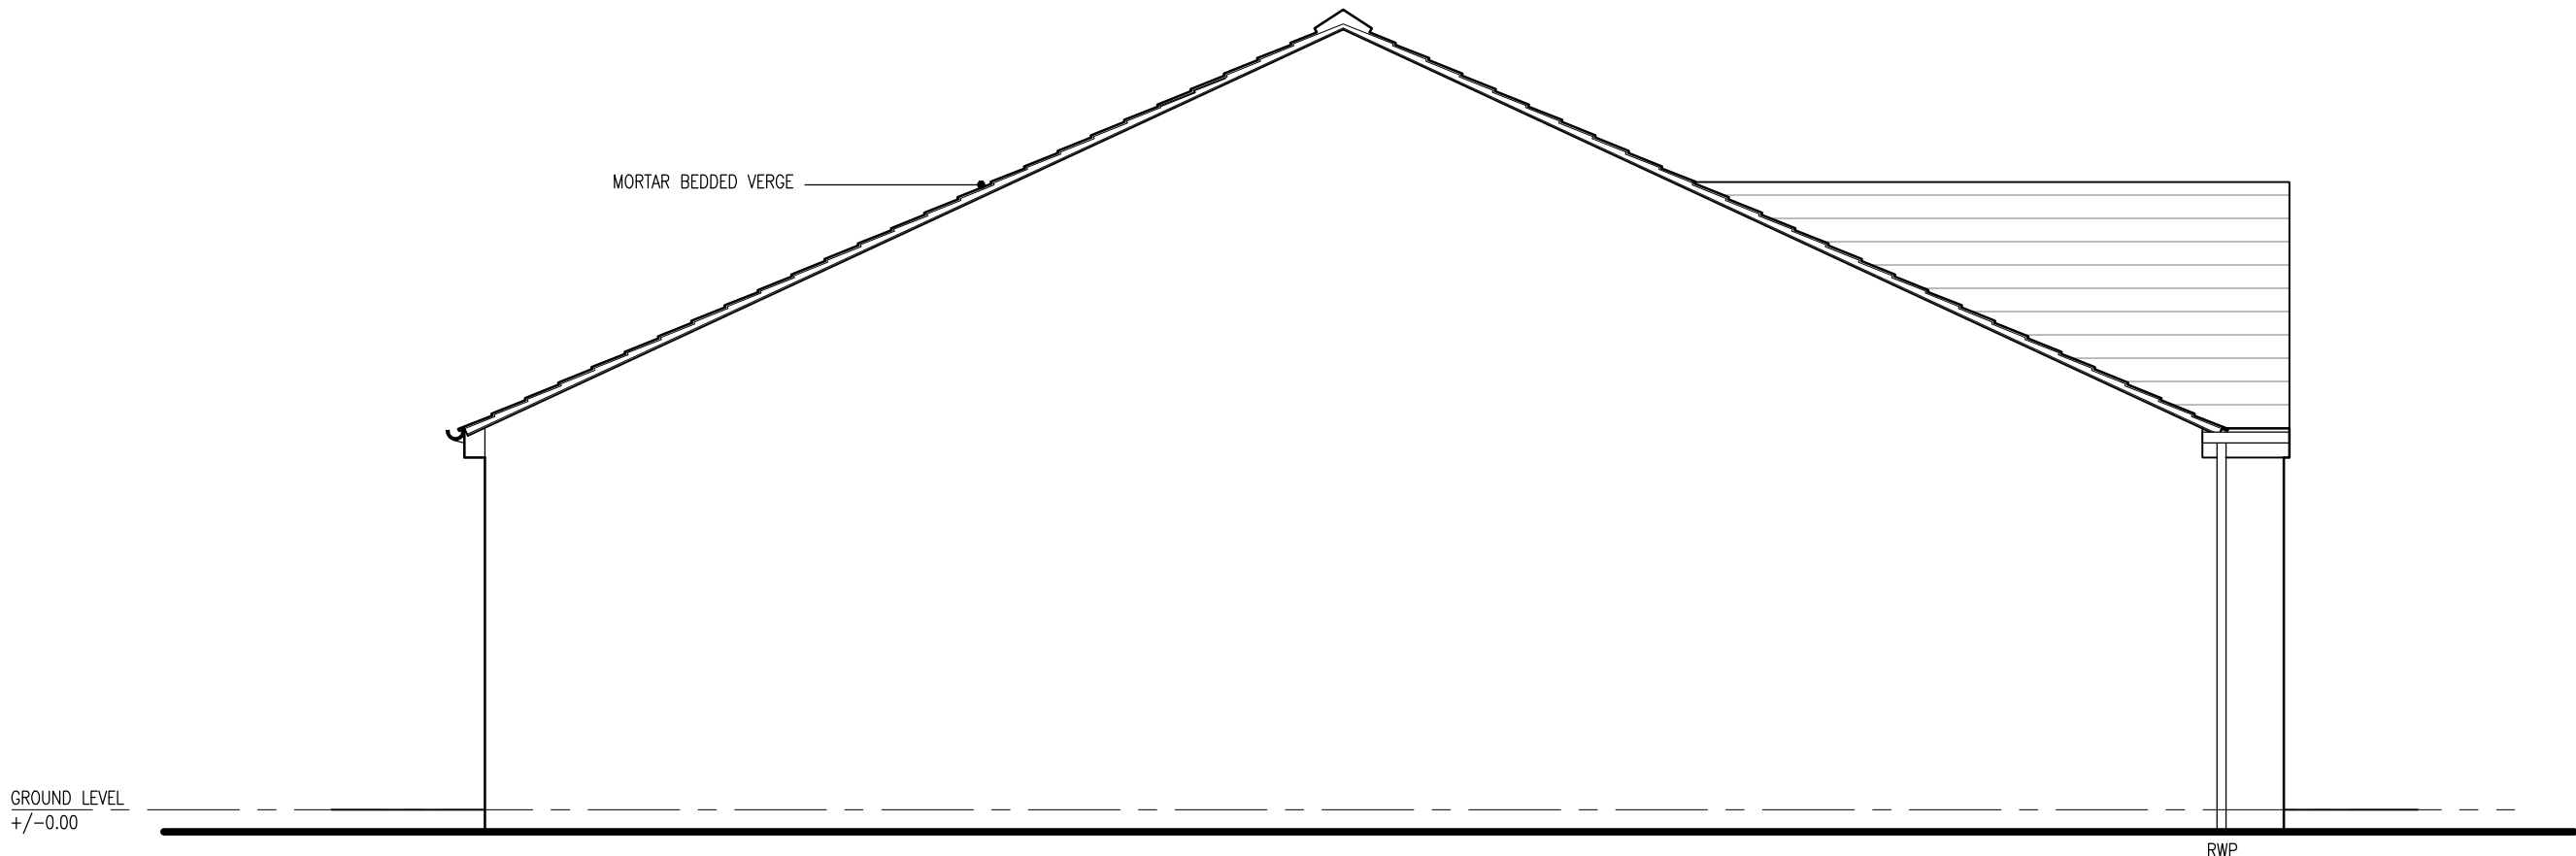


SOUTH ELEVATION

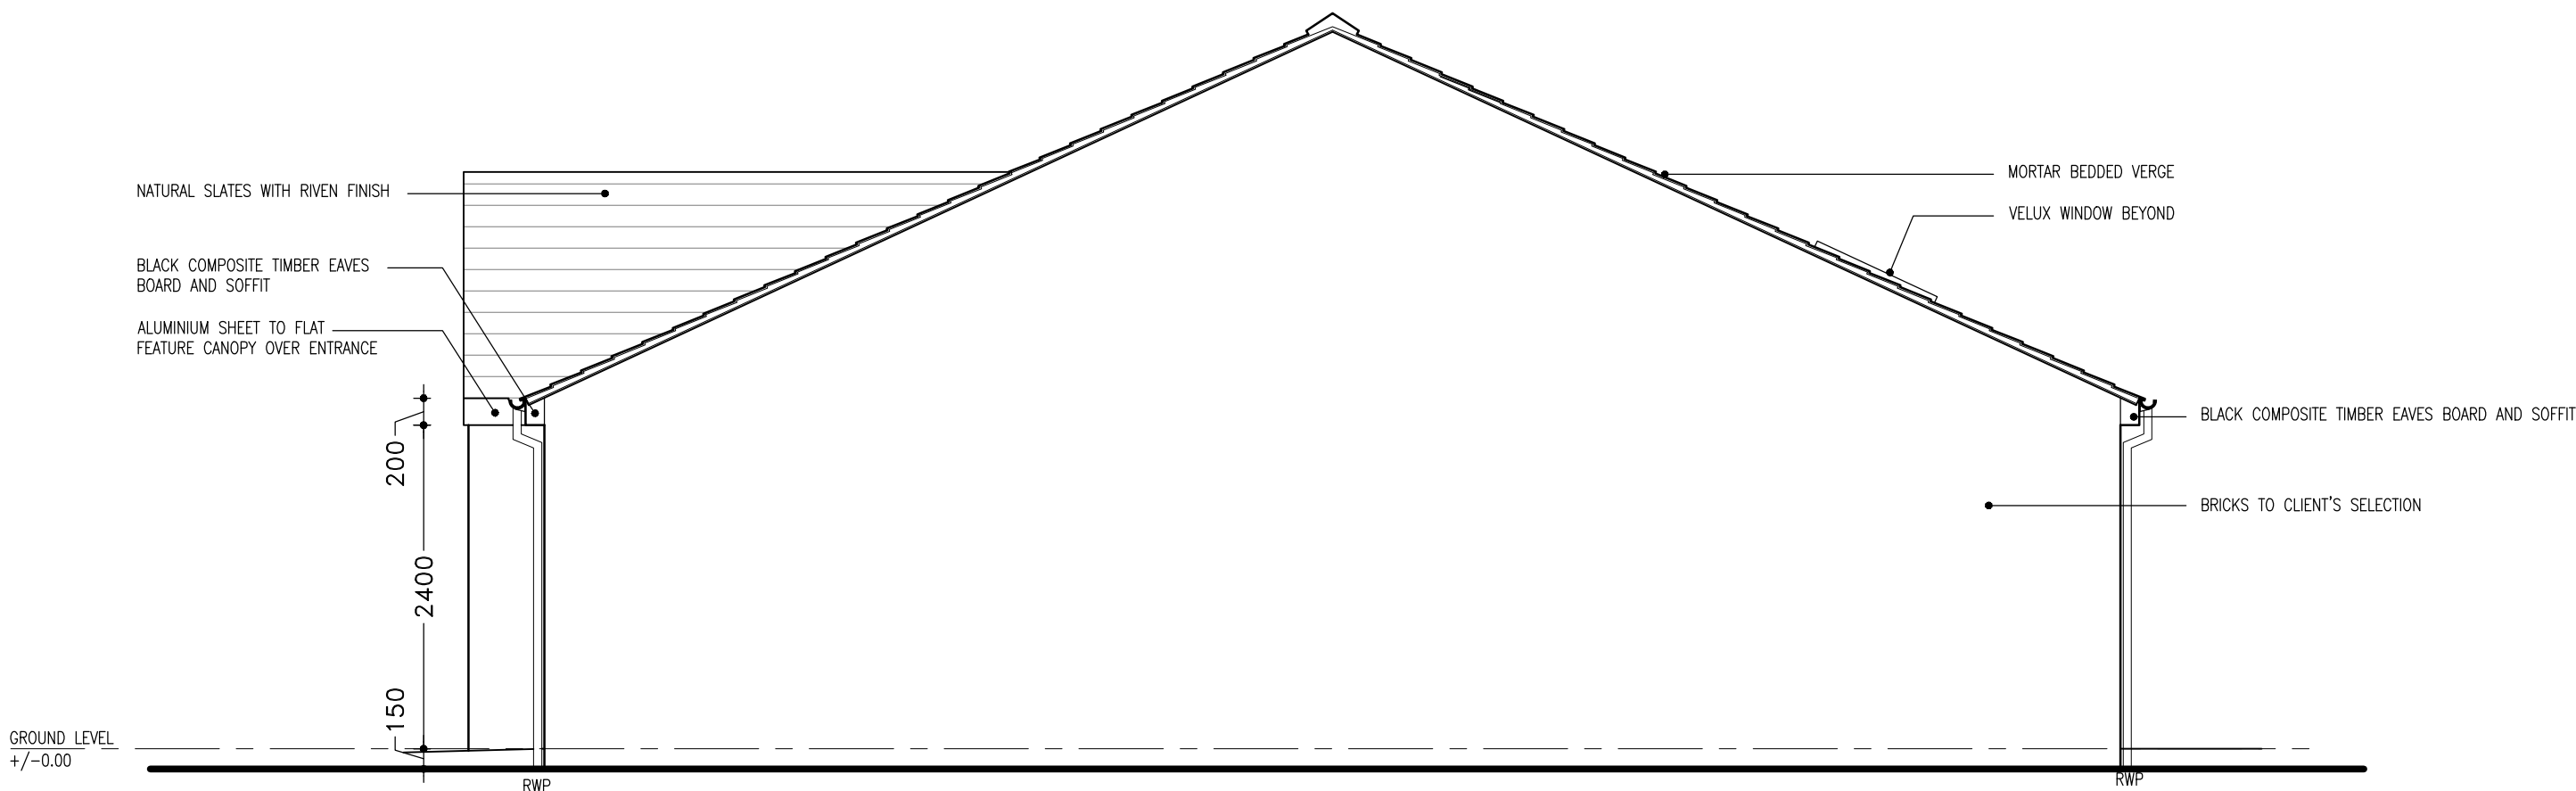


NORTH ELEVATION

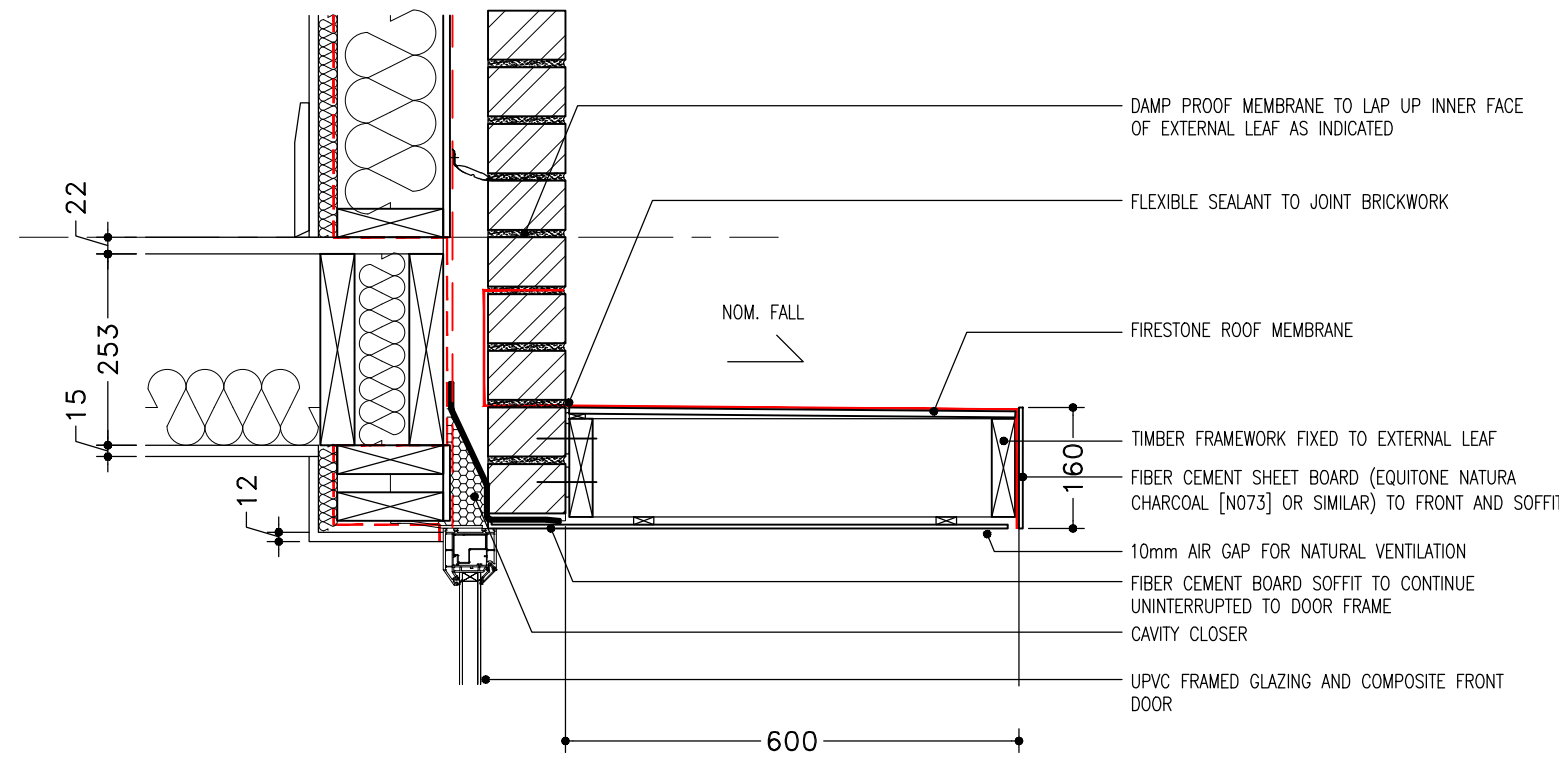

TIMBER CANOPY DETAIL
1:10

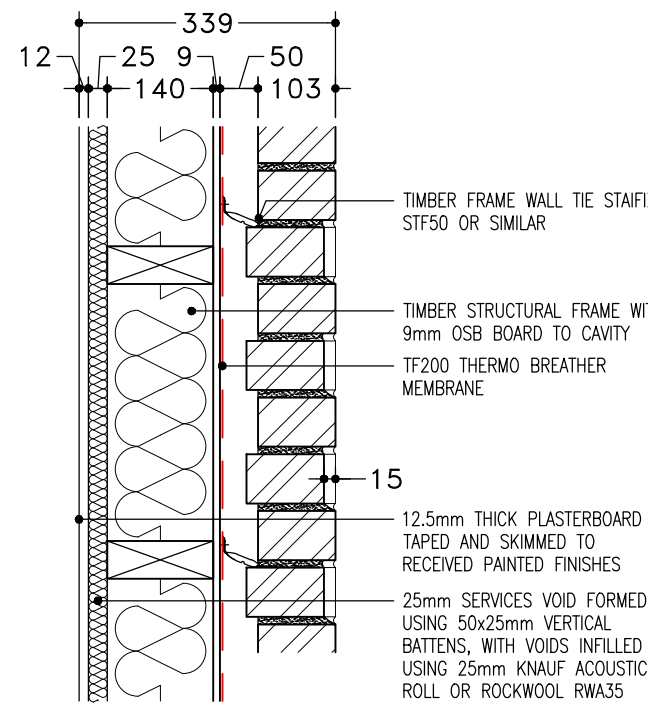

RECESSED BRICK DETAILS
1:10

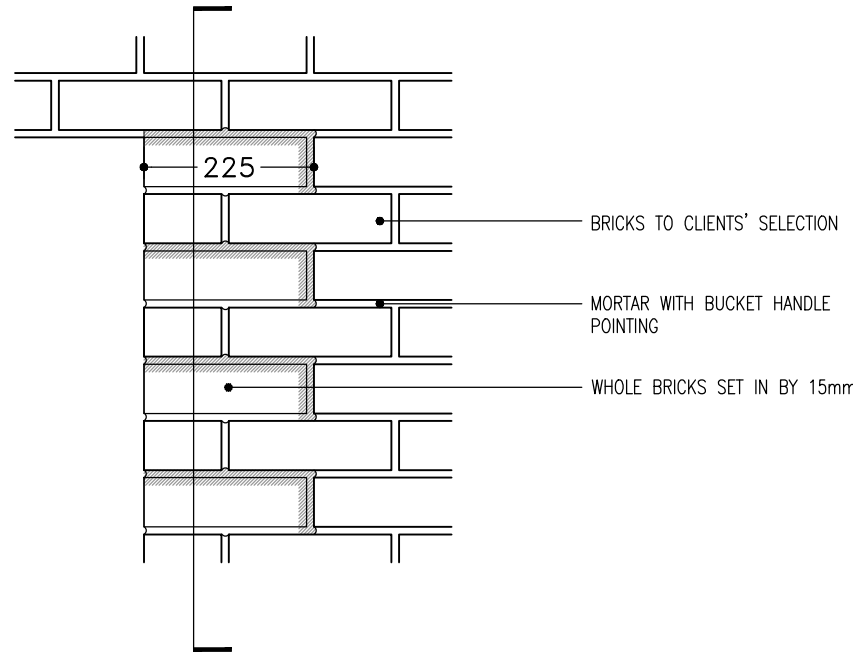

- NOTES
- ALL WORK TO BE CARRIED OUT IN ACCORDANCE WITH THE BUILDING REGULATIONS AND THE REQUIREMENTS OF THE LOCAL AUTHORITY.
 - NO DIMENSIONS TO BE SCALED FROM THIS DRAWING.
 - THE CONTRACTOR SHALL VERIFY ALL LEVELS AND DIMENSIONS ON SITE BEFORE COMMENCEMENT OF WORK.
 - ON SITE ALTERATIONS TO THE CONSTRUCTION OR FINISHES SHOWN OR IMPLIED ON THIS DRAWING MUST BE DRAWN TO THE ATTENTION OF THE ARCHITECT BEFORE SUCH WORK IS IMPLEMENTED.
 - ALL TIMBERS REQUIRE PRESERVATIVE TREATMENT
- © COPYRIGHT RESERVED
- ALL ACOUSTIC REQUIREMENTS ARE TO BE IMPLEMENTED IN ACCORDANCE WITH SPECIALIST REPORT AND RECOMMENDATIONS

02	05.12.22	WINDOWS TO SIDE REMOVED
01	11.02.22	French doors added to bedroom
Rev:	Scale:	Details
Drawing Status:		
BUILDING REGS		
PROGRESSIVE		
Progressive Architecture, 4 Lonsdale Road, Southwold, West Yorkshire, HD7 5AL. Tel: 01484 846786		
Client:		
Dimora Construction		
Site:		
William Street Littleborough OL15 8JP		
Drawing Title:		
Block 05/Plot 7 Elevations		
Project Number:	Drawing Number:	Revision:
P1018	132	02
Date:	Scale:	Drawn:
07.02.2022	1:50 @ A1	JCM