


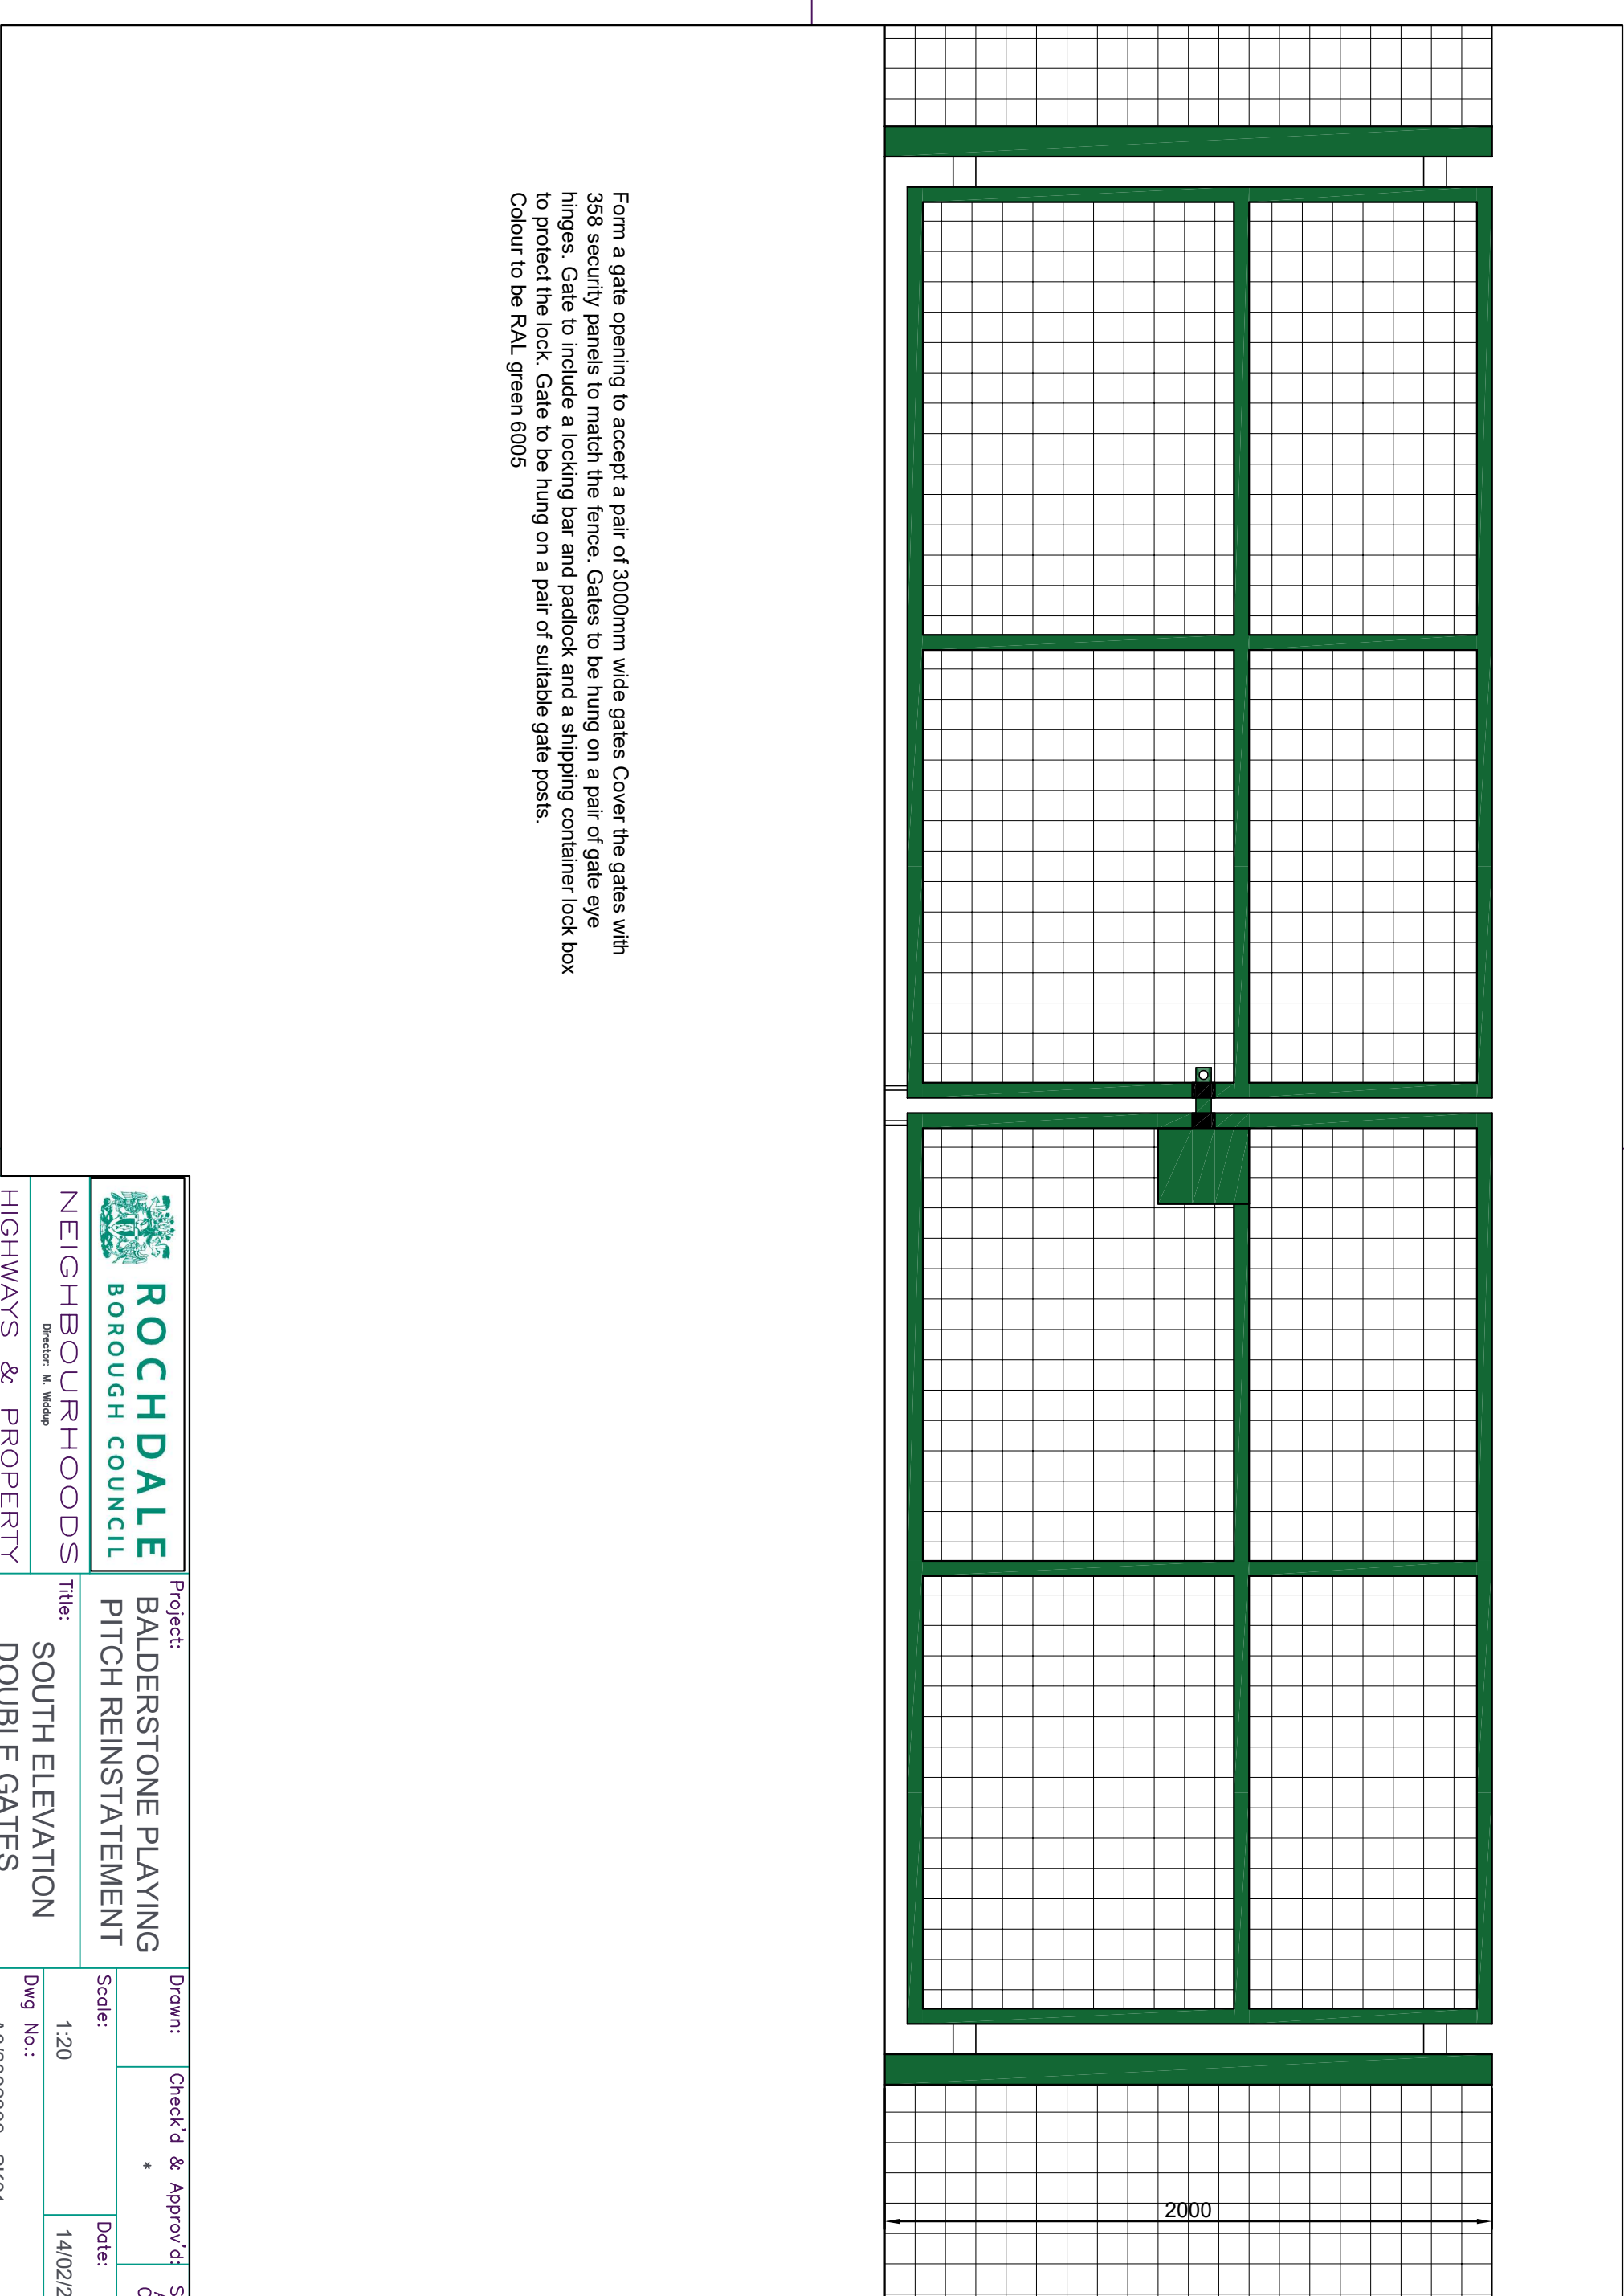

Form a gate opening to accept a pair of 3000mm wide gates Cover the gates with 358 security panels to match the fence. Gates to be hung on a pair of gate eye hinges. Gate to include a locking bar and padlock and a shipping container lock box to protect the lock. Gate to be hung on a pair of suitable gate posts.
Colour to be RAL green 6005



Project:
BALDERSTONE PLAYING
PITCH REINSTATEMENT

Drawn: Check'd & Approv'd: Safety Audit Check *

NEIGHBOURHOODS

Title:

HIGHWAYS & PROPERTY

SOUTH ELEVATION
DOUBLE GATES

Director: M. Widdup
Assistant Director: D. Bowler

Scale: 1:20 Date: 14/02/2023
Dwg No.: A3/2002803 - SK01