


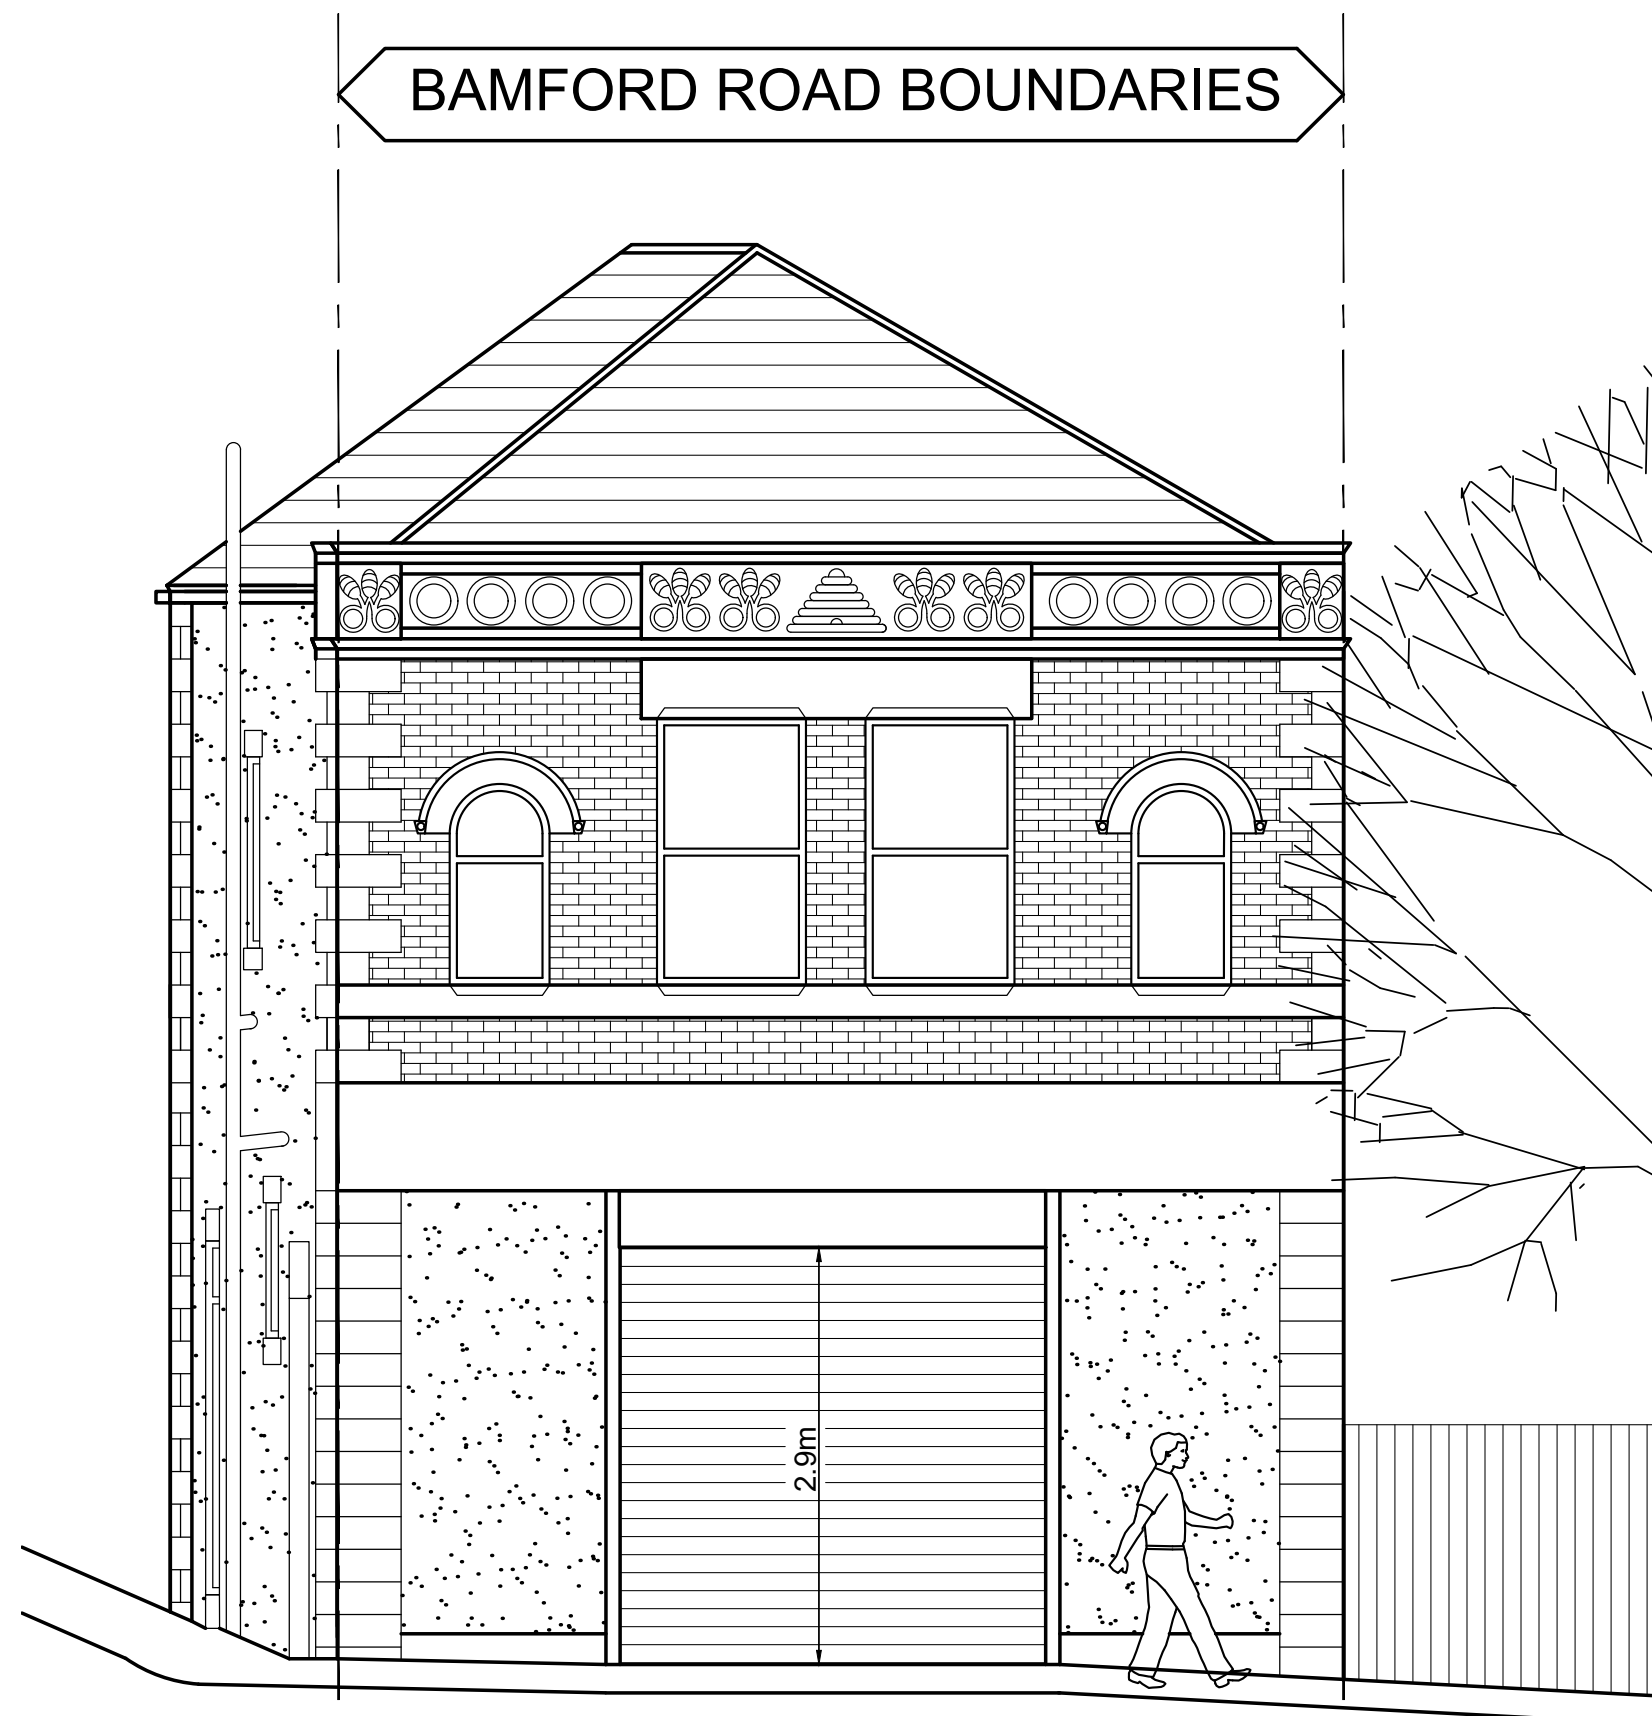


BAMFORD ROAD ELEVATION



MINE STREET ELEVATION



REAR ELEVATION

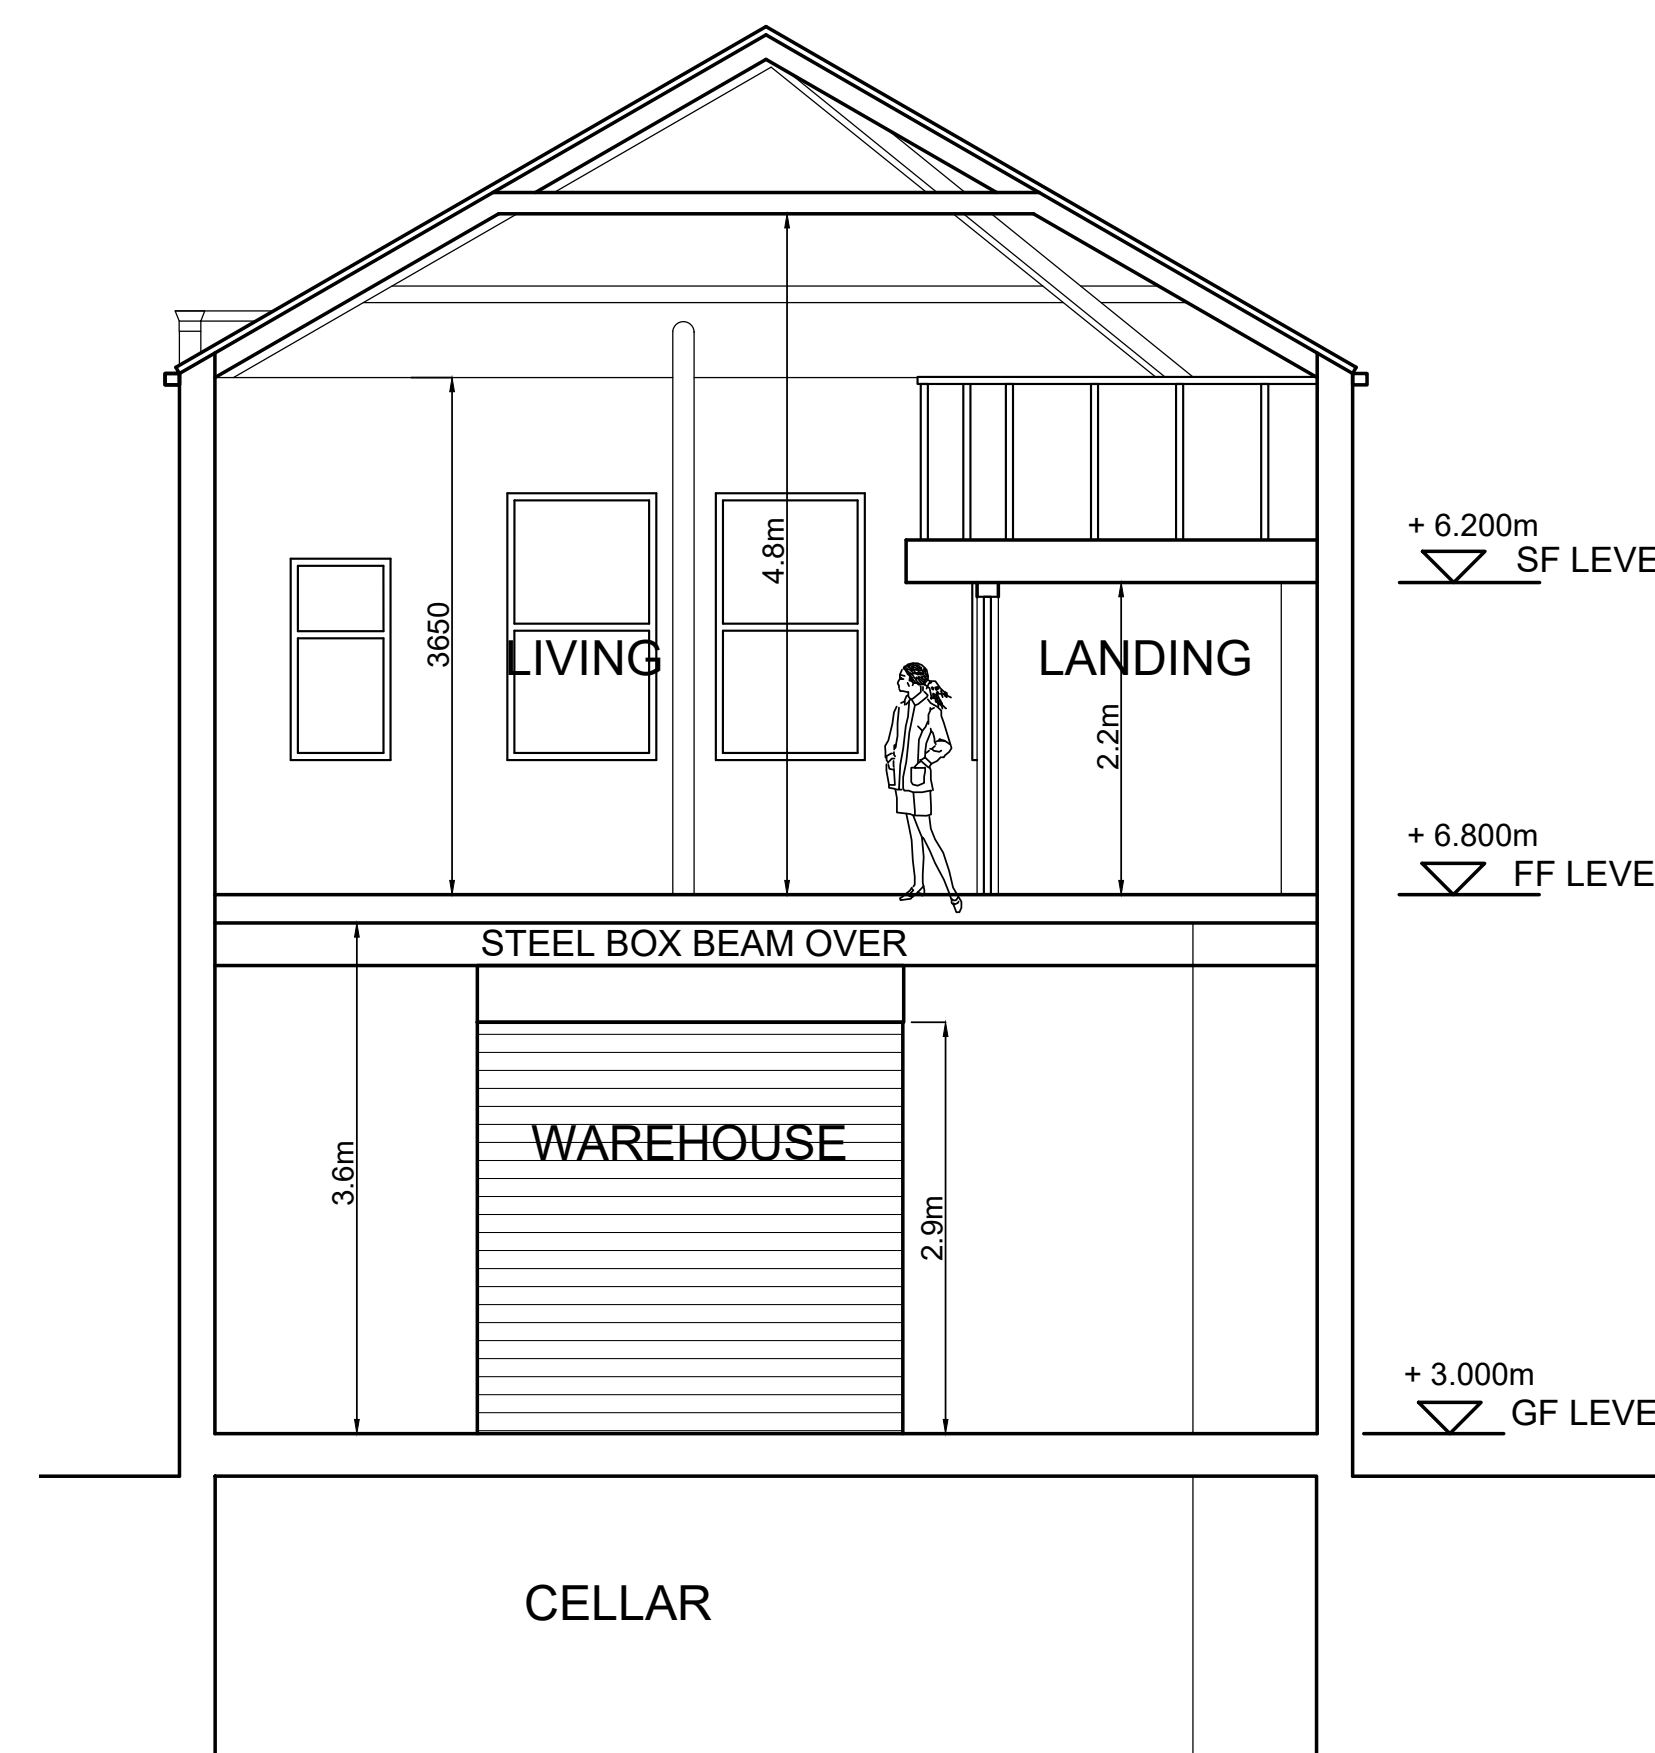

CROSS SECTION XX'

Copyright of this drawing is vested in BPM Architectural and it must not be copied or reproduced without written consent. Figures dimensions only are to be taken from this drawing. DO NOT SCALE OFF THIS DRAWING. — IP 20
All contractors must visit the site and be responsible for taking and checking all dimensions relative to their work. BPM Architectural are to be advised of any variation between drawings and site conditions.
Electronic data drawings issued as 'read only' and should not be interrogated for measurement. All dimensions and levels should be 'read only' from those values stated in text, on the drawings.
KEY PLAN:

REV: | DATE: | DETAILS: |
BM ARCHITECTURAL DESIGNS
APARTMENT 8
224 GREAT CLOWES STREET
SALFORD M7 2ZS
PROJECT: FORMER CO-OP BUILDING,
266 BAMFORD ROAD,
HOOLEY BRIDGE, HEYWOOD,
ROCHDALE OL10 4AA
CLIENT: MR. PETER WRIGHT
TITLE: EXISTING ELEVATIONS AND SECTION
SCALE: 1:50@A1 DATE: JULY 2022 DRAWN: BM
STATUS: PLANNING
DRAWING: BM/0722/BAM/PL2 REV: