


EXTERIOR ELEVATIONS

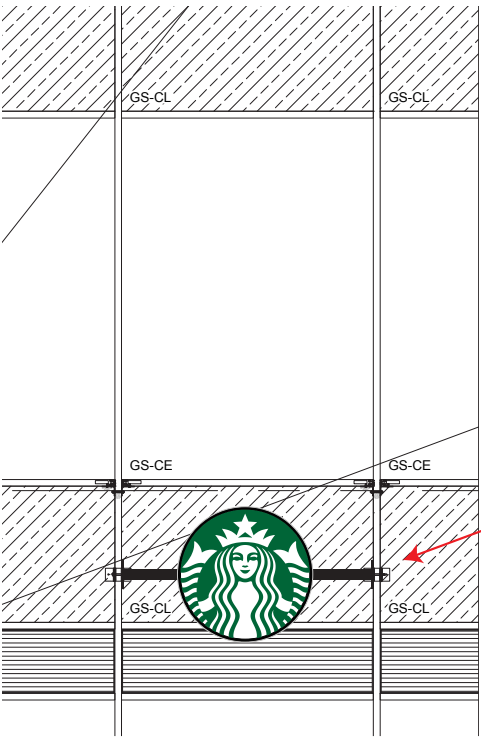

SIGNAGE ROUNDDEL TO BE FIXED TO EXISTING
BRACKETS ON SITE AS PER BELOW

4


ITEM 4 - 1 OFF - 900MM DIA SIREN SIGN - 1:10
STARBUCKS SIREN LOGO - 900MM DIA. ALUMINIUM LIGHT BOX WITH A DEPTH OF 100MM. FACE TO BE 5MM LED GRADE OPAL ACRYLIC WITH TRANSLUCENT GREEN VINYL APPLIED TO FACE. ACRYLIC PANEL WILL BE FIXED TO THE LIGHT BOX CASE USING A 20MM ALUMINIUM RIM WHICH WILL BE INTEGRATED TO THE 100MM SIDE RETURN (FIXINGS AT REAR OF RETURN). THE RIM & RETURN IS TO BE FINISHED JET BLACK RAL 9005, SATIN FINISH. FIXED BACK TO 70MM X 50MM BOX SECTION RAIL FINISHED MATT BLACK SAME AS SHOPFRONT. FIXED TO EXISTING WINDOW SASHES.

1 Roundel Elevation
Scale: 1:50



900MM DIA

2 Roundel
Scale: 1:10

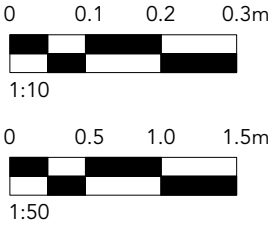

architecture design limited

The Fitted Rigging House,
Anchor Wharf,
The Historic Dockyard,
Chatham, Kent, ME4 4TZ

+44(0)1634 791166
www.adesign.ltd

   /adesignlimited
registered in England and Wales, No.08419252

This Document and its design content is copyright ©. It shall be read in conjunction with all other associated project information including models, specifications, schedules and related consultant documents. Do not scale from documents. All dimensions to be checked on site. Immediately report any discrepancies, errors or omissions on this document to the originator. If in doubt ASK.

Drawn By : **Sam Nelson**
Checked By: **Matt Philips**
Client: **Starbucks Coffee Company**
Status: **Planning**

Site Address: **Riverside Shopping Centre,
Rochdale,
Manchester,
OL16 1BE**

Riverside Shopping Centre
Drawing No: **185.53 /07**
Issue Date: **19/04/2023**
Scale: **Various@ A3**

Sign 4 - 900mm Roundel