


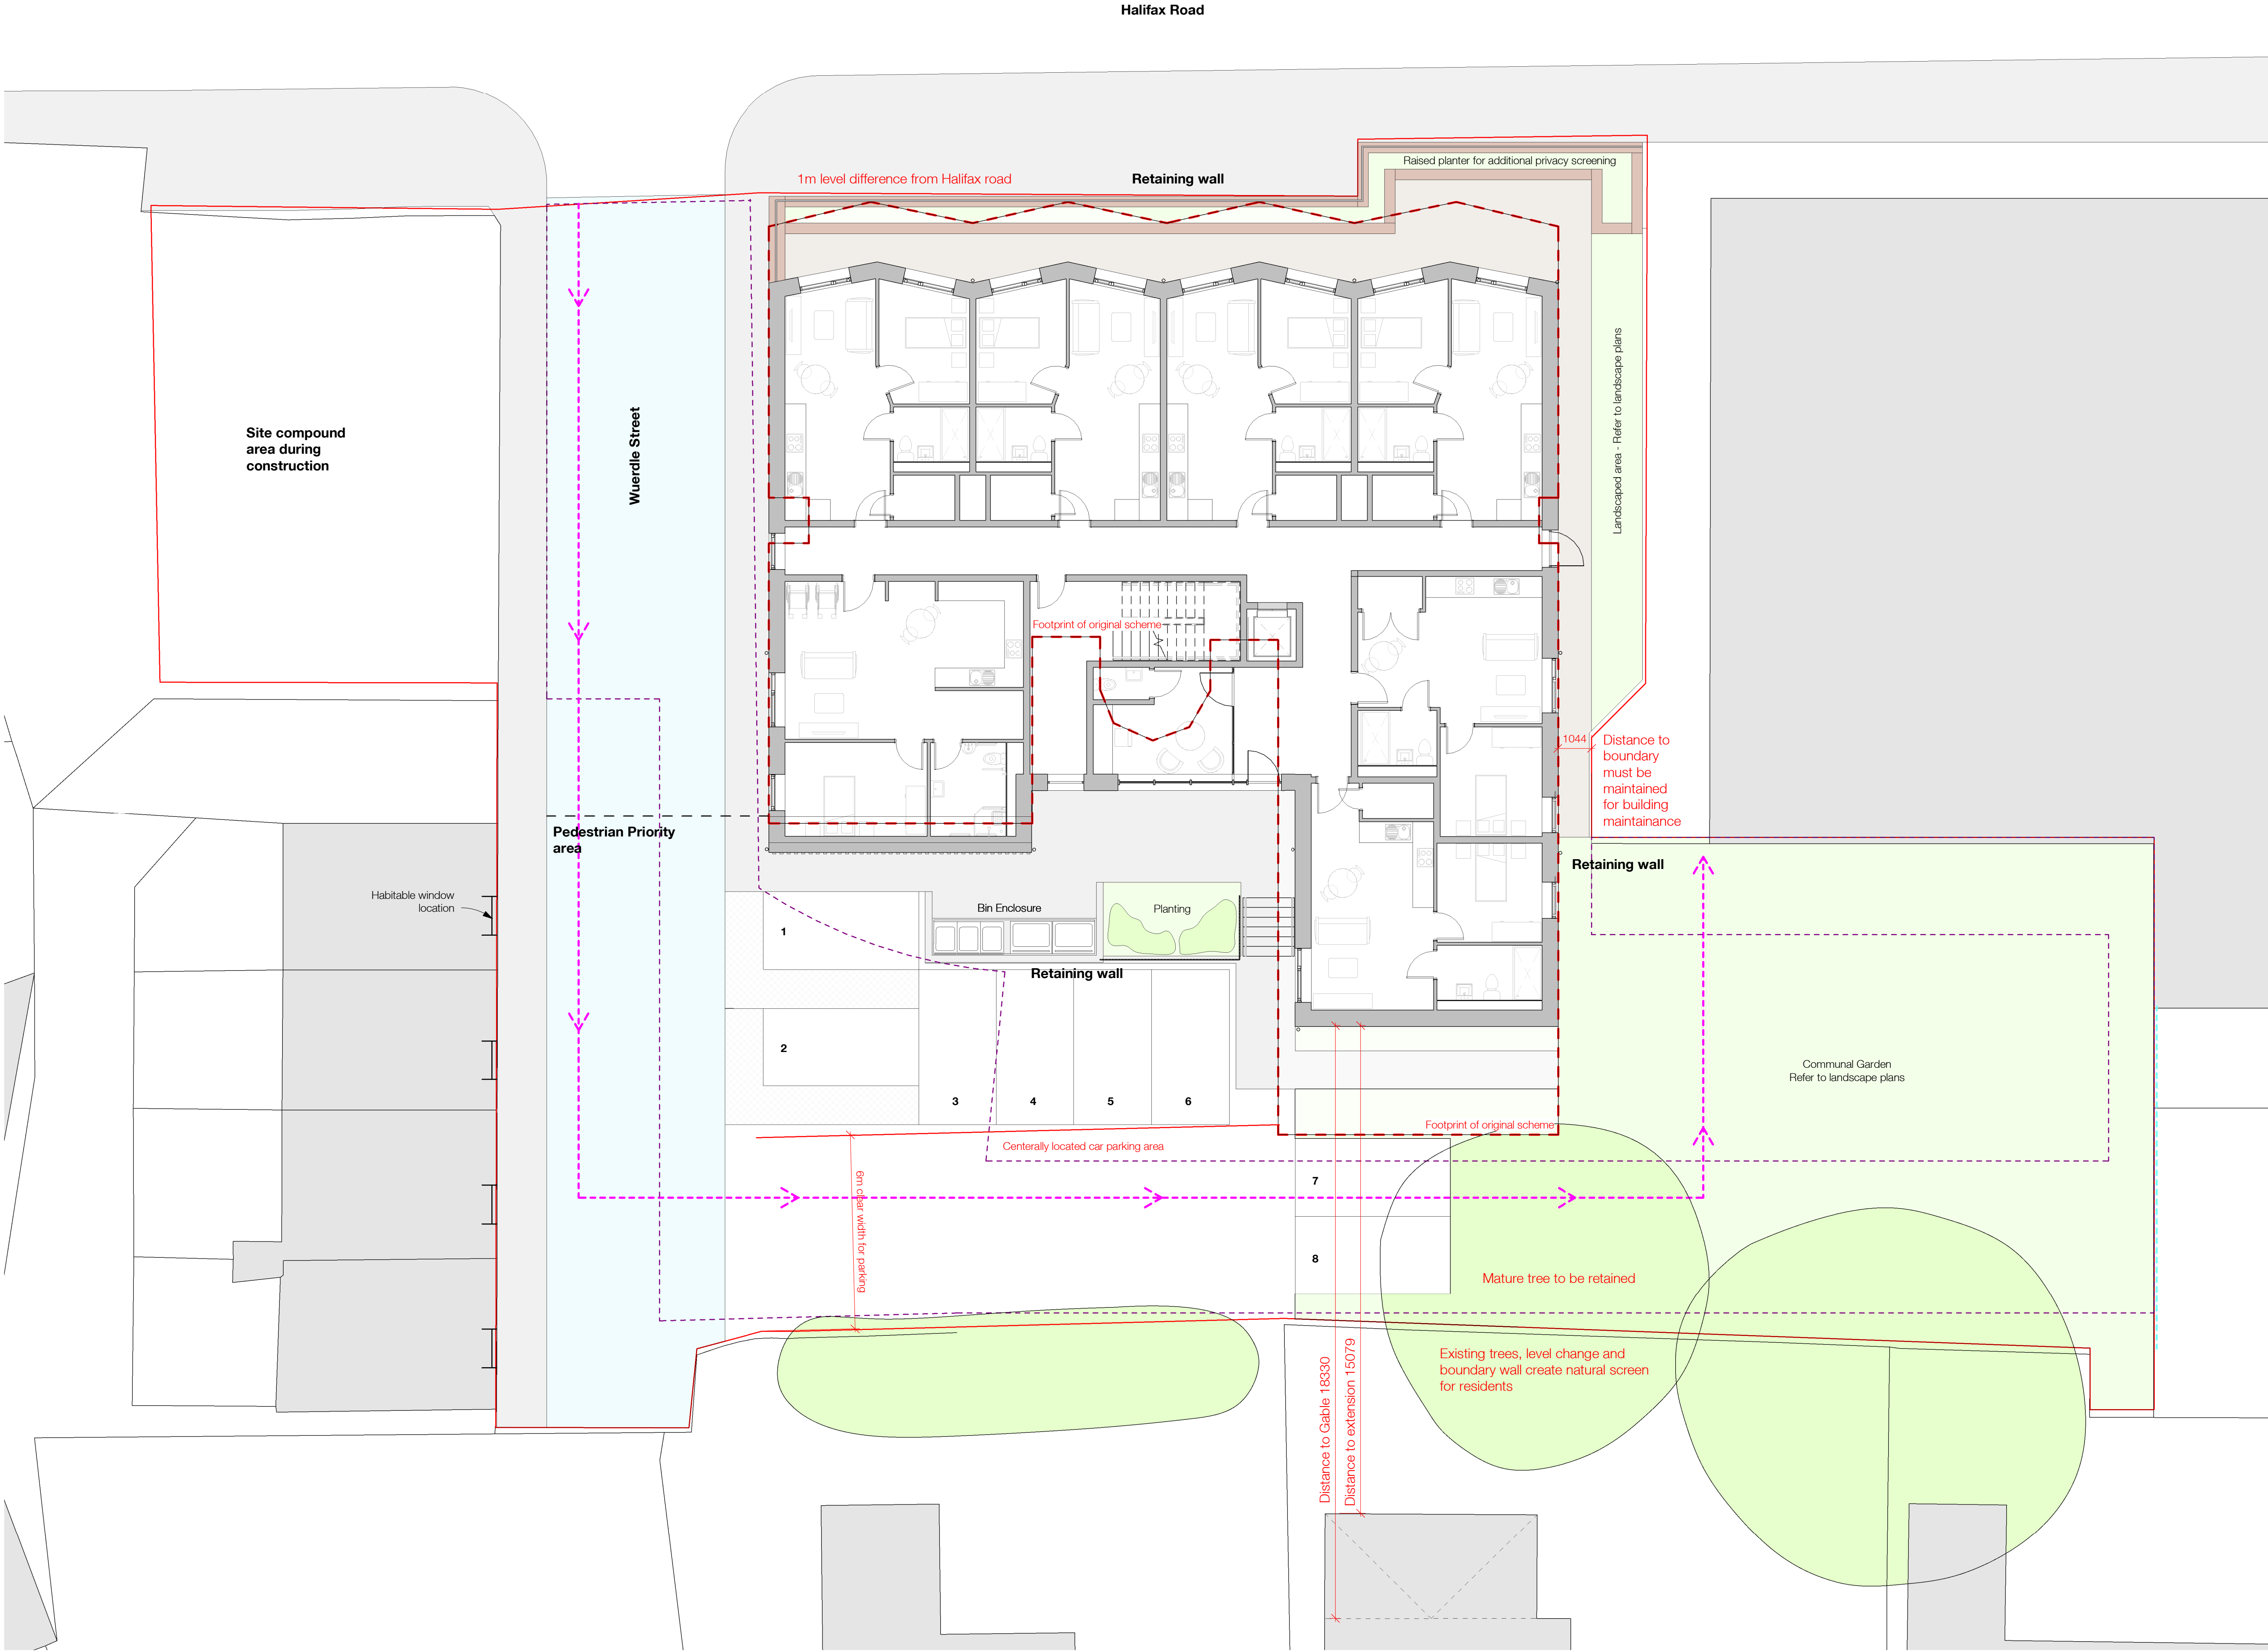


The use of this data by the recipient acts as an agreement of the following statements. Do not use this data if you do not agree with any of the following statements:

Ryder Architecture has co-ordinated relevant information received from third parties, but are not responsible for the content of the information received from others.

The controlled version of this drawing should be viewed in DWG or PDF format not DWG or other formats. All prints of this drawing must be made in full colour.

Where this drawing has been based upon Ordnance Survey data, it has been reproduced under the terms of Ryder Licence No. 100000144. Reproduction of this drawing in whole or in part is prohibited without the prior permission of Ordnance Survey.

Do not scale the drawing. Use figured dimensions in all cases. Check all dimensions on site. Report any discrepancies in writing to Ryder before proceeding.

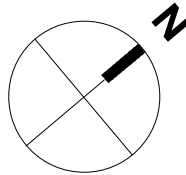

- Legend:**
- Site boundary
 - Right of way
 - James Hall & Co access to retaining wall
 - Residents of Wuerdle St right of access
 - Footprint of original scheme, initially submitted for planning approval

P9	Scheme revised for planning	LWA	AWI	17/07/24
P8	Scheme revised for planning	AWI	AAL	12/06/24
P7	EV charging point, proposed bollards and proposed red fence line highlighted in plan as requested	DPA	FTA	30/11/23
P6	Site boundary line updated	DPA	FTA	03/11/23
P5	Residents of Wuerdle street and James Hall & Co access shown	DPA	FTA	30/10/23
P4	Drawing Updated based on planning comments	DPA	FTA	26/10/23
P3	Planning	ALO	FTA	14/09/23
P2	Revised Layout	ALO	HRU	18/07/23
P1	Revised Layout	ALO	HRU	05/05/23

Rev	Description	Drawn	Checked	Date
-----	-------------	-------	---------	------

Suitability
Information

Project
PossAbilities
Wuerdle Street
Halifax Road, Rochdale, OL12 9QD

Drawing
Proposed Site Plan

Drawing Number	Project ID	Originator	Zone	Level	Type	Role	Number
POSWD	- RYD	- 00	- 00	- DR	- A	- 1000	
Project Number	Scale at A1	Status	Revision				
10745-01	As Indicated	S2	P9				