




1 Existing Ground Floor Plan
1 : 500

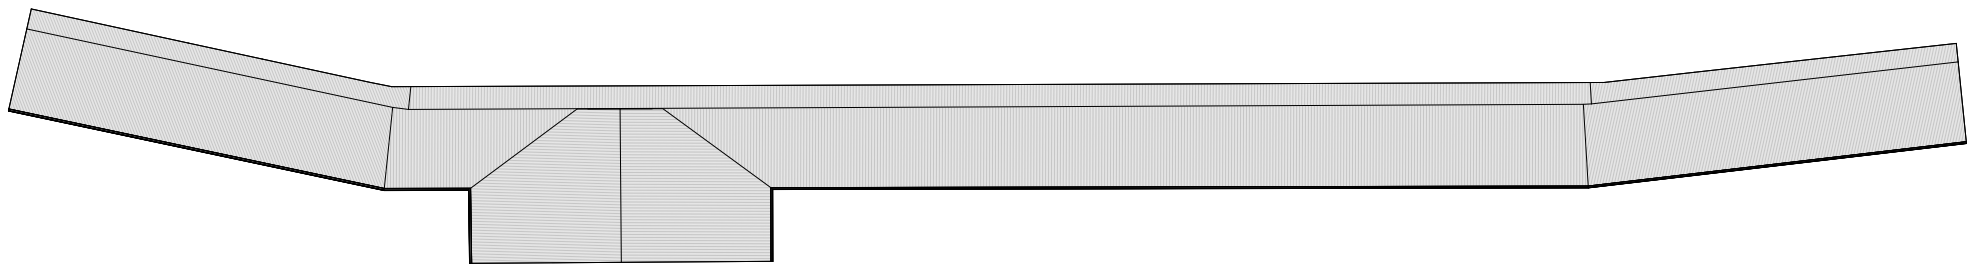

2 Existing Roof Plan
1 : 500

 


3 Existing Front Elevation (West)
1 : 500

 


5 Existing Side Elevation (North)
1 : 500



4 Existing Range Elevation (East)
1 : 500

 

6 Existing Side Elevation (South)
1 : 500

 

RALA SHALL HAVE NO RESPONSIBILITY FOR ANY USE MADE OF THIS DOCUMENT OTHER THAN FOR THAT WHICH IT WAS PREPARED AND ISSUED. ALL DIMENSIONS SHOULD BE CHECKED ON SITE. DO NOT SCALE FROM THIS DRAWING

ANY DRAWING ERRORS OR DIVERGENCIES SHOULD BE BROUGHT TO THE ATTENTION OF RALA AT THE ADDRESS SHOWN BELOW.

DRAWINGS SHALL BE READ IN CONJUNCTION WITH THE FOLLOWING BEFORE WORK COMMENCES:

- THE CDM DESIGN ISSUES REGISTER
- THE RALA RISK SERIES OF DRAWINGS
- THE PROJECT CDM RISK REGISTER

NOTES

P00 | Planning Review | RB | RB | 10.06.24

CLIENT

11 Hackford Close,
Brandlesholme,
Bury,
Greater Manchester,
BL8 1XP
United Kingdom

T +44 [0]7564 361 972

Rachel Ann Lucy



PROJECT TITLE
Bowlee Park Golf Driving Range

RDP JOB NUMBER
P0019

ISO 27001 CLASSIFICATION
Planning

DRAWING TITLE
Existing Plans & Elevations

SCALE
@ A3

1 : 500

DATE FIRST ISSUED
26/07/23

DRAWING NO.
BDR-RALA-ZZ-XX-DR-A(00)-0002

REVISION
P00