

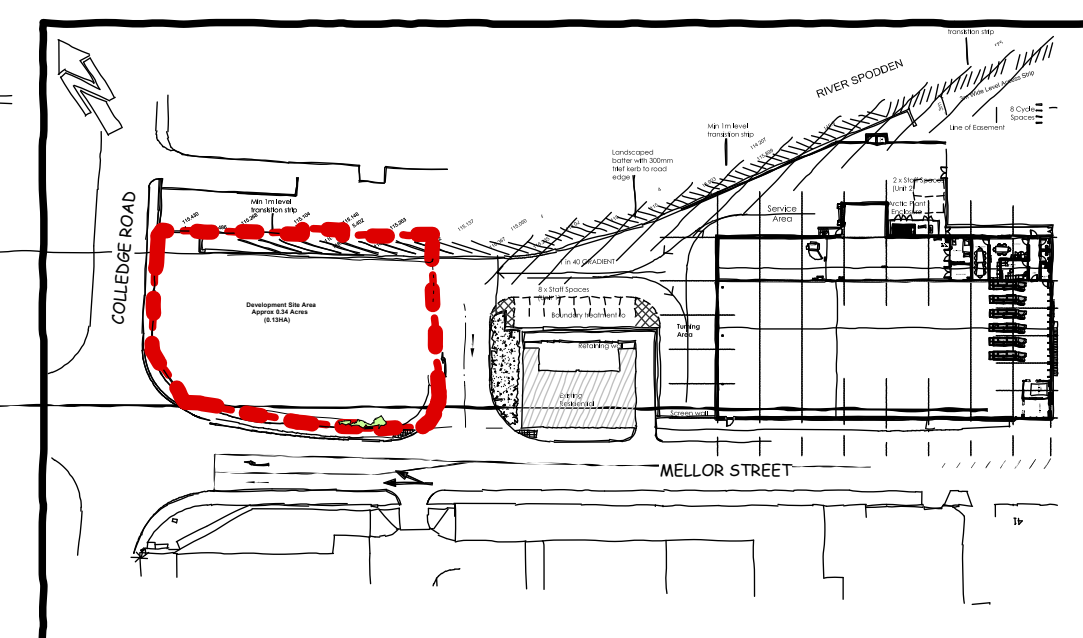
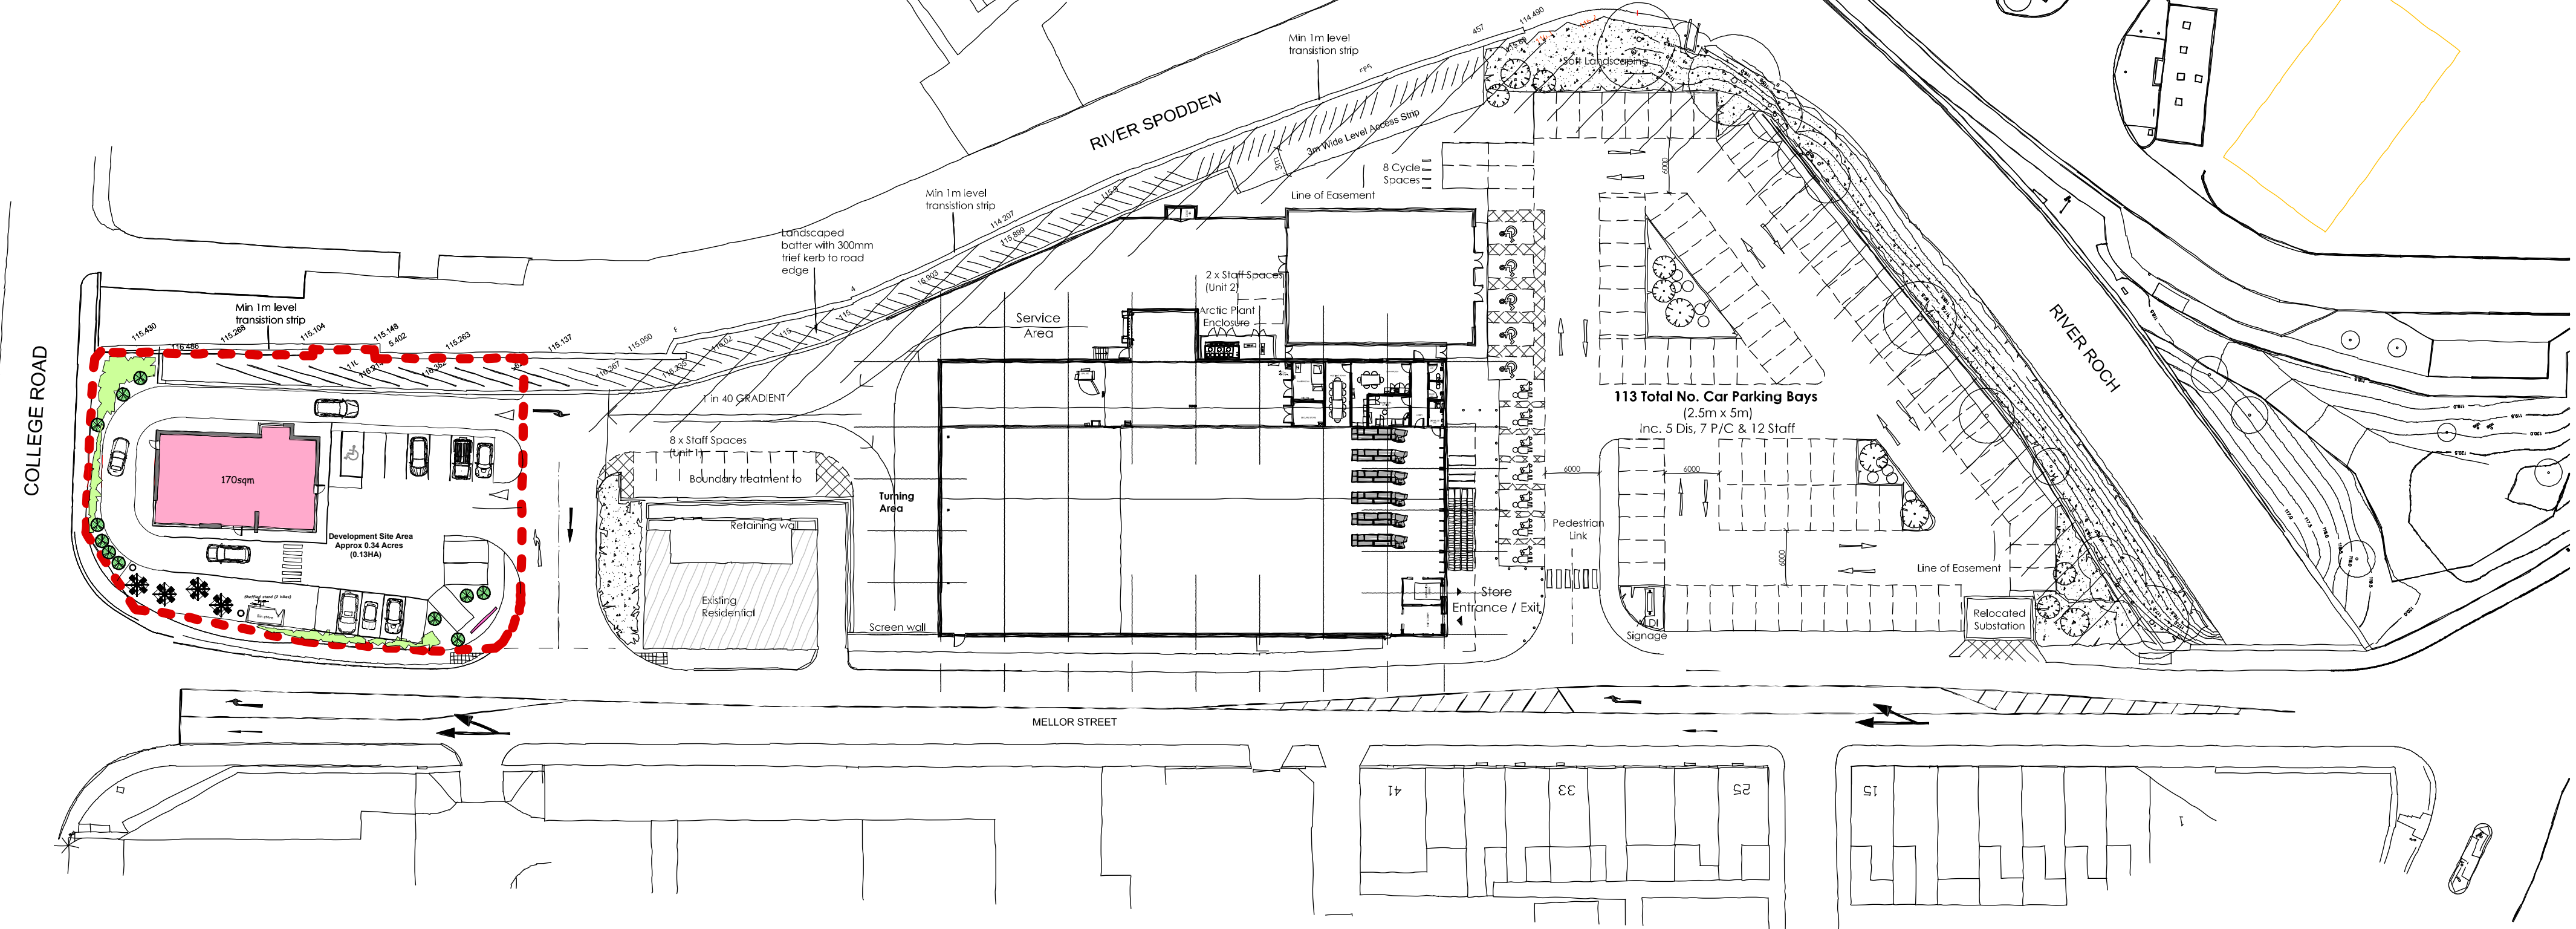
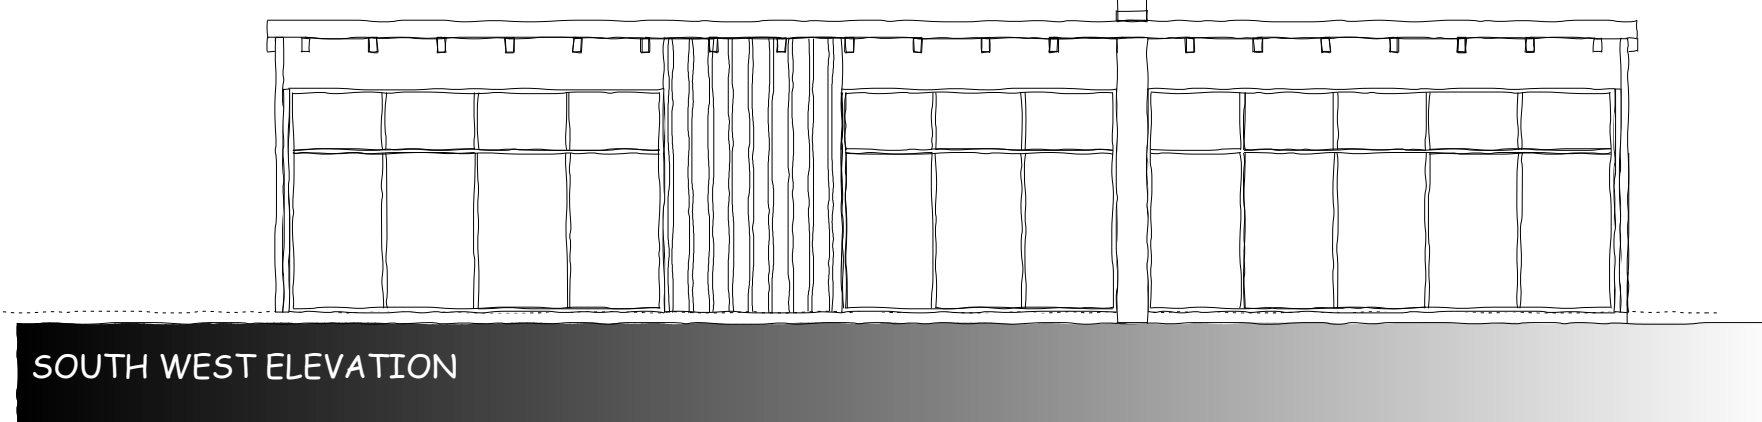
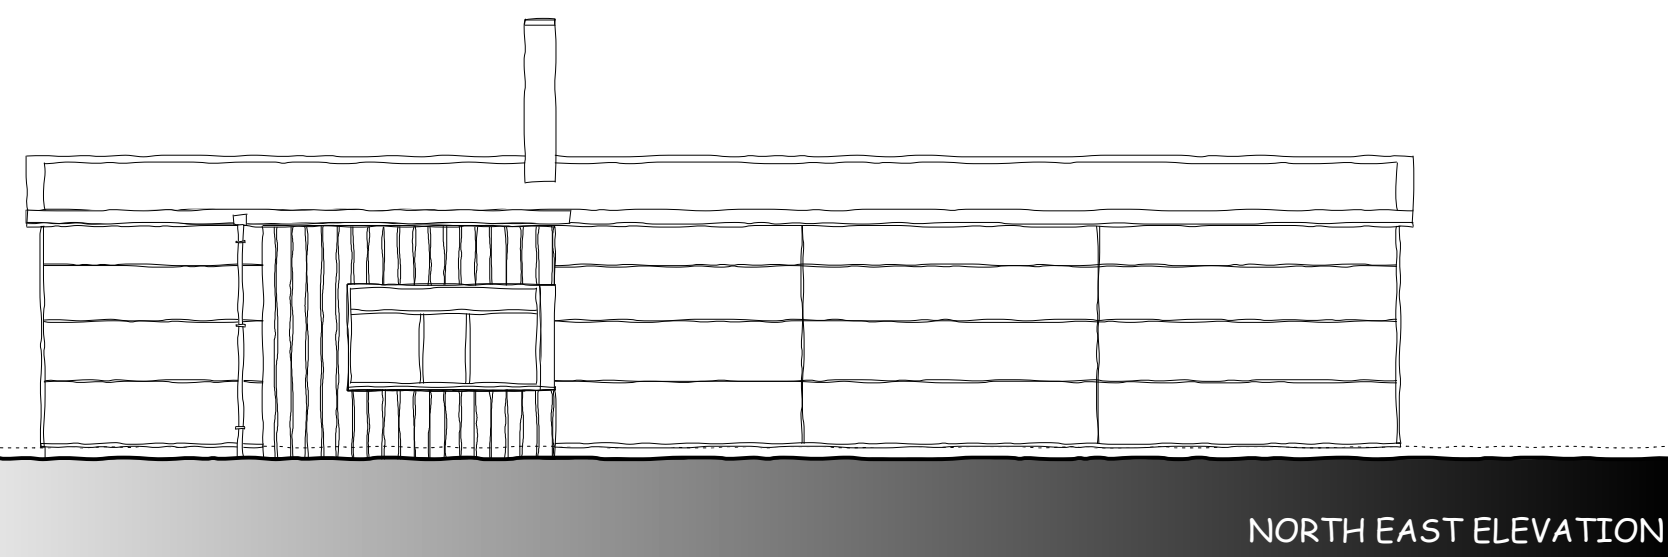
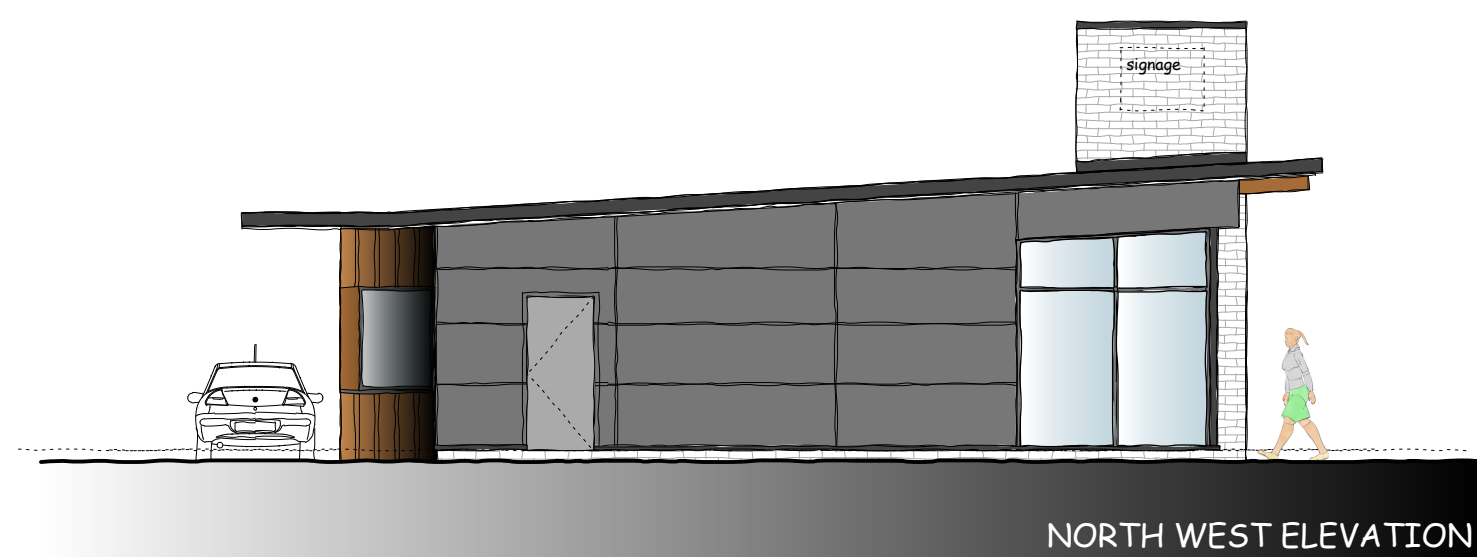


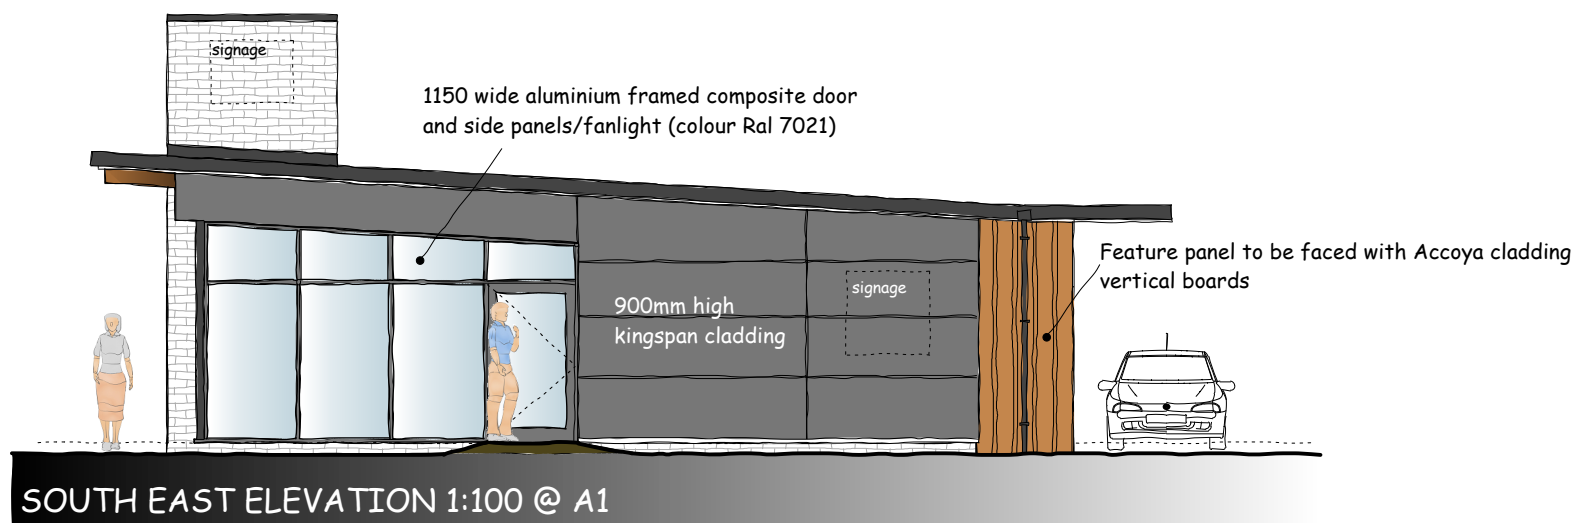

1:200 SITE PLAN @ A1

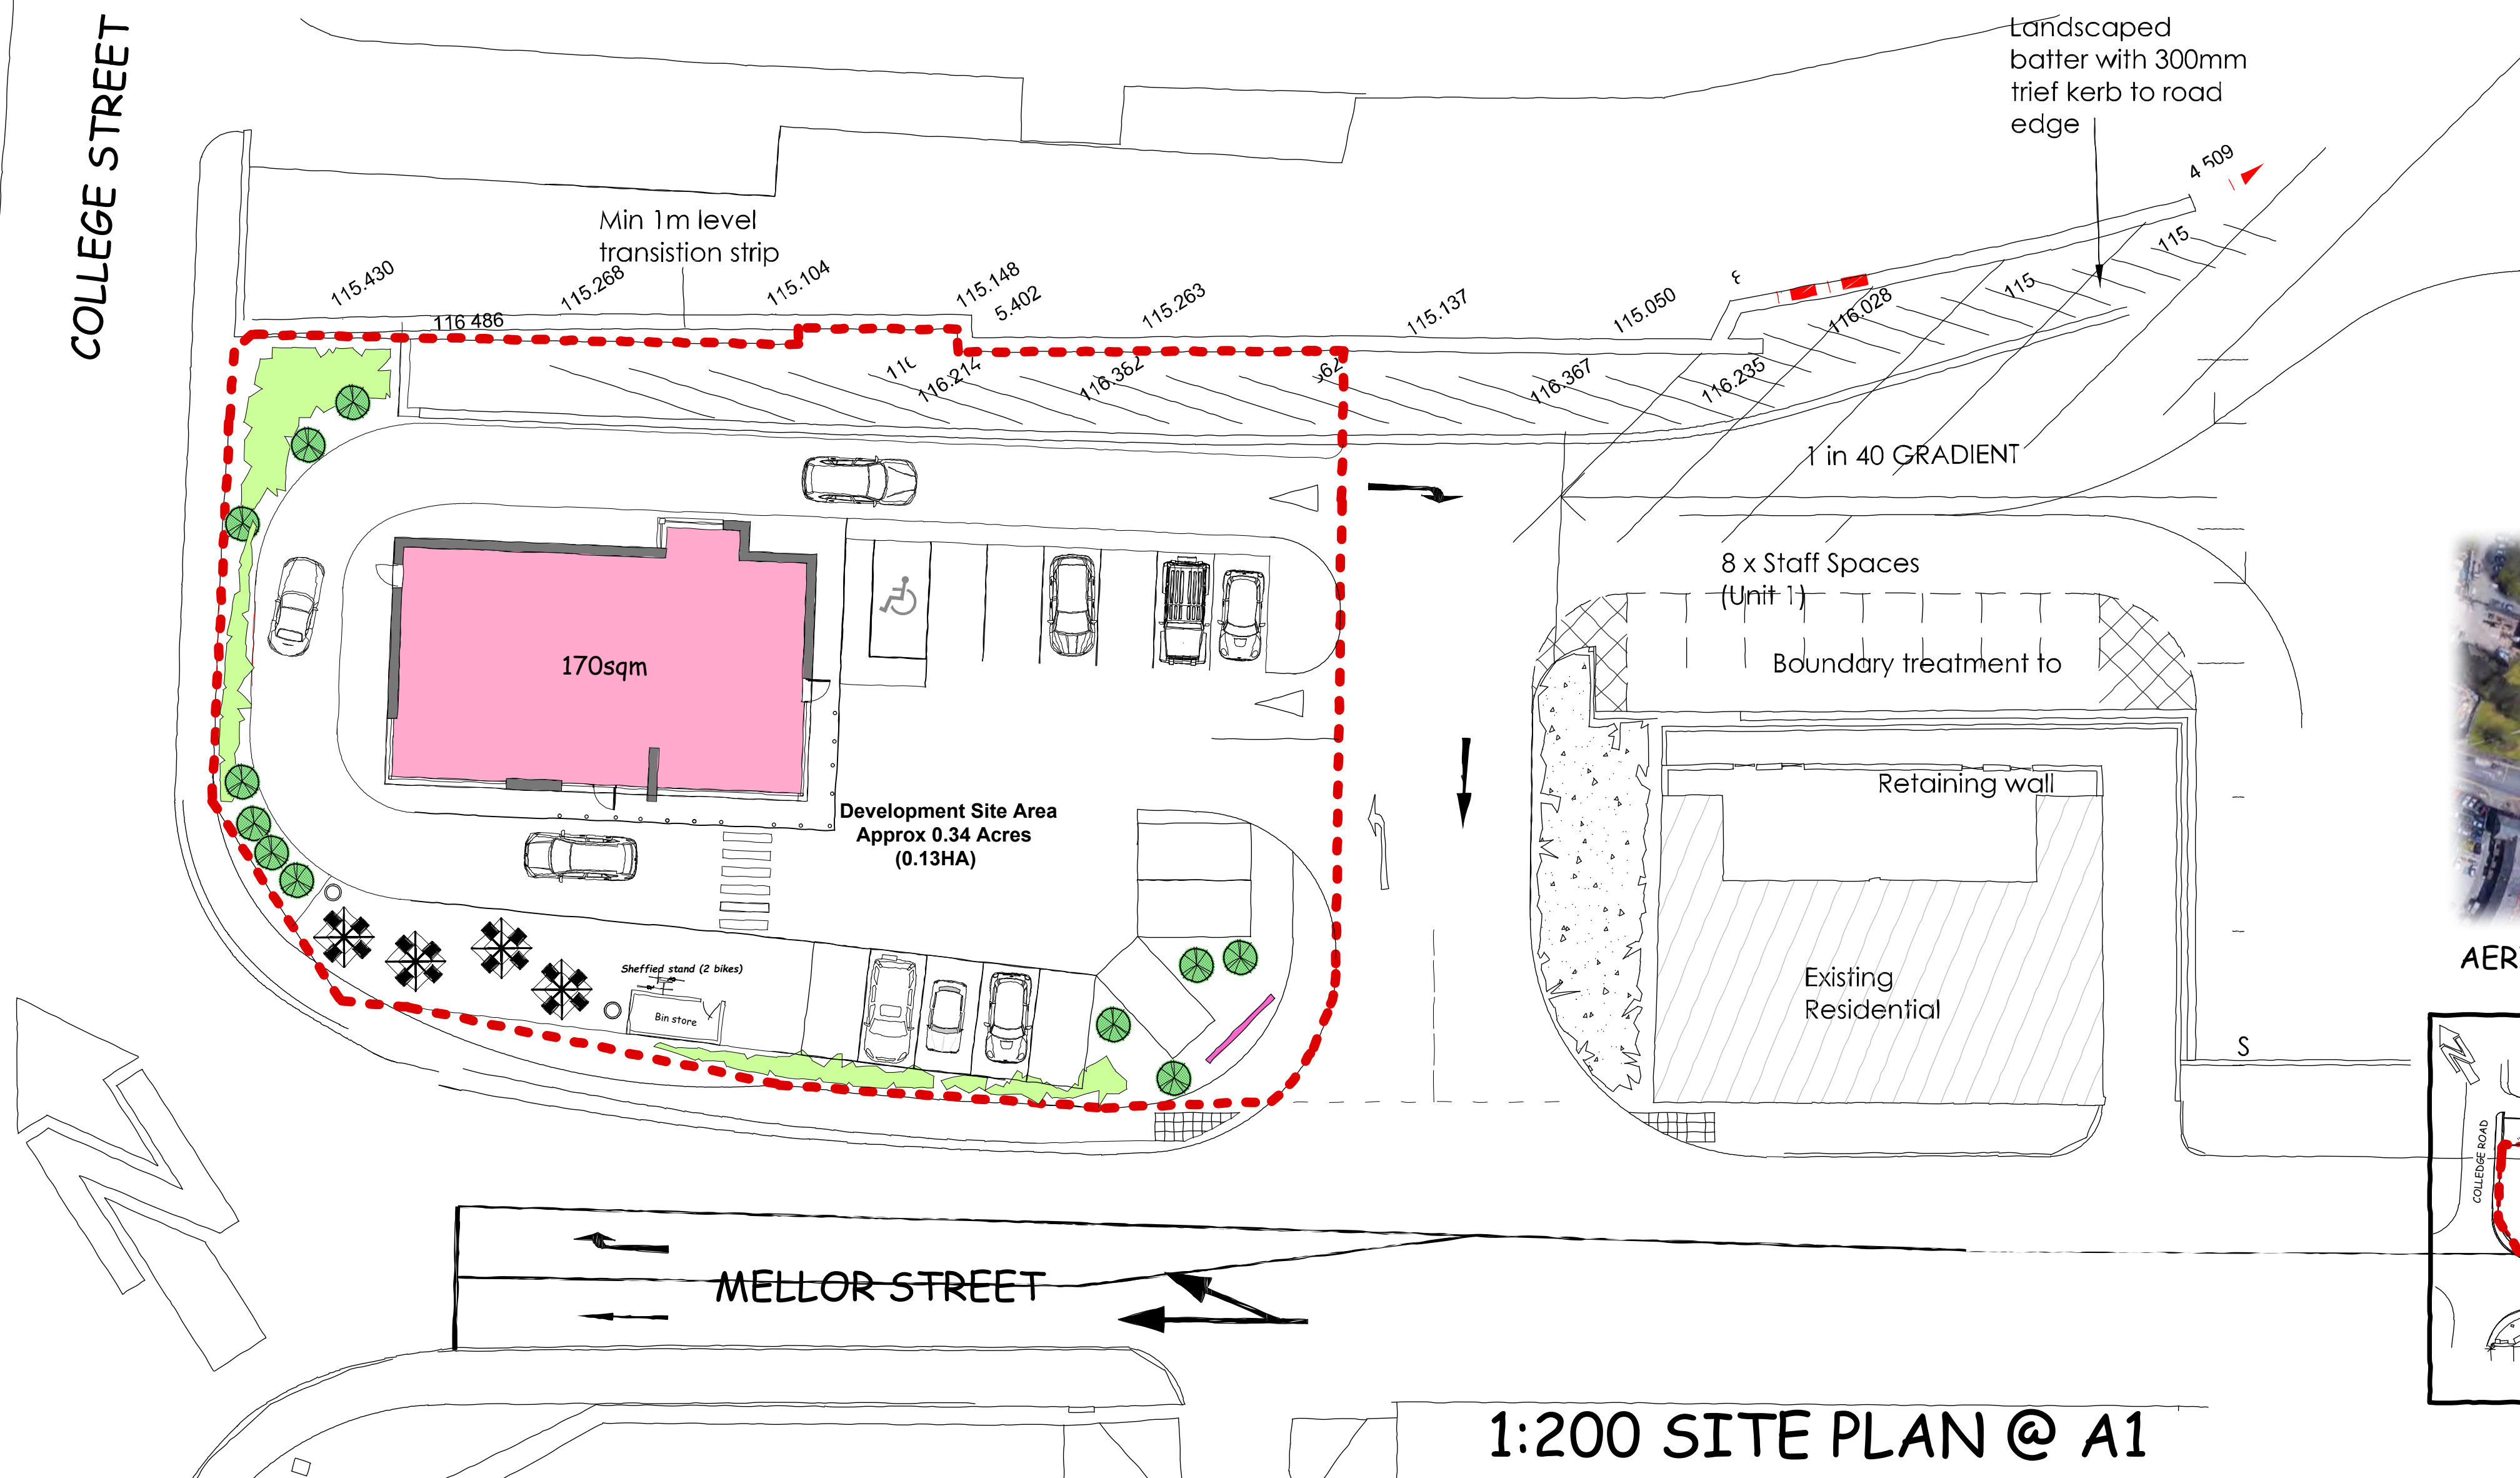

IMPORTANT

THE CONTRACTOR WILL BE RESPONSIBLE FOR SETTING OUT THE WORK. ALL DIMENSIONS MUST BE OBTAINED FROM OR CHECKED ON SITE. FIGURED DIMENSIONS TO BE USED IN PREFERENCE TO SCALE.

REVISIONS

B. Amendment to site layout

Mar 2022

IW DESIGN

Architectural Design • Surveying Services

Tel:- 0161 - 903 - 9423

Mo:- 07786240766

iwdesignservices@virginmedia.com

Project

PROPOSED DRIVE - THRU LAND AT THE CORNER OF MELLOR STREET & COLLEGE STREET ROCHDALE

Title

PROPOSALS

Drawn

IAW

Scale

1:500 & 1:200 @ A1

Date

Nov 2020

Dwg. No.

MS/R/002b